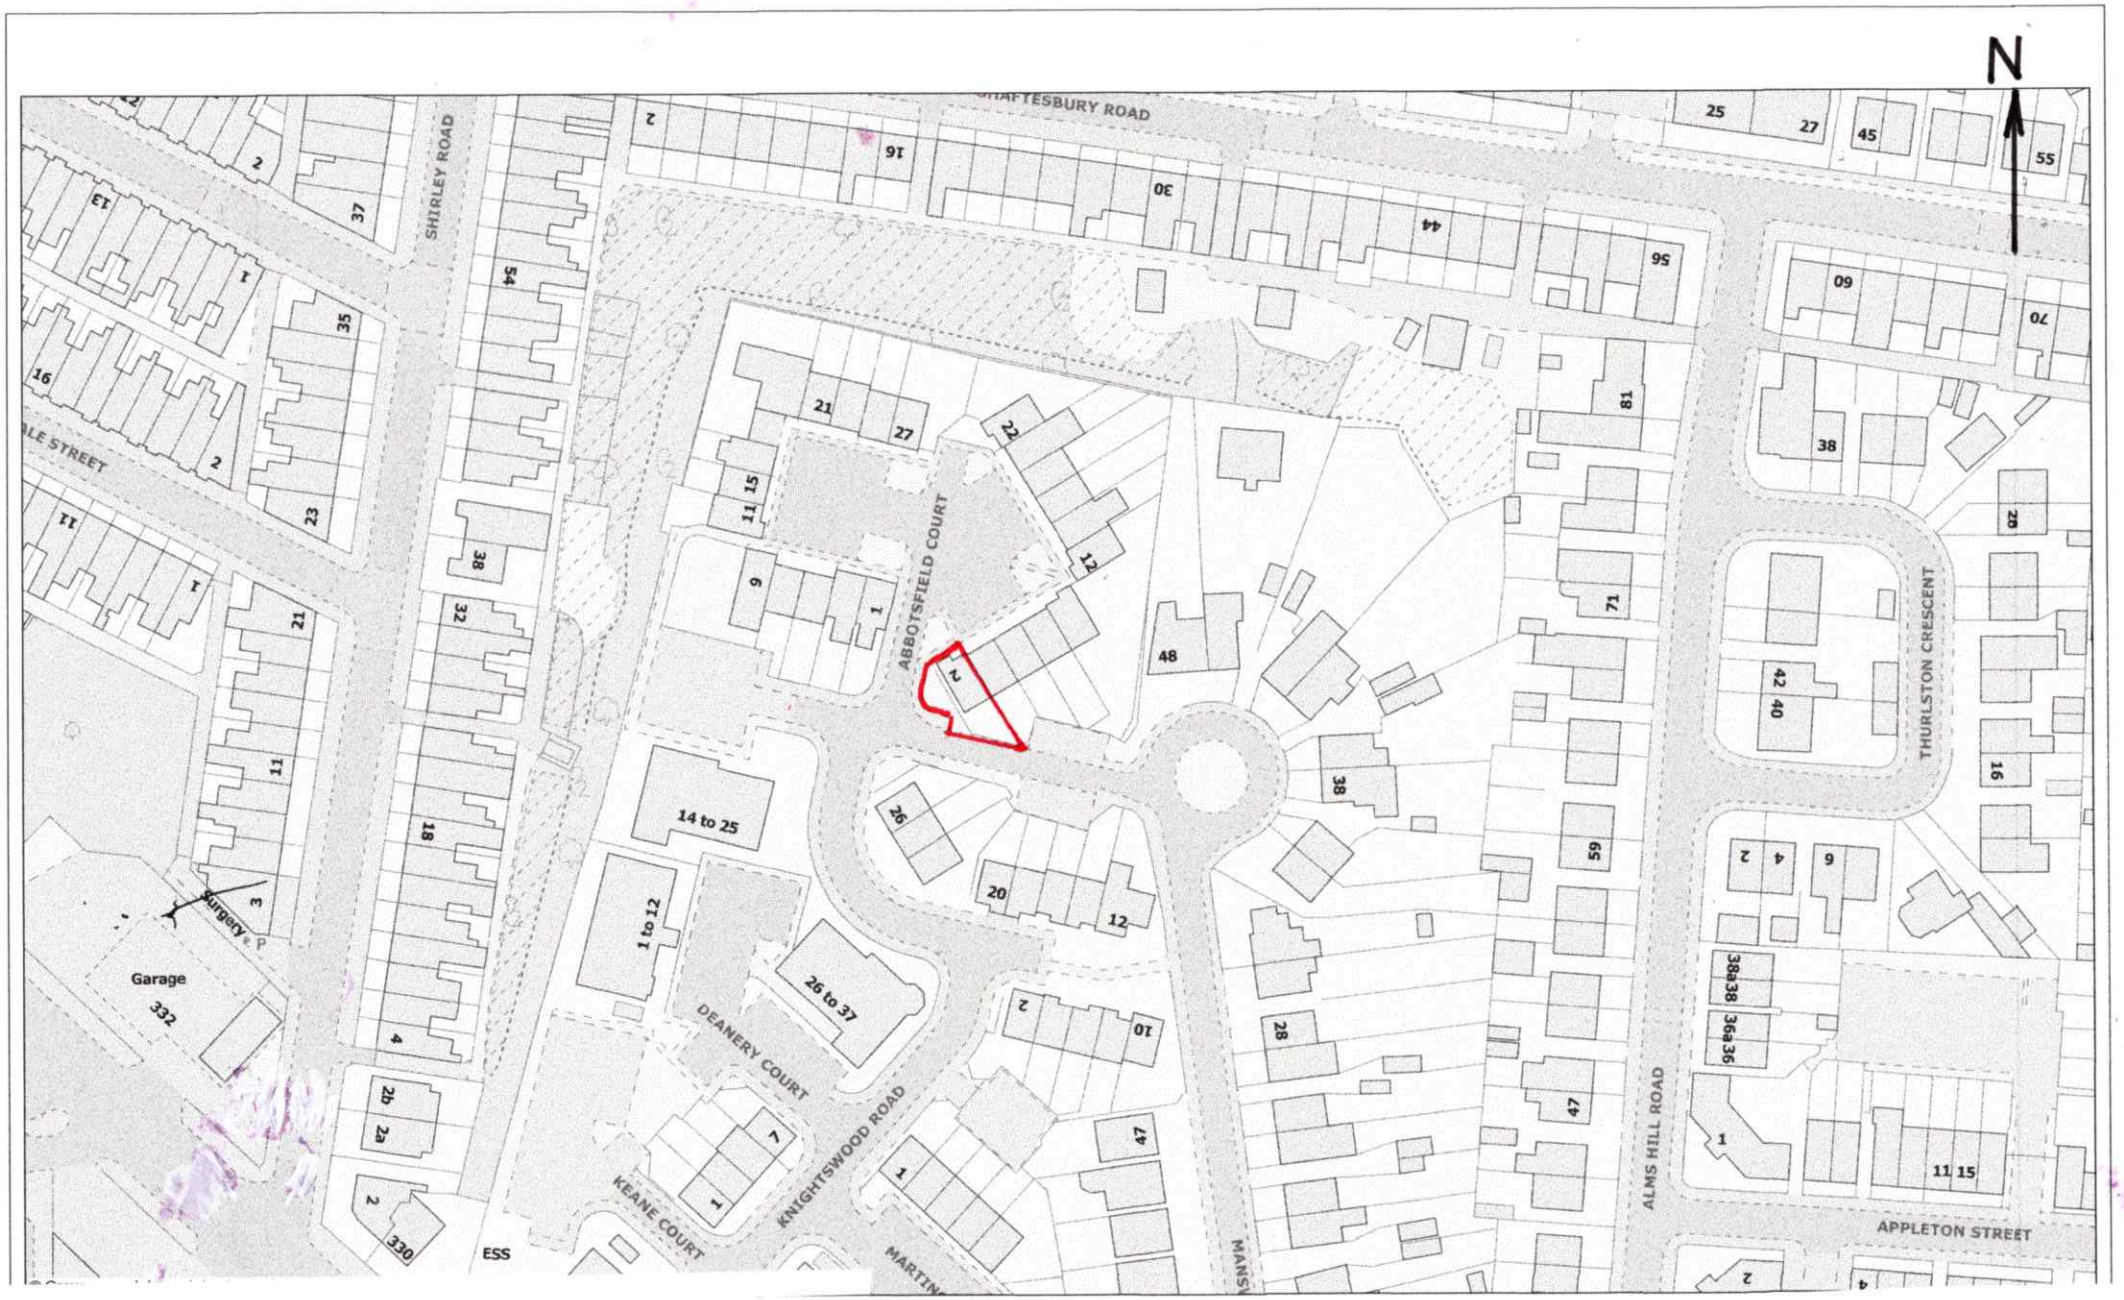

N
SHIRLEY ROAD
ABBOTSFIELD COURT
THURLSTON CRESCENT
ALMS HILL ROAD
APPLETON STREET
DEANERY COURT
KNIGHTSWOOD ROAD
KEANE COURT
14 to 25
1 to 12
26 to 37
Garage
Surgery
Scale 1:1250
0 10 20 30 40 50 60 70 80 90 100 m