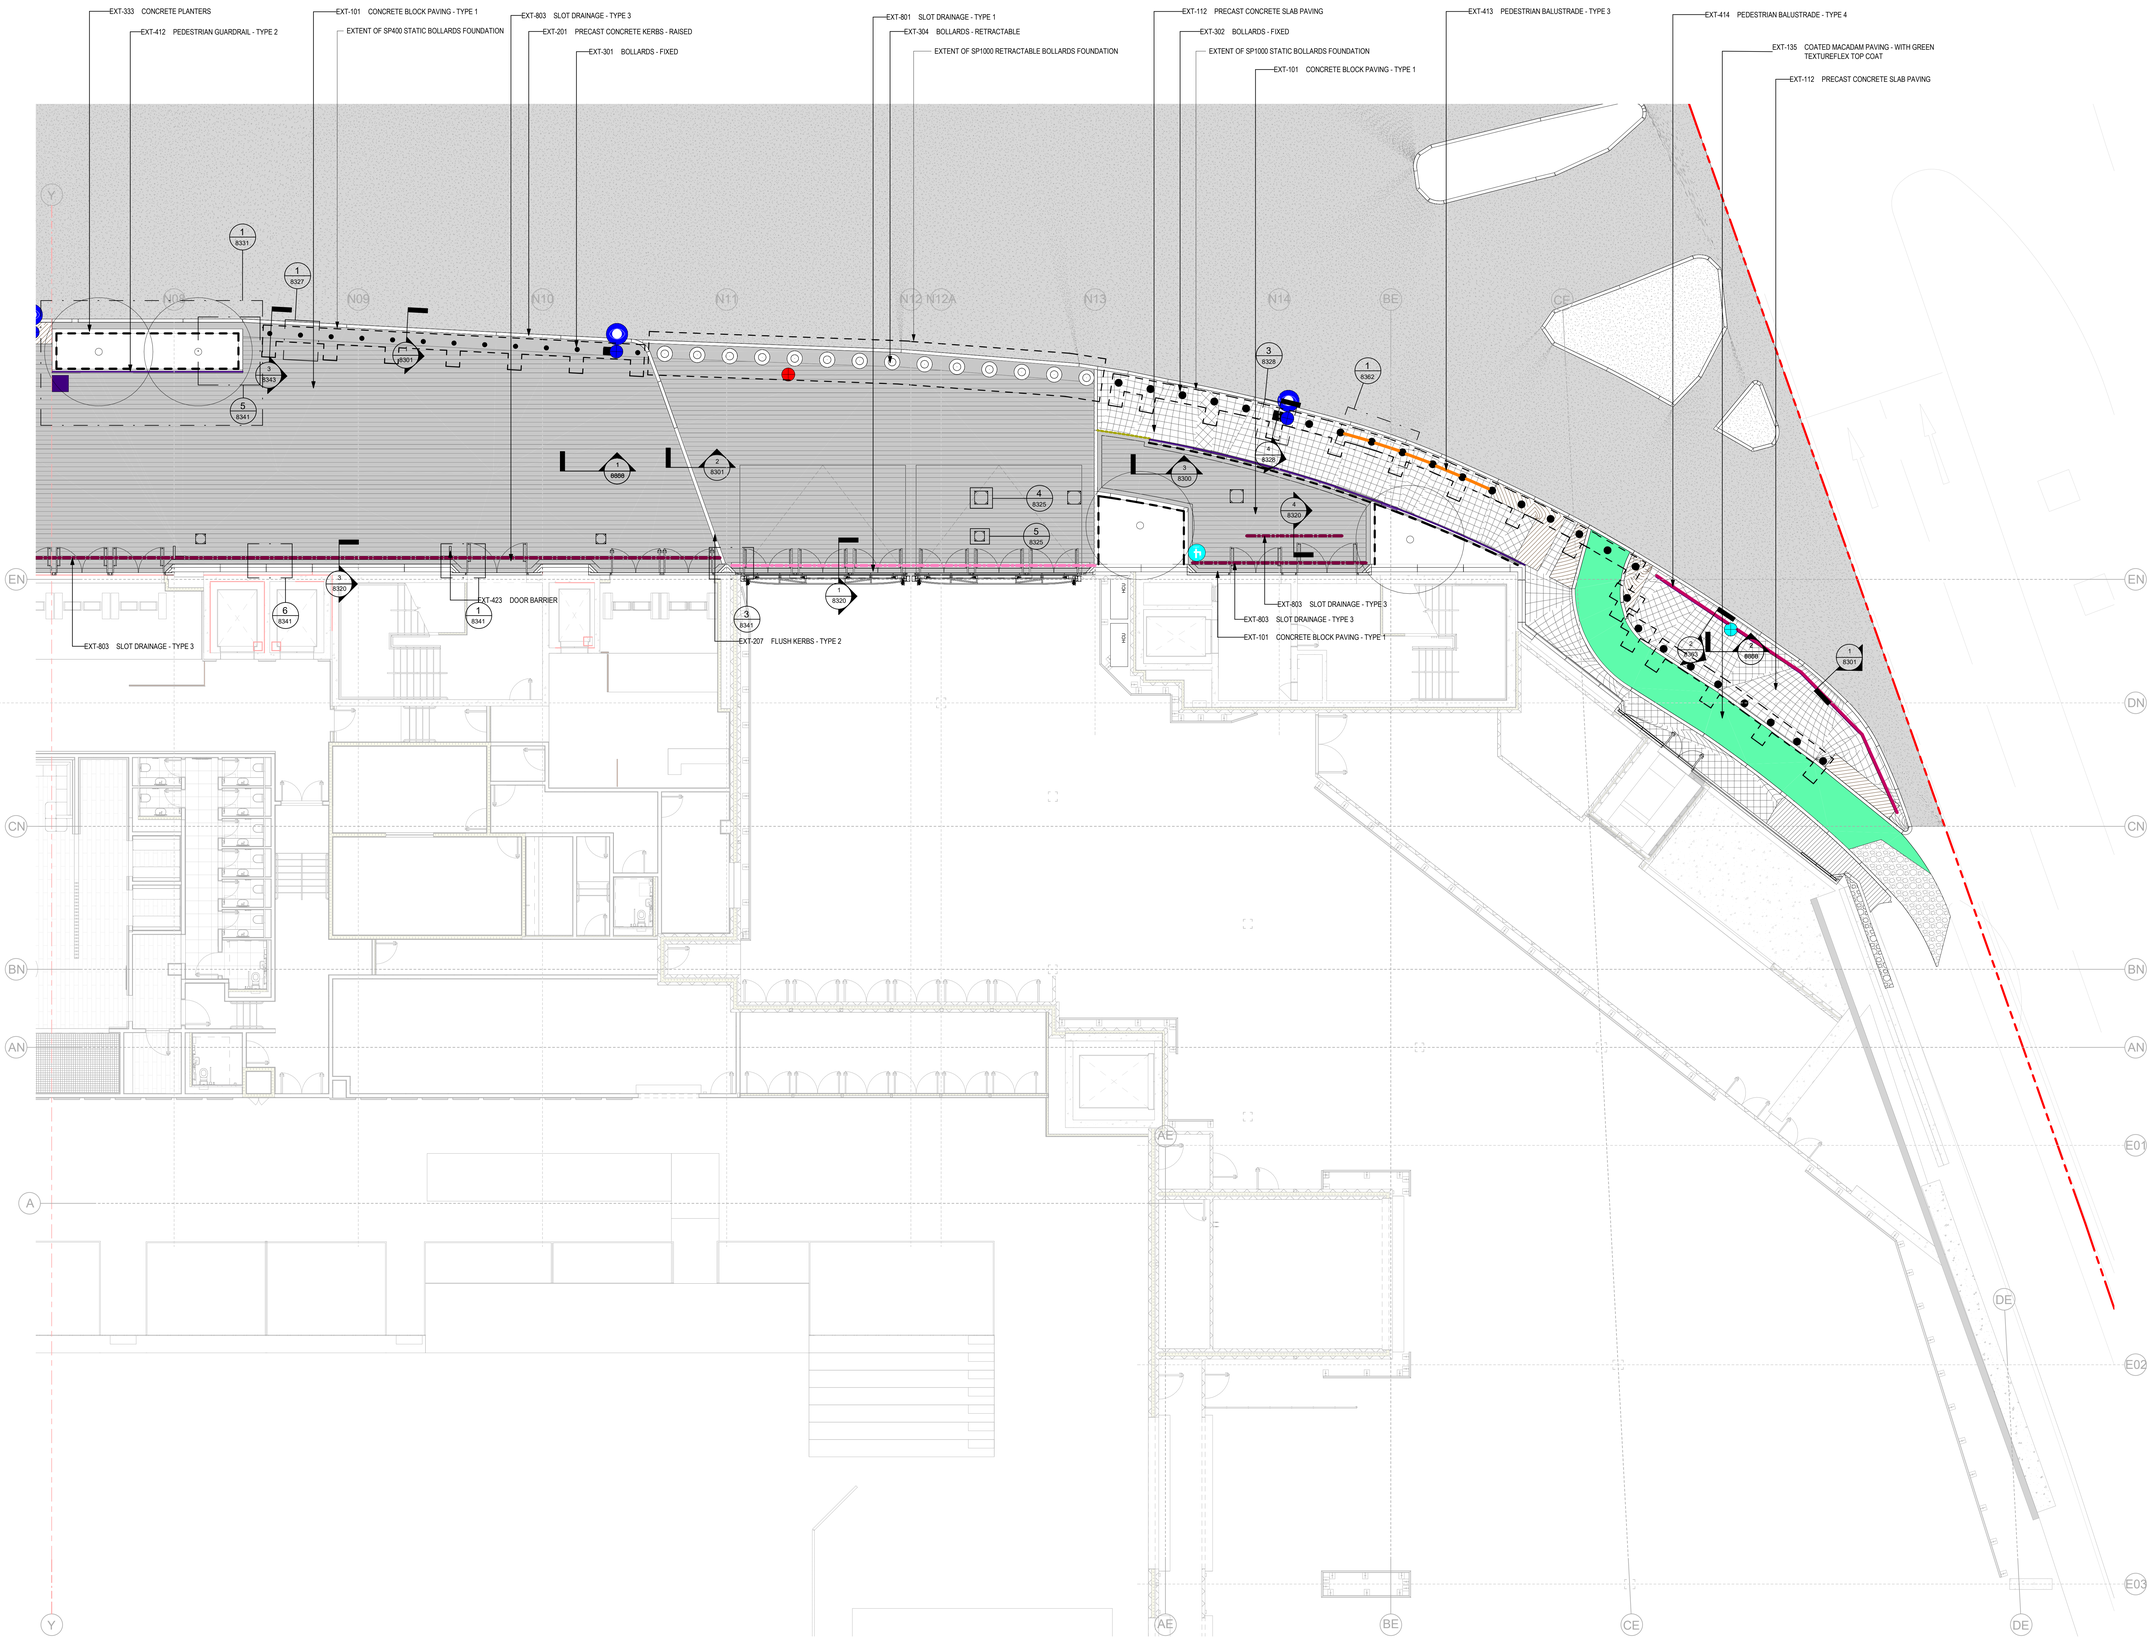

1 ENLARGED HARD PLAN_LEVEL 00 - NORTH EAST
1:100

Suitability Code (as defined in ISO 19650-2:2018).

Work in Progress (WIP)
S0 - Initial Status

Shared (Non- Contractual)
S1 - Suitable for co-ordination
S2 - Suitable for information
S3 - Suitable for review & comment
S4 - Suitable for stage approval
S5 - Withdrawn
S6 - Suitable for PIM authorisation
S7 - Suitable for AIM authorisation

Published (Contractual)
A1, A2, A3, Etc - Authorised and accepted
B1,B2,B3, Etc. - Partial sign-off (with comments)

Published (AIM Acceptance)
CR - As constructed record document

KEY PLAN

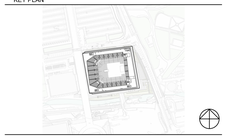

KEY

- PROJECT BOUNDARY
- EXT-101, EXT-102, EXT-103, EXT-104 CONCRETE BLOCK PAVING (NON-PERMEABLE WITH BIM JOINT)
- EXT-105, EXT-106 CONCRETE BLOCK PAVING (PERMEABLE BOUND WITH 10MM JOINT)
- EXT-112 CONCRETE PAVING SLAB
- EXT-131 TARMAC
- EXT-135 COATED MACADAM PAVING - WITH TEXTUREFLEX TOP COAT
- EXISTING TARMAC
- EXT-115 TACTILE BLISTER PAVING
- EXT-535 NATURAL AGGREGATE LOOSE
- EXT-201, EXT-202, EXT-203 CONCRETE KERB
- EXT-221 METAL EDGING
- EXT-211 METAL RAISED KERB
- EXT-333 CONCRETE PLANTER
- EXT-301 PAS RATED STATIC BOLLARD
- EXT-303 PAS RATED RETRACTABLE BOLLARD - TYPE 1
- EXISTING BOLLARD TO BE RELOCATED
- RELOCATED EXISTING STATIC BOLLARD
- RELOCATED EXISTING RETRACTABLE BOLLARD
- RELOCATED EXISTING LITTER BIN
- RELOCATED EXISTING CONCRETE BENCHES
- EXT-425 DOOR BARRIER
- EXT-405, EXT-429 GATE
- RELOCATED EXISTING GATE
- EXISTING GATE TO BE RETAINED
- EXT-471 CONCRETE WALL
- EXT-401, EXT-402 SECURITY FENCE
- EXT-411, EXT-412 BALUSTRADE
- EXT-413 BALUSTRADE PANEL FIXED ON THE BOLLARDS BASE PLATE
- EXT-414 BALUSTRADE PANEL FIXED ON THE FOUNDATION IN THE GROUND
- EXT-801 SLOT DRAIN TYPE 1
- EXT-803 SLOT DRAIN TYPE 3
- WAYFINDING ITEM
- EXT-335 SECURITY HUT
- PROPOSED LIGHTING COLUMN
- EXISTING LIGHTING COLUMN TO BE RETAINED
- EXISTING LIGHTING COLUMN TO BE REMOVED
- EXISTING LIGHTING COLUMN TO BE RELOCATED
- RELOCATED EXISTING LIGHTING COLUMN
- LIGHTING COLUMN INTEGRATED ON BOLLARD
- CCTV CAMERA

THIS DRAWING IS ONLY TO SCALE IF IT IS REPRODUCED AT THE CORRECT PAPER SIZE

1:100@A0

0 1 2 3 4 8 m

ALL INTERNAL LAYOUTS AND USES ARE SHOWN FOR ILLUSTRATIVE PURPOSES ONLY AND ARE NOT FOR DETERMINATION

client

OVG INTERNATIONAL

© COPYRIGHT, ALL RIGHTS RESERVED

THIS WORK IS COPYRIGHT AND CANNOT BE REPRODUCED OR COPIED IN ANY FORM OR BY ANY OTHER MEANS (GRAPHIC, ELECTRONIC OR MECHANICAL INCLUDING PHOTOCOPYING) EXCEPT WITH THE PERMISSION OF THE AUTHOR IN THE CONTRACT UNDER WHICH IT IS TO USE. THIS DOCUMENT FOR ANY PURPOSE AND/OR USE IS RESTRICTED TO THE TERMS OF THE AGREEMENT OR IMPLIED AGREEMENT BETWEEN POPULOUS AND THE INSTRUCTING PARTY.

USE FIGURED DIMENSIONS IN PREFERENCE TO SCALED. CHECK ALL DIMENSIONS ON SITE BEFORE FABRICATION OR SETTING OUT.

architect

POPULOUS®

14 BLADES COURT | DEODAR ROAD | LONDON | SW15 2NJ | UNITED KINGDOM
TELEPHONE +44 (0)20 8874 7666 FACSIMILE +44 (0)20 8874 7470
ALL PRODUCTION & INTELLECTUAL PROPERTY RIGHTS RESERVED © POPULOUS 2009

REVISIONS

REV	DATE	DESCRIPTION
00	22.06.2020	ISSUED FOR T2 STAGE 4a
01	23.04.2021	STAGE 4B HARD LANDSCAPE
02	09.07.2021	STAGE 4B TO INCORPORATE VE UPDATE
C01	02.12.2021	HARD LANDSCAPE PACKAGE FOR CONSTRUCTION

project name **Co-op Live**

title HARD LANDSCAPE ENLARGED PLAN
SPORTCITY WAY JUNCTION
GROUND FLOOR

purpose of issue: CONSTRUCTION

scale	1:100@A0	drawn	FP	Project no.	Suitability
date	22.06.2020	checked	TJ	4933	S3

reference: project code originator volume level type role number — **BRA-POP-ZZ-GF-DR-L-8155** — rev. **C01**