
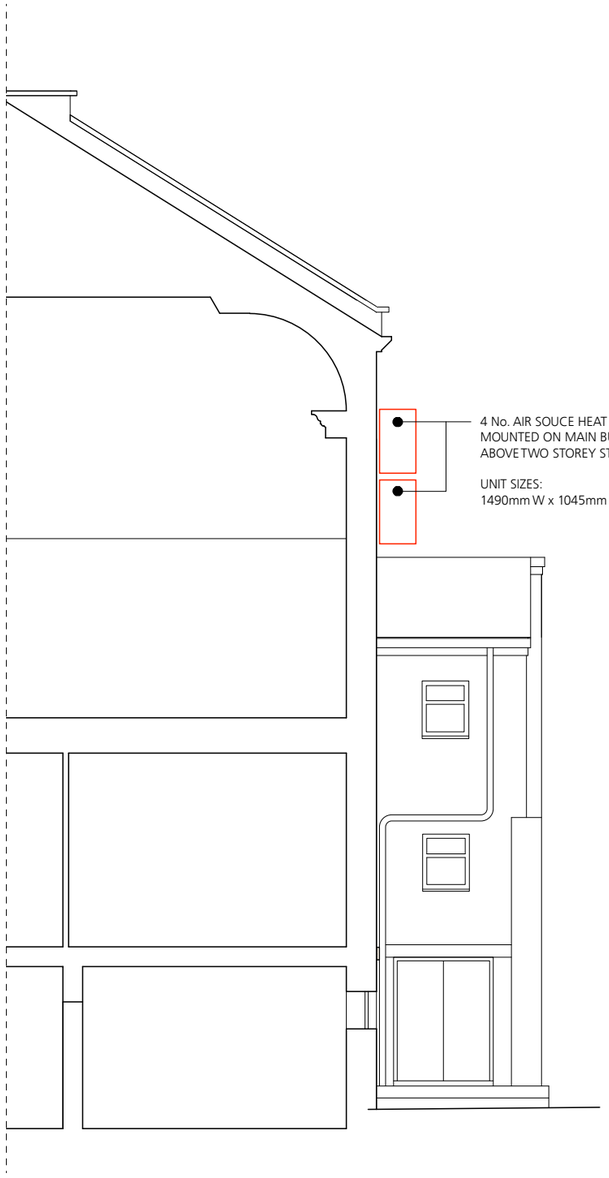


PART SECTION A-A

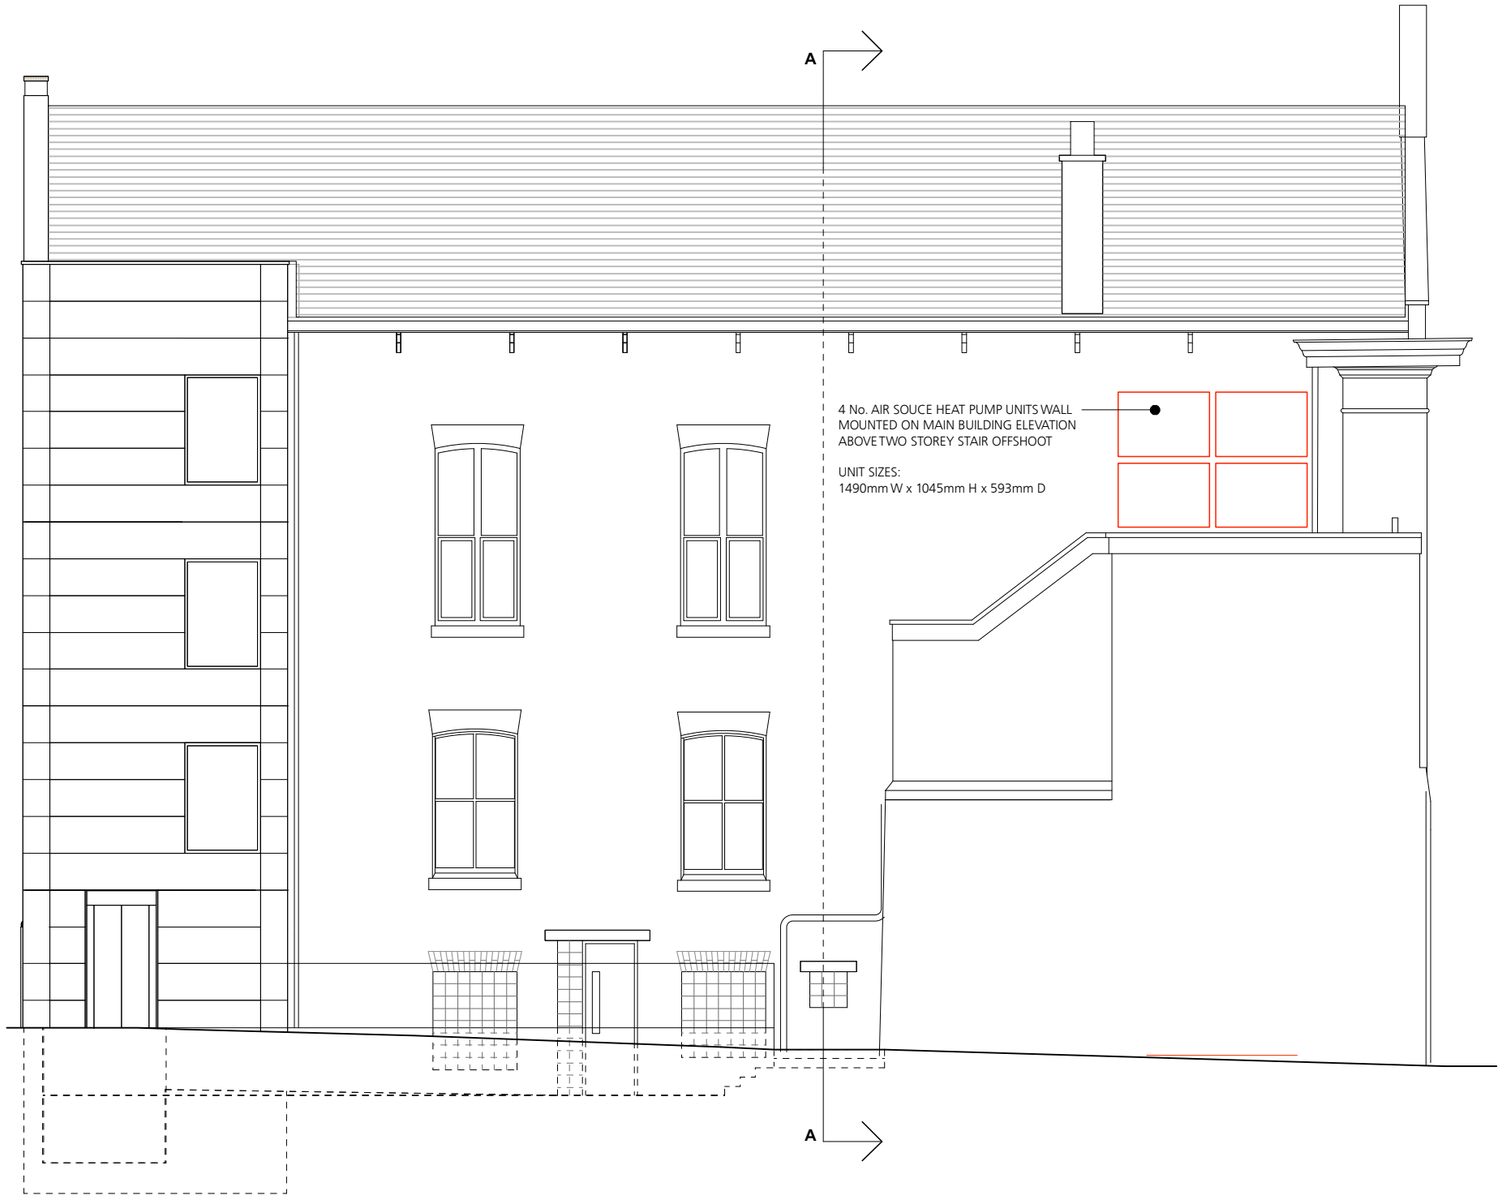

SOUTH-WEST ELEVATION

0 1 2 3 4 5
Metres

Jonathan Davidson Architects
Architecture & Industrial Design
47 Hilton Street
MANCHESTER
M1 2EF
t: 0161 711 0835
e: inbox@jdavidsonarchitects.com
w: www.jdavidsonarchitects.com

Client	Manchester Vineyard
Project	**422 Community Hub Stockport Rd, Longsight**
Scale	1:100 @ A3
Date	Sept 2023
Document	**Proposed Heat Pump Installation Location Section & Elevation**
Status	For information
Doc Ref	352 PD 2301 -