


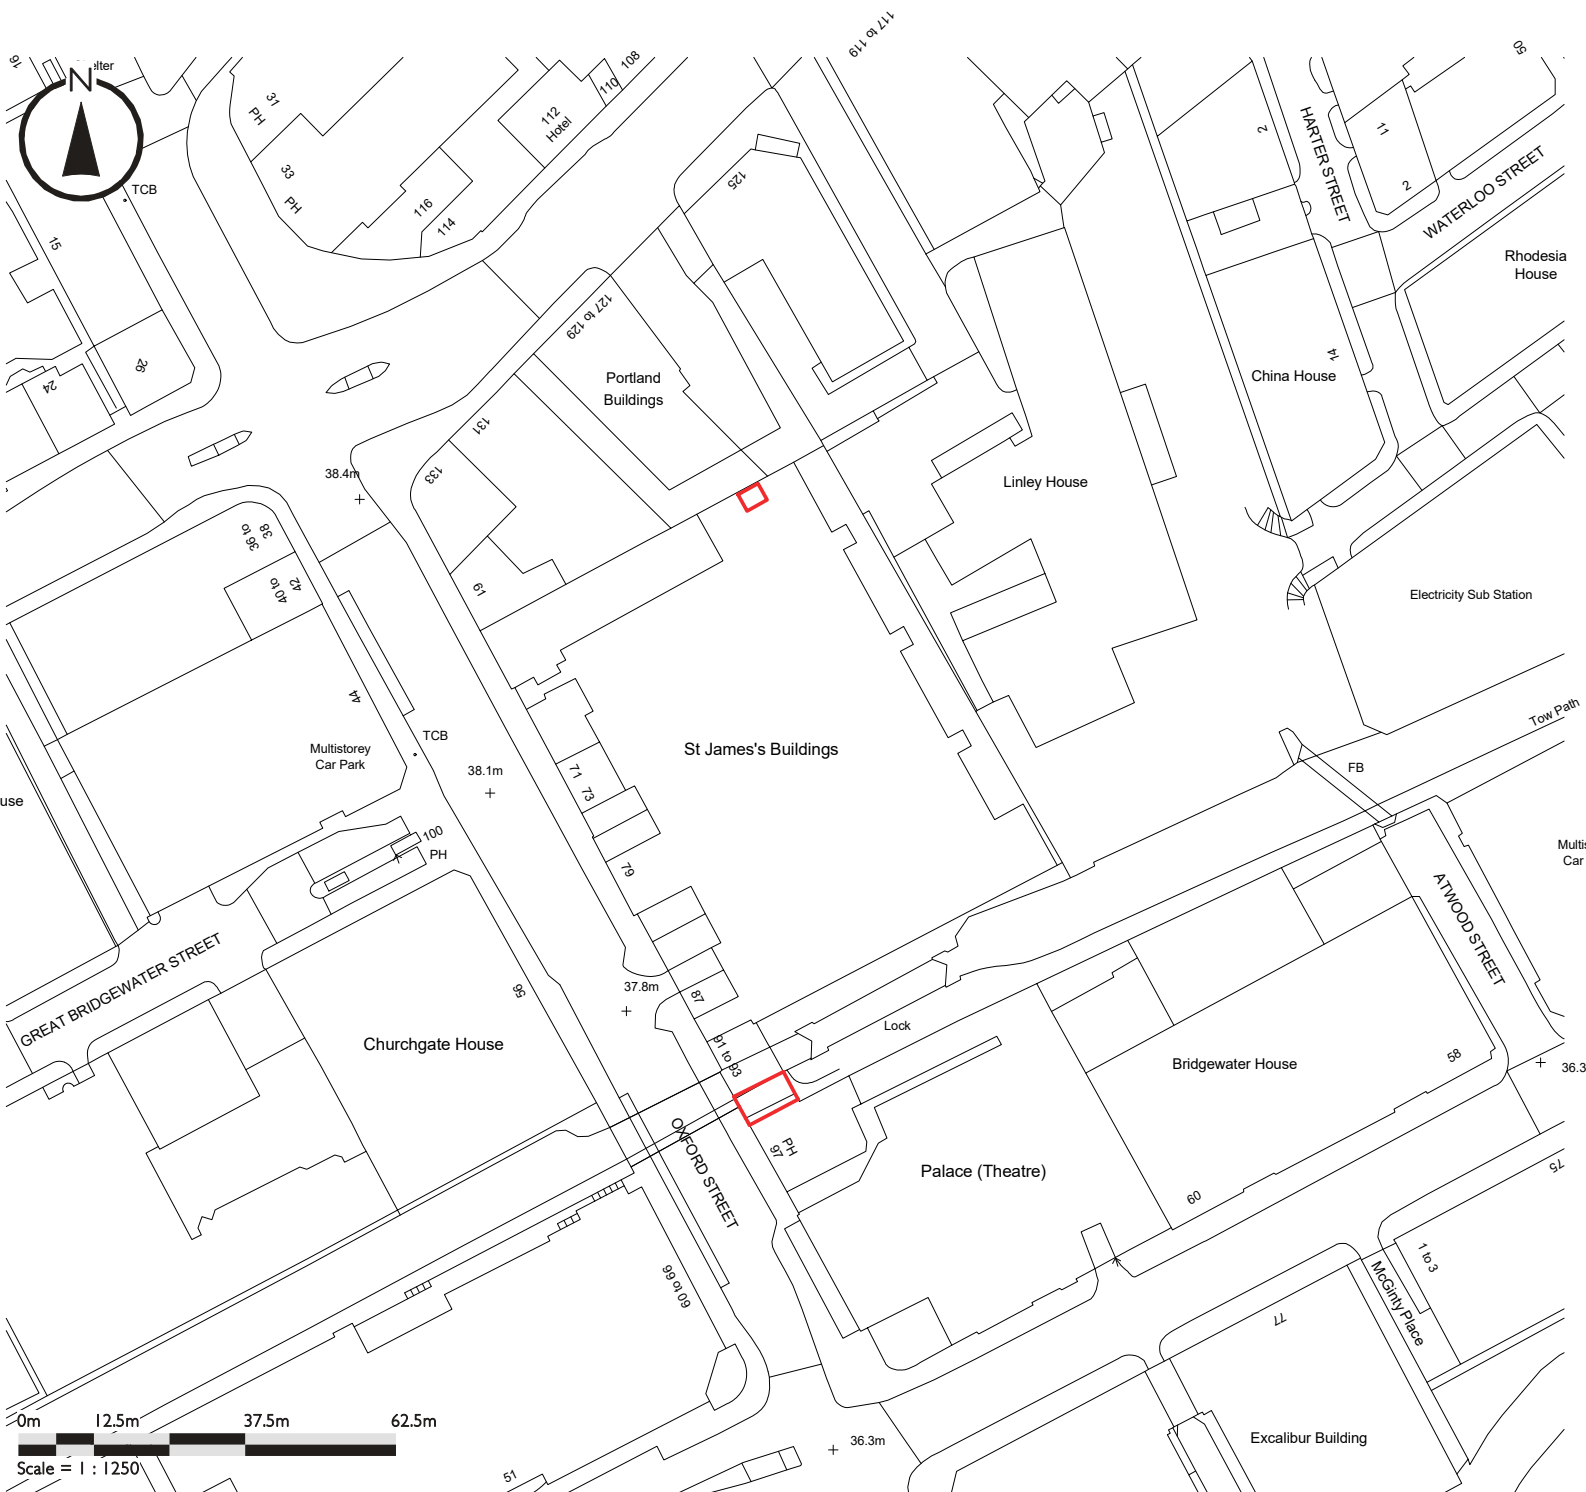

Location Plan Key

Application Boundary

Ownership Boundary

A 22/09/2023 First Issue
Rev. Date: Notes:

DRAWING NUMBER
J1069-PL100

DRAWING TITLE
Site Location Plan

ISSUE
A

PROJECT
95 Oxford Street, Manchester

CLIENT
Fern Restaurant Ltd.

JOB NUMBER DATE SCALE SIZE
J1069 Sep '23 1 : 1250 A4

PLANNING



Manor Architecture Ltd.
Booths Hall, Booths Park,
Chelford Rd, Knutsford, WA16 8GS
Tel. 01565 740 520
Email. info@manorarchitecture.co.uk
Web. www.manorarchitecture.co.uk



This Drawing Remains The Copyright Of Manor Architecture Ltd. And It Must Not Be Copied Or Reproduced Without Written Consent.

All Setting Out, Dimensions And Levels Should Only Be Taken From The Figured Dimension Values Stated On The Drawing; No Attempt Should Be Made To Scale From The Drawing Manually. Always Ask If You Require More Information.

Any Variation Between Drawings And Site Conditions Are To Be Reported To Manor Architecture Ltd. Immediately. All Contractors Must Visit The Site And Are Solely Responsible For Taking And Checking All Dimensions Relative To The Work They Are Required To Carry Out.

This Drawing Must Not Be Used On Site Unless Issued For Construction.