

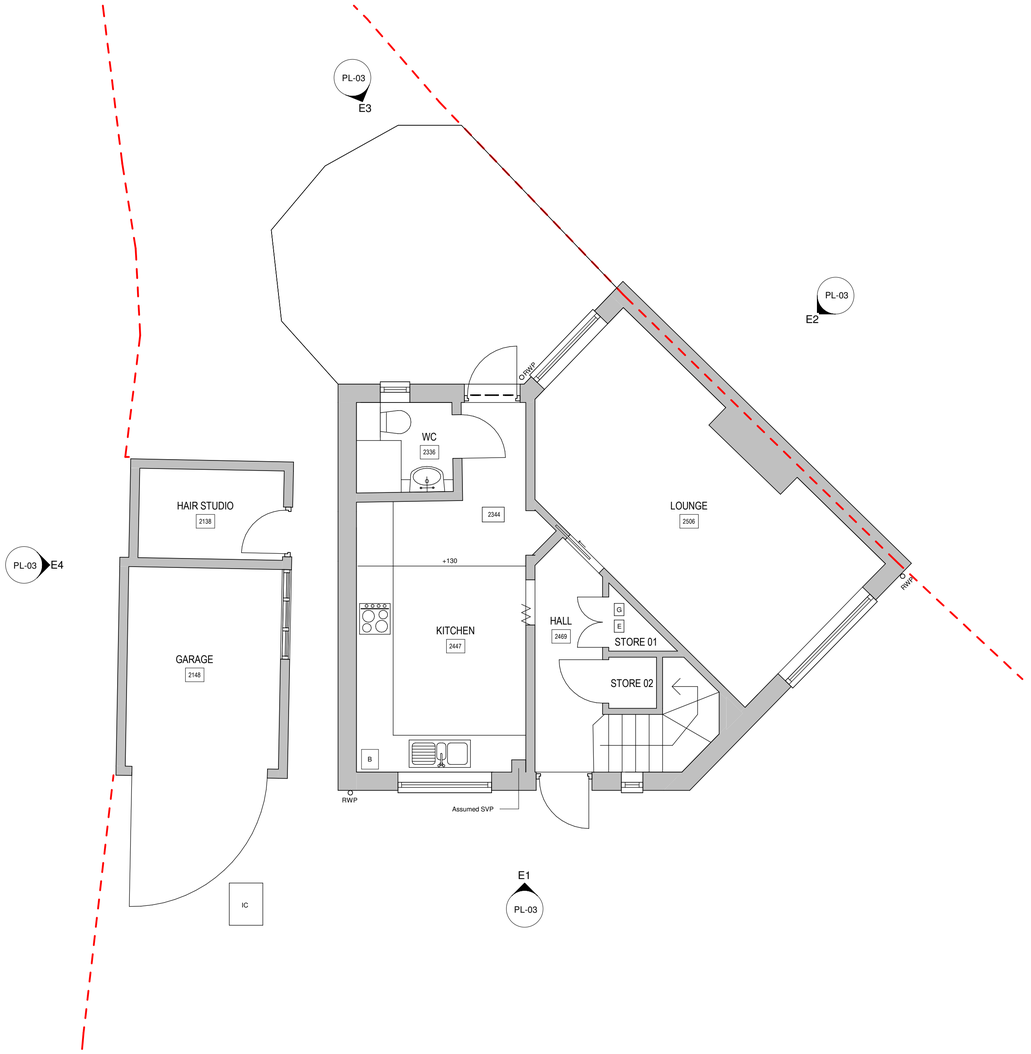


00 Existing Ground Floor Level
1 : 50

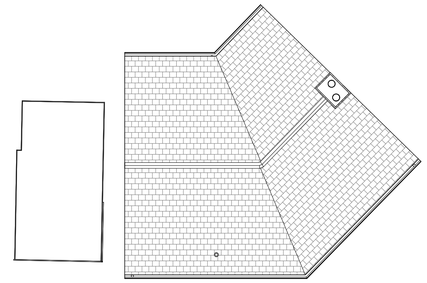

02 Existing Roof Level
1 : 100

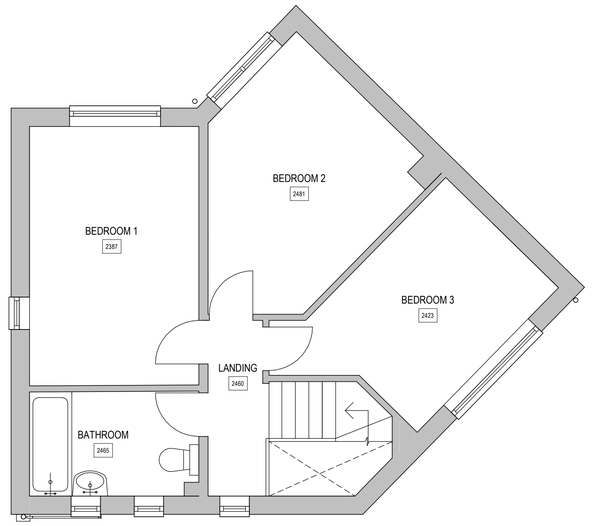

01 Existing First Floor Level
1 : 50

0m 2m 4m 6m 8m 10m

VISUAL SCALE 1:100 @ A1

Notes:
This drawing is copyright. Figured dimensions are to be followed in preference to scaled dimensions and particulars are to be taken from the actual work where possible. Any discrepancy must be reported to the architect immediately and before proceeding. If in doubt, ask.

rev	description	date
Revision Schedule		

Rev No:

Drawn by:

Project No:

DP2319

Project:

12 Austell Rd, Wythenshawe,
Manchester M22 0WN

Drawing Title:

Existing Plans

Drawing No:

DP-2319- PL-02

Date:

??/??/??

Scale:

As indicated @A1

Client:

Pricop

Architect:

DRAW PLAN®

Draw Plan Ltd - Suite 112, Newton House, Faraday Street,
Birchwood Park, Warrington, WA3 6FW

Telephone: 01925 648 422
Email: hello@drawplan.co.uk
Website: www.drawplan.co.uk