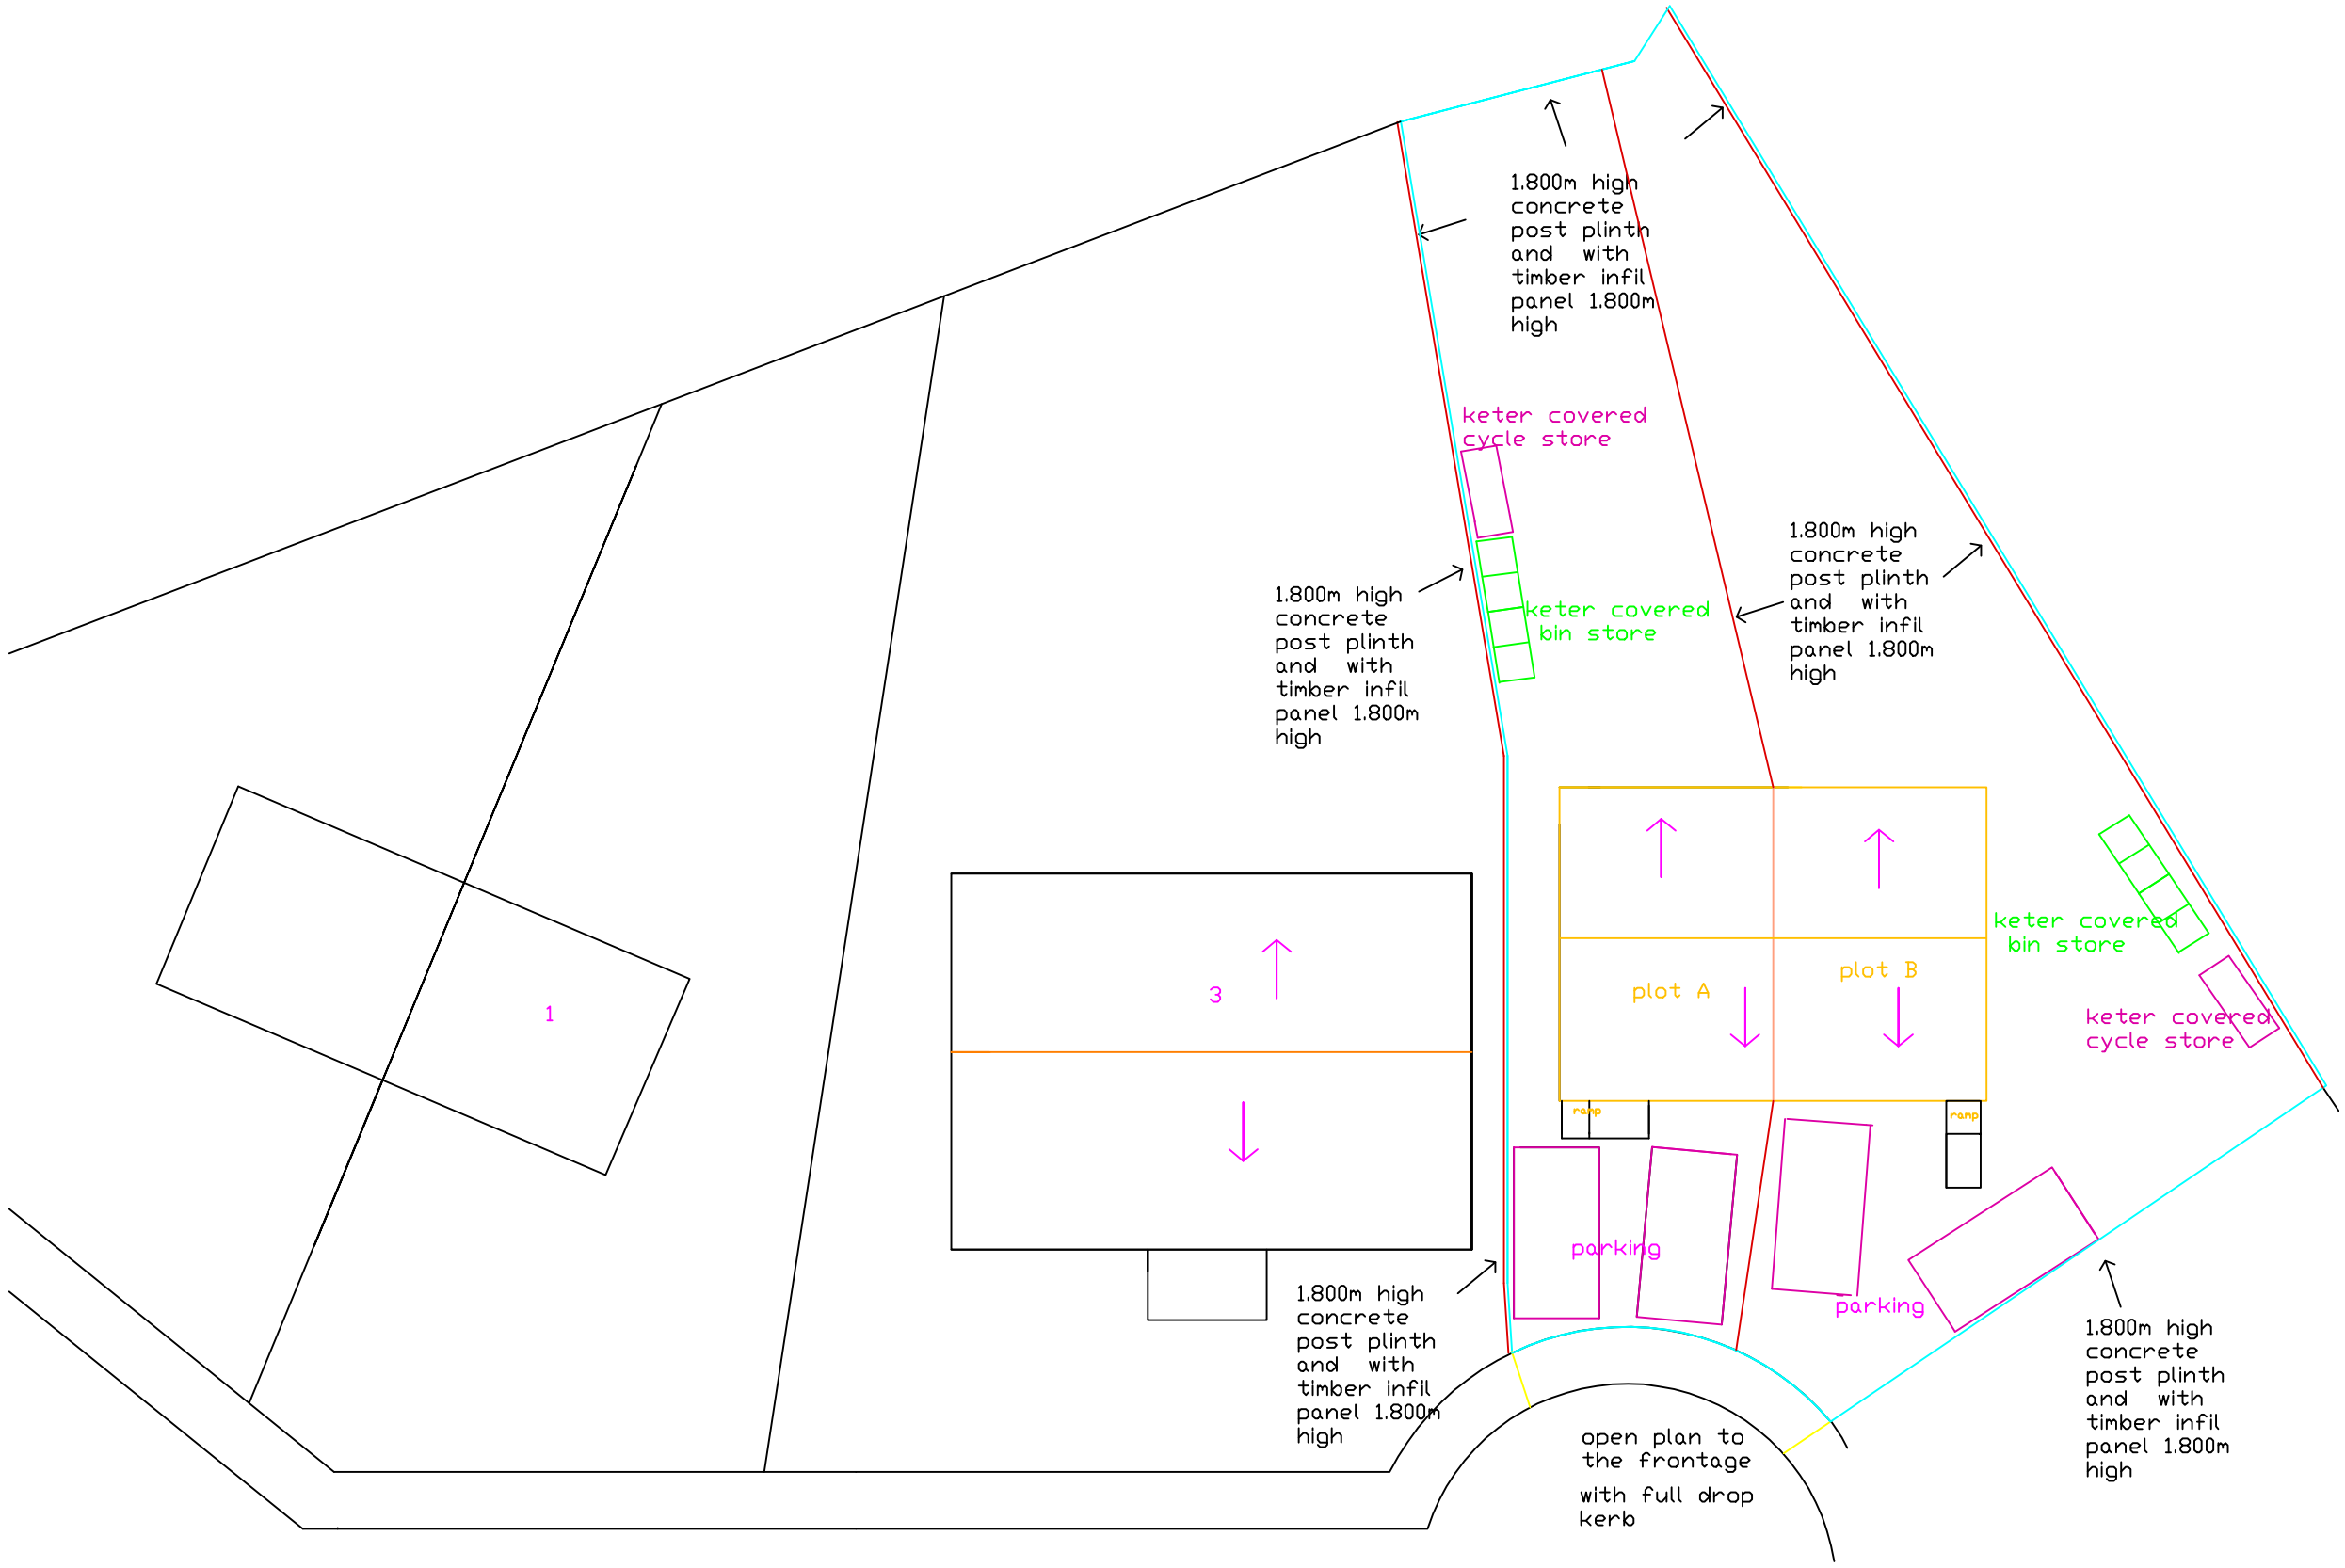


PROPOSED BLOCK PLAN
1: 200

Date Rev	drawn: DRW

DO NOT SCALE OF THIS DRAWING
TAKE ALL DIMENSIONS ON SITE (builders Note)
Do not start any works untill all the approvals have been obtained.
Any discrepancy to be reported to Plans Drawn as soon as possible.

client:

JOHN PAUL CASEY,
LAND ADJACENT TO
3, SLAITHWAITE DRIVE,
CLAYTON,
M11 4BA

TEL 07710017636

drawing title:

PROPOSED PAIR OF FOUR BEDROOM SEMI DETACHED HOUSE,S WITH PARKING

project:

MANCHESTER CITY COUNCIL
BUILDING CONTROL APPLICATION

PLANS DRAWN
tel.no
07952934281
07856609593
email
Bawinterbottom
@aol.com
www.plansdrawn.org

date:

JUNE. 2023

project no.	drg. no.	
SD 03	02B	A3 paper