


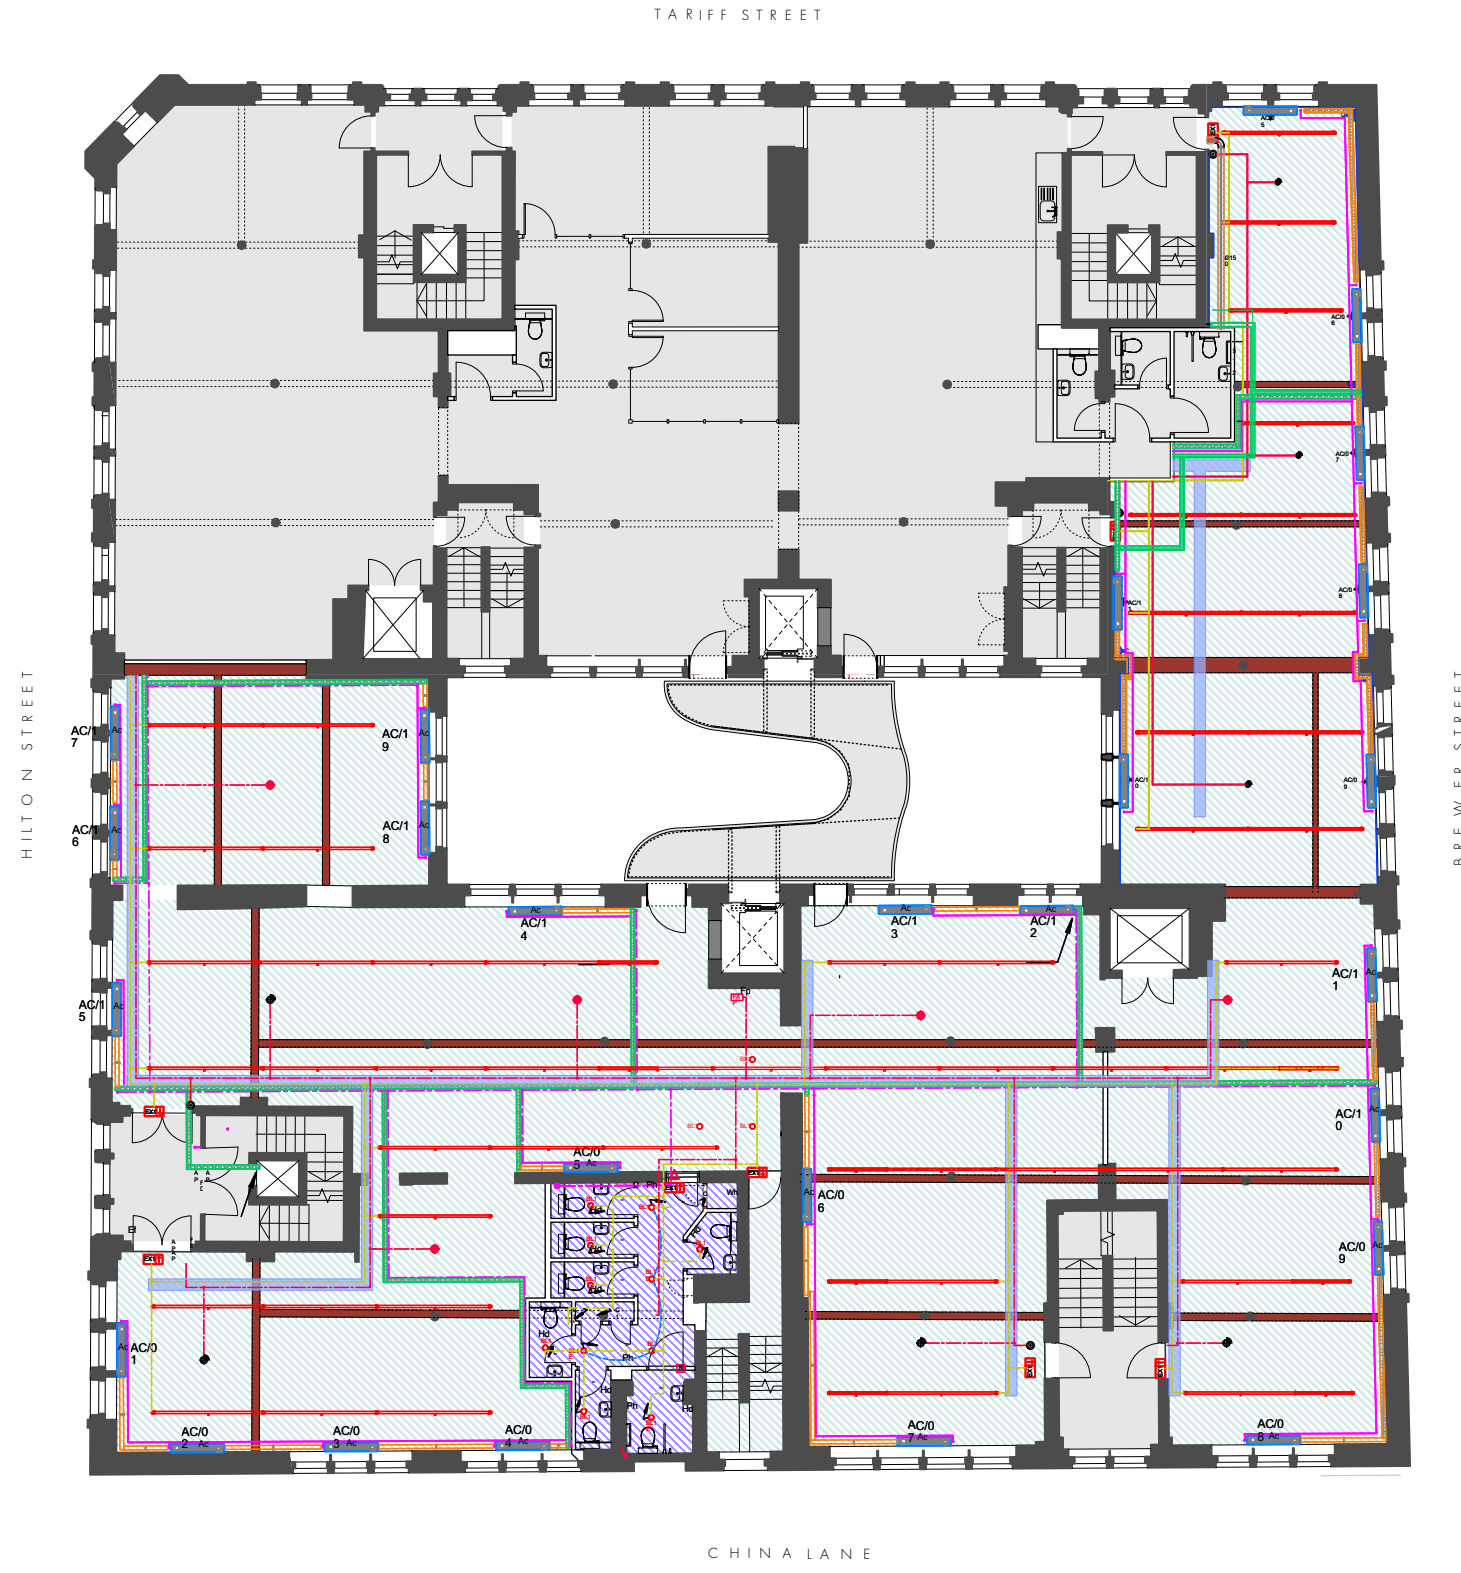

FOURWAYS HOUSE, SECOND FLOOR
EXISTING CEILING PLAN

1.100 @ A3

REVISION	DATE	DESCRIPTION
P01	27.02.23	FOR COMMENT
P02	17.03.23	PLANNING ISSUE

REFLECTED CEILINGS KEY



EXISTING PLASTERED CEILING




EXISTING PLASTERED SUSPENDED CEILING



ORIGINAL TIMBER TRUSSES EXPOSED



AREA NOT SUBJECT OF THIS APPLICATION
SEE APPLICATIONS No.s 123242/FO/2019,
122935/LO/2019, 130337/LO/2021 & 134591/LO/2022

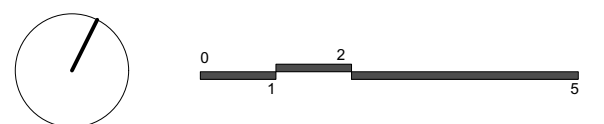

PLANNING

OMIArchitects

31 Blackfriars Road, Salford, Manchester, M3 7AQ
+44(0)161 832 3242 / info@omiarchitects.com / www.omiarchitects.com

PROJECT	FOURWAYS					
DRAWING	SECOND FLOOR - EXISTING CEILING PLAN					
DATE	FEB' 23	DRAWN BY	PE	SCALE	1:200	@A3
JOB NO.	1420	DWG.NO.	L 2321			