



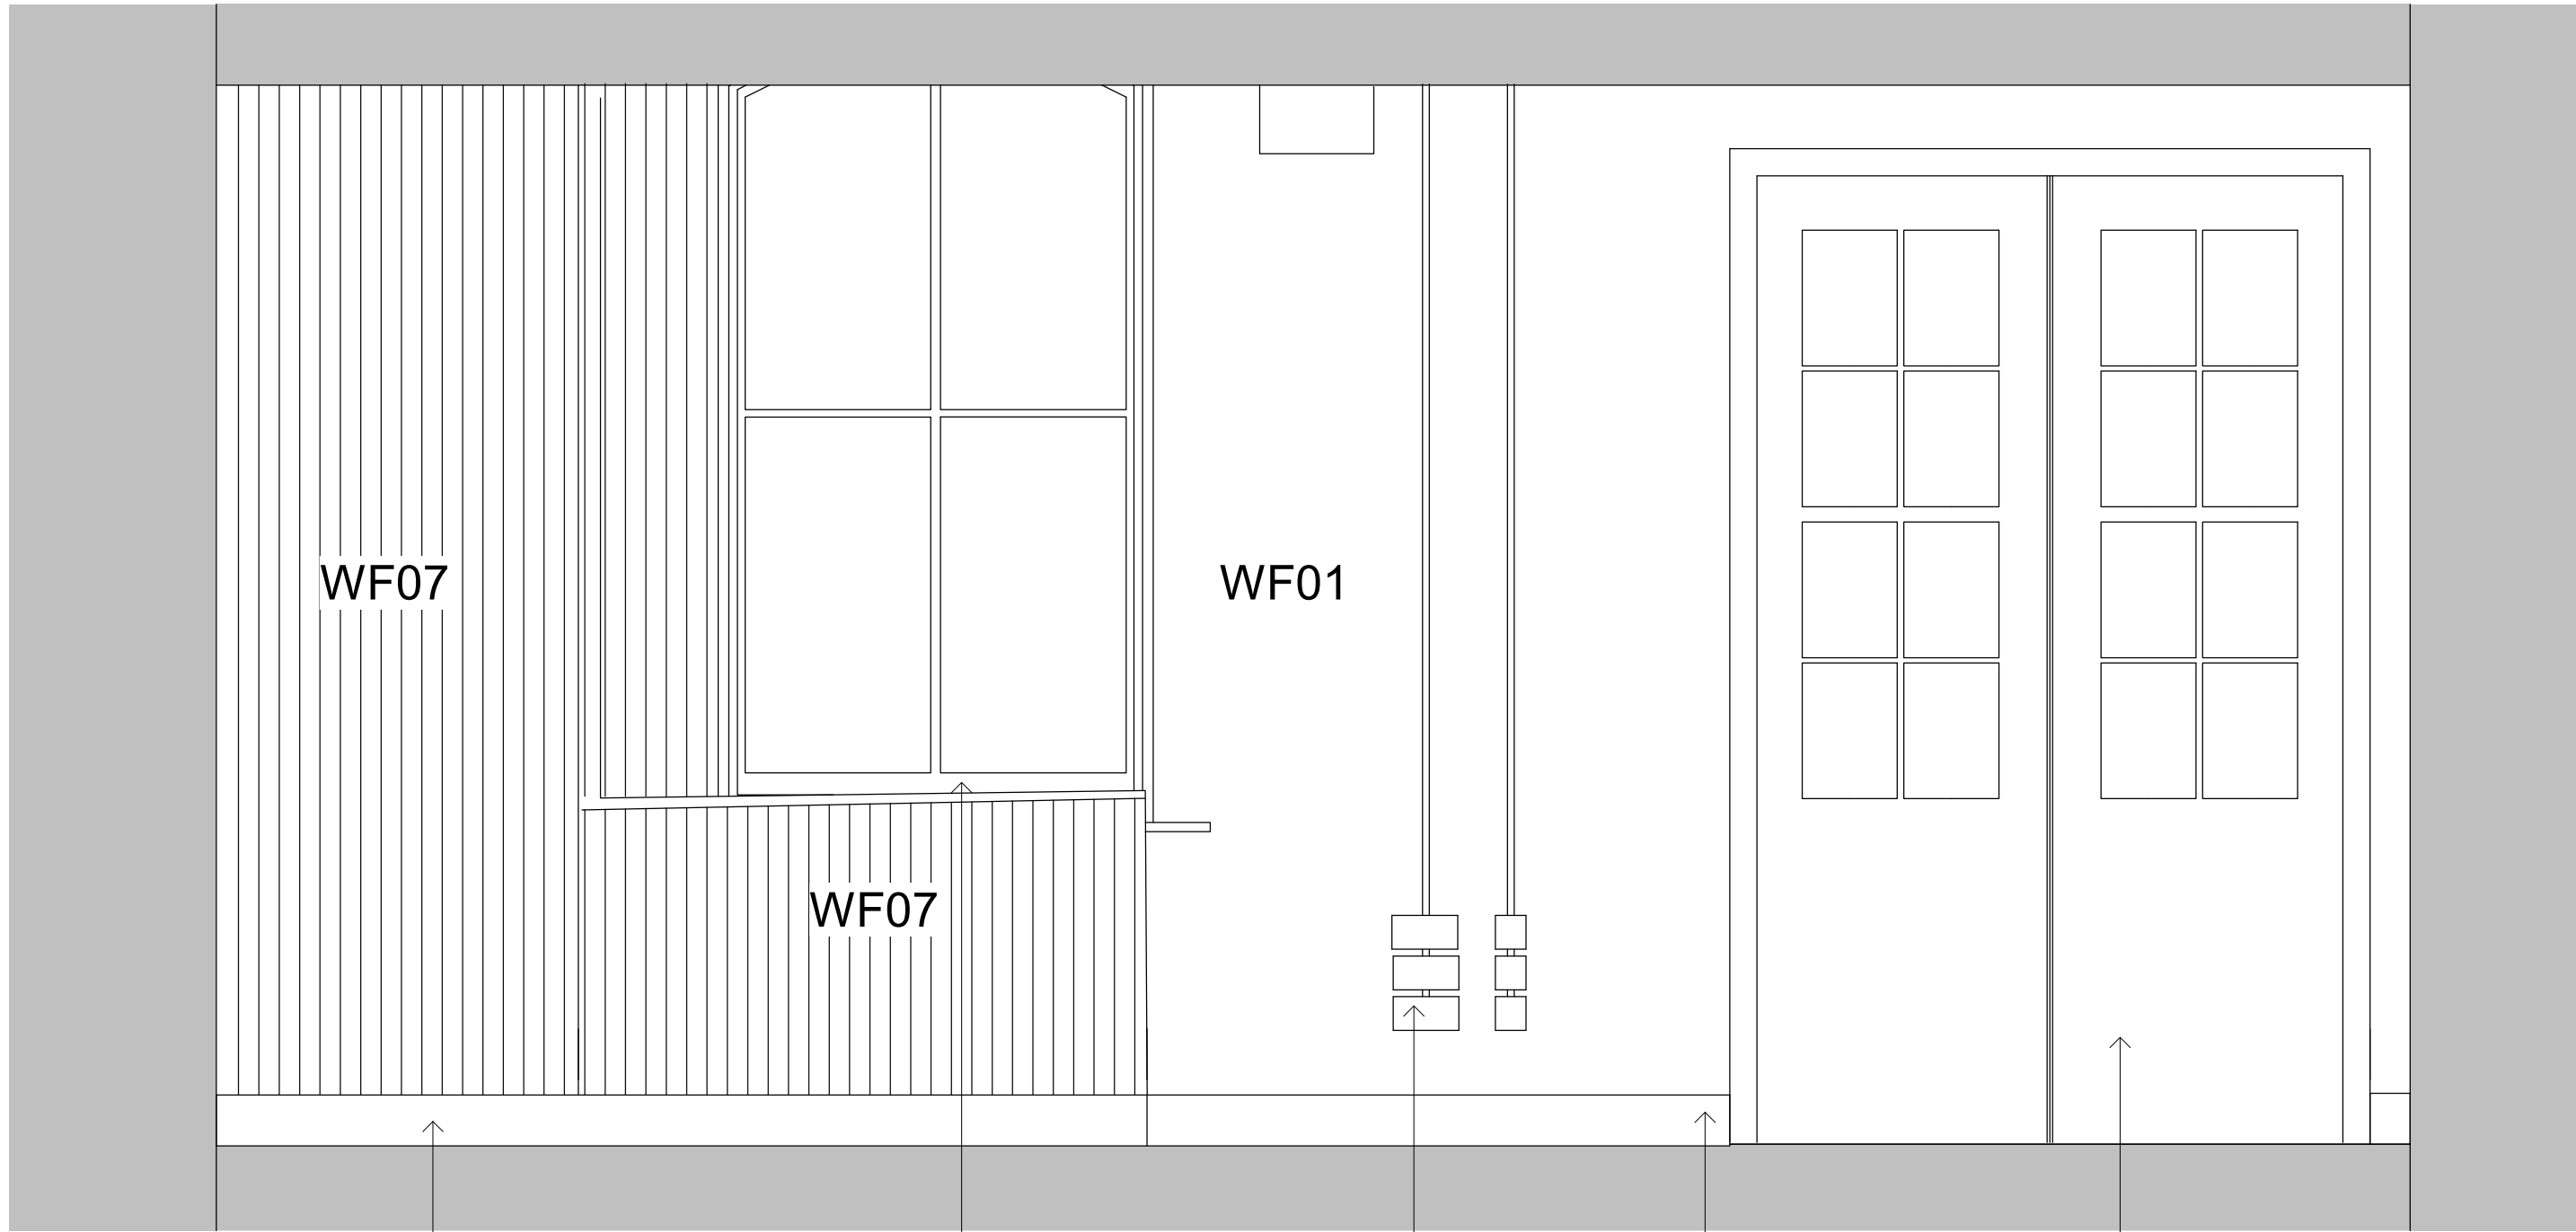


3FL - Elevation 1
1 : 20

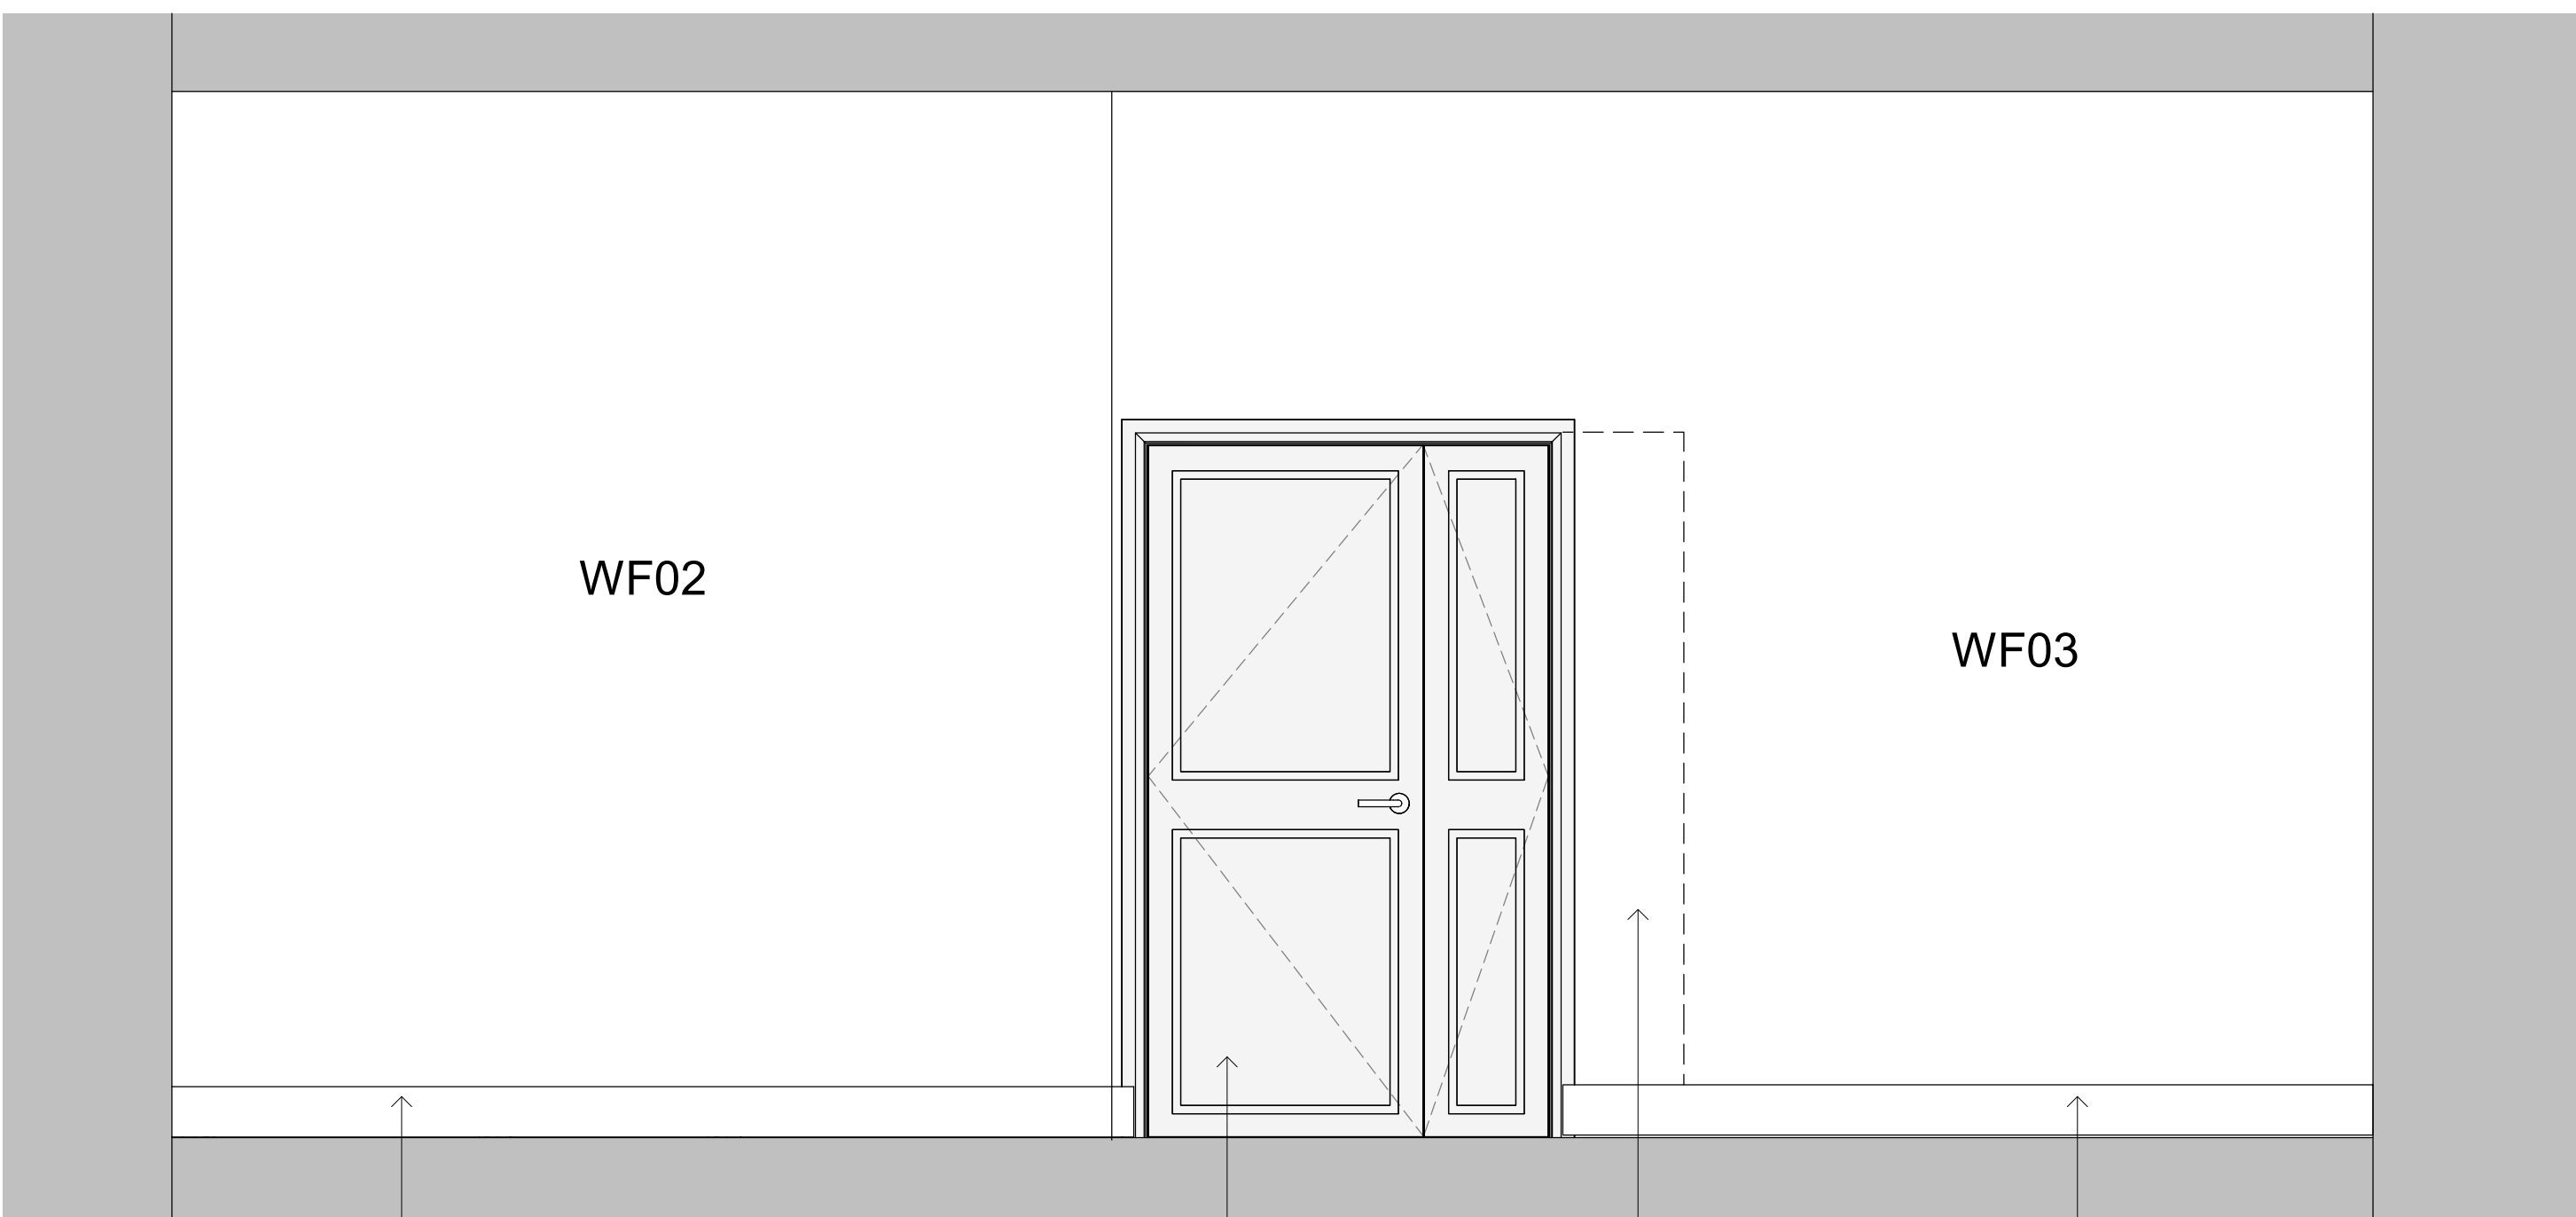

3FL - Elevation 2
1 : 20




3FL - Elevation 3
1 : 20

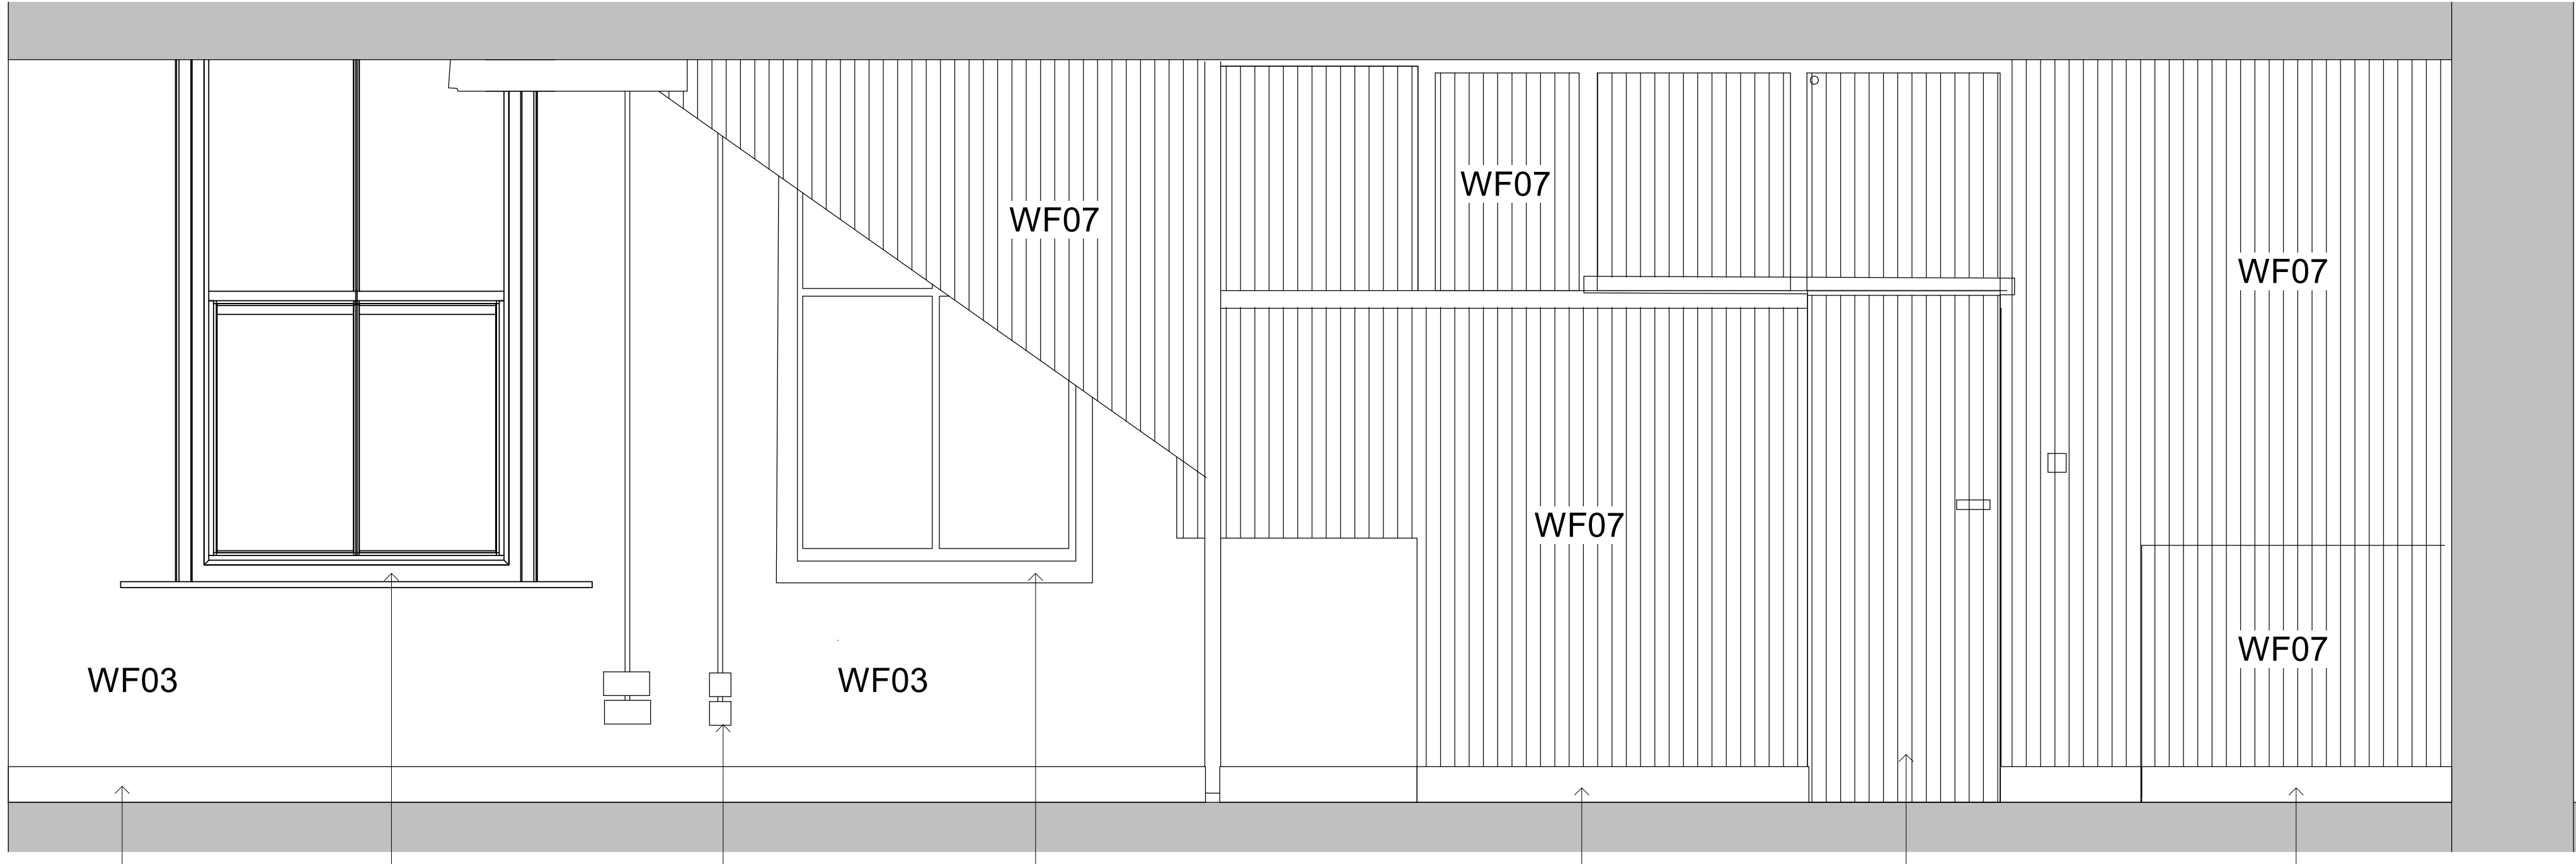

3FL - Elevation 4
1 : 20



3FL - Elevation 5
1 : 20

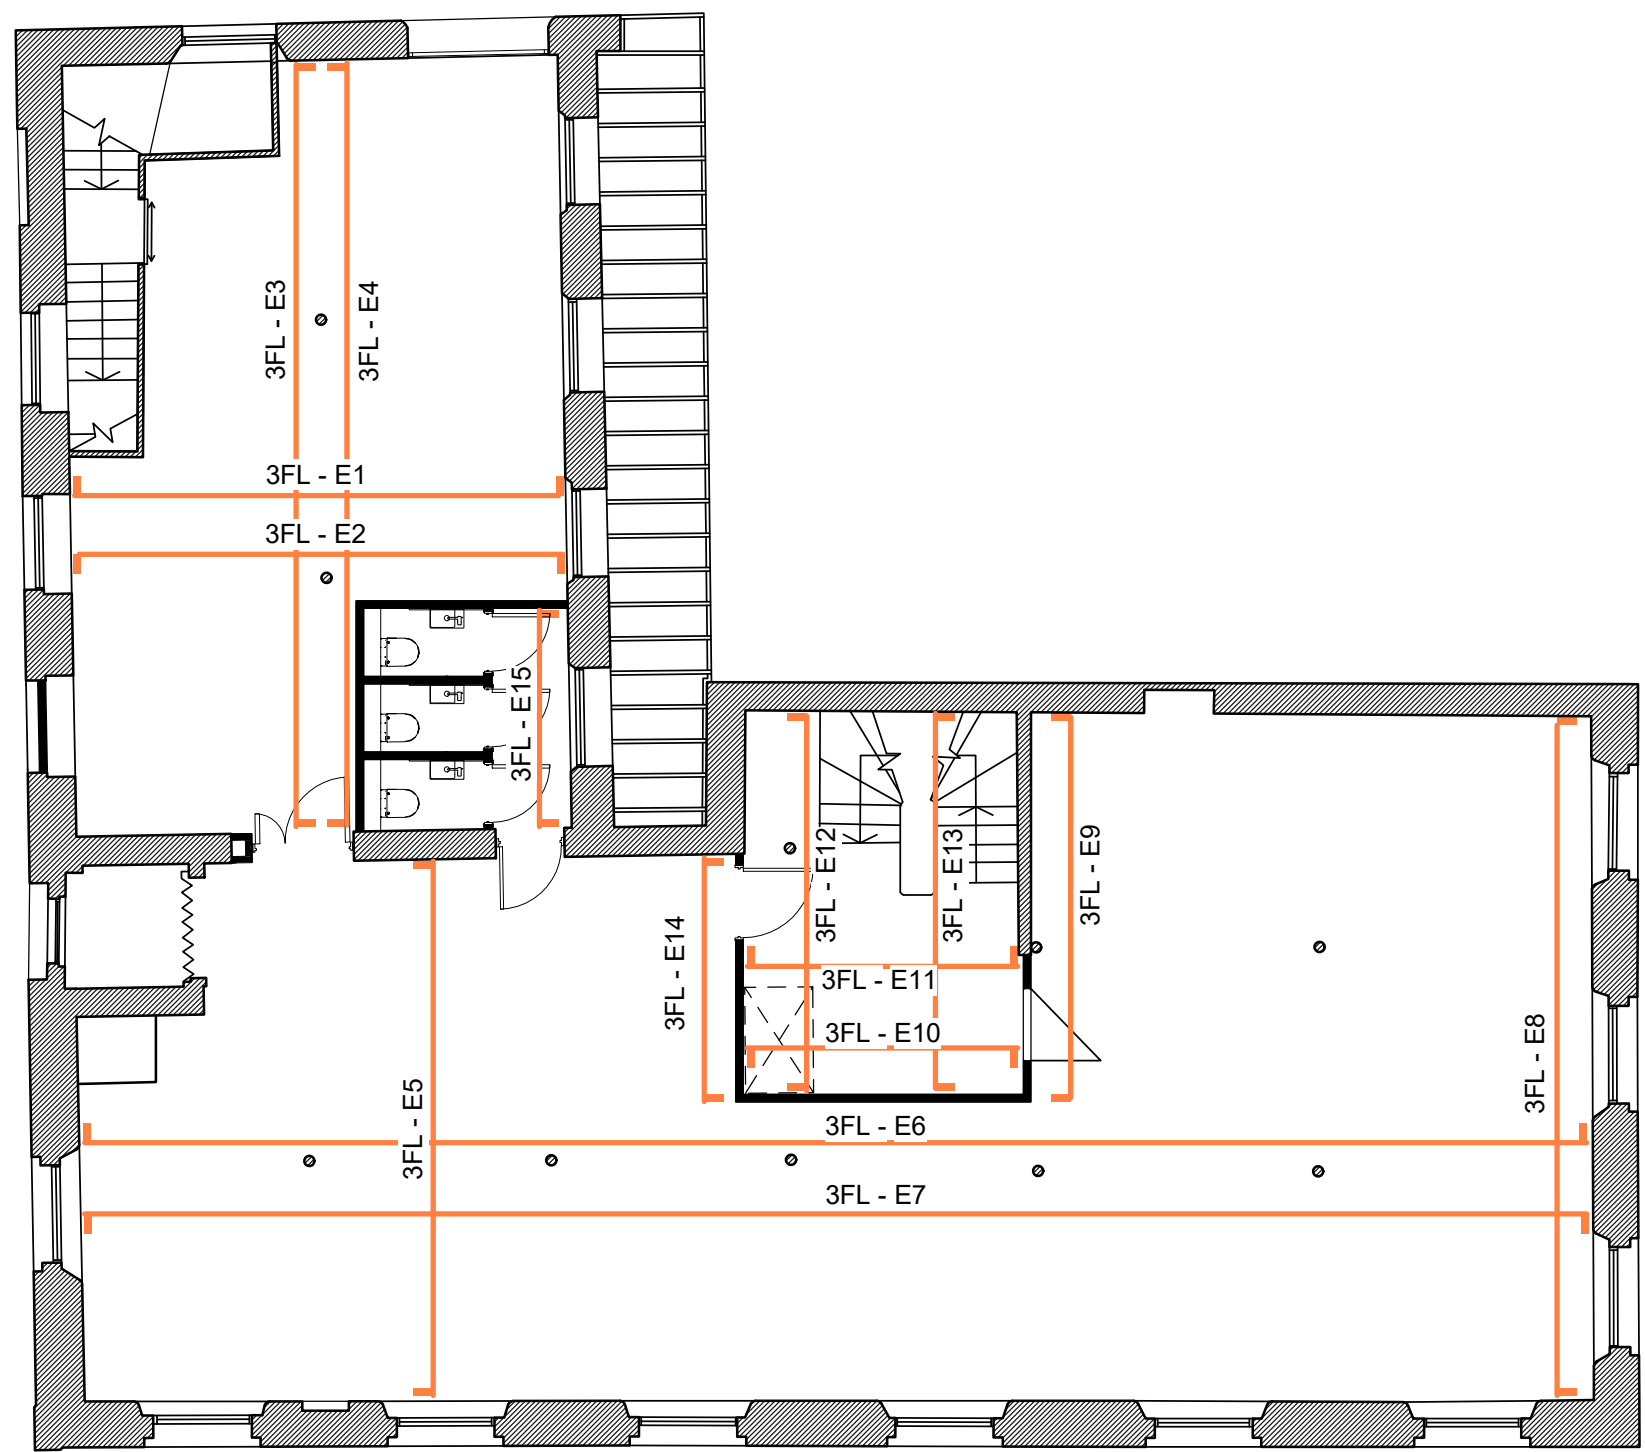

3FL Proposed Internal Elevation Layout_00
1 : 100

To be read in conjunction
with 18_000 drawing series
& Finishes Schedule

A	Updated following planners comments issued for planning	10.08.23 18.04.23	ES ES	ER SV
REV	DESCRIPTION	DATE	BY	CHK
CLIENT NAME				
T&M Real Estate				
PROJECT NAME				
Lindencourt				
DWG TITLE:				
3FL Proposed Internal Elevations_00				
DWG NO: 13_300		REVISION: A		
SCALE As indicated @A0		DRAWN: ES		
DWG STATUS:				
Planning				