


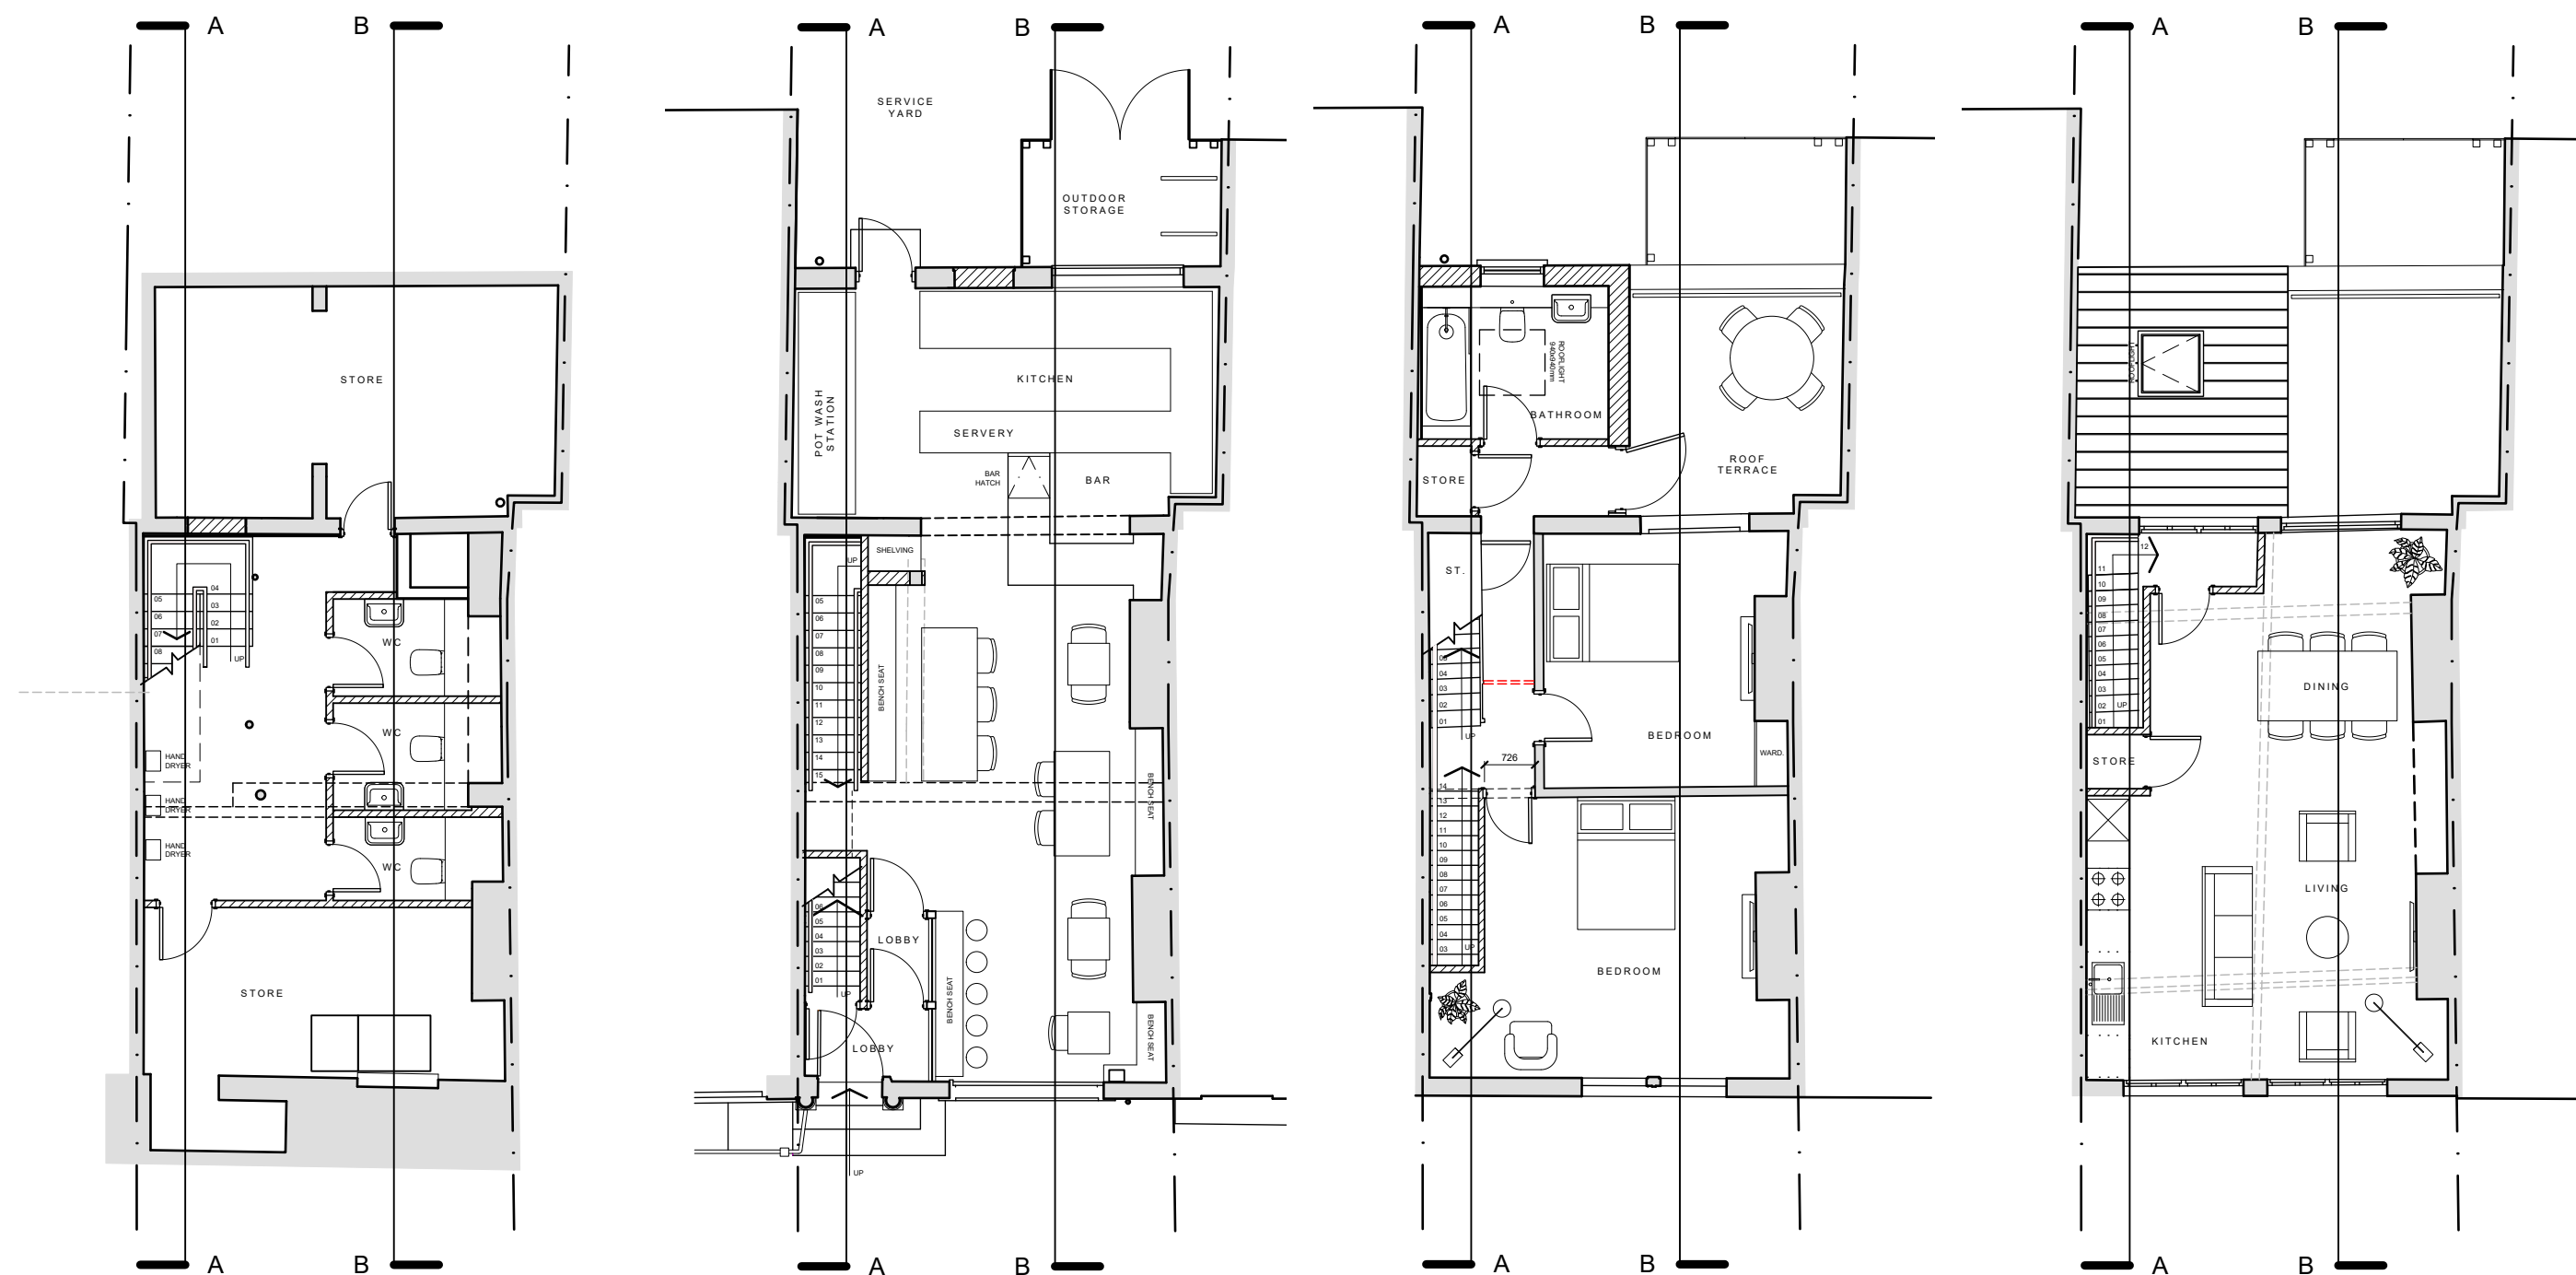


01 PROPOSED LEVEL 01
REFERENCE PLAN
1:100


02 PROPOSED LEVEL 00
REFERENCE PLAN
1:100

03 PROPOSED LEVEL 01
REFERENCE PLAN
1:100


04 PROPOSED LEVEL 02
REFERENCE PLAN
1:100

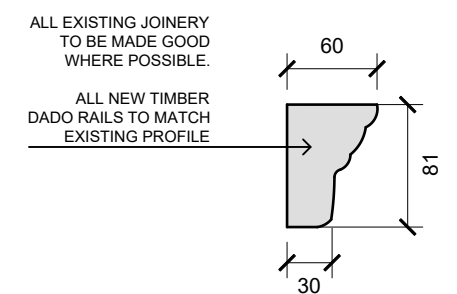


07 PROPOSED DADO
SECTION PROFILE
1:5

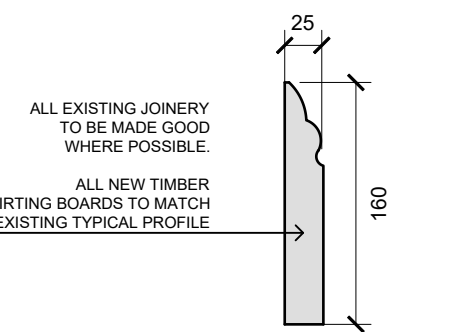


08 PROPOSED SKIRTING
SECTION PROFILE
1:5

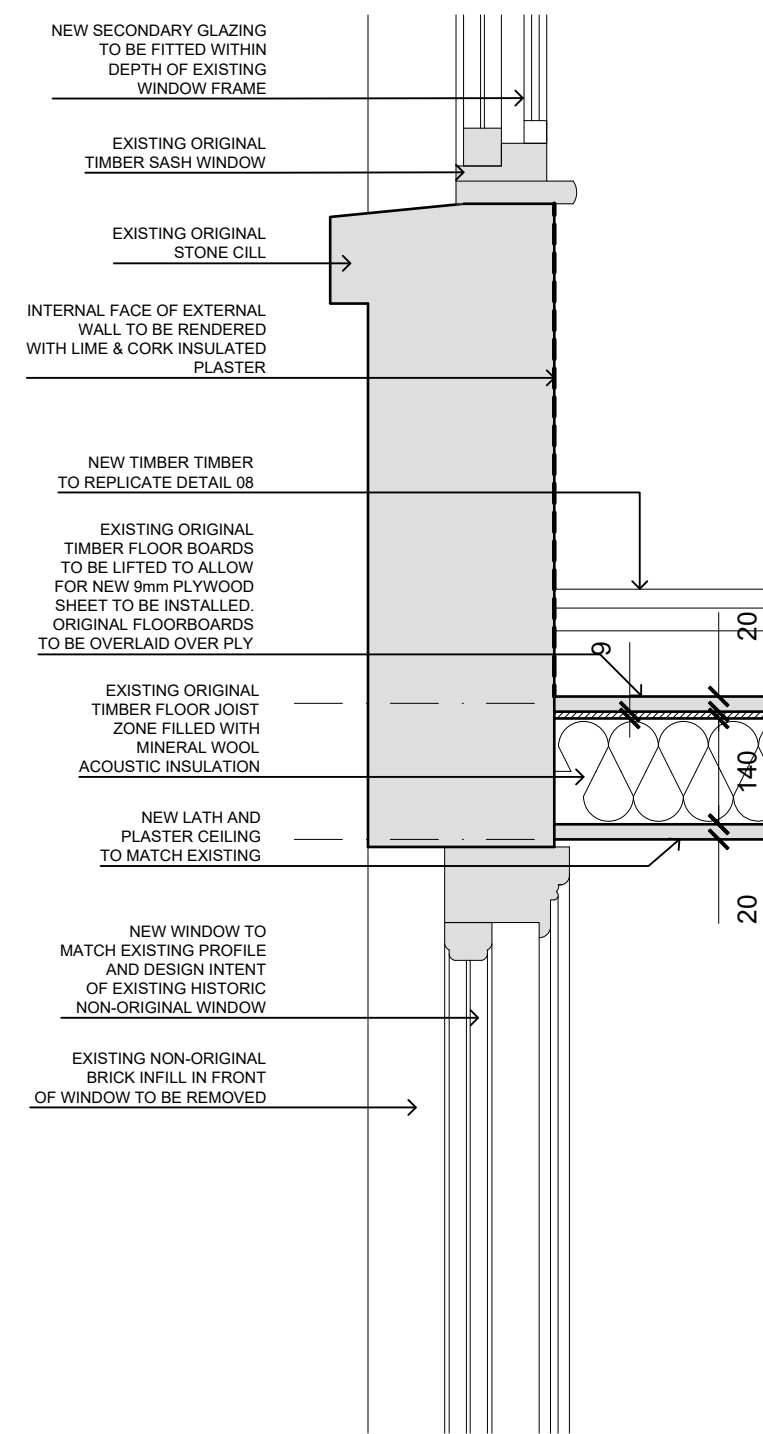


09 PROPOSED REAR
WINDOWS SECTION
1:10

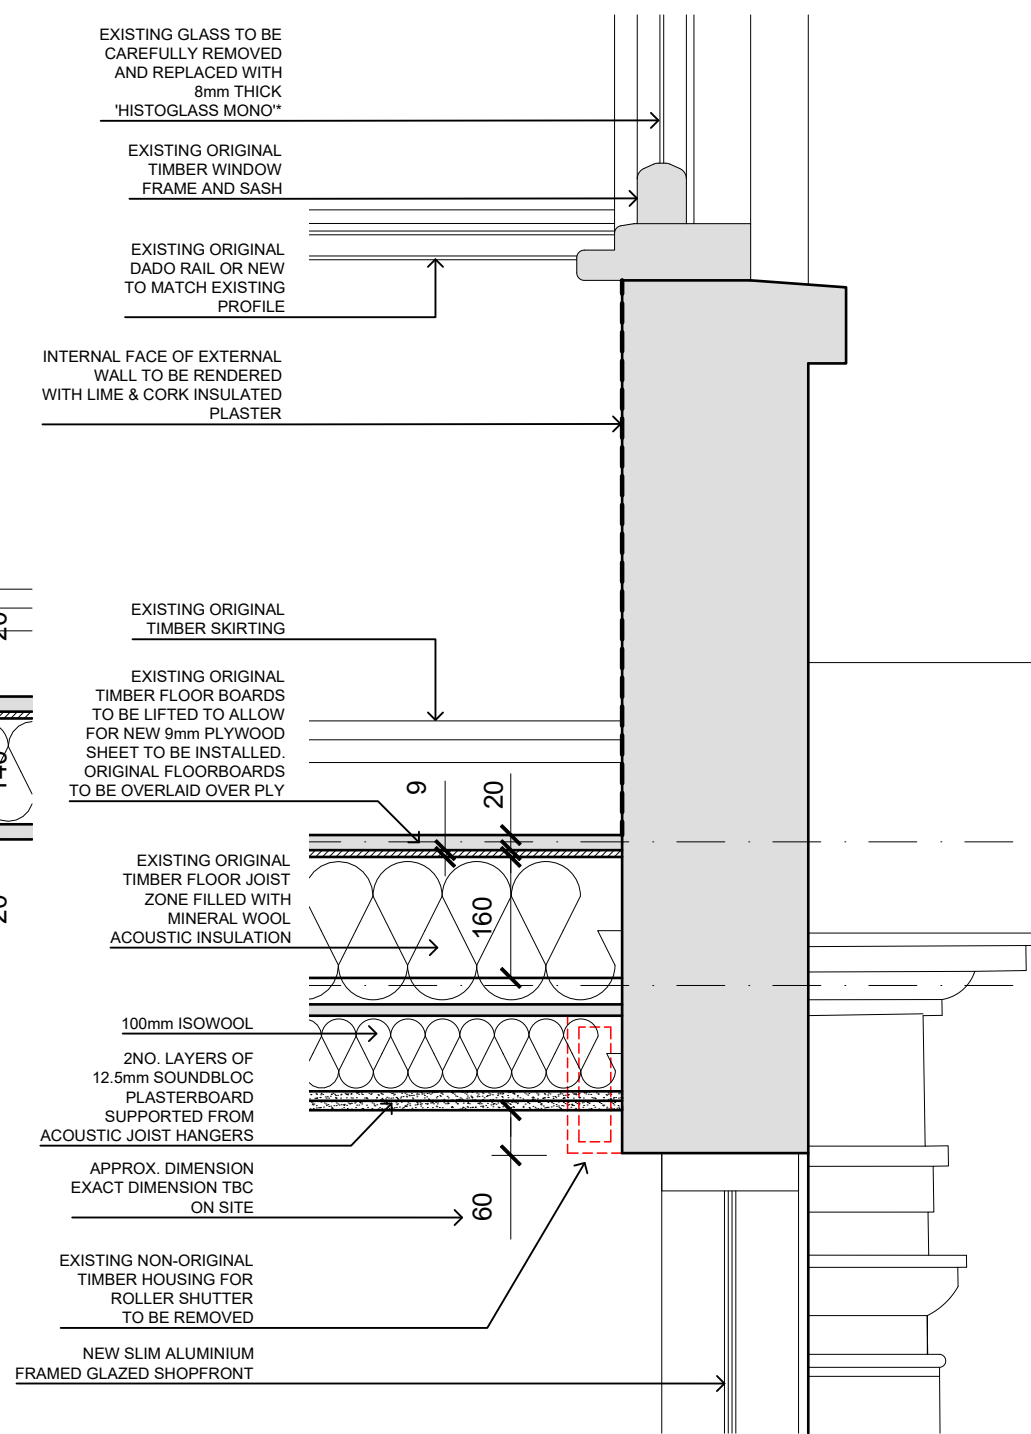

10 PROPOSED FRONT
WINDOW/SHOPFRONT SECTION
1:10

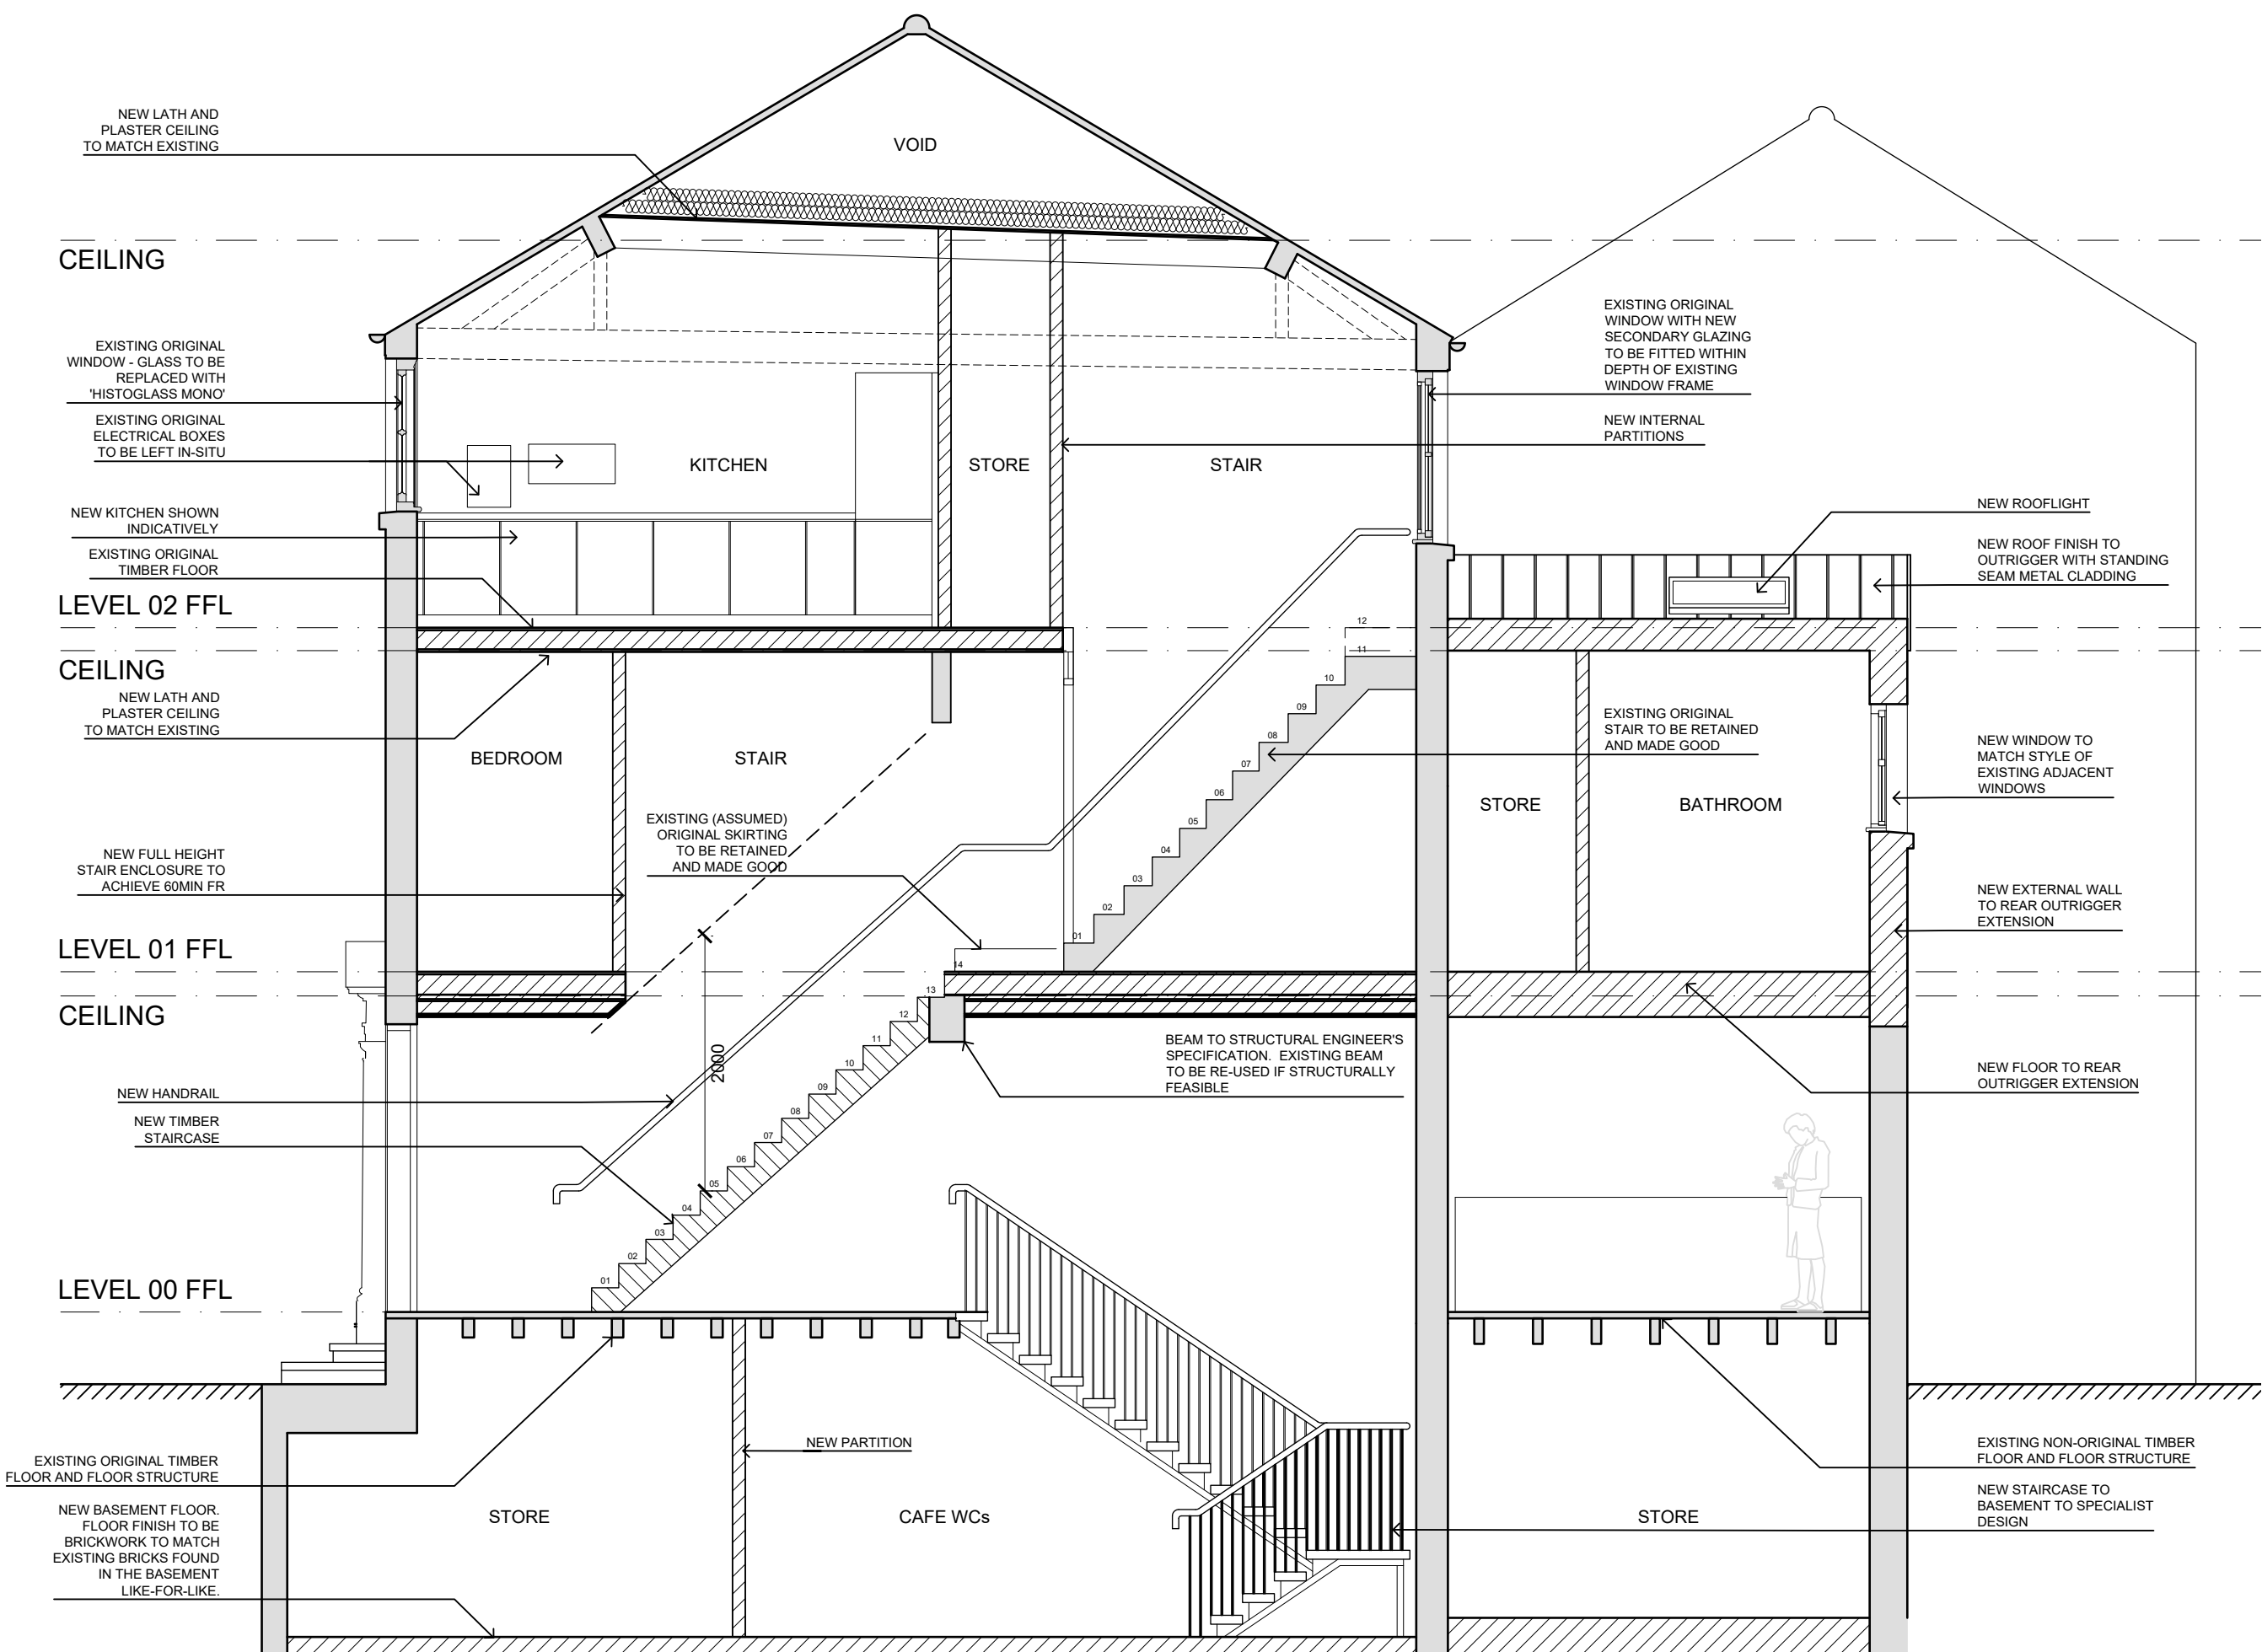

05 PROPOSED BUILDING SECTION A-A
1:50

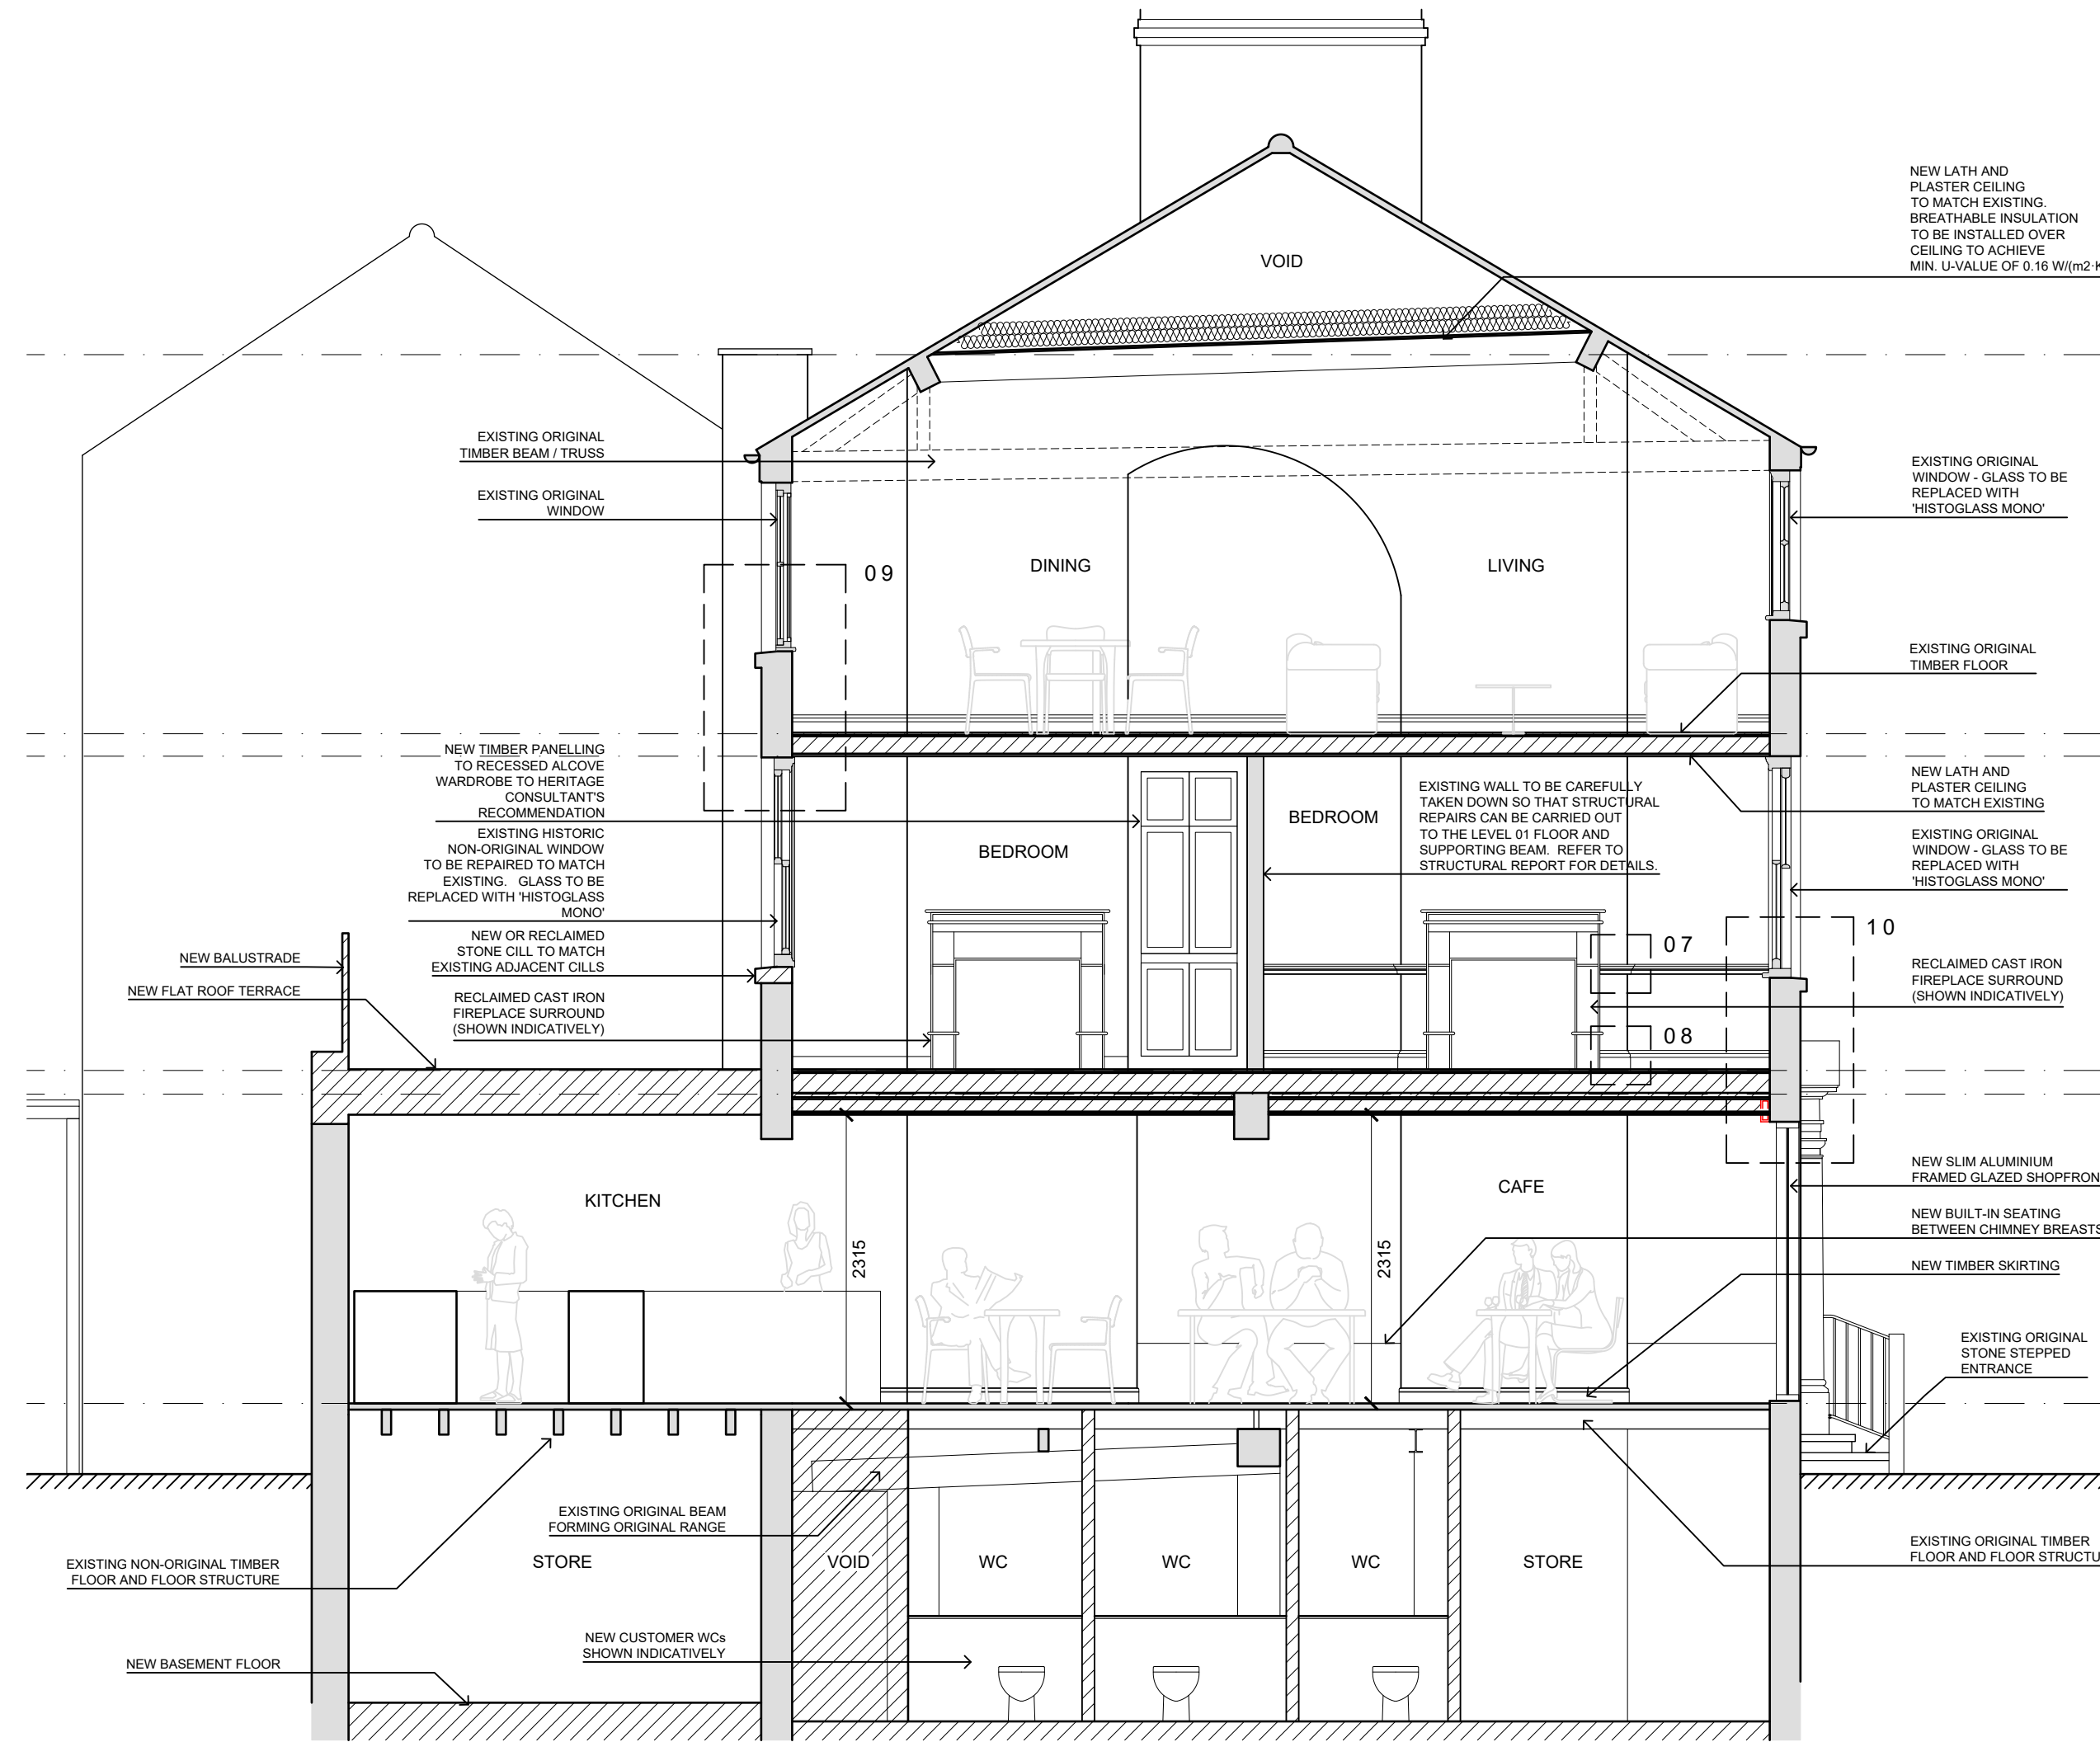

06 PROPOSED BUILDING SECTION B-B
1:50

© 2023 BACK ROOM ARCHITECTURE. ALL RIGHTS RESERVED. THIS DOCUMENT IS THE PROPERTY OF BACK ROOM ARCHITECTURE & DESIGN. NO PART OF THIS DOCUMENT MAY BE REPRODUCED OR TRANSMITTED IN ANY FORM OR BY ANY MEANS, ELECTRONIC OR MECHANICAL, WITHOUT PERMISSION IN WRITING FROM BACK ROOM ARCHITECTURE & DESIGN.

* HISTOGLASS MONO COMPRISES THE FOLLOWING 8mm THICK BUILD-UP:

- 4mm FLOAT GLASS WITH HARD COAT TO INTERNAL FACE
- 1mm PATENTED FILM
- 3mm BLOWN CYLINDER GLASS TO EXTERNAL FACE

NO.	REVISION	DATE	DESCRIPTION
1	ISSUED	05/01/23	STAGE 3 ISSUE

ARCHITECT: BACK ROOM ARCHITECTURE & DESIGN

PROJECT: 33 THOMAS STREET MANCHESTER

PROPOSED INTERNAL ALTERATIONS FOR NEW CAFE AND RESI. ACCOMMODATION

STAGE 3

VARIES @ A1

05/01/23

02_0003