



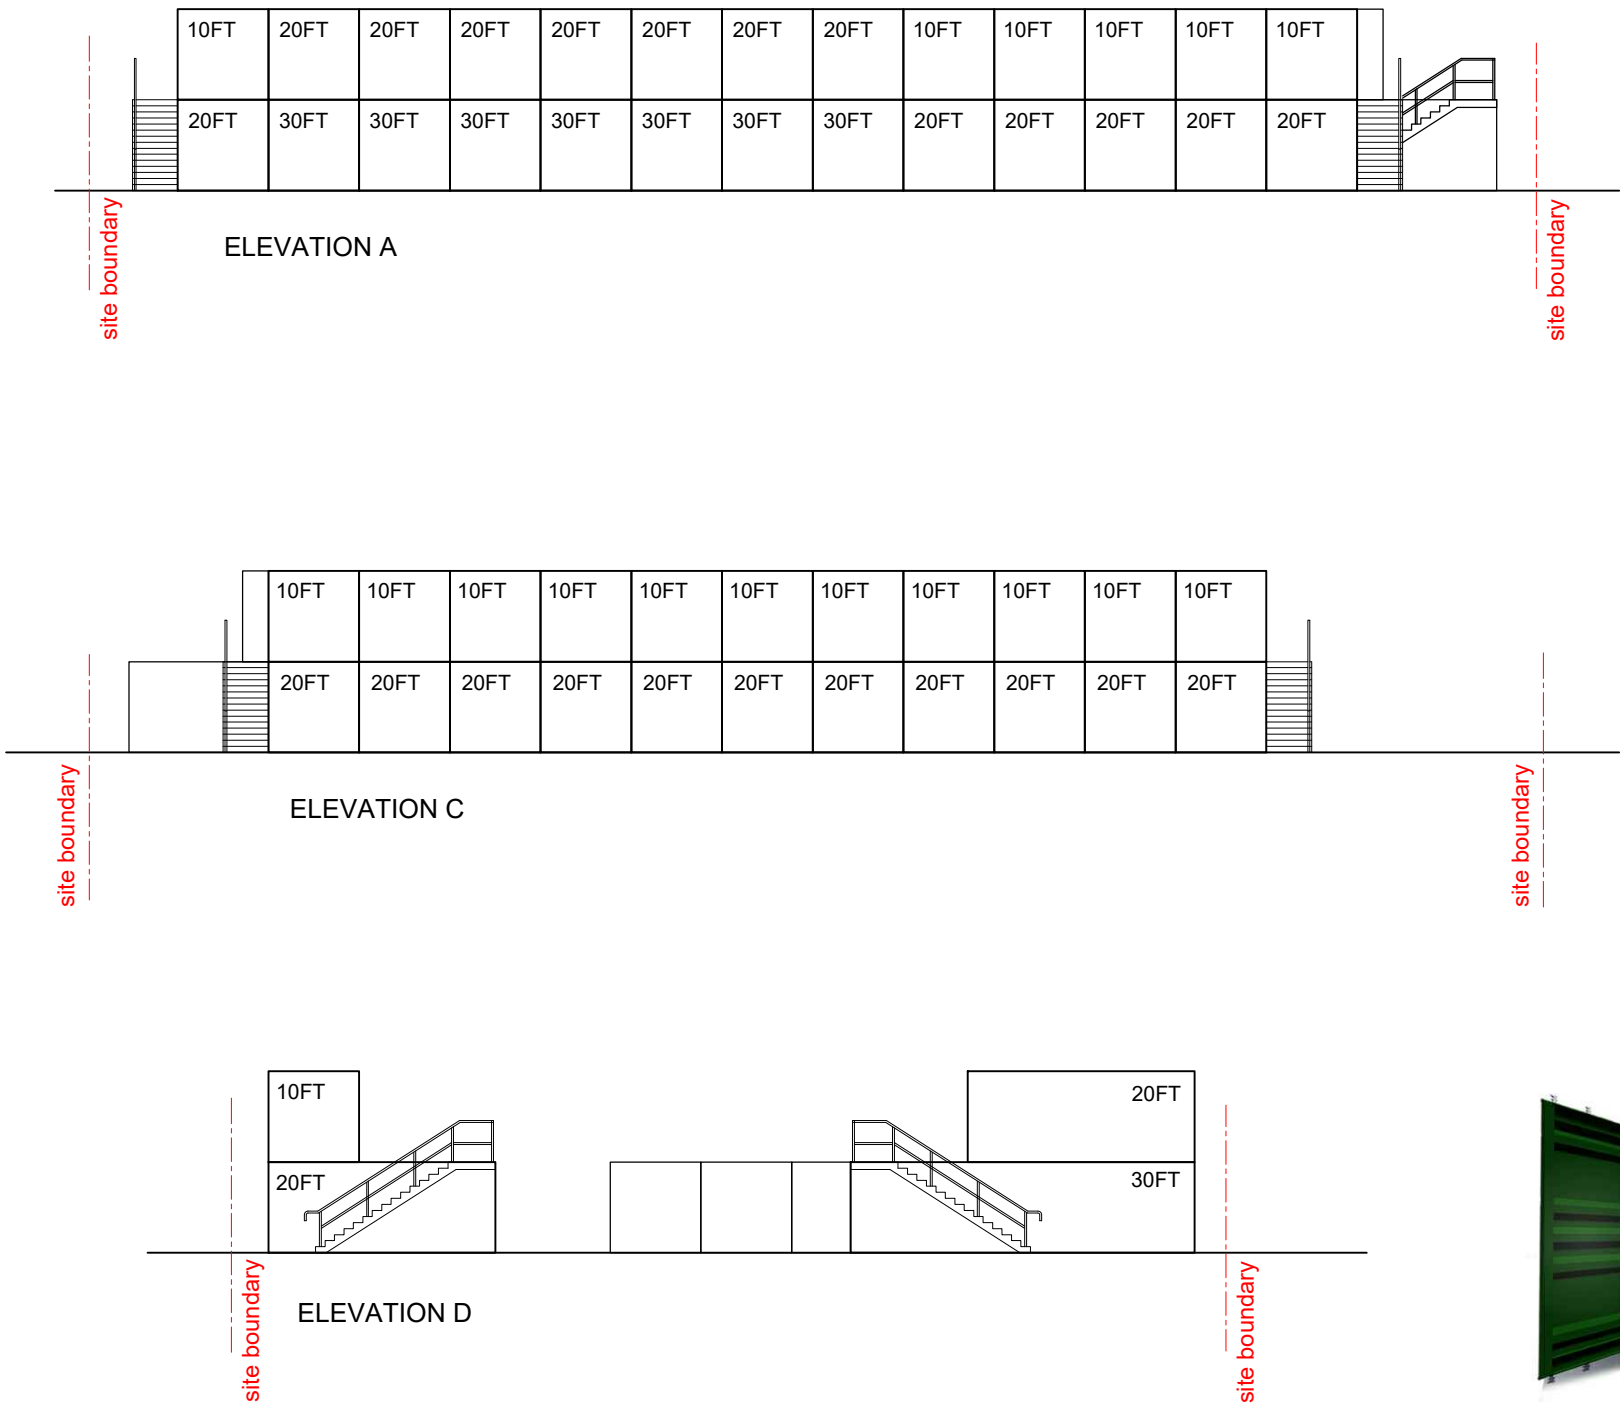

Proposed Elevations

Revision		
A	11.10.23	LPA comments

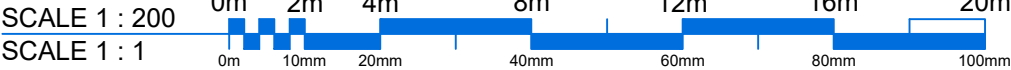

Do not scale from this drawing. All dimensions must be checked and verified before preparing production drawings or commencing works. This drawing and its design is the copyright of Ilyas ArchiTech Ltd and may not be reproduced in any form whatsoever without their prior express written consent.

Project:	Installation of Self Storage Containers			
Site Address:	28 Southall Street, Manchester, M3 1LG			
Drawing title:	Proposed Elevations			Drawn : Si
Drawing Number:	A293	PL	04	A
Date:	Sept 2023			

ilyasArchiTechLtd

architecture - planning - building regulations - project management

t 07853 312573

e info@ilyasarchitech.co.uk