




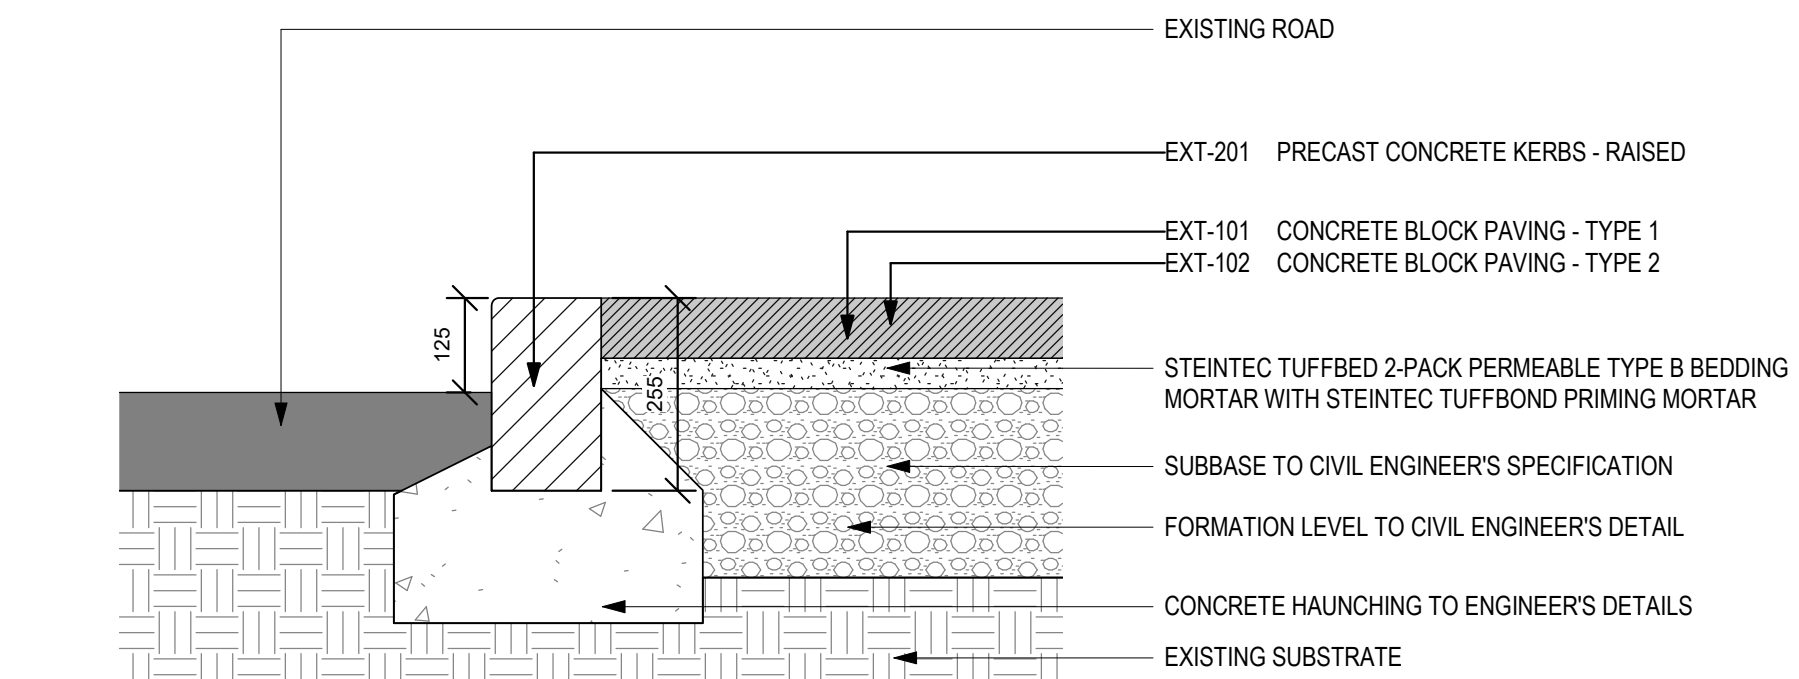


1 EXT-201 CONCRETE RAISED KERB DETAIL (GROUND FLOOR)

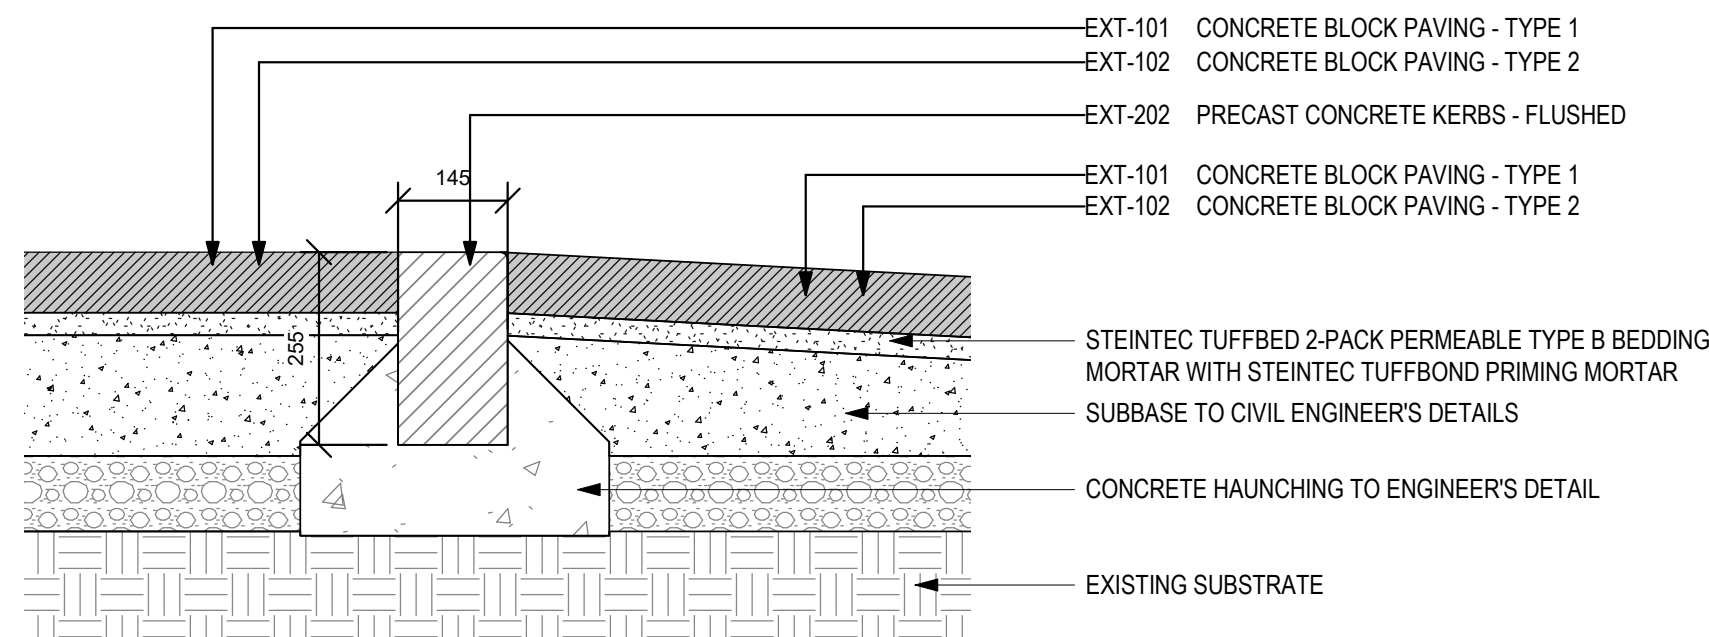


2 EXT-202 CONCRETE FLUSH KERB DETAIL (GROUND FLOOR)

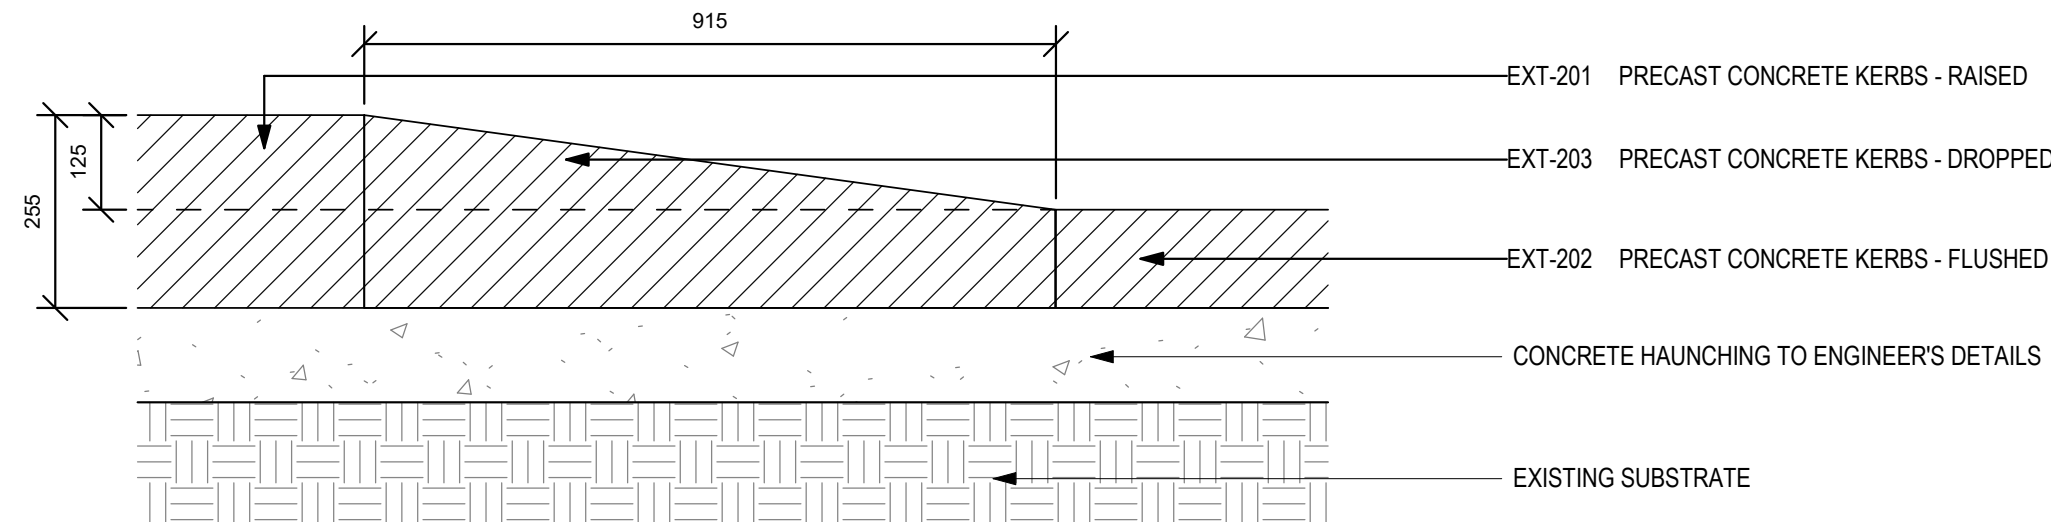


3 EXT-203 CONCRETE DROPPED KERB DETAIL (GROUND FLOOR)

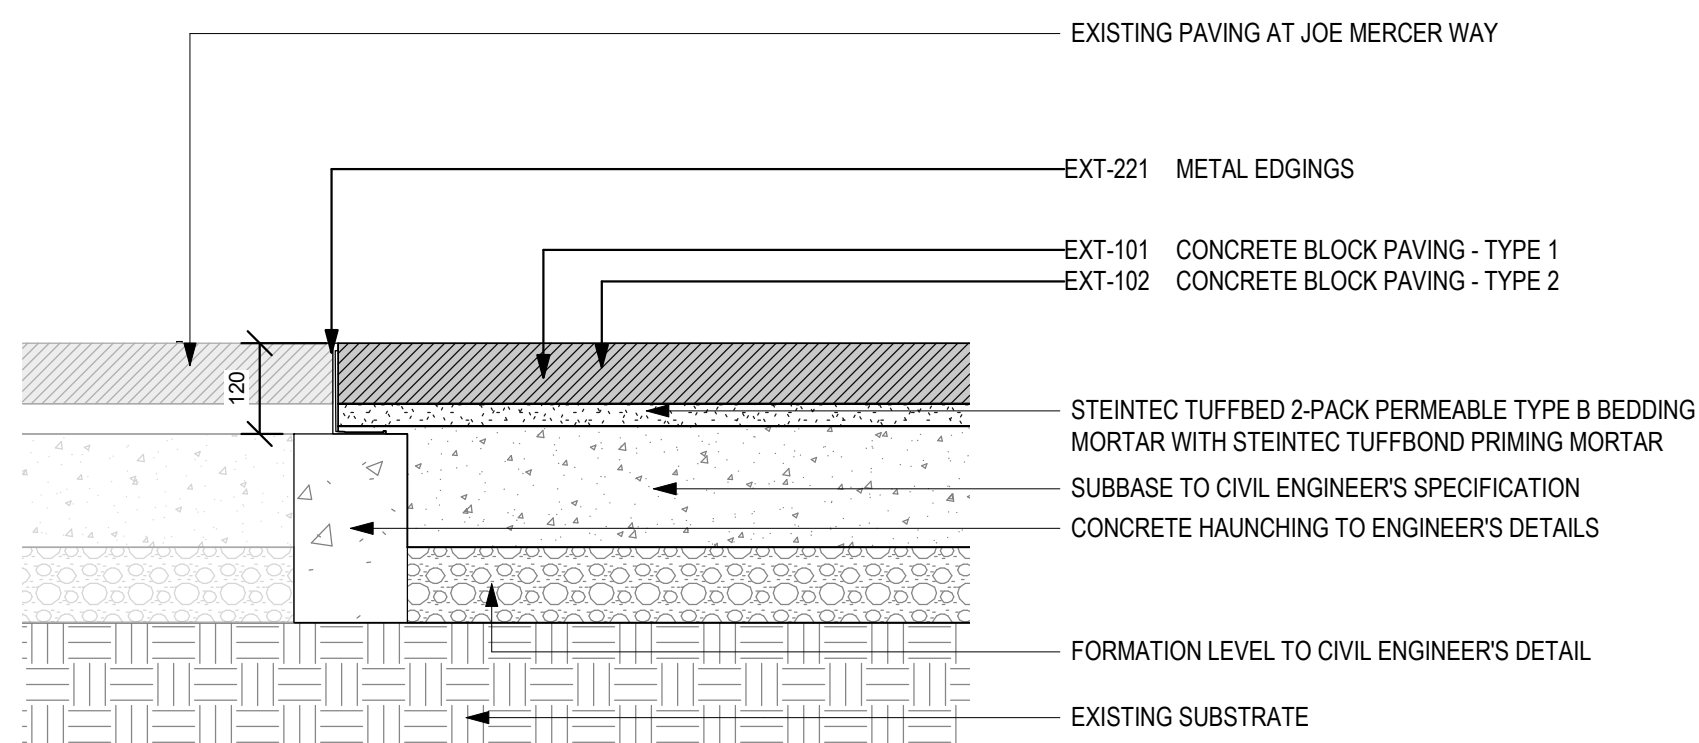


4 JOE MERCER WAY PAVING / CONCRETE BLOCK PAVING (GROUND FLOOR)

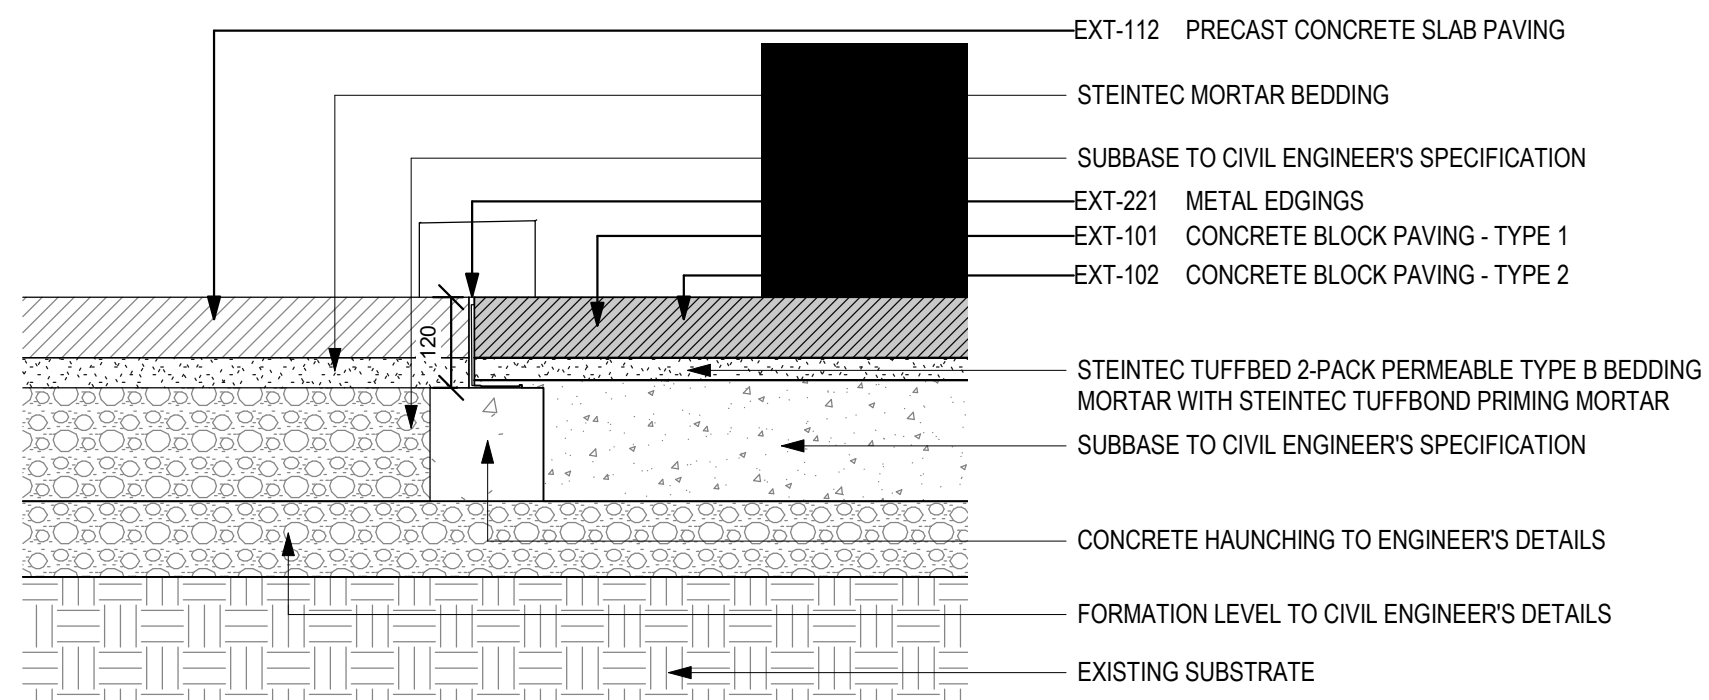


5 CONCRETE SLAB PAVING / CONCRETE BLOCK PAVING (GROUND FLOOR)

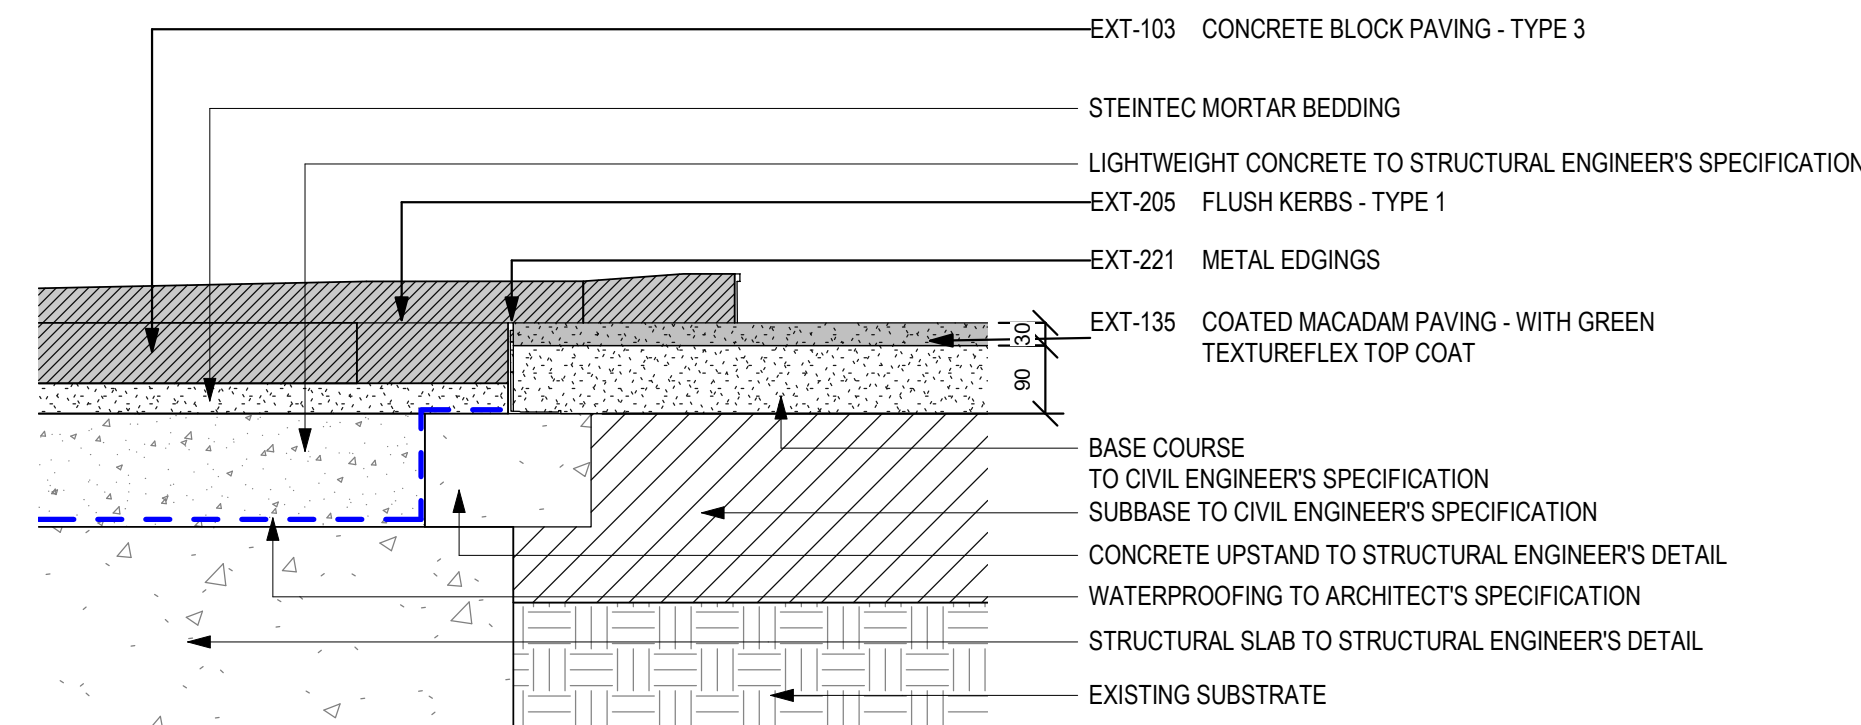


6 CONCRETE BLOCK PAVING - IMPERMEABLE / CYCLE LANE ATW ENTRANCE (L01)

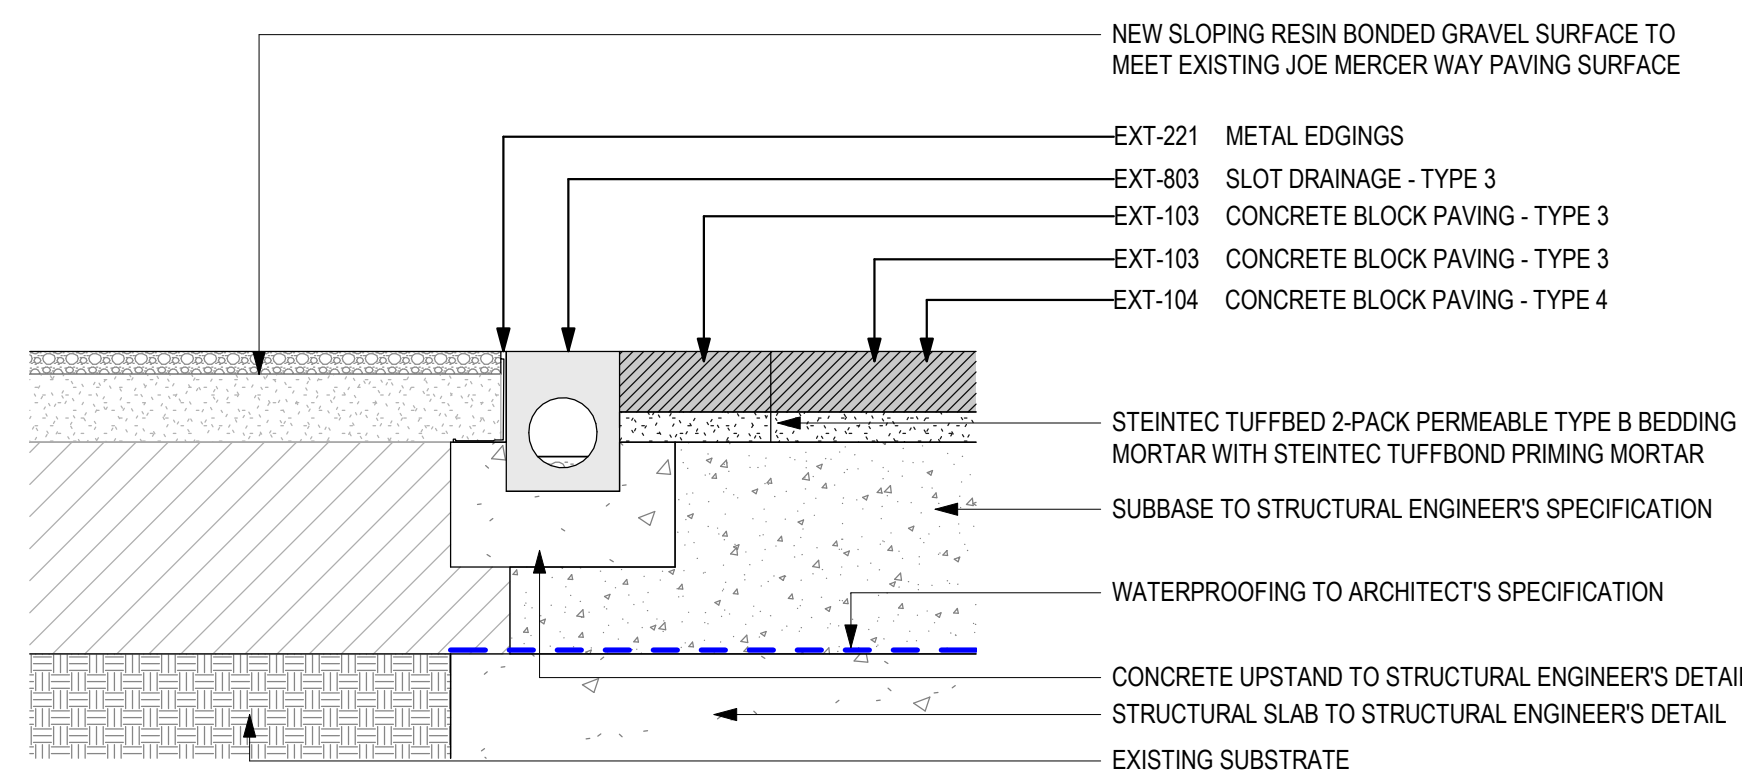


7 JOE MERCER WAY PAVING / CONCRETE BLOCK PAVING -IMPERMEABLE (L01)

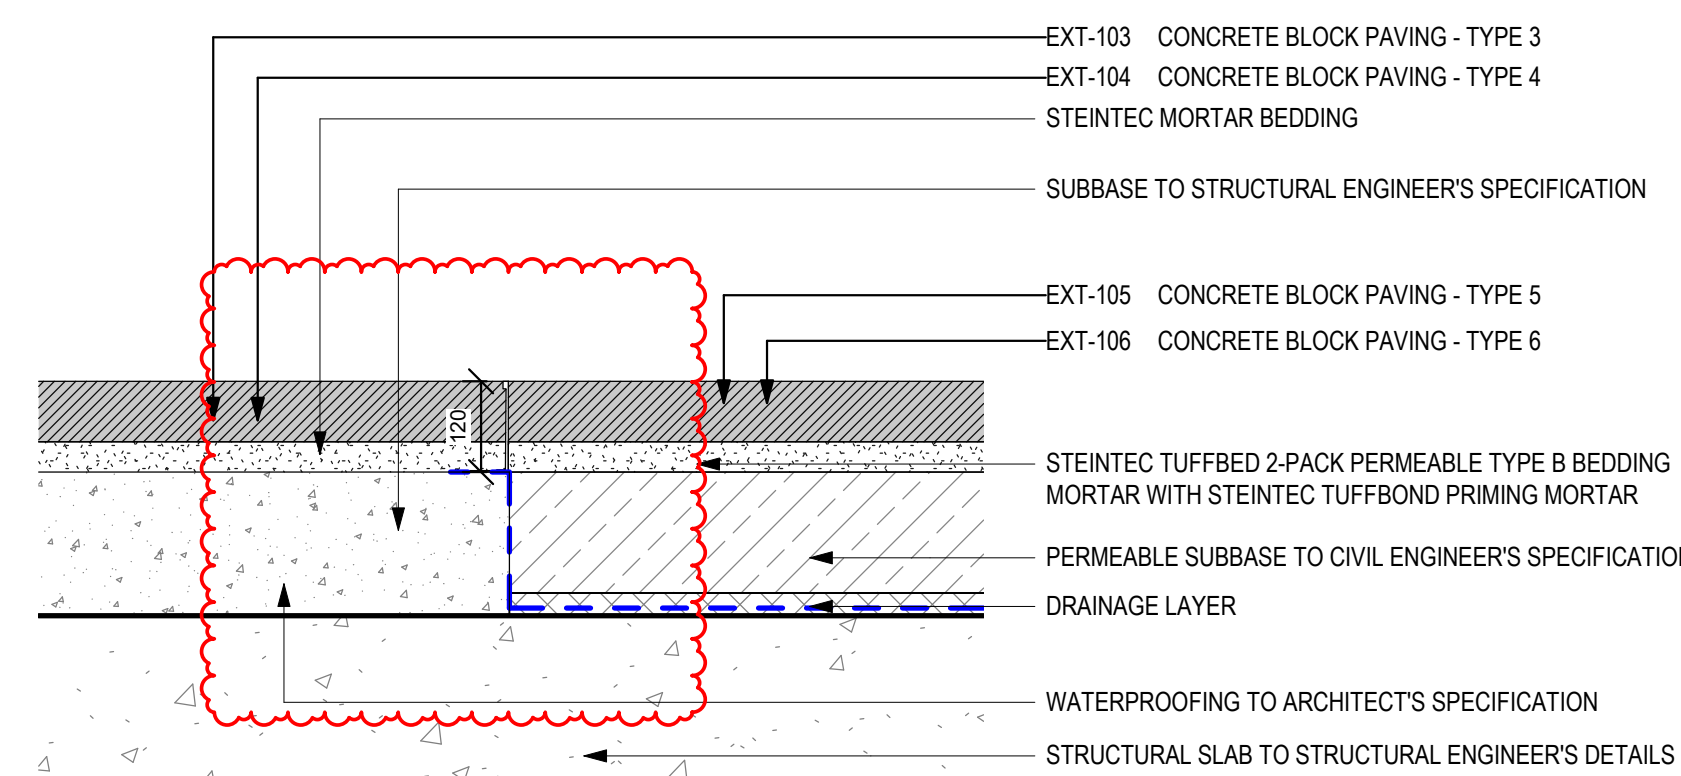

8 CONCRETE BLOCK PAVING - IMPERMEABLE / PERMEABLE (LEVEL 01)

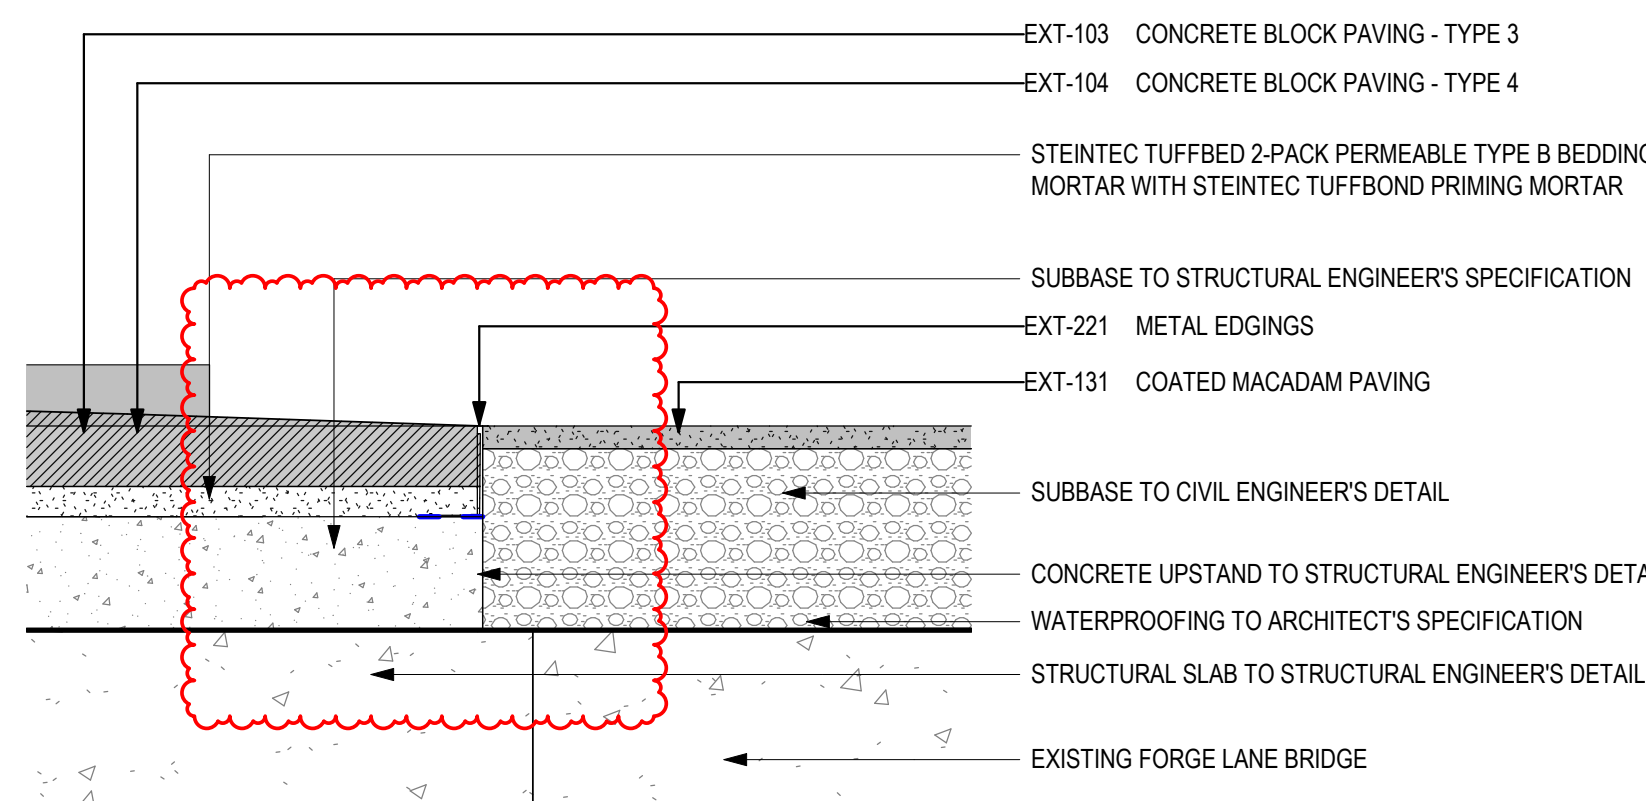

9 CONCRETE BLOCK PAVING - IMPERMEABLE / TARMAC (LEVEL 01)

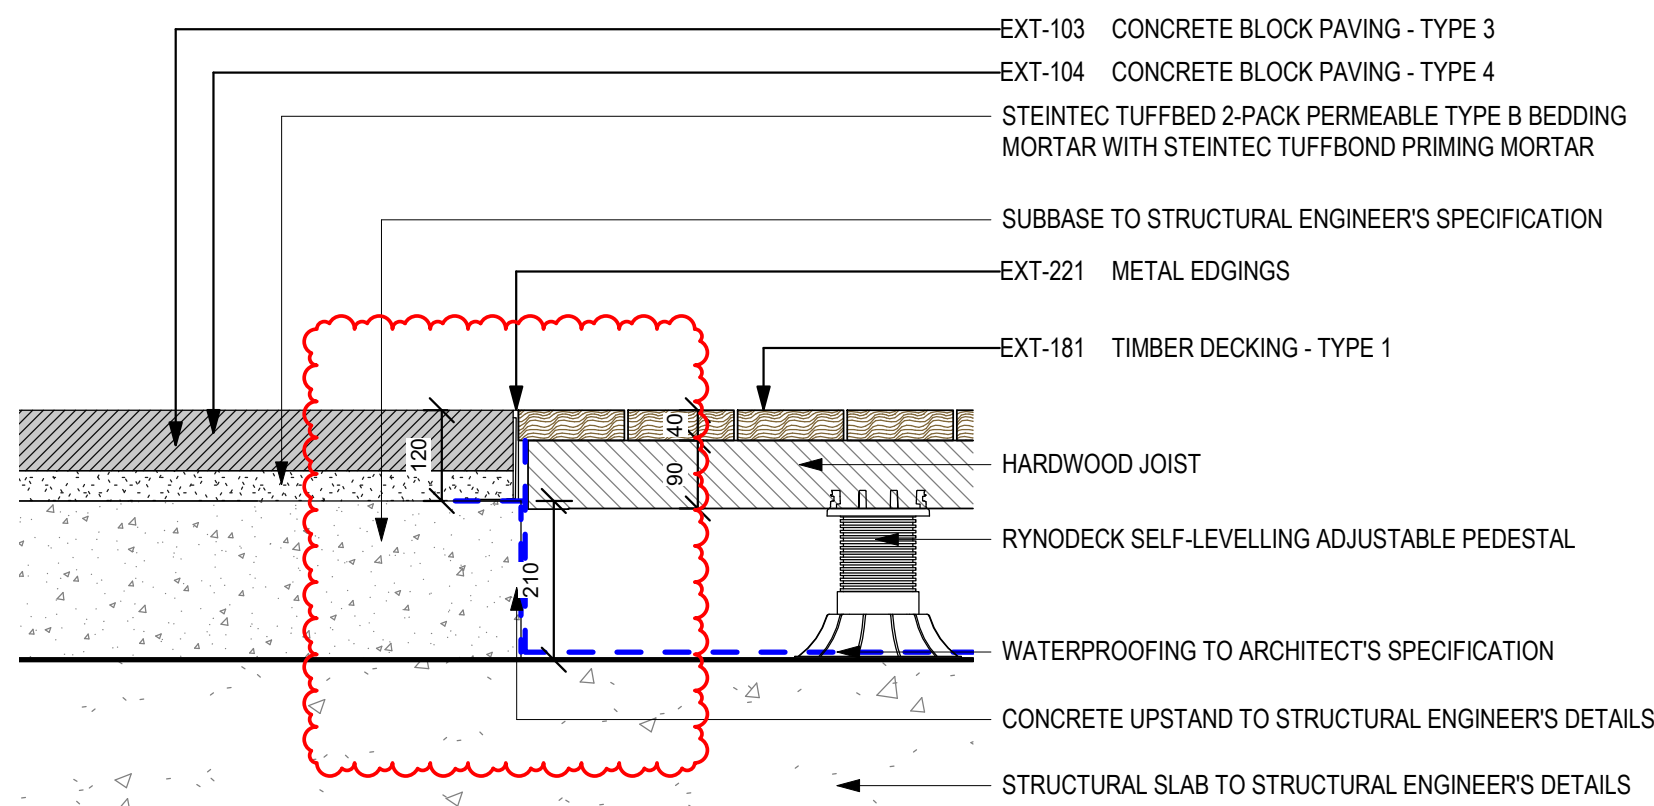

10 CONCRETE BLOCK PAVING - IMPERMEABLE / TIMBER DECKING (LEVEL 01)

Suitability Code (as defined in ISO 19650-2:2018)

Work in Progress (WIP)

S0 - Under Review

S1 - Suitable for co-ordination

S2 - Suitable for information

S3 - Suitable for review & comment

S4 - Suitable for stage approval

S5 - Withdrawn

S6 - Suitable for BIM authorisation

S7 - Suitable for BIM authorisation

Published (Contractual)

A1, A2, A3, etc. - Authorised and accepted

B1, B2, B3, etc. - Partial sign-off (with comments)

Published (IAM Acceptance)

CR - As constructed record document

KEY PLAN

1:10

1:10

