


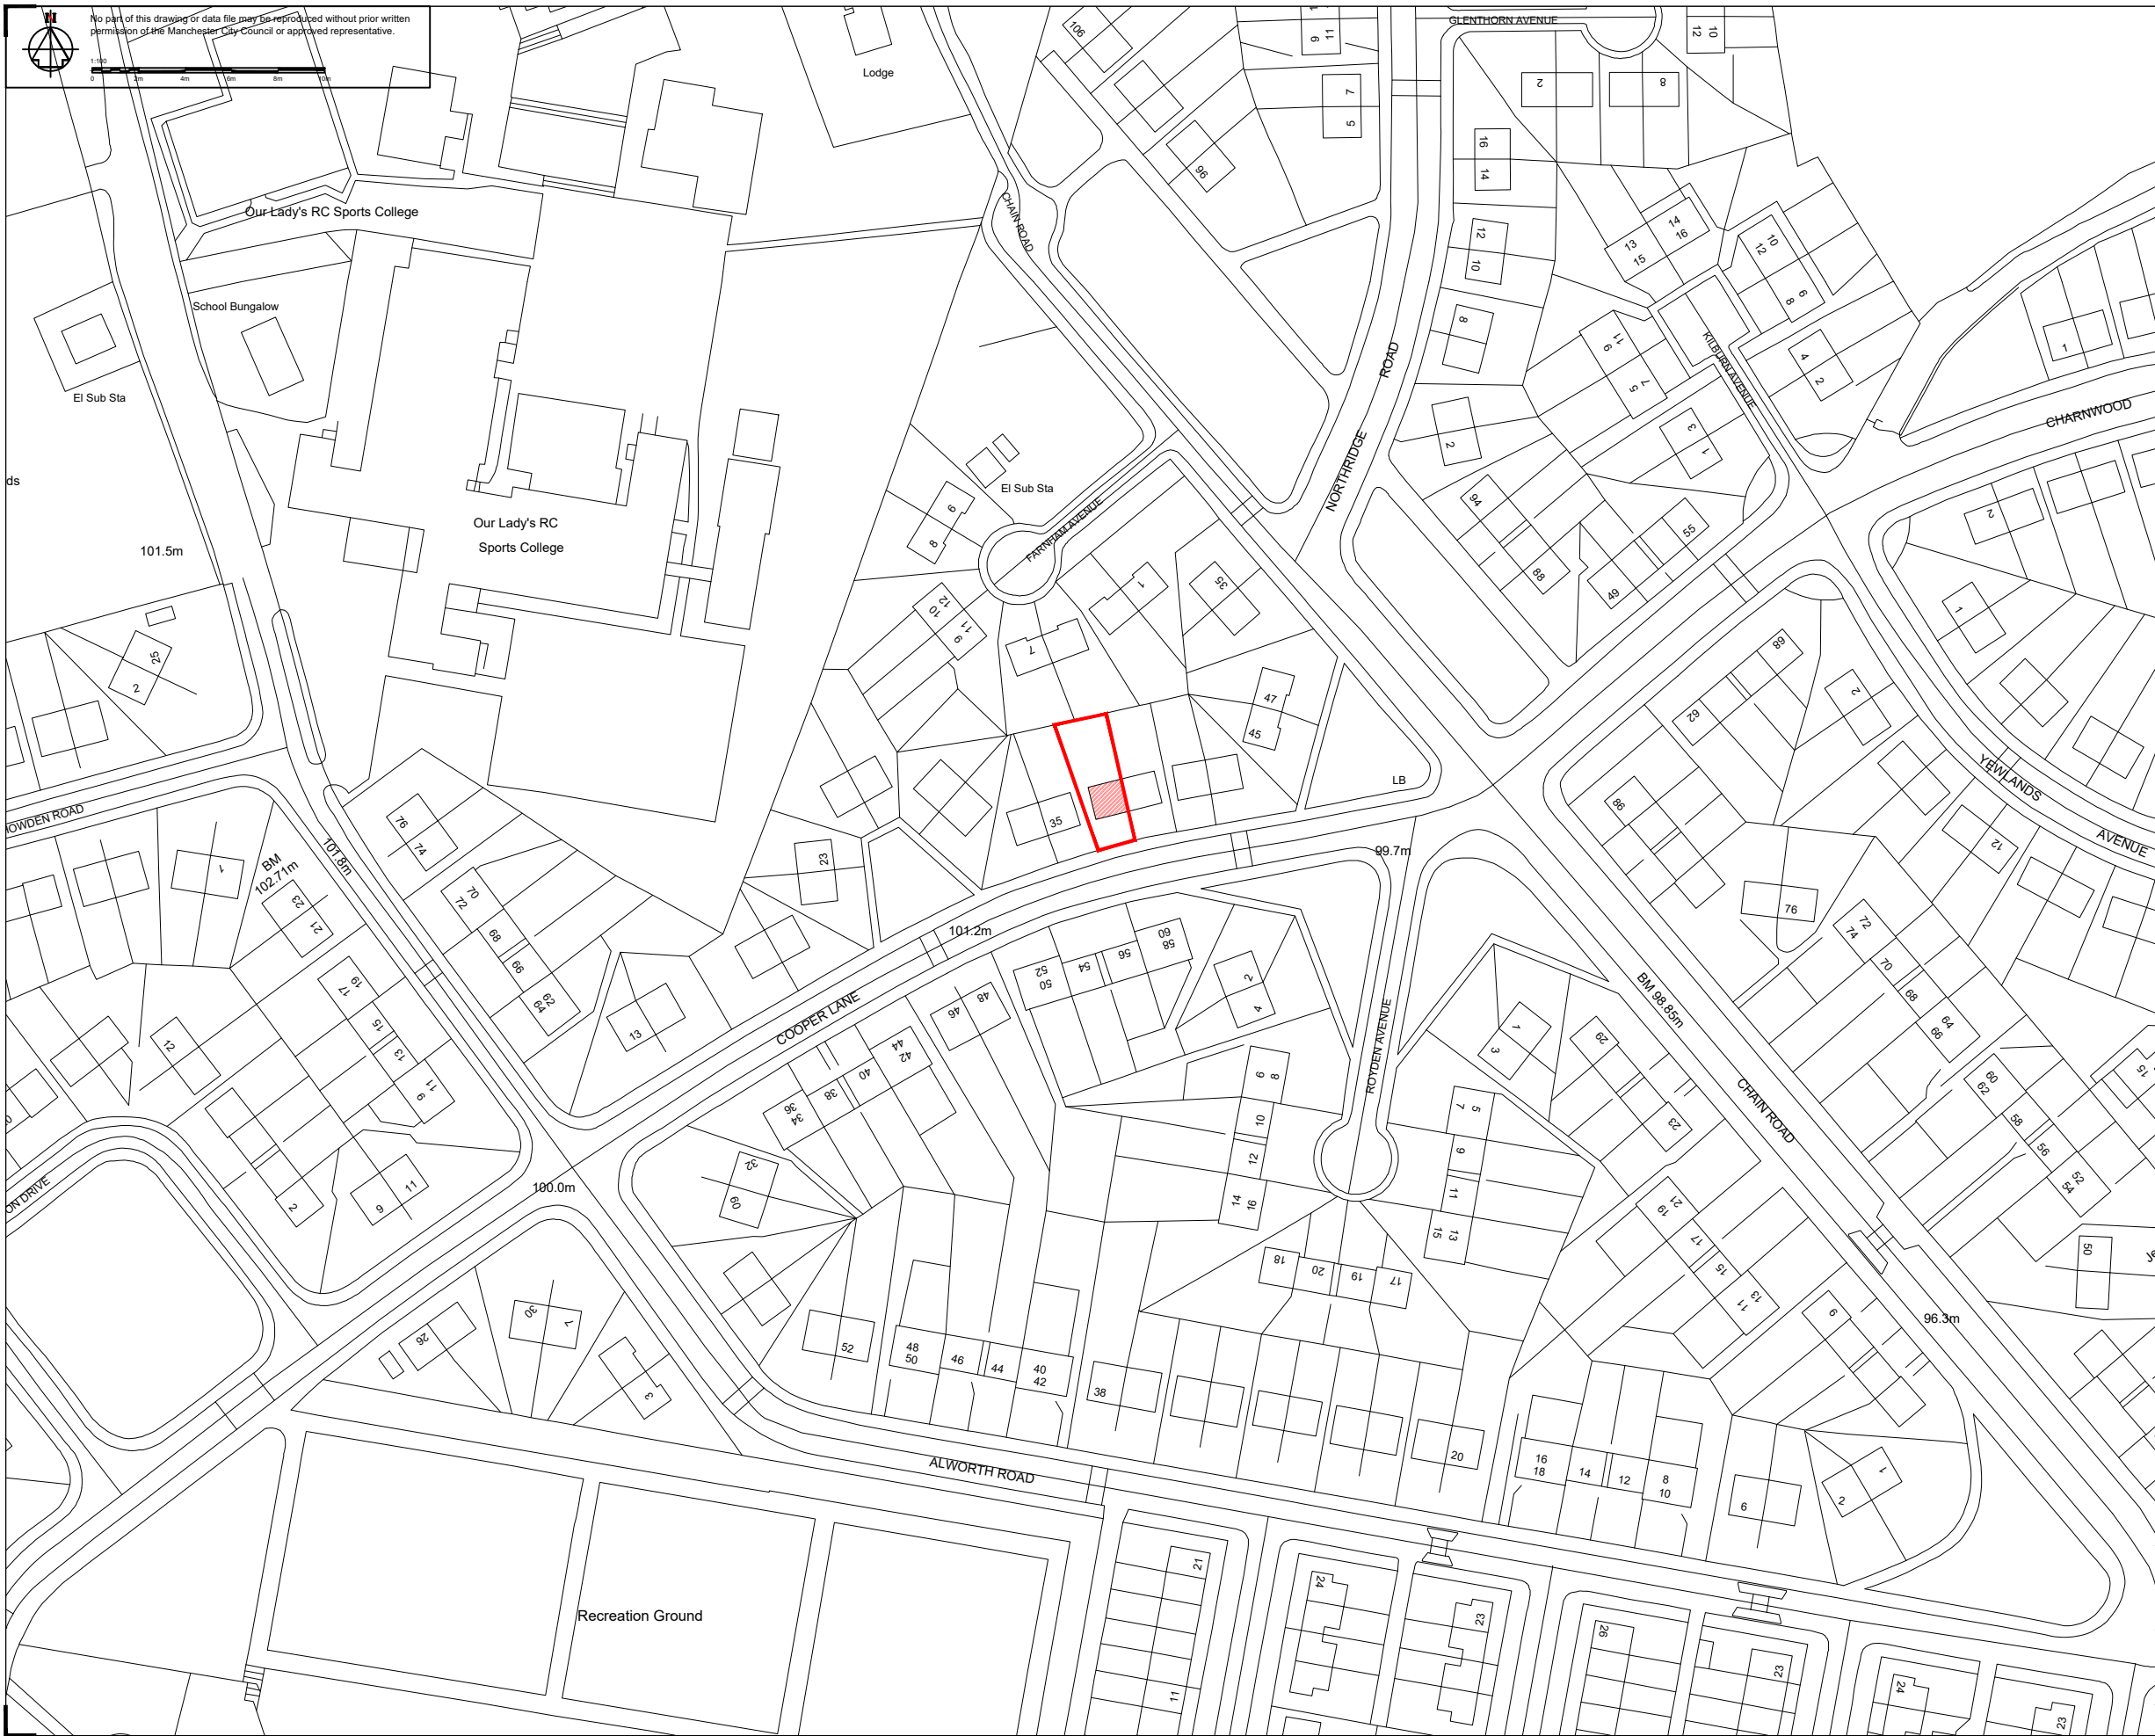

No part of this drawing or data file may be reproduced without prior written permission of the Manchester City Council or approved representative.

- NOTES
1. All dimensions are in millimetres unless otherwise stated
 2. This drawing is to be read with all other relevant documentation
 3. Do not scale from this drawing, all measurement data should be taken directly from the model



**MANCHESTER
CITY COUNCIL**
**Capital Programmes
Division**

Manchester City Council
PO Box 532, Town Hall
Manchester
M60 2LA

DRAWING STATUS			
PROPERTY TITLE			
UPRN			
PROJECT TITLE			
DRAWING TITLE 37 Cooper Lane			
JOB NO.	DATE 07/08/23	REV	
SCALE 1:1250@A3	AUTHOR LT	CHECKED BY	APPROVED BY
DRAWING NO.			