


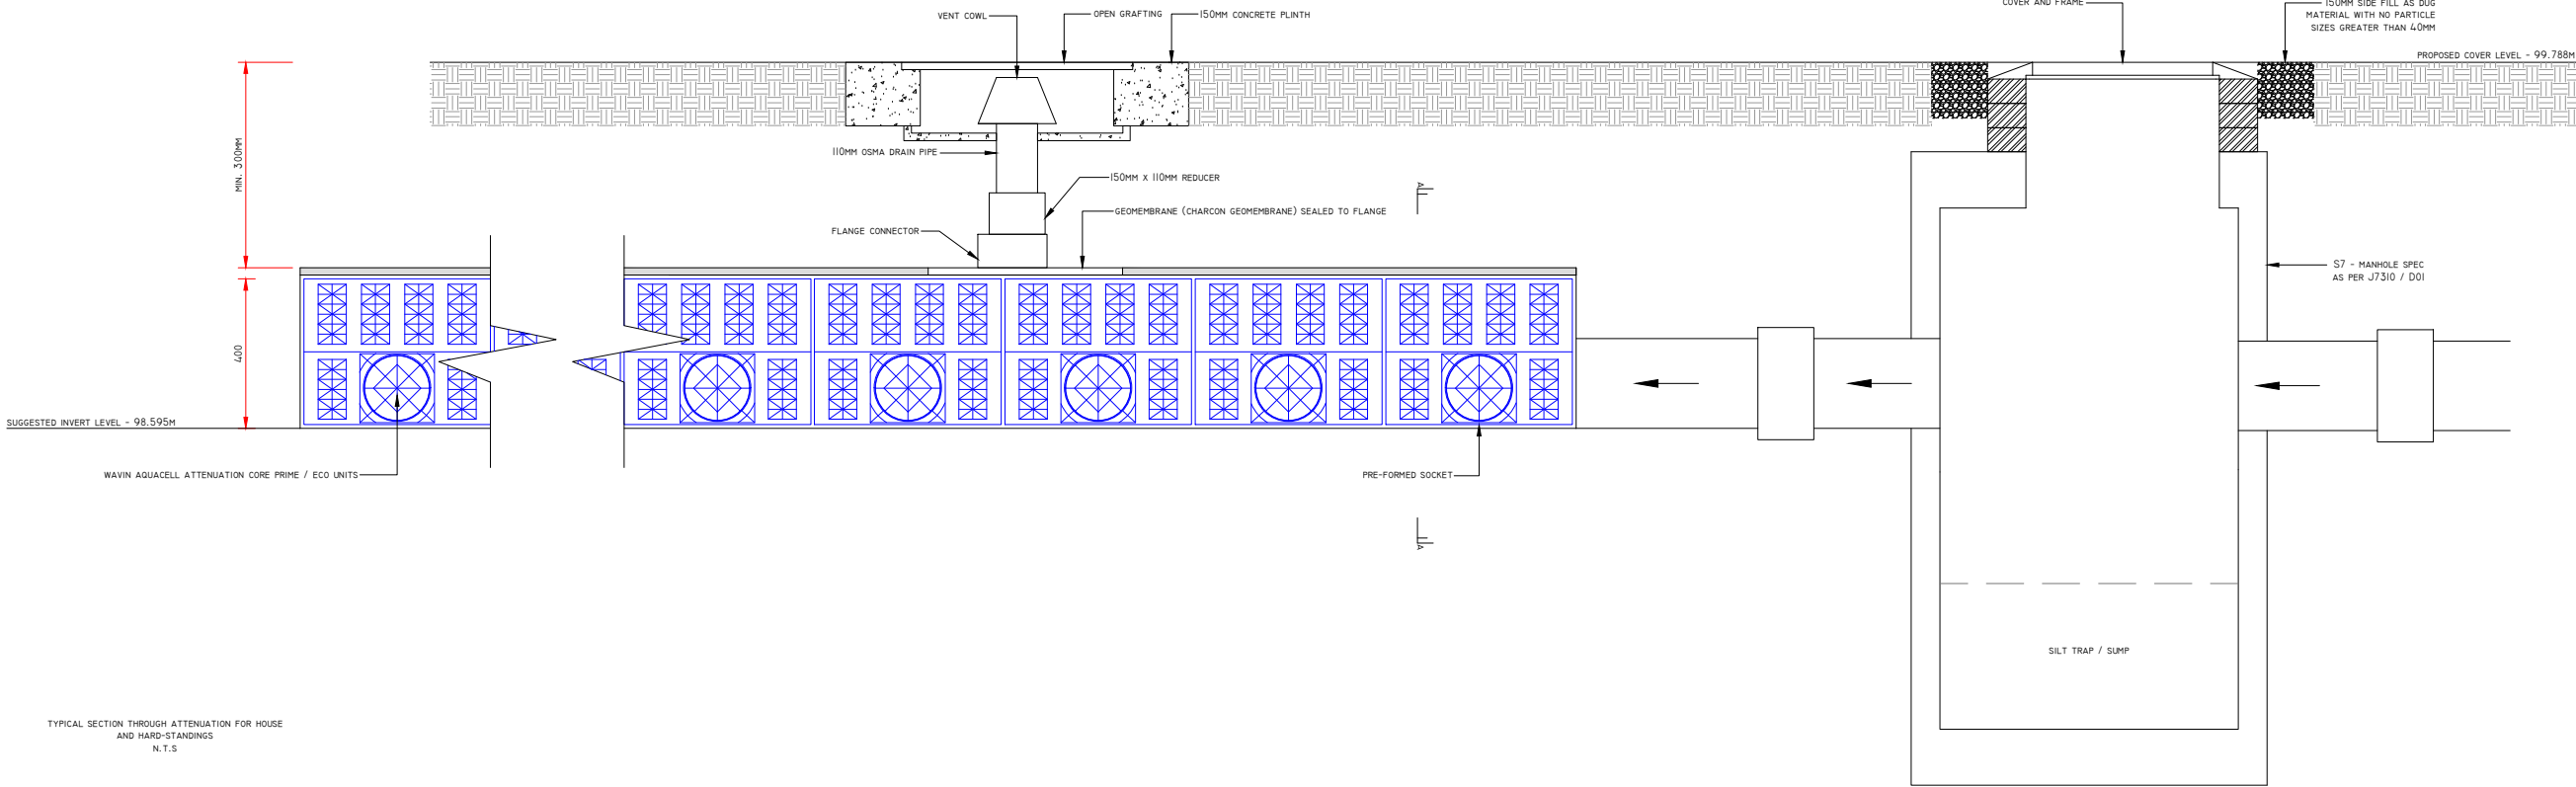
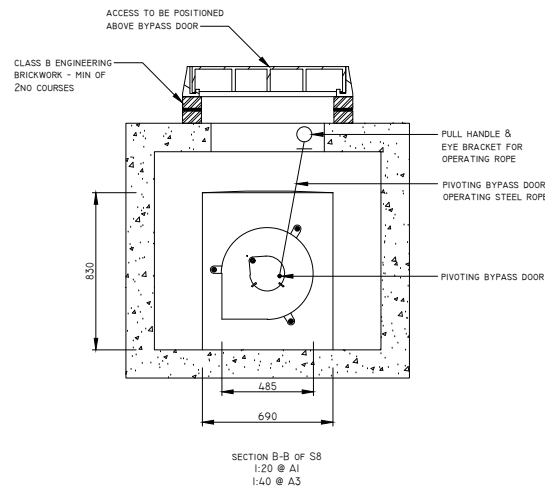
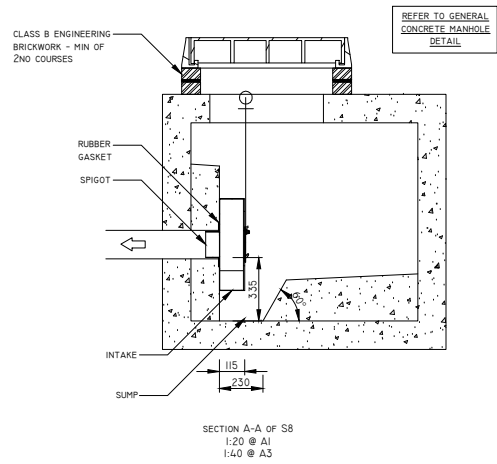


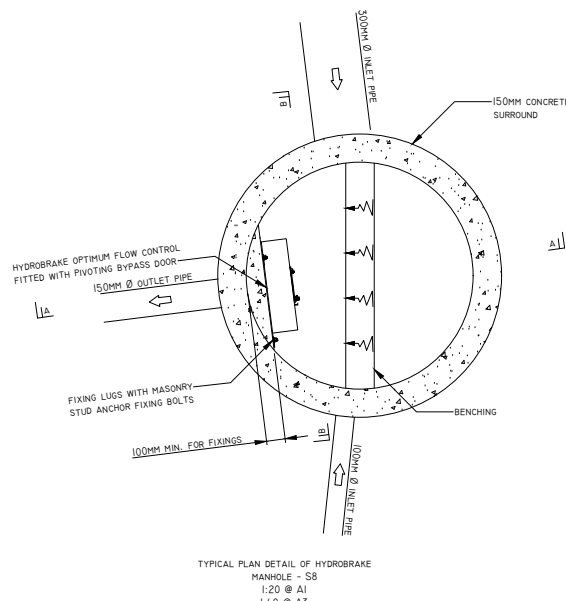

- NOTES:
1. THIS DRAWING IS COPYRIGHT AND THE PROPERTY OF BELL MUNRO CONSULTING LTD. THE DRAWING MUST NOT BE REPRODUCED IN PART OR IN WHOLE WITHOUT PRIOR WRITTEN AUTHORITY.
 2. THIS DRAWING MUST NOT BE SCALED BY EITHER CONTRACTORS OR OTHER CONSULTANTS ANY DIMENSIONAL OR SETTING - OUT DISCREPANCIES ARE TO BE REPORTED TO BELL MUNRO CONSULTING PRIOR TO CONSTRUCTION / FABRICATION COMMENCING.
 3. THIS DRAWING MUST BE READ IN CONJUNCTION WITH THE RELEVANT BMC SPECIFICATIONS TOGETHER WITH THE APPROPRIATE ARCHITECTS AND SERVICES CONSULTANTS DRAWINGS AND SPECIFICATIONS.
 4. THIS DRAWING INCLUDES TYPICAL SECTIONS AND DETAILS ONLY. FOR DETAILED SPECIFICATIONS / DRAINAGE GENERAL ARRANGEMENT SEE DRAWING J7310/D01. FOR FURTHER DETAILS SEE DRAWING J7310/D02.

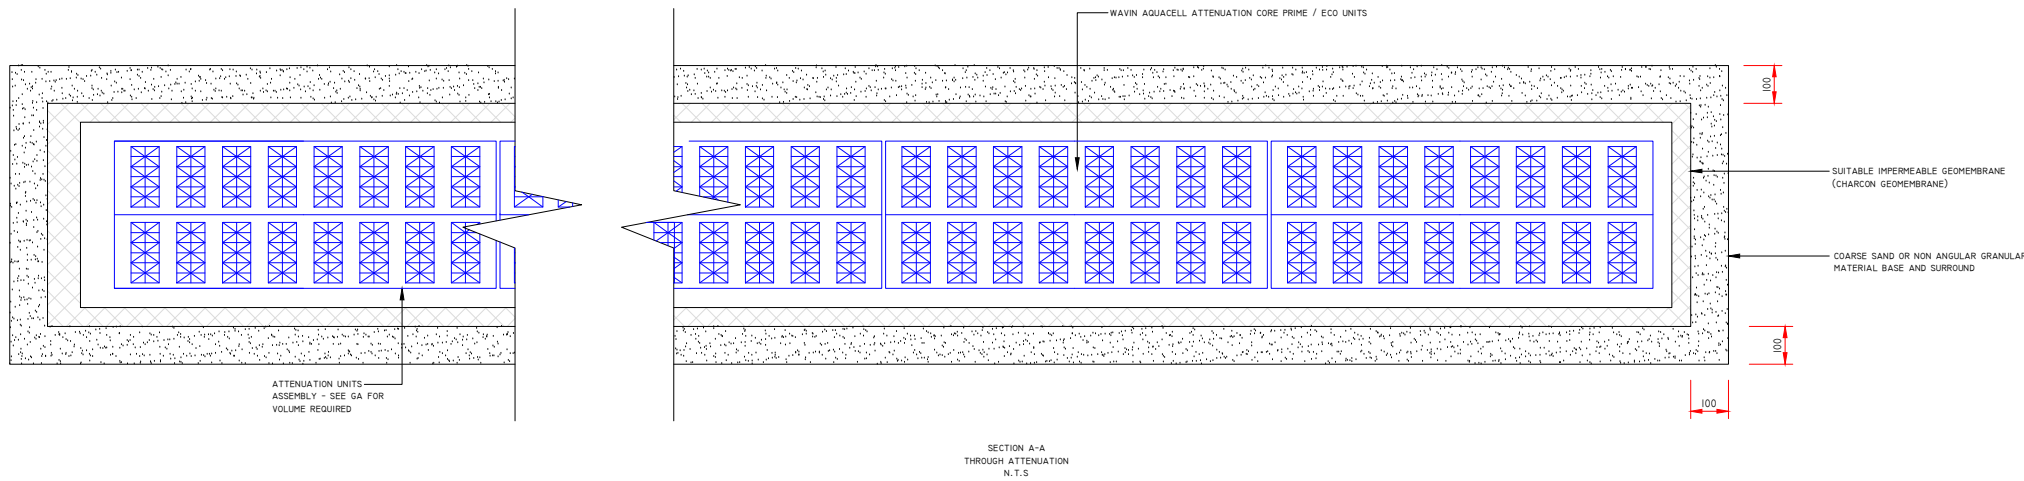

S8 (12000 PCC)
HYDROBRAKE REF: MD-SHE-0107-5000-0900-5000
DESIGN HEAD = 0.9M
DESIGN FORWARD FLOW RATE: 5L/S

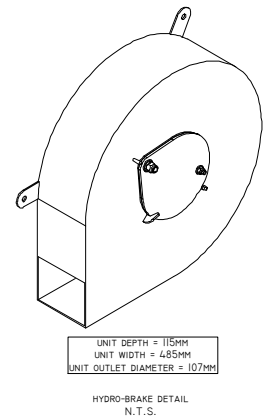

PRELIMINARY

REV	INITIAL ISSUE	DATE	BY
1	COMMENTS	DATE	BY
BMC			
BELL MUNRO CONSULTING LTD			
CONSULTING CIVIL & STRUCTURAL ENGINEERS TURING HOUSE 5 ARCHWAY MANCHESTER M15 5RL TEL: 0161 2098032 FAX: 0161 2098033 EMAIL: CONSULTING@BELLMUNRO.CO.UK WWW.BELLMUNRO.CO.UK			
CLIENT: MR SINGH			
PROJECT: 27/29 TRENCHARD DRIVE			
TITLE: PROPOSED SOAKAWAY DETAILS			
DRAWN BY: SH	CHECKED BY: TN	SCALE: AS SHOWN	DATE: 08/23
DRAWING NUMBER: J7310/ D03			REVISION: -