

SIGNAGE

Scale 1:30

ITEM A

7280 x 1500mm OVA SIZE (INCLUDING 20mm UPSTAND)
ALUMINIUM TRAY WITH 60mm RETURNS, FINISHED MATT BLACK
305mm 'T' CAP HEIGHT BUILT UP LETTERS WITH 60mm METAL RETURNS
BLACK MATT RETURNS & OPAL FACES WITH INTERNAL LED ILLUMINATION
3410 x 323mm OVA SIZE, MOUNTED CENTRAL TO DOOR AND FASCIA
(x2) 350 x 2950mm OVA SIZE ALUMINIUM FOLDED TRAYS
WITH 60mm RETURNS, FINISHED MATT BLACK, FOR SIDES

SIDE VIEW
Scale 1:40

ITEM B

600 x 600mm DOUBLE SIDED PROJECTING SIGN
ALUMINIUM LIGHTBOX WITH CUT OUT
& PUSHED THROUGH OPAL ACRYLIC DETAILS
WITH BLACK VINYL FACES
INTERNAL LED ILLUMINATION
660mm OVA PROJECTION




EDGES OF
PUSHED THRU
DETAILS TO
ILLUMINATE

2 x ALARMS TO BE
REMOVED AND RELOCATED
BY MAIN CONTRACTOR

ITEM E

SILVER FROST VINYL APPLIED EXTERNALLY
BLACK VINYL DETAILS TO FACE

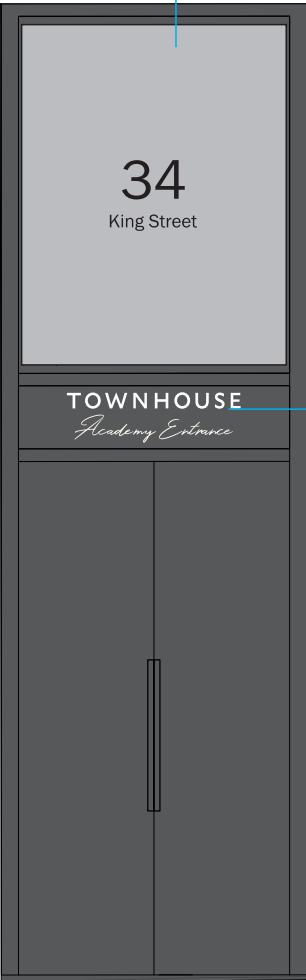

ITEM F

PLOT CUT WHITE VINYL
TEXT APPLIED EXTERNALLY
689 x 200mm OVA SIZE

TOWNHOUSE

Manicures • Pedicures
Nail Art

Book now:
www.townhouse.co.uk

FRONT OF SHOP

ITEM D

FROSTED VINYL MANIFESTATION
APPLIED INTERNALLY
79 x 79mm, 100mm GAP
1500mm FROM GROUND

UNDERSIDES AND SIDES TO HAVE
SOFT PANELS TO MATCH THE TRAYS
INSTALLED BY BENSON SIGNS

ITEM C

REVERSE CUT WHITE VINYL
APPLIED INTERNALLY

BACK OF SHOP


ANY COLOURS SHOWN ARE INDICATIVE
ONLY AND ARE NOT TRUE REPRESENTATIONS
OF THE FINISHED PRODUCT.

THIS DRAWING IS THE PROPERTY OF
BENSON SIGNS LIMITED. COPYRIGHT IS
RESERVED BY THEM AND IS ISSUED ON THE
CONDITION THAT IT IS NOT COPIED OR
DISCLOSED BY OR TO ANY UNAUTHORISED
PERSONS WITHOUT PRIOR CONSENT IN
WRITING OF BENSON SIGNS LIMITED.

CLIENT TOWNHOUSE			JOB 34 KING STREET, MANCHESTER, M2 6AZ		
DATE	10.08.2023	SCALE	A5 SHOWN @ A3	DRAWN	M.M.
REV.	06-14.09.23	DWG No.	27251		

Tel: 0151-298 1567 • www.benson-signs.co.uk • info@benson-signs.co.uk • 96-98 Great Howard Street, Liverpool, L3 7AX



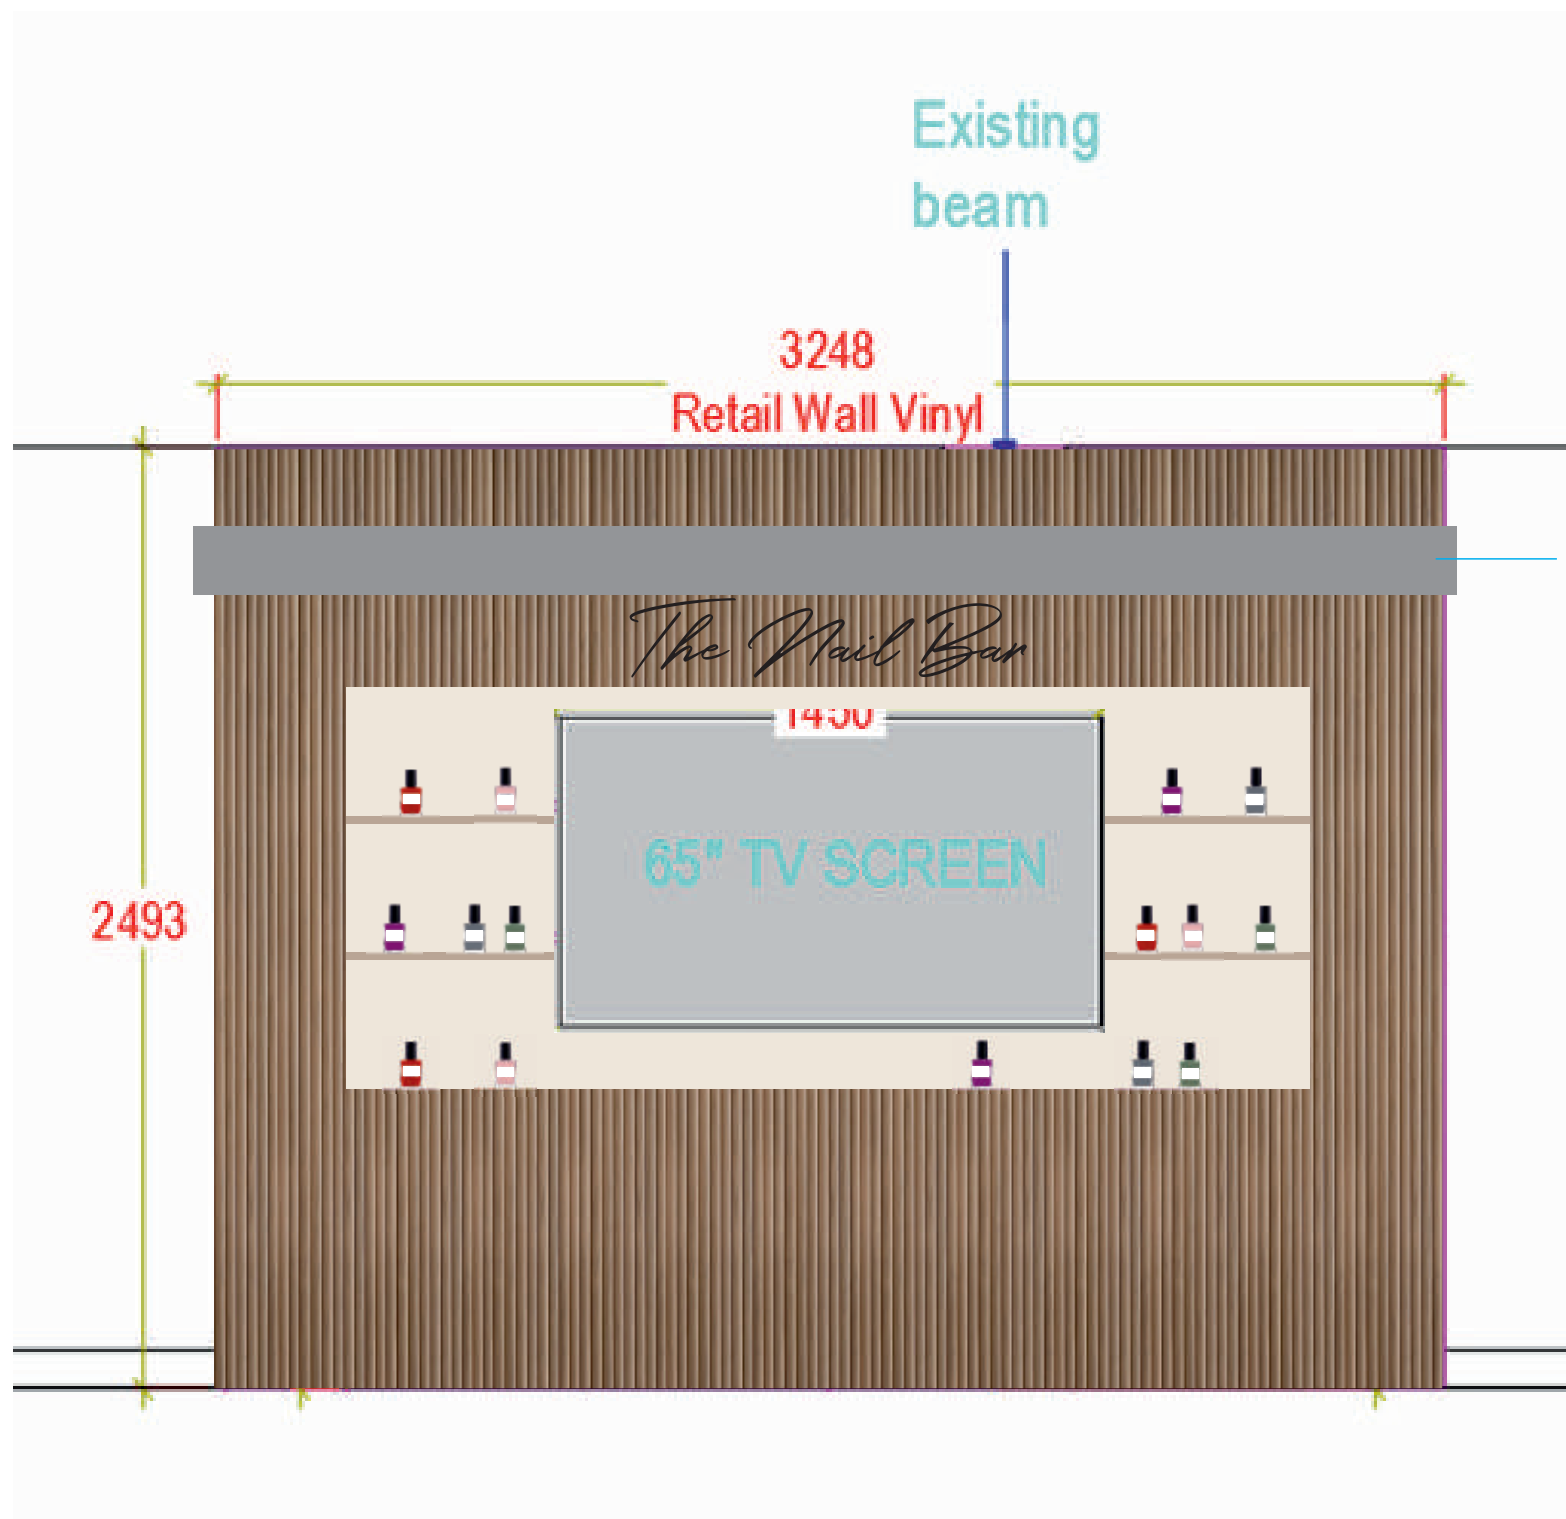

ITEM G

PRINTED SPECIALIST WALL VINYL

APPLIED TO AREA SHOWN

3248 x 2493mm OVA SIZE

'THE NAIL BAR' 3mm ALUMINIUM CUT OUT LETTERS FINISHED RAL 9005 (SEMI GLOSS)

MOUNTED TO WALL WITH STAND-OFF FIXINGS, 1050x210mm OVA SIZE

Scale 1:30

ANY COLOURS SHOWN ARE INDICATIVE ONLY AND ARE NOT TRUE REPRESENTATIONS OF THE FINISHED PRODUCT.

THIS DRAWING IS THE PROPERTY OF BENSON SIGNS LIMITED. COPYRIGHT IS RESERVED BY THEM AND IS ISSUED ON THE CONDITION THAT IT IS NOT COPIED OR DISCLOSED BY OR TO ANY UNAUTHORISED PERSONS WITHOUT PRIOR CONSENT IN WRITING OF BENSON SIGNS LIMITED.


CLIENT TOWNHOUSE			JOB 34 KING STREET, MANCHESTER, M2 6AZ		
DATE	10.08.2023	SCALE	AS SHOWN @ A3	DRAWN	M.M.
			REV.	02-14.08.23	DWG No. 27251

Tel: 0151-298 1567 • www.benson-signs.co.uk • info@benson-signs.co.uk • 96-98 Great Howard Street, Liverpool, L3 7AX

BENSON
SIGNS

50mm 750mm

TOWNHOUSE ACADEMY
OFFICE
CLASS ROOM
TEAM ROOM
UNISEX
WATER HEATER
ELECTRICS

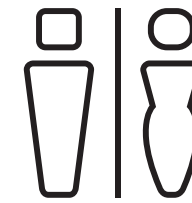

ITEM K

3mm MATT BLACK LASER CUT ACRYLIC
95 x 100mm OVA SIZE
BACKED WITH TAPE AND BONDED DIRECT TO DOOR
Scale 1:4


ITEM J

50mm "T" CAP HEIGHT
3mm MATT BLACK LASER CUT ACRYLIC
BACKED WITH TAPE AND BONDED
DIRECT TO DOORS
Scale 1:10



ITEM L

CLEAR VINYL WITH WHITE PRINTED GRAPHICS
APPLIED INTERNALLY
QR CODE TO BE PRINTED BLACK
148 x 210mm (A5) IN SIZE
Scale 1:4

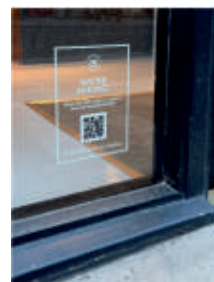

ITEM M

SILVER FROST VINYL
APPLIED TO BOH VISION PANEL
SIZES TO BE CUT AND
APPLIED ON SITE



ANY COLOURS SHOWN ARE INDICATIVE ONLY AND ARE NOT TRUE REPRESENTATIONS OF THE FINISHED PRODUCT.

THIS DRAWING IS THE PROPERTY OF BENSON SIGNS LIMITED. COPYRIGHT IS RESERVED BY THEM AND IS ISSUED ON THE CONDITION THAT IT IS NOT COPIED OR DISCLOSED BY OR TO ANY UNAUTHORISED PERSONS WITHOUT PRIOR CONSENT IN WRITING OF BENSON SIGNS LIMITED.

CLIENT TOWNHOUSE			JOB 34 KING STREET, MANCHESTER, M2 6AZ		
DATE	10.08.2023	SCALE	A5 SHOWN @ A3	DRAWN	M.M.
			REV.	06-14.09.23	DWG No. 27251


Tel: 0151-298 1567 • www.benson-signs.co.uk • info@benson-signs.co.uk • 96-98 Great Howard Street, Liverpool, L3 7AX

BENSON
SIGNS

The Academy

ITEM N

2000 x 492mm OVA x 3mm BLACK PERSPEX.
EMBOLDENED TO ALLOW FITTING OF STAND OFF FIXINGS.
Scale 1 : 10

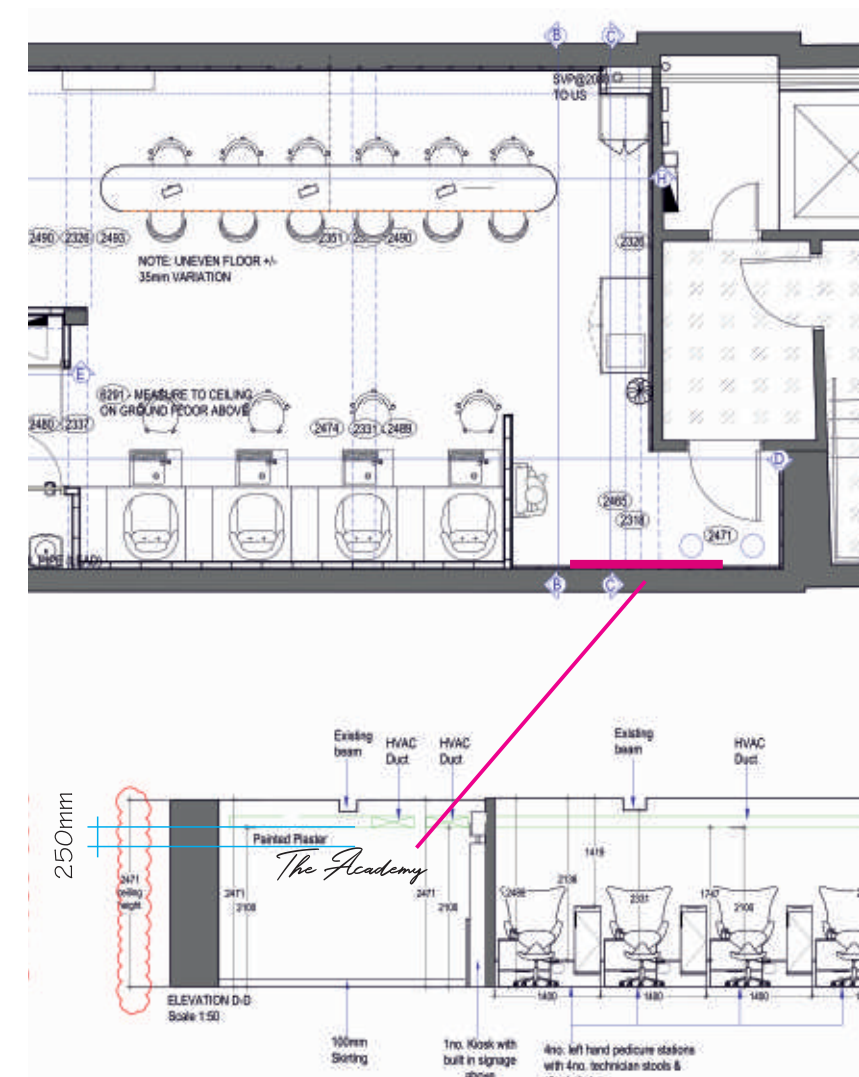

ANY COLOURS SHOWN ARE INDICATIVE ONLY AND ARE NOT TRUE REPRESENTATIONS OF THE FINISHED PRODUCT.

THIS DRAWING IS THE PROPERTY OF BENSON SIGNS LIMITED. COPYRIGHT IS RESERVED BY THEM AND IS ISSUED ON THE CONDITION THAT IT IS NOT COPIED OR DISCLOSED BY OR TO ANY UNAUTHORISED PERSONS WITHOUT PRIOR CONSENT IN WRITING OF BENSON SIGNS LIMITED.

CLIENT TOWNHOUSE		JOB 34 KING STREET, MANCHESTER, M2 6AZ			
DATE 10.08.2023	SCALE AS SHOWN @ A3	DRAWN M.M.	REV. 05-01.09.23	DWG No. 27251	

Tel: 0151-298 1567 • www.benson-signs.co.uk • info@benson-signs.co.uk • 96-98 Great Howard Street, Liverpool, L3 7AX

BENSON
SIGNS