

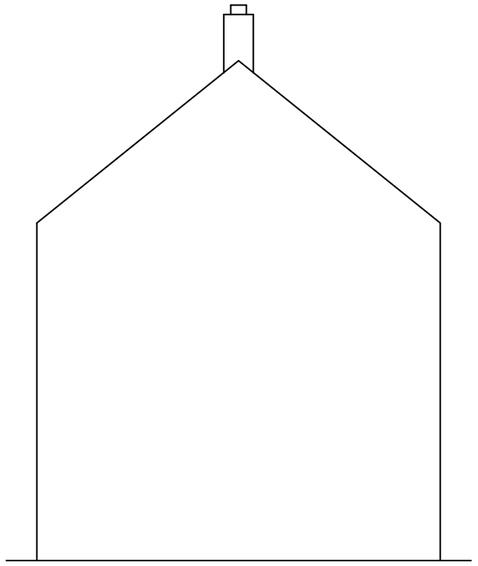



Existing Side Elevation
from no. 57

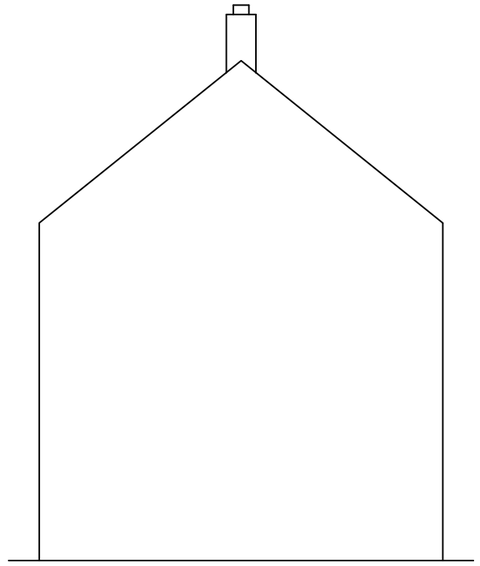

Existing Side
Elevation from no. 53

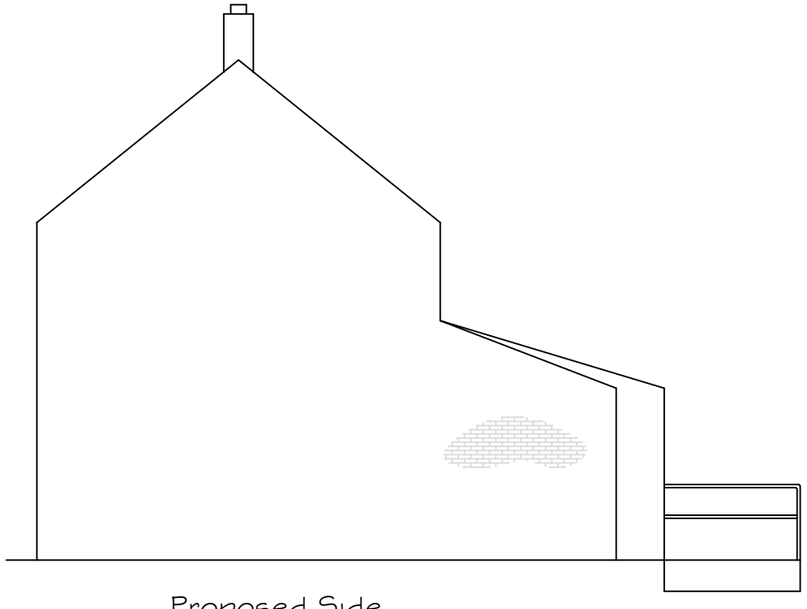

Proposed Side
Elevation from no. 57

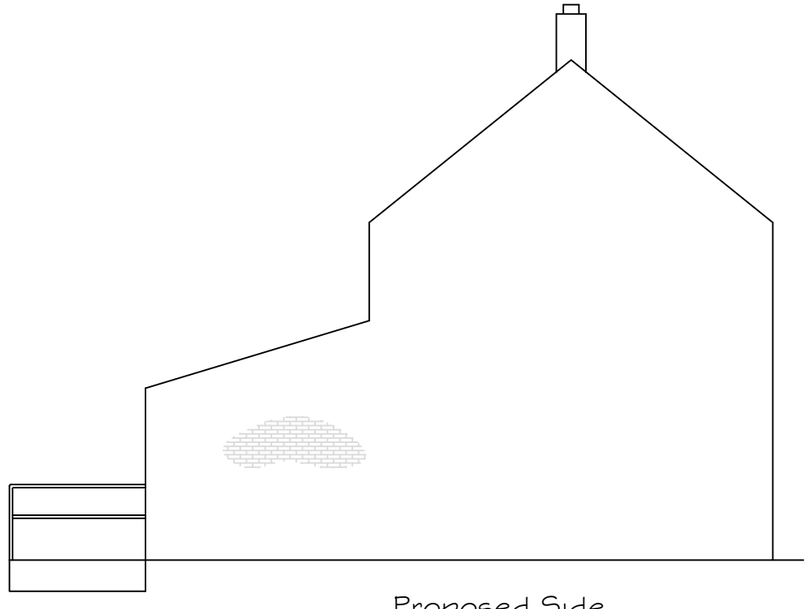

Proposed Side
Elevation from no. 53

Northwards Housing
North Manchester's Council Homes

Address: 55 Finningley Road M9 0QW		Contact details: Amanda Bainbridge	
DWG: Existing and Proposed Side Elevation			Revision:
Scale: 1:100 @ A3	House type: 1182R	Date: July 2023	Drawn By: KS