


ST JAMES / Ground Floor

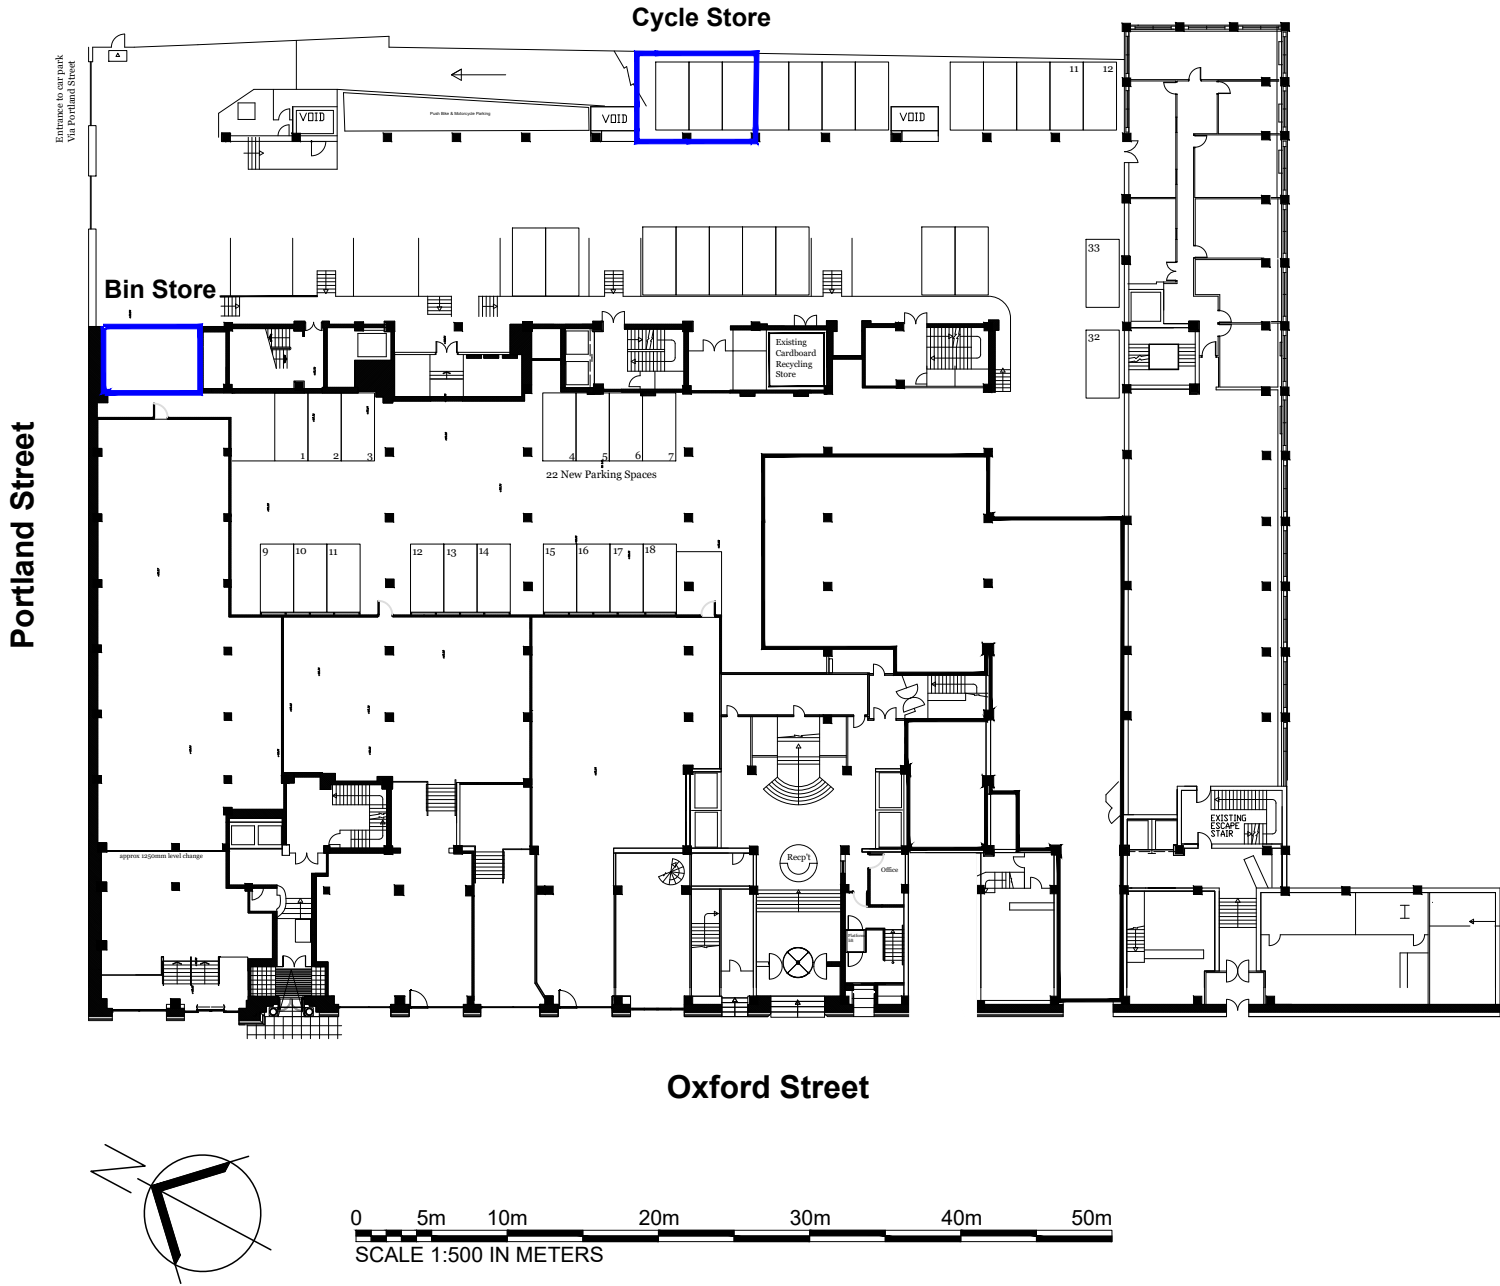

REVISION	DATE	NOTES
NOTE: ALL CONTRACTORS MUST VISIT THE SITE AND BE RESPONSIBLE FOR TAKING AND CHECKING ALL DIMENSIONS RELATIVE TO THEIR WORK. PLEASE INFORM BRUNTWOOD DESIGN STUDIO OF ANY VARIATION BETWEEN DRAWINGS AND SITE CONDITIONS. COPYRIGHT OF THIS DRAWING IS VESTED IN BRUNTWOOD AND IT MUST NOT BE COPIED WITHOUT APPROVAL. USE FIGURED DIMENSIONS ONLY FROM THIS DRAWING. DO NOT SCALE OFF THIS DRAWING!		
Status: LEASEPLAN		
Building: ST JAMES		
Customer: N/A		
Title: BIN STORE & CYCLE STORE GROUND FLOOR LEASE		
Drawn: LC	Scale: 1:XXX	PaperSize: A3
Floor: GF	Suite: N/A	04 10 23
Drawing Number: N/A	LP01	Revision: -
Union, Albert Square, Manchester, M2 6LW. Tel: 0161 212 2222		
bruntwood Works		