# AS PROPOSED BUILDING PLAN

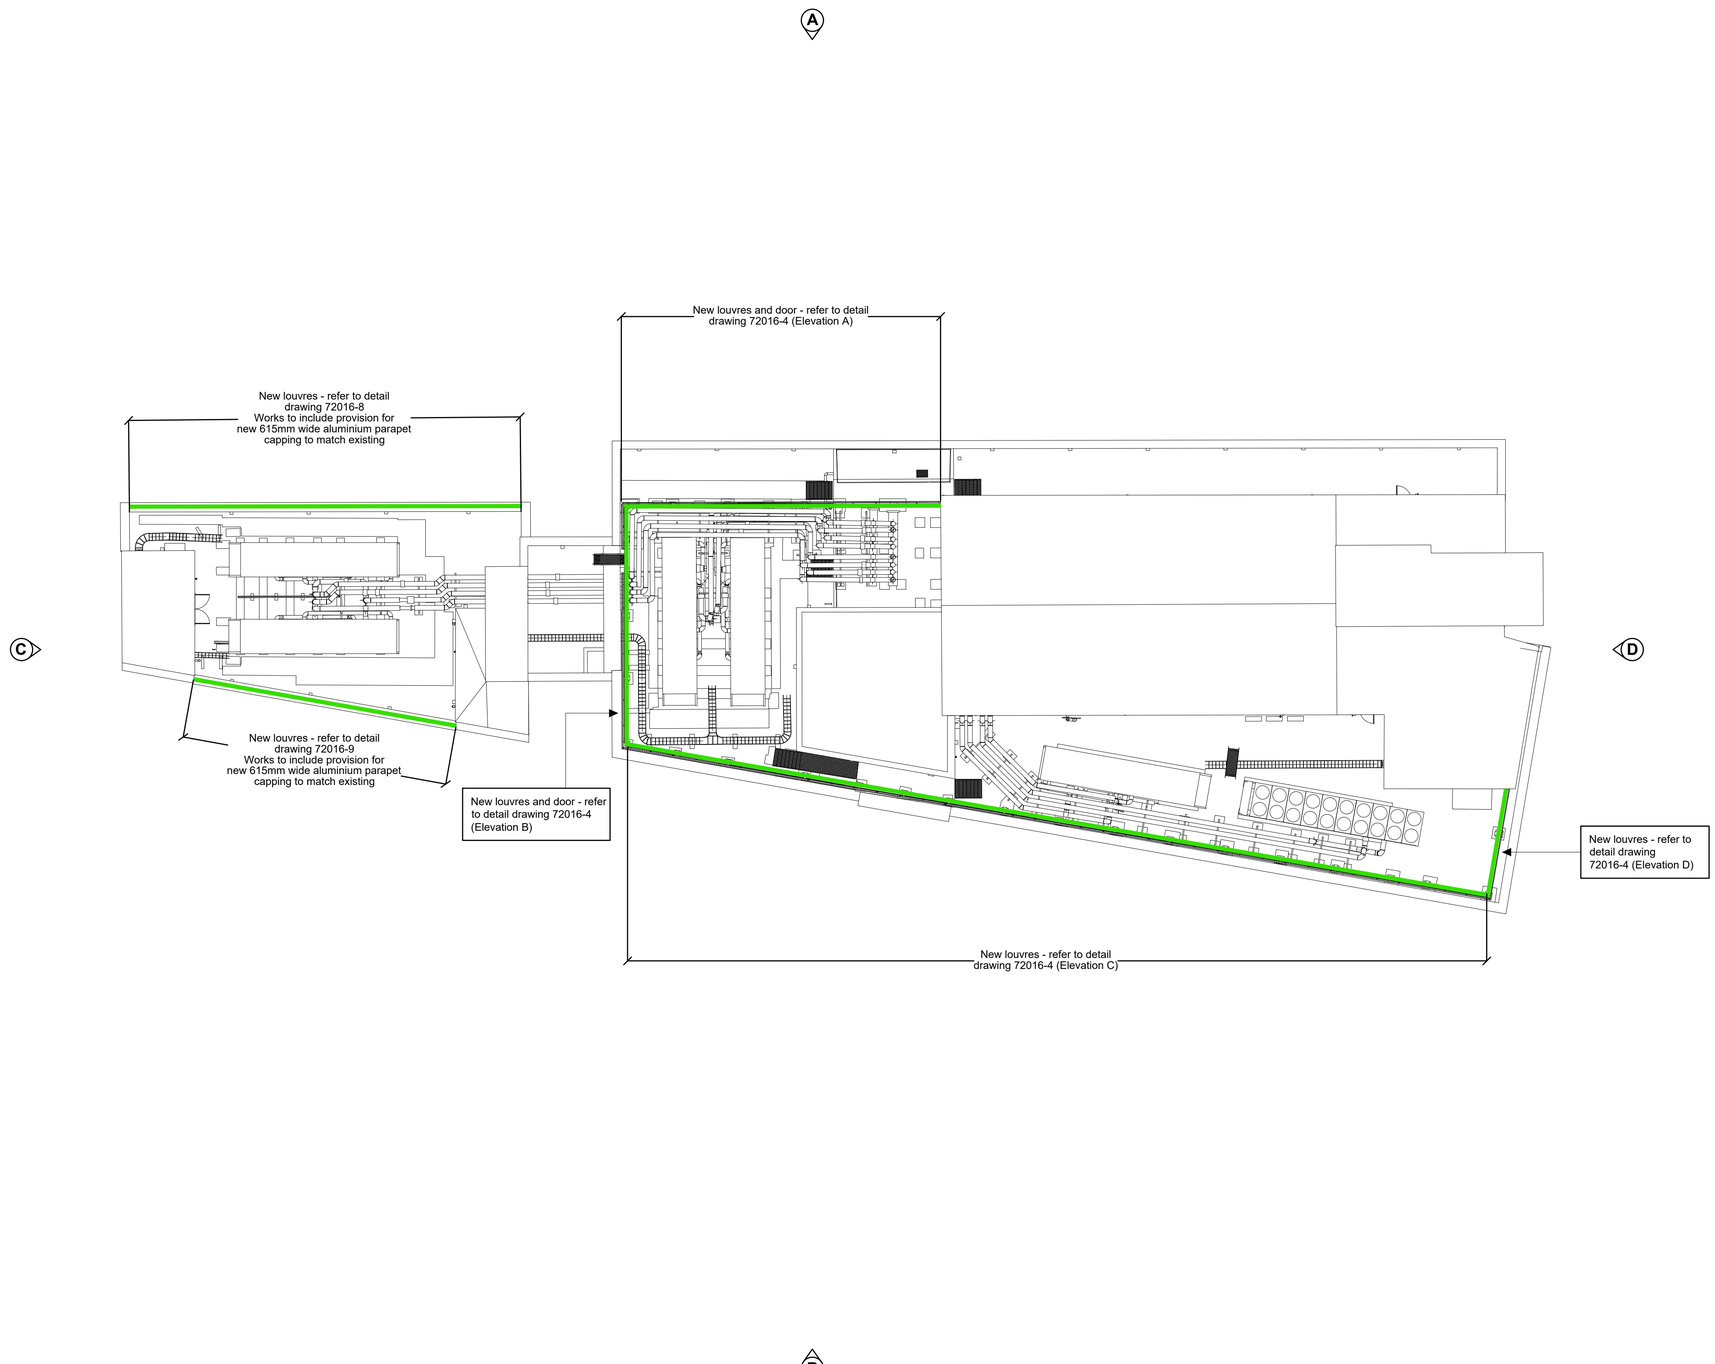


Note:
Contractor is to verify all dimensions and levels on site prior to site works commencement. Under no circumstances are any dimensions or levels to be scaled from this drawing number for the purpose of manufacturing components. Contractor to report any discrepancies to the Designer.

| REVISION | DESCRIPTION | DATE |
|---|---|---|
| -- | PLANNING | SEPT 23 |

| | | | |
|---|---|---|---|
| SCALE 1:1200 | | SIGNATURE | DATE |
| | DRAWN | LP | SEPT 23 |
| ORIGINAL SIZE A1 | CHECKED | MAB | SEPT 23 |
| | APPROVED | MAB | SEPT 23 |

This drawing is copyright and may not be reproduced or made use of unless expressly agreed by M Bradbury Consulting Ltd

CLIENT

CM Oxendale Ltd
Unit 5 Dorlan Court
Alan Ramsbottom Way
Great Harwood
Blackburn
Bb6 7UR

PROJECT

Manchester Royal Infirmary, Oxford Road, Manchester, M13 9WL
Louvred Plant Room Fencing Replacement Scheme

Bradbury CONSULTING CHARTERED SURVEYORS
**59 Wilmslow Road, Handforth, Cheshire, SK9 3EN**
**WEB: www.bradbury-consulting.co.uk TEL: 01625 522 209**

TITLE

AS PROPOSED BUILDING PLAN

JOB NUMBER

2022.098

DRAWING NUMBER

2022.098.005