

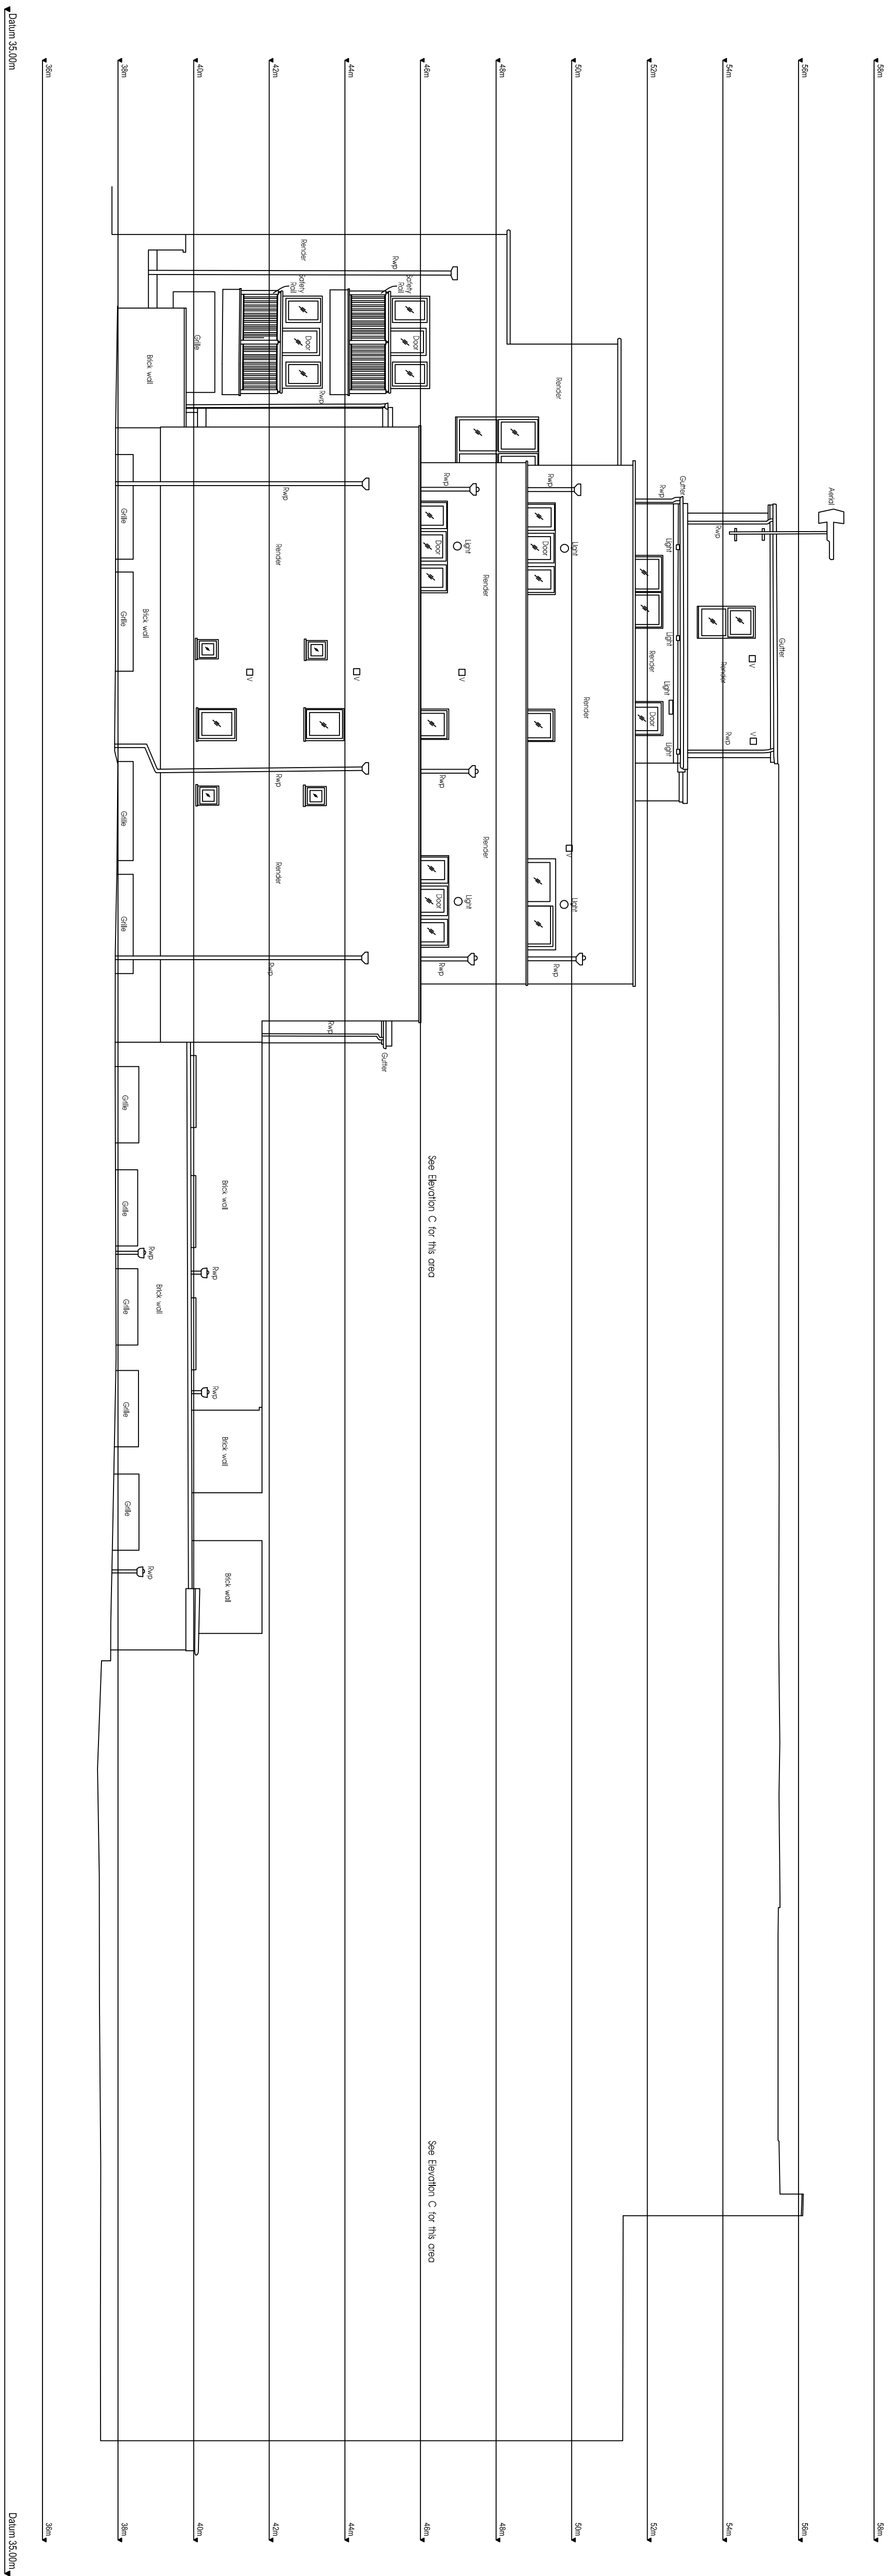


- do not scale dimensions from this drawing
- all dimensions to be checked on-site and
discrepancies to be reported to the architects

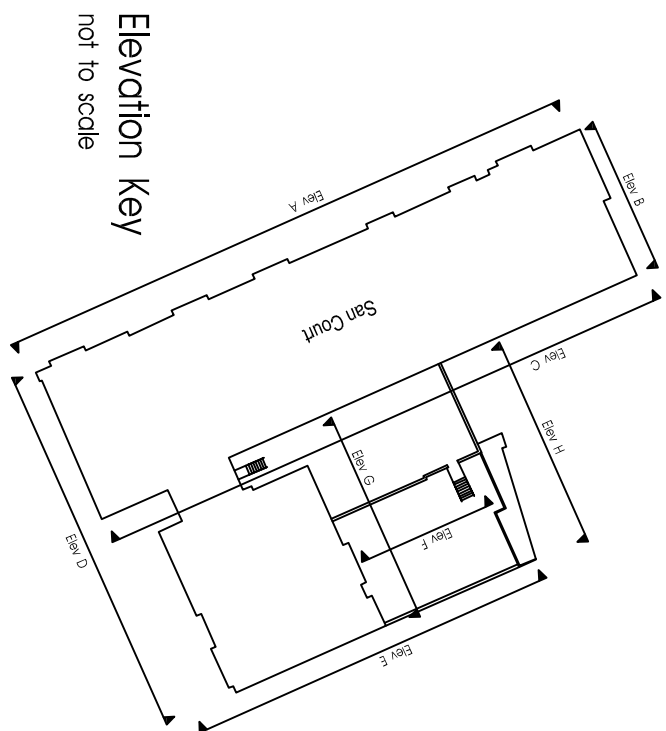

ELEVATION E

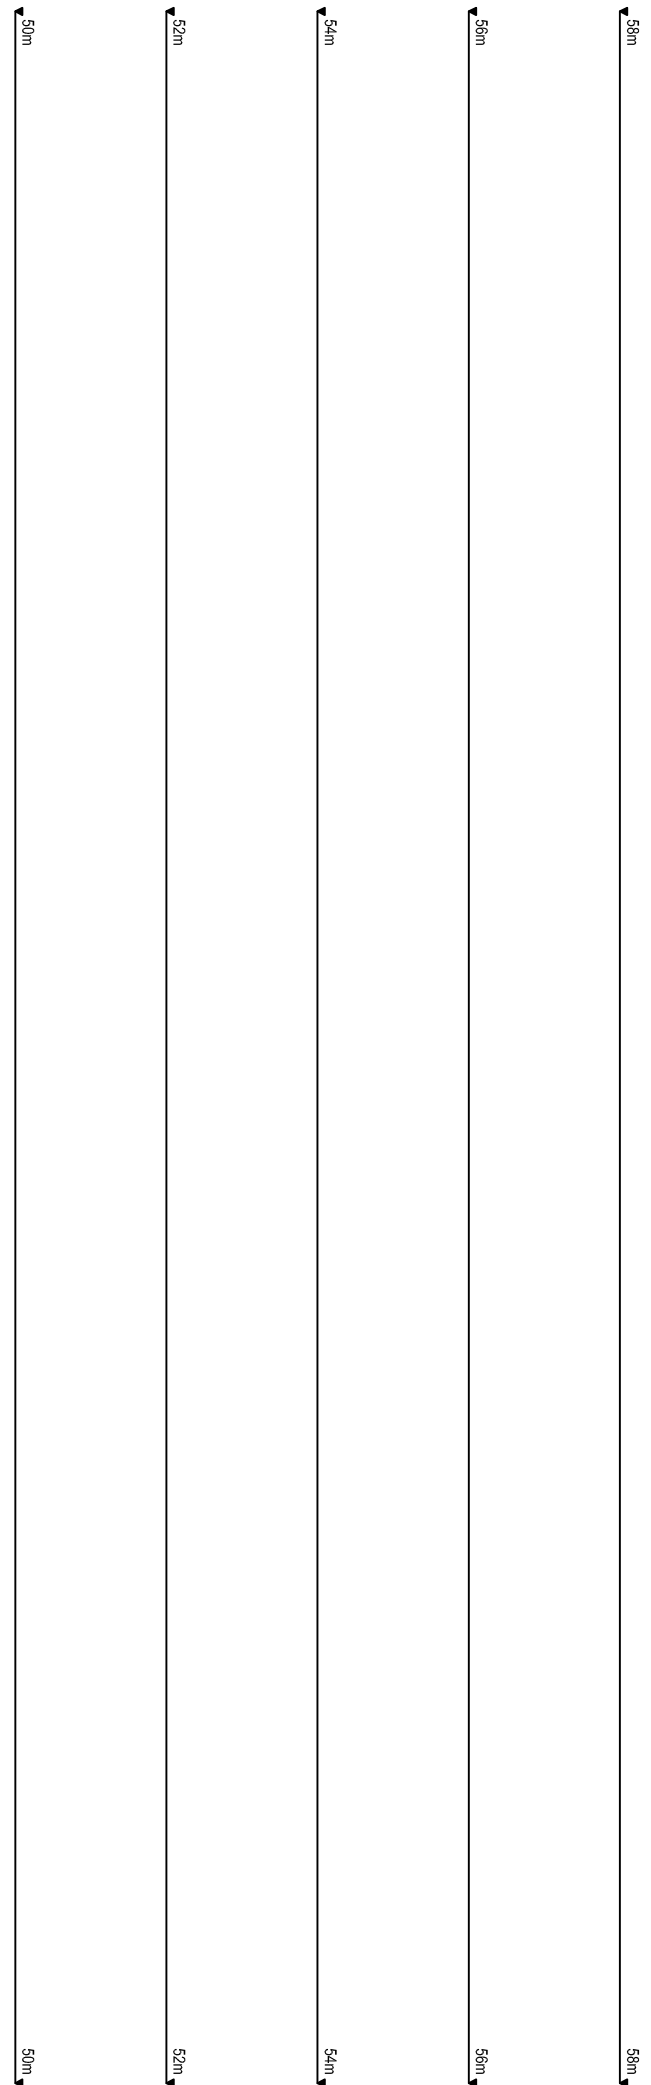

Elevation Key
not to scale

client **Eamar Developm'ts UK Ltd.**

project **San Court, 25 to 33 Wilmslow Road,
Rusholme,
Manchester, M14 5EB**

title **Elevations Existing 3 of 3**

drawing number **3453:04**

scale **1:100 A1**

drawn by **RH/MHLS**

fisk
& associates
architects

20 chorley road, swinton, manchester, m27 5ol
t - 0161 793 5300 e - info@fisk.co.uk

