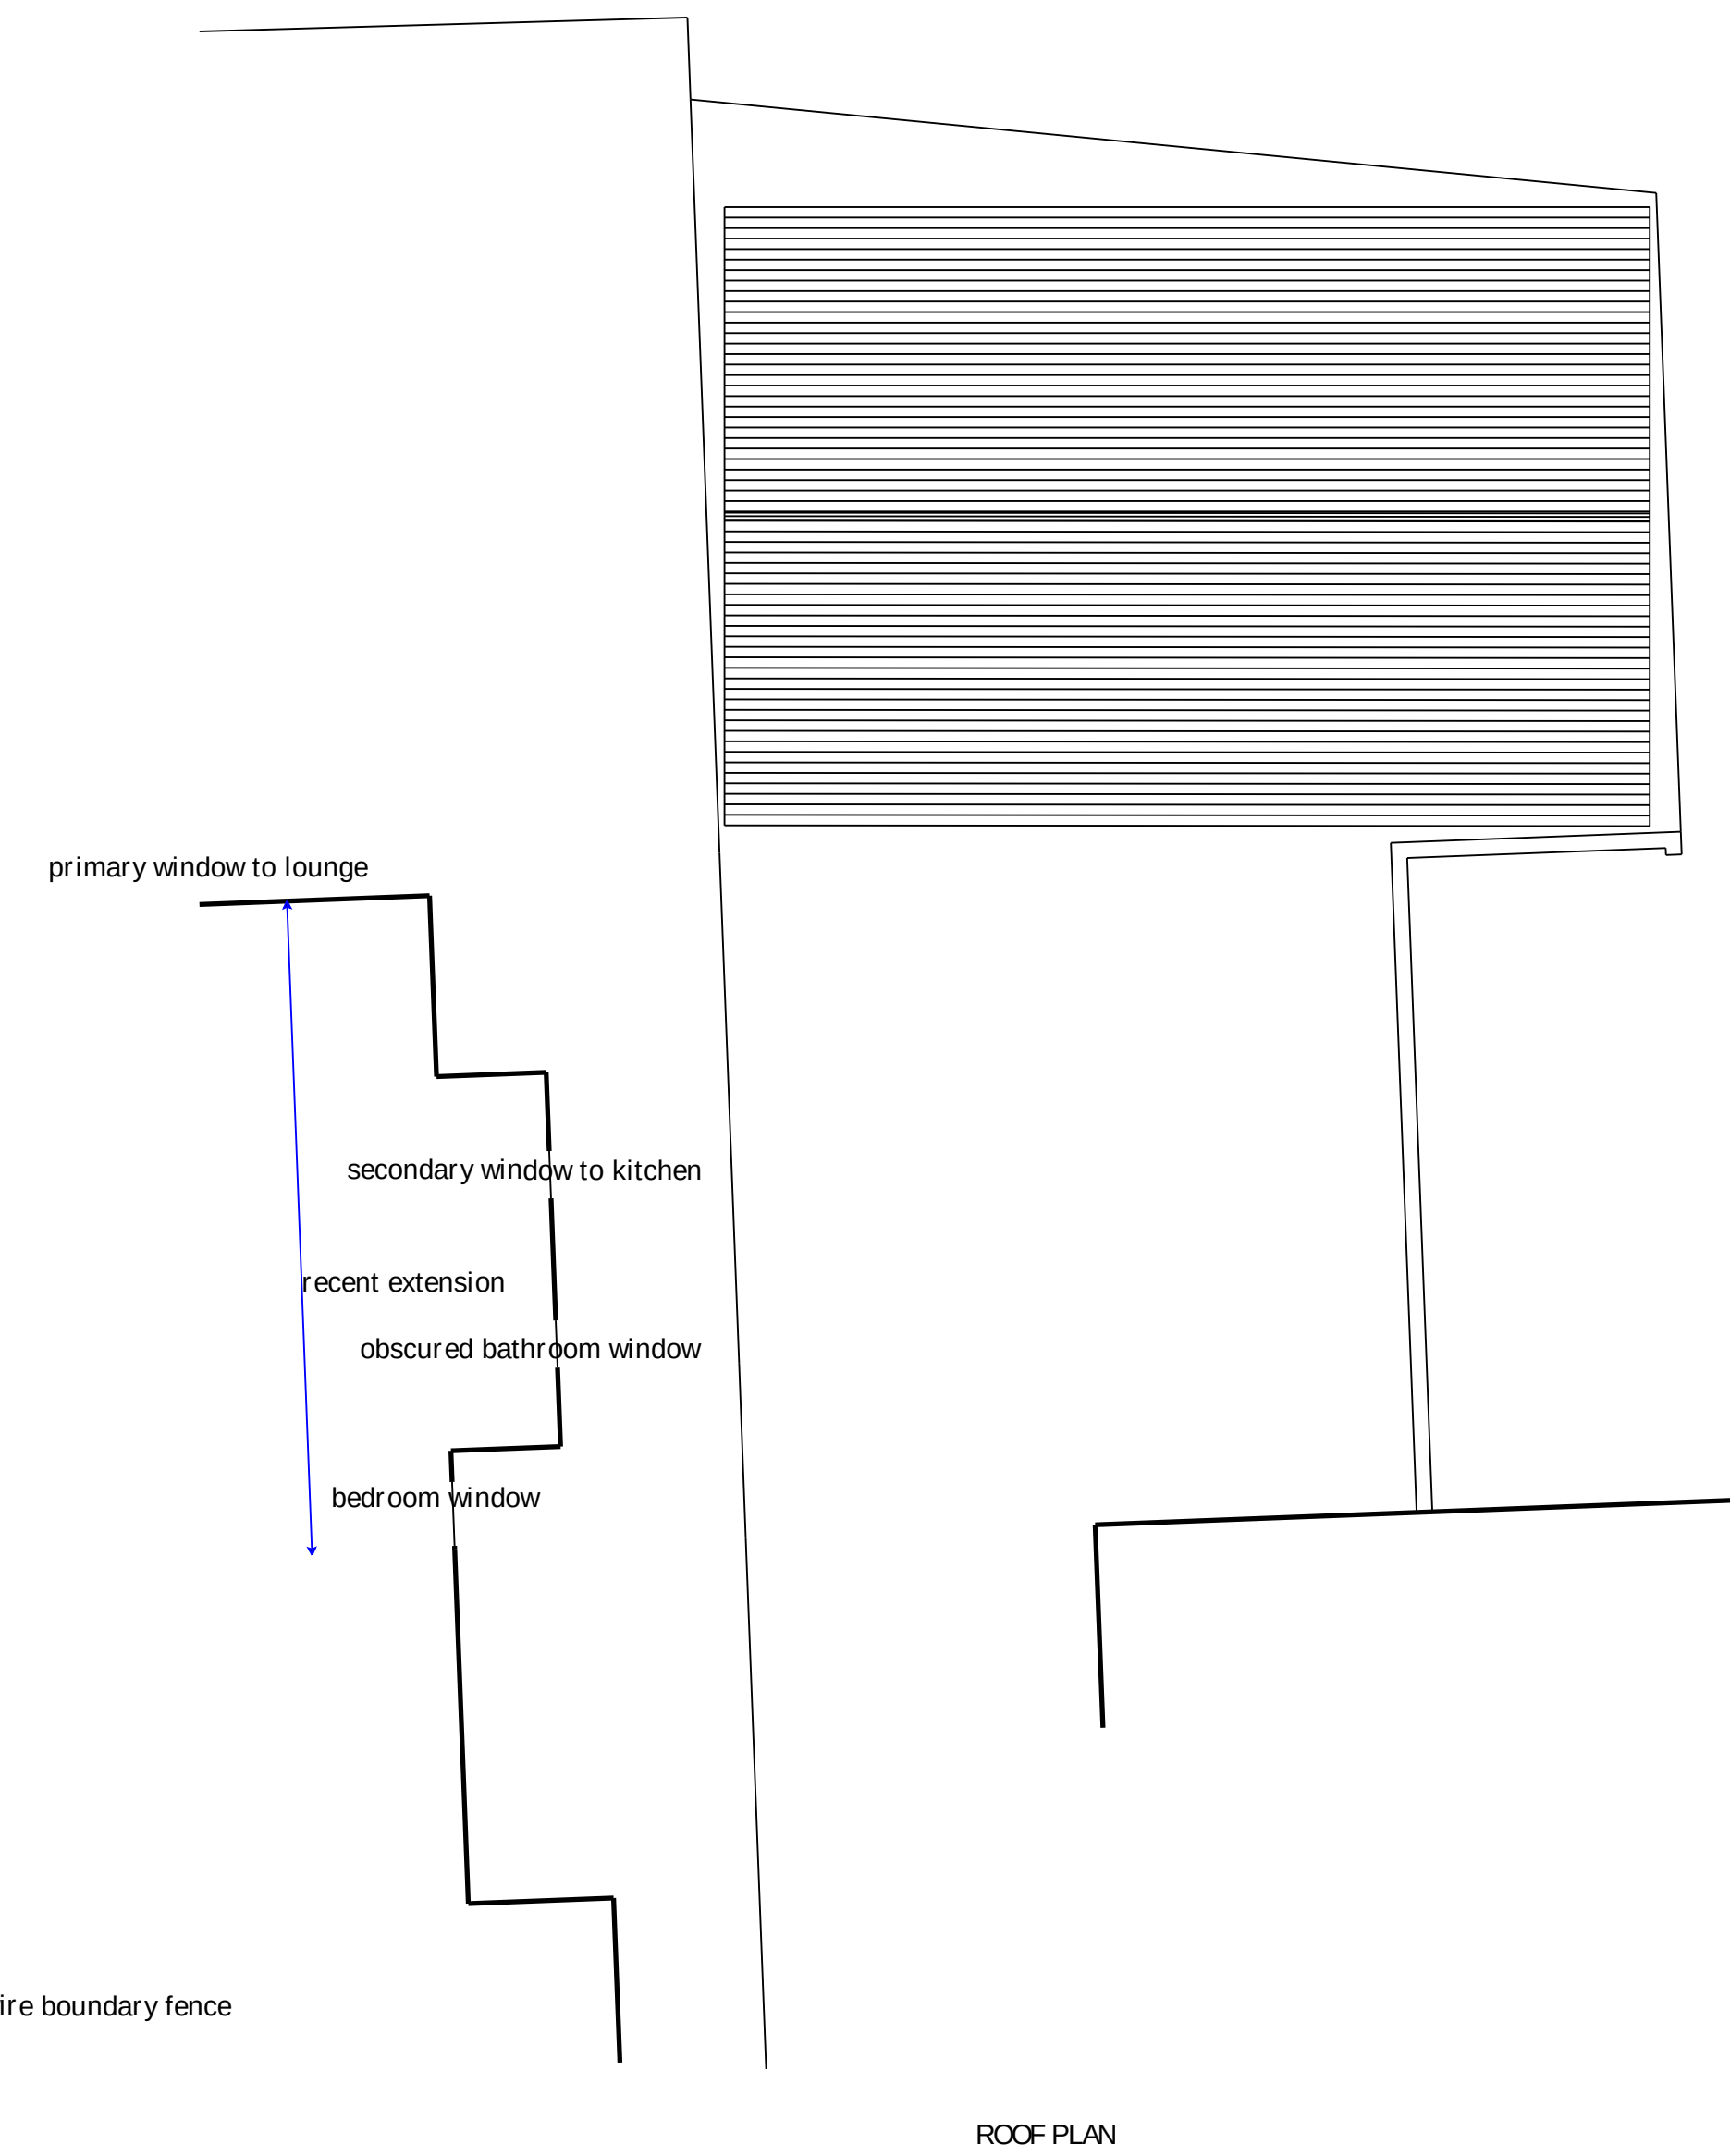
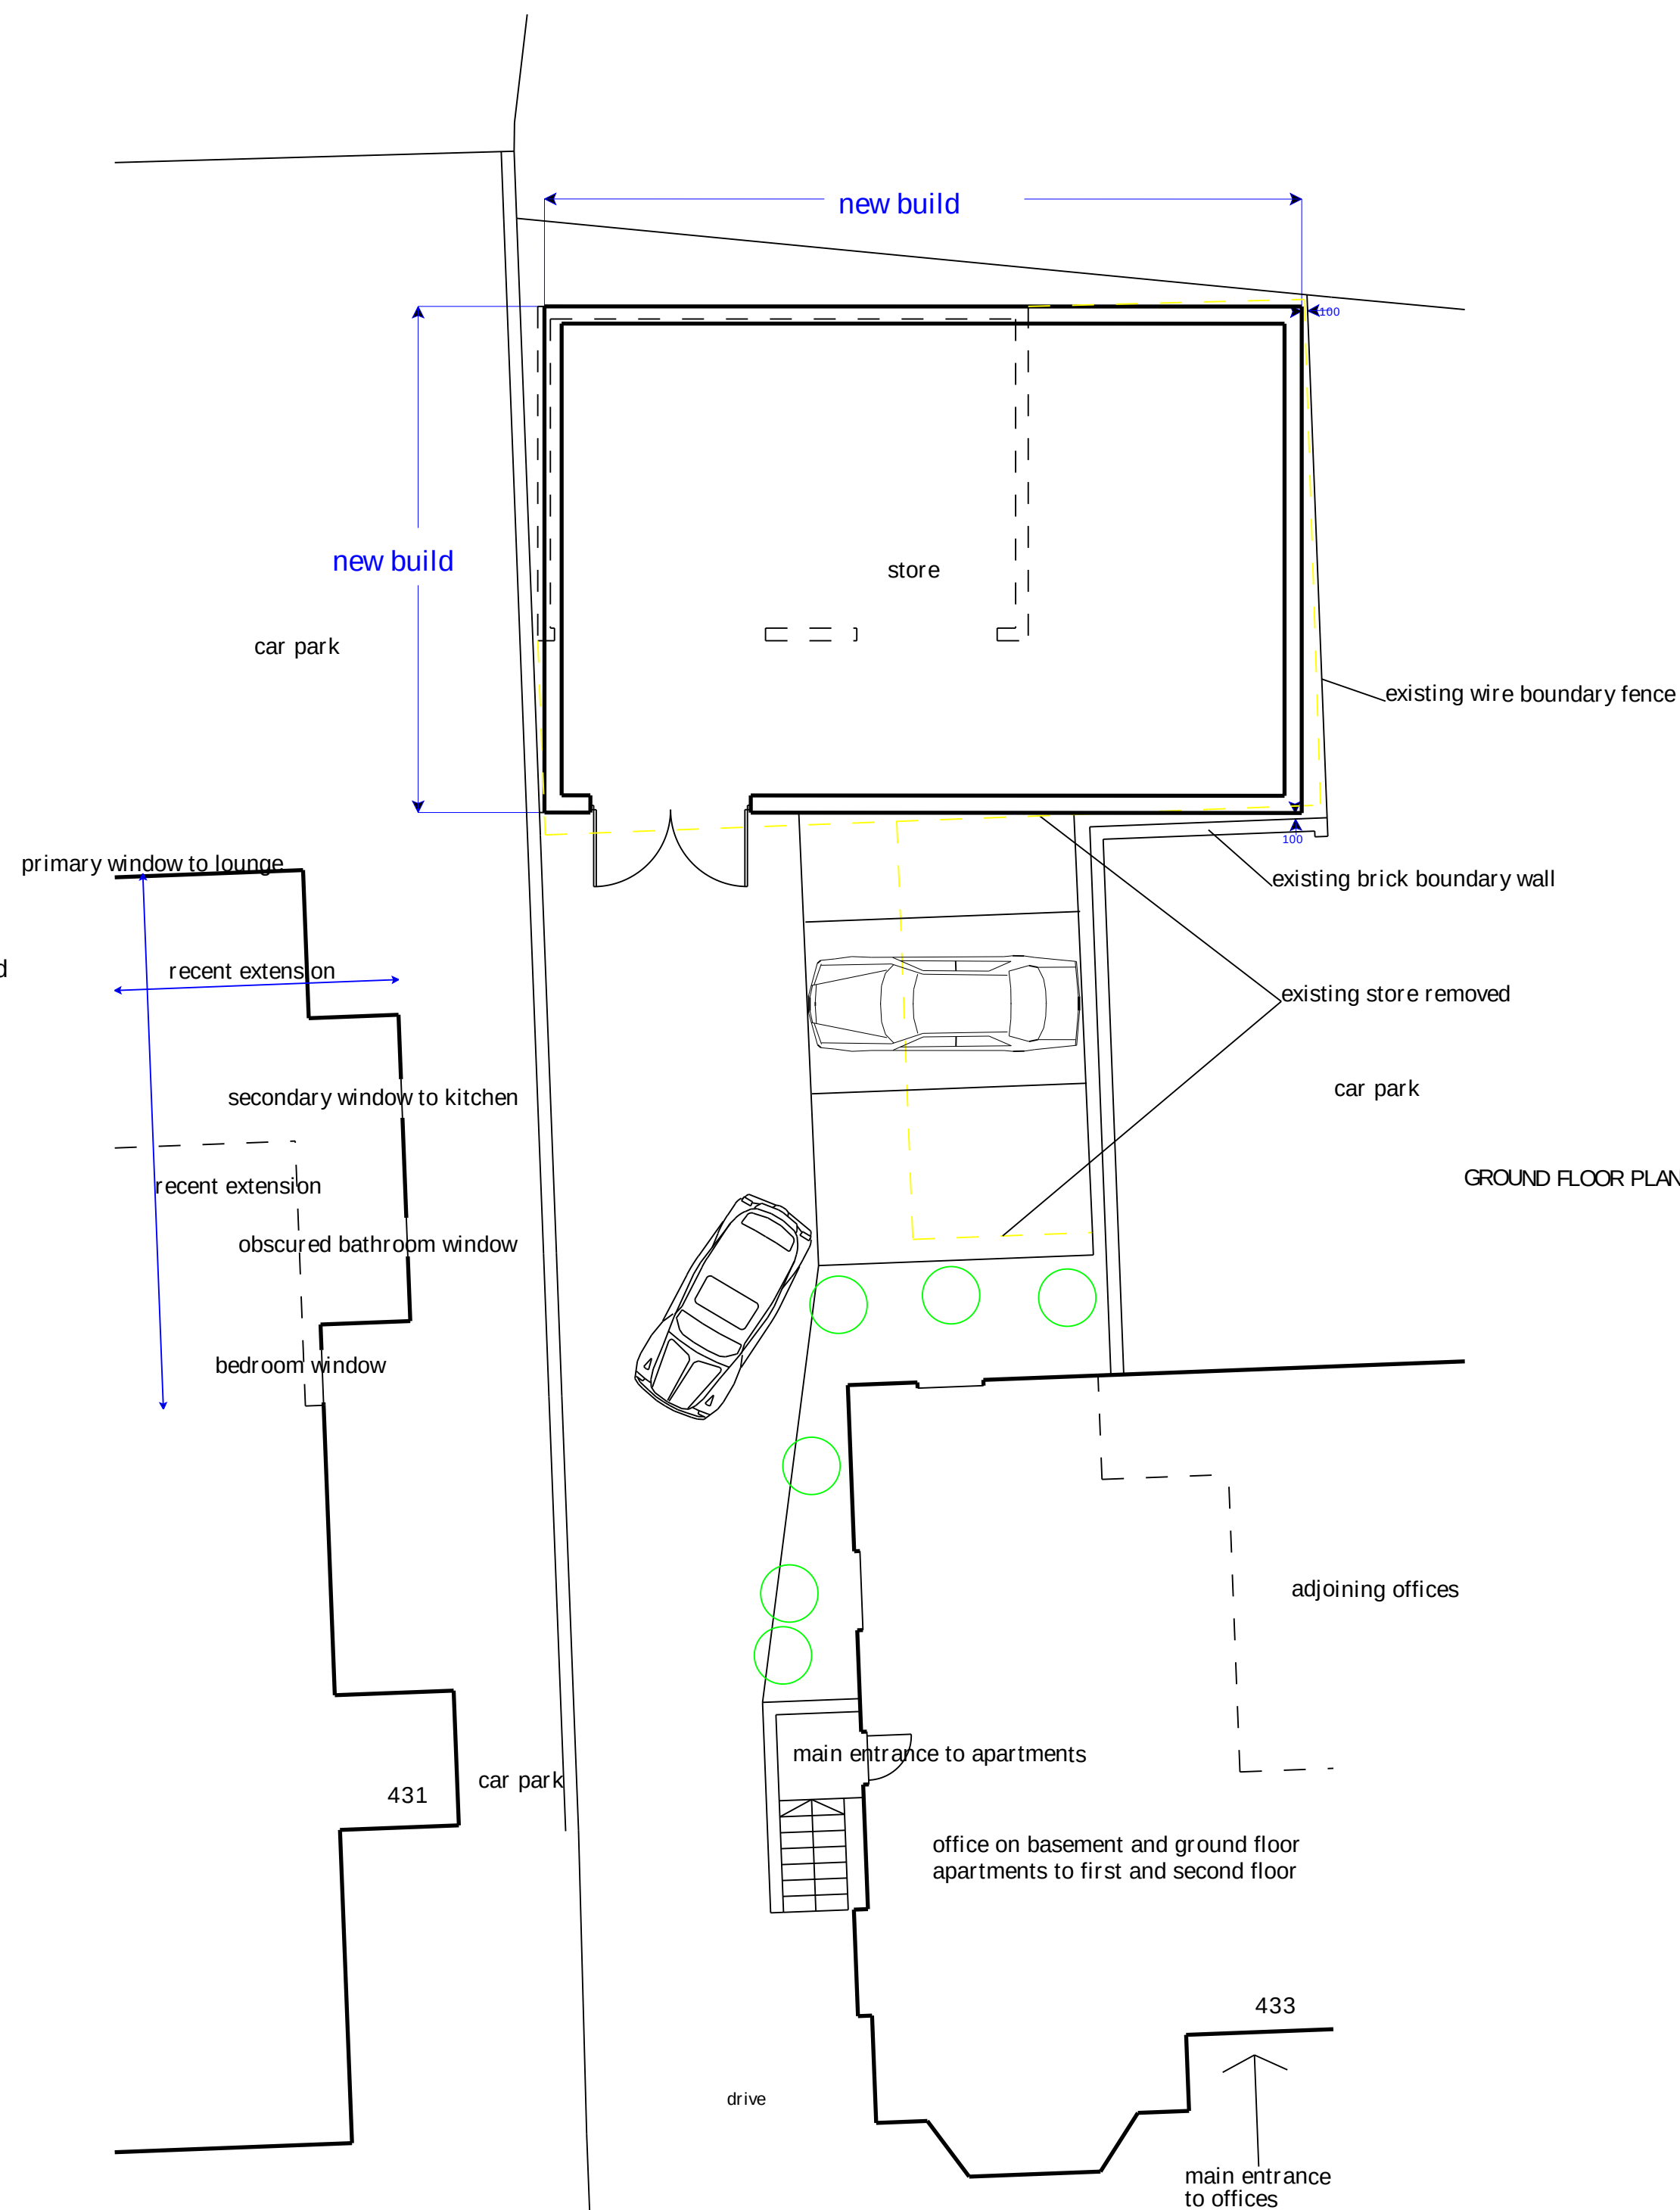
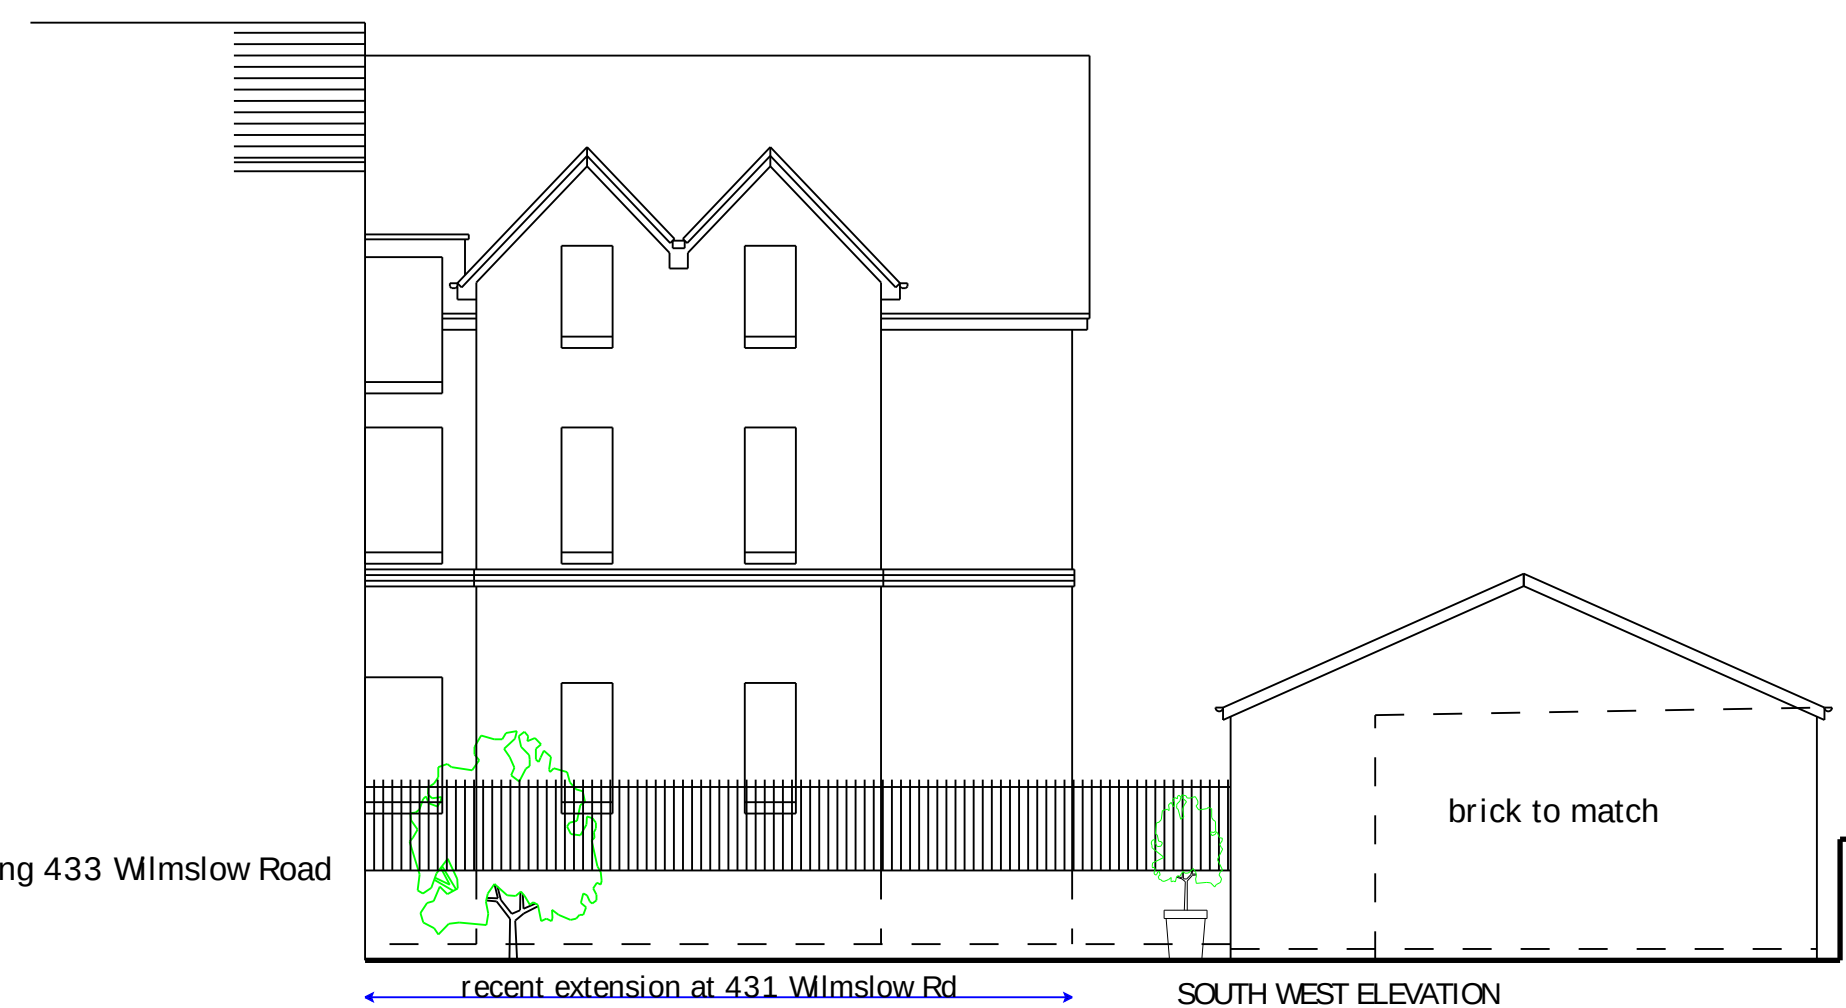
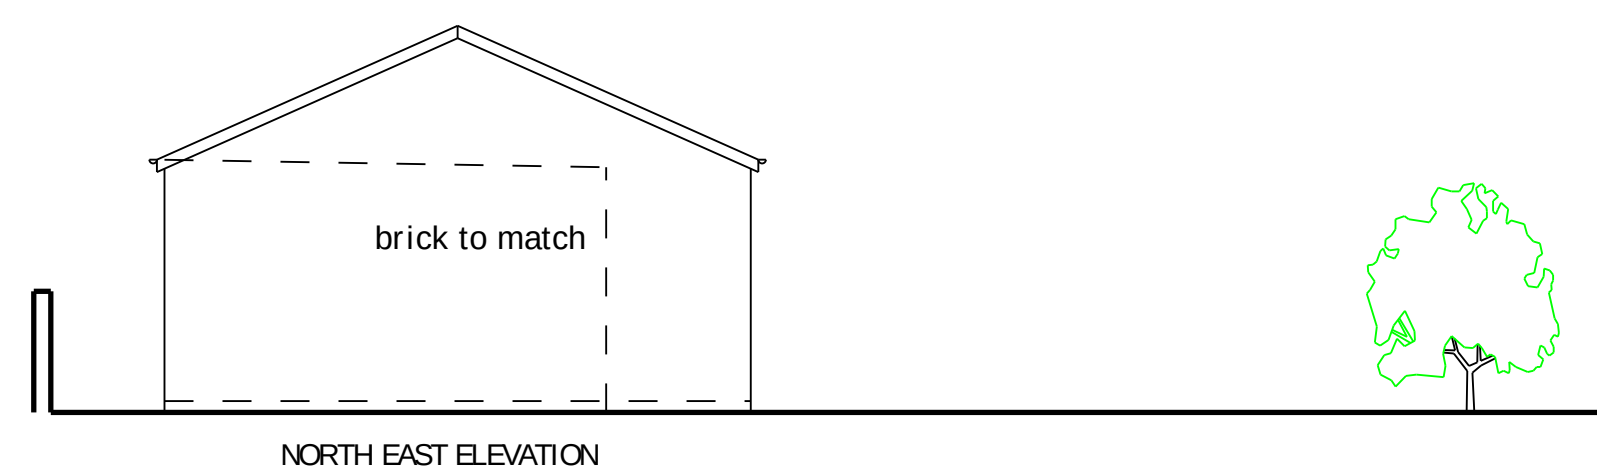
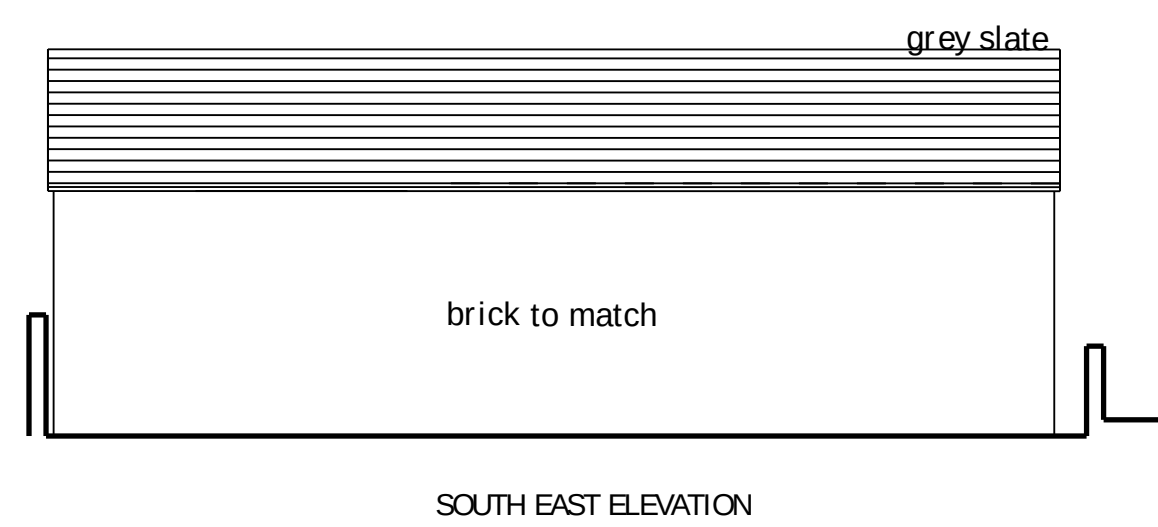


Proposed

RevA Date 18-05-23 Various

LEE ARCHITECTS LTD
Leepark House
449 Chester Road
Manchester M16 9HA
T 0161 873 7788
M 07710 539748
E info@leearchitects.co.uk
copyright reserved

CLIENT	SAM Properties
--------	----------------

PROJECT
433 Wilmslow Road
Withington
Manchester M20 4AF

DRAWING
Scheme F Proposed Plans
and Elevations

DRAWING NUMBER
L663 25revA

DATE	SCALE
02-11-22	1:100@A1