


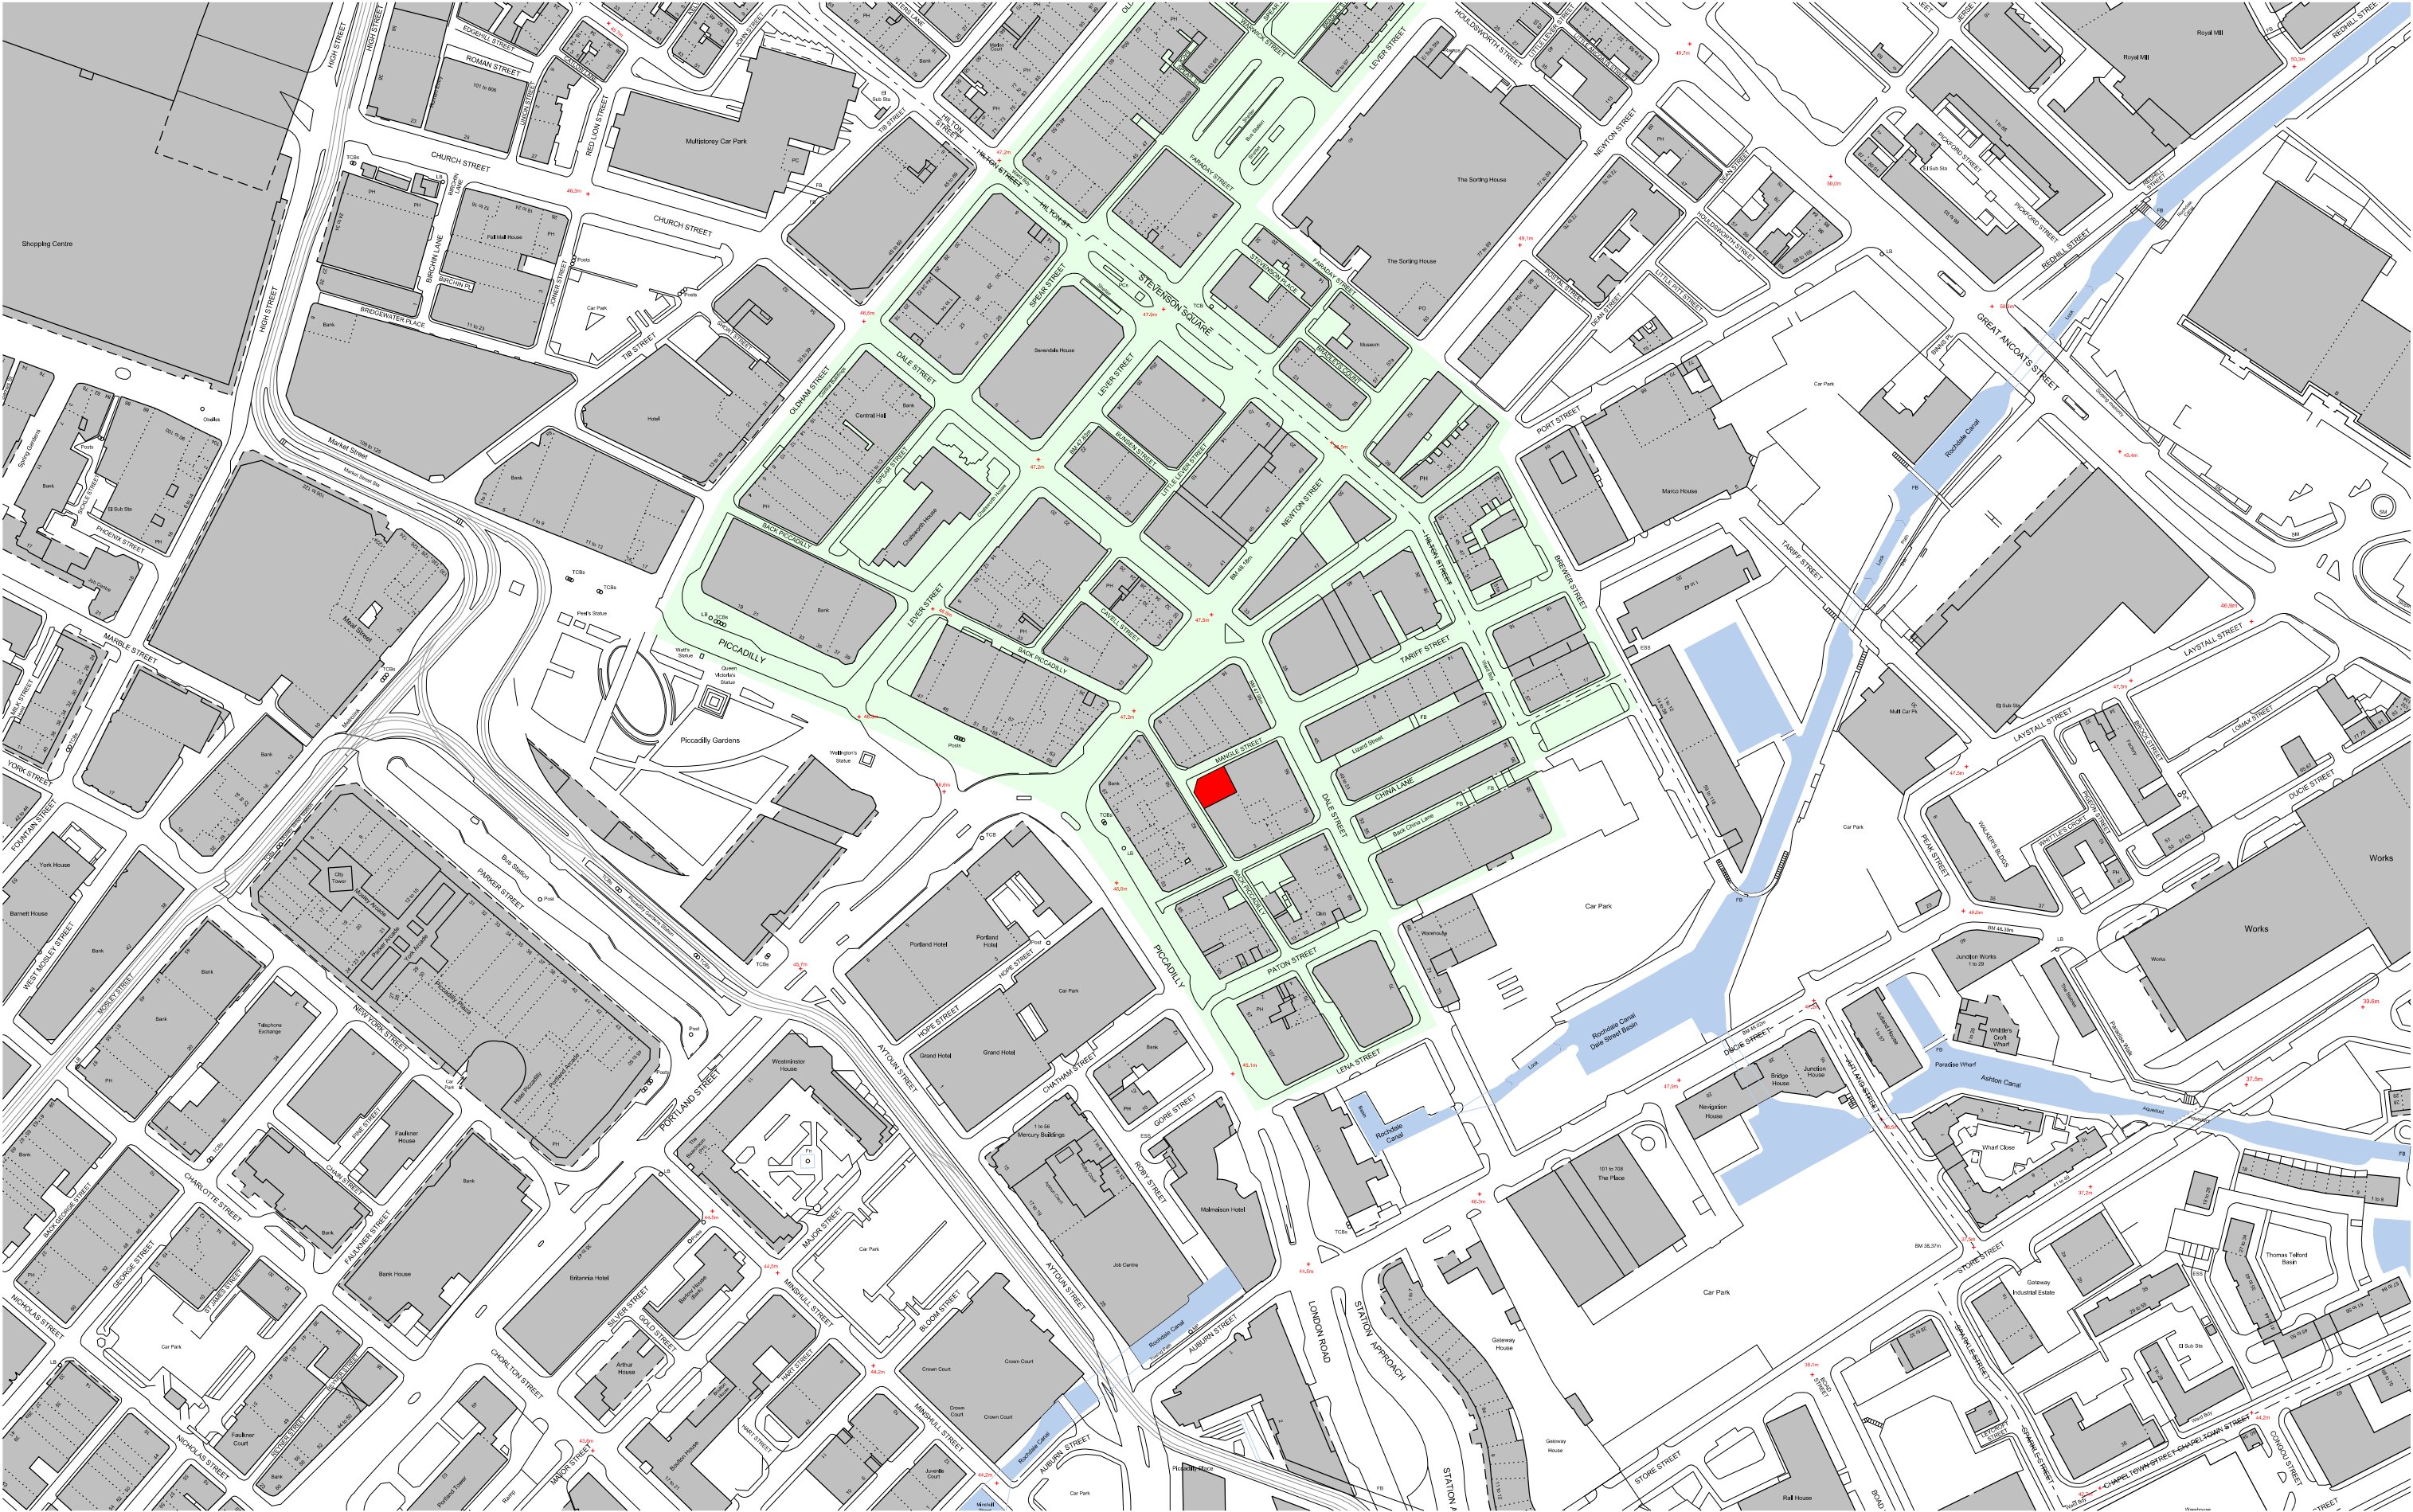

revision: P01
date: 20230929
note: planning submission

1

proposed building location

stevenson square conservation area

project
Finlay's Yard, 2 Mangle Street
job no.
7633
title
city location plan
scale
1:2500 @ A3
drawing no.
al(02)0001

stephenson hamilton risley
STUDIO
3 riverside mews
4 commercial street
manchester, M15 4RQ
www.shr.studio
email@shr.studio
0161 832 0244