




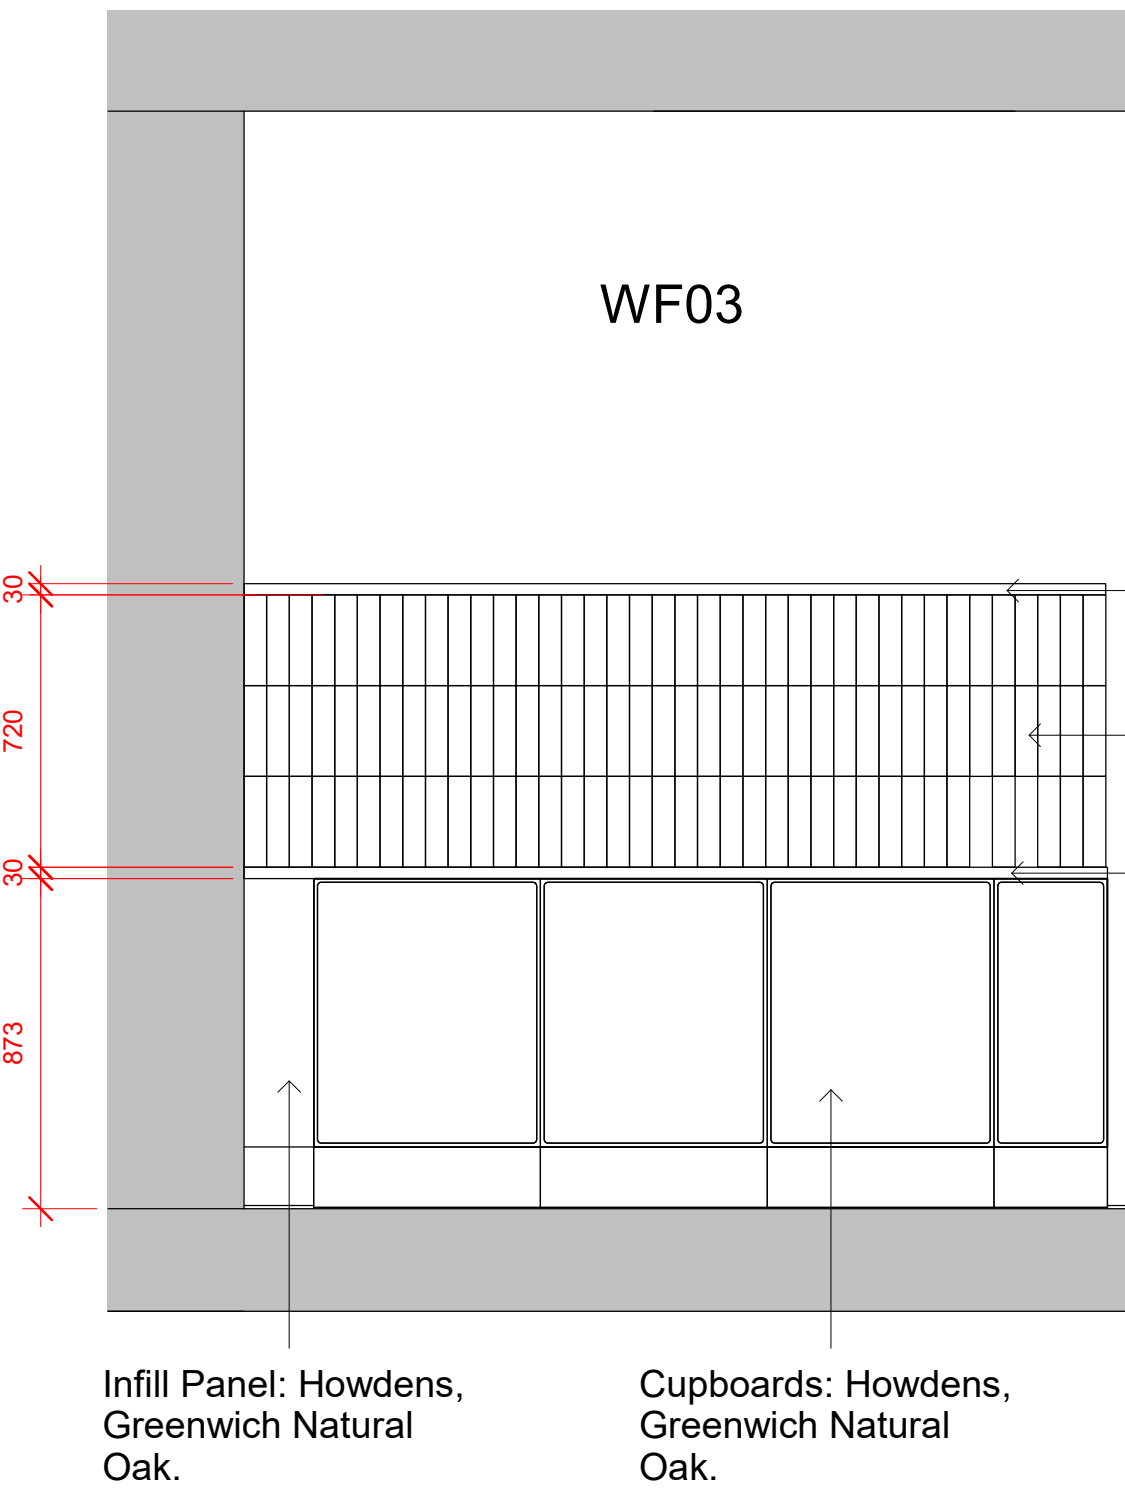


GFL - Elevation 7
1 : 20

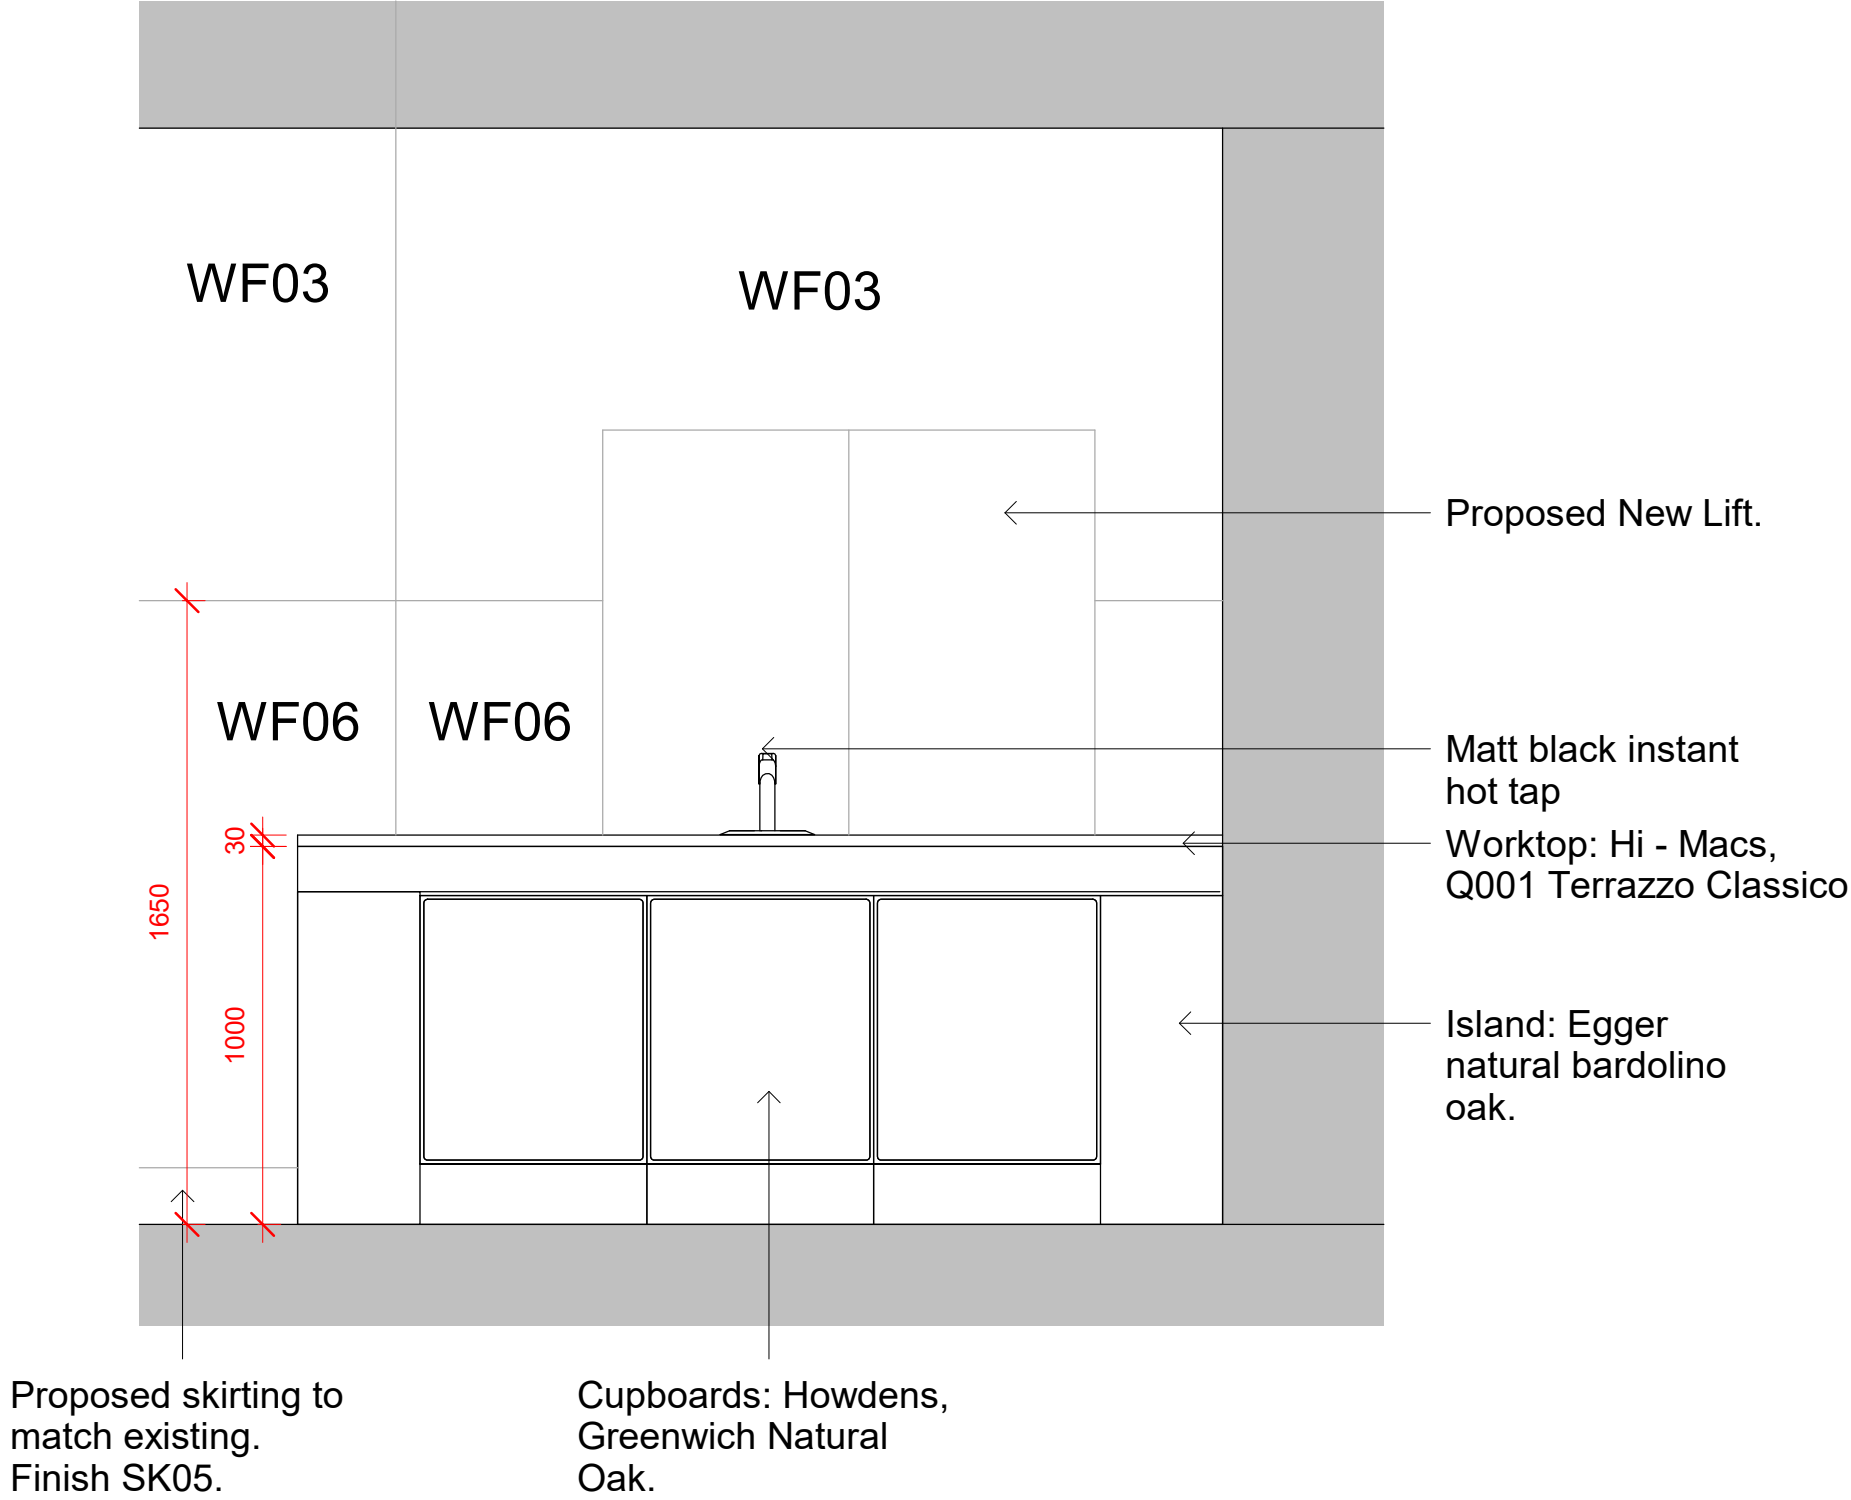


GFL - Elevation 8
1 : 20

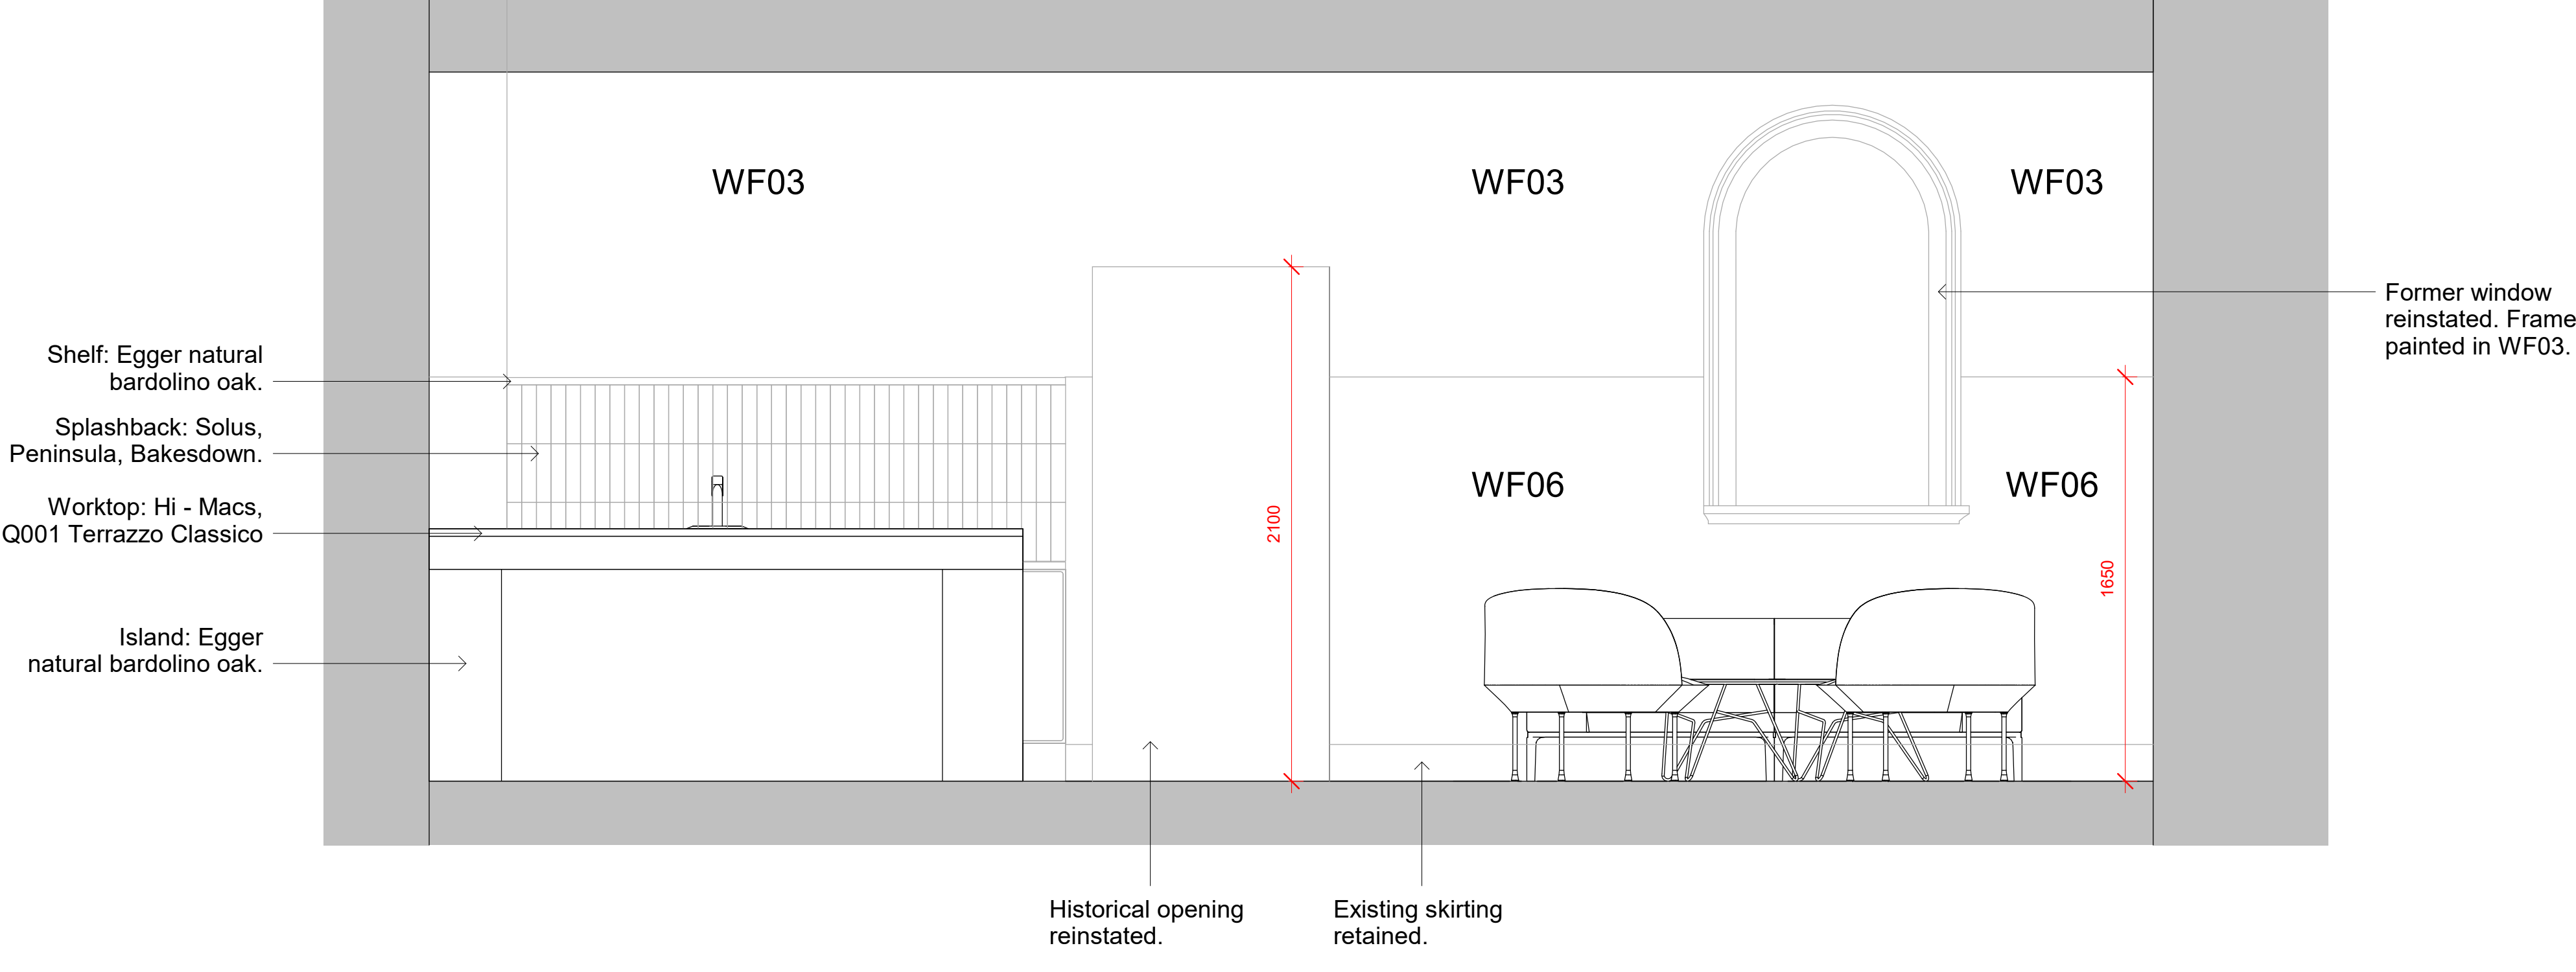


GFL - Elevation 9
1 : 20

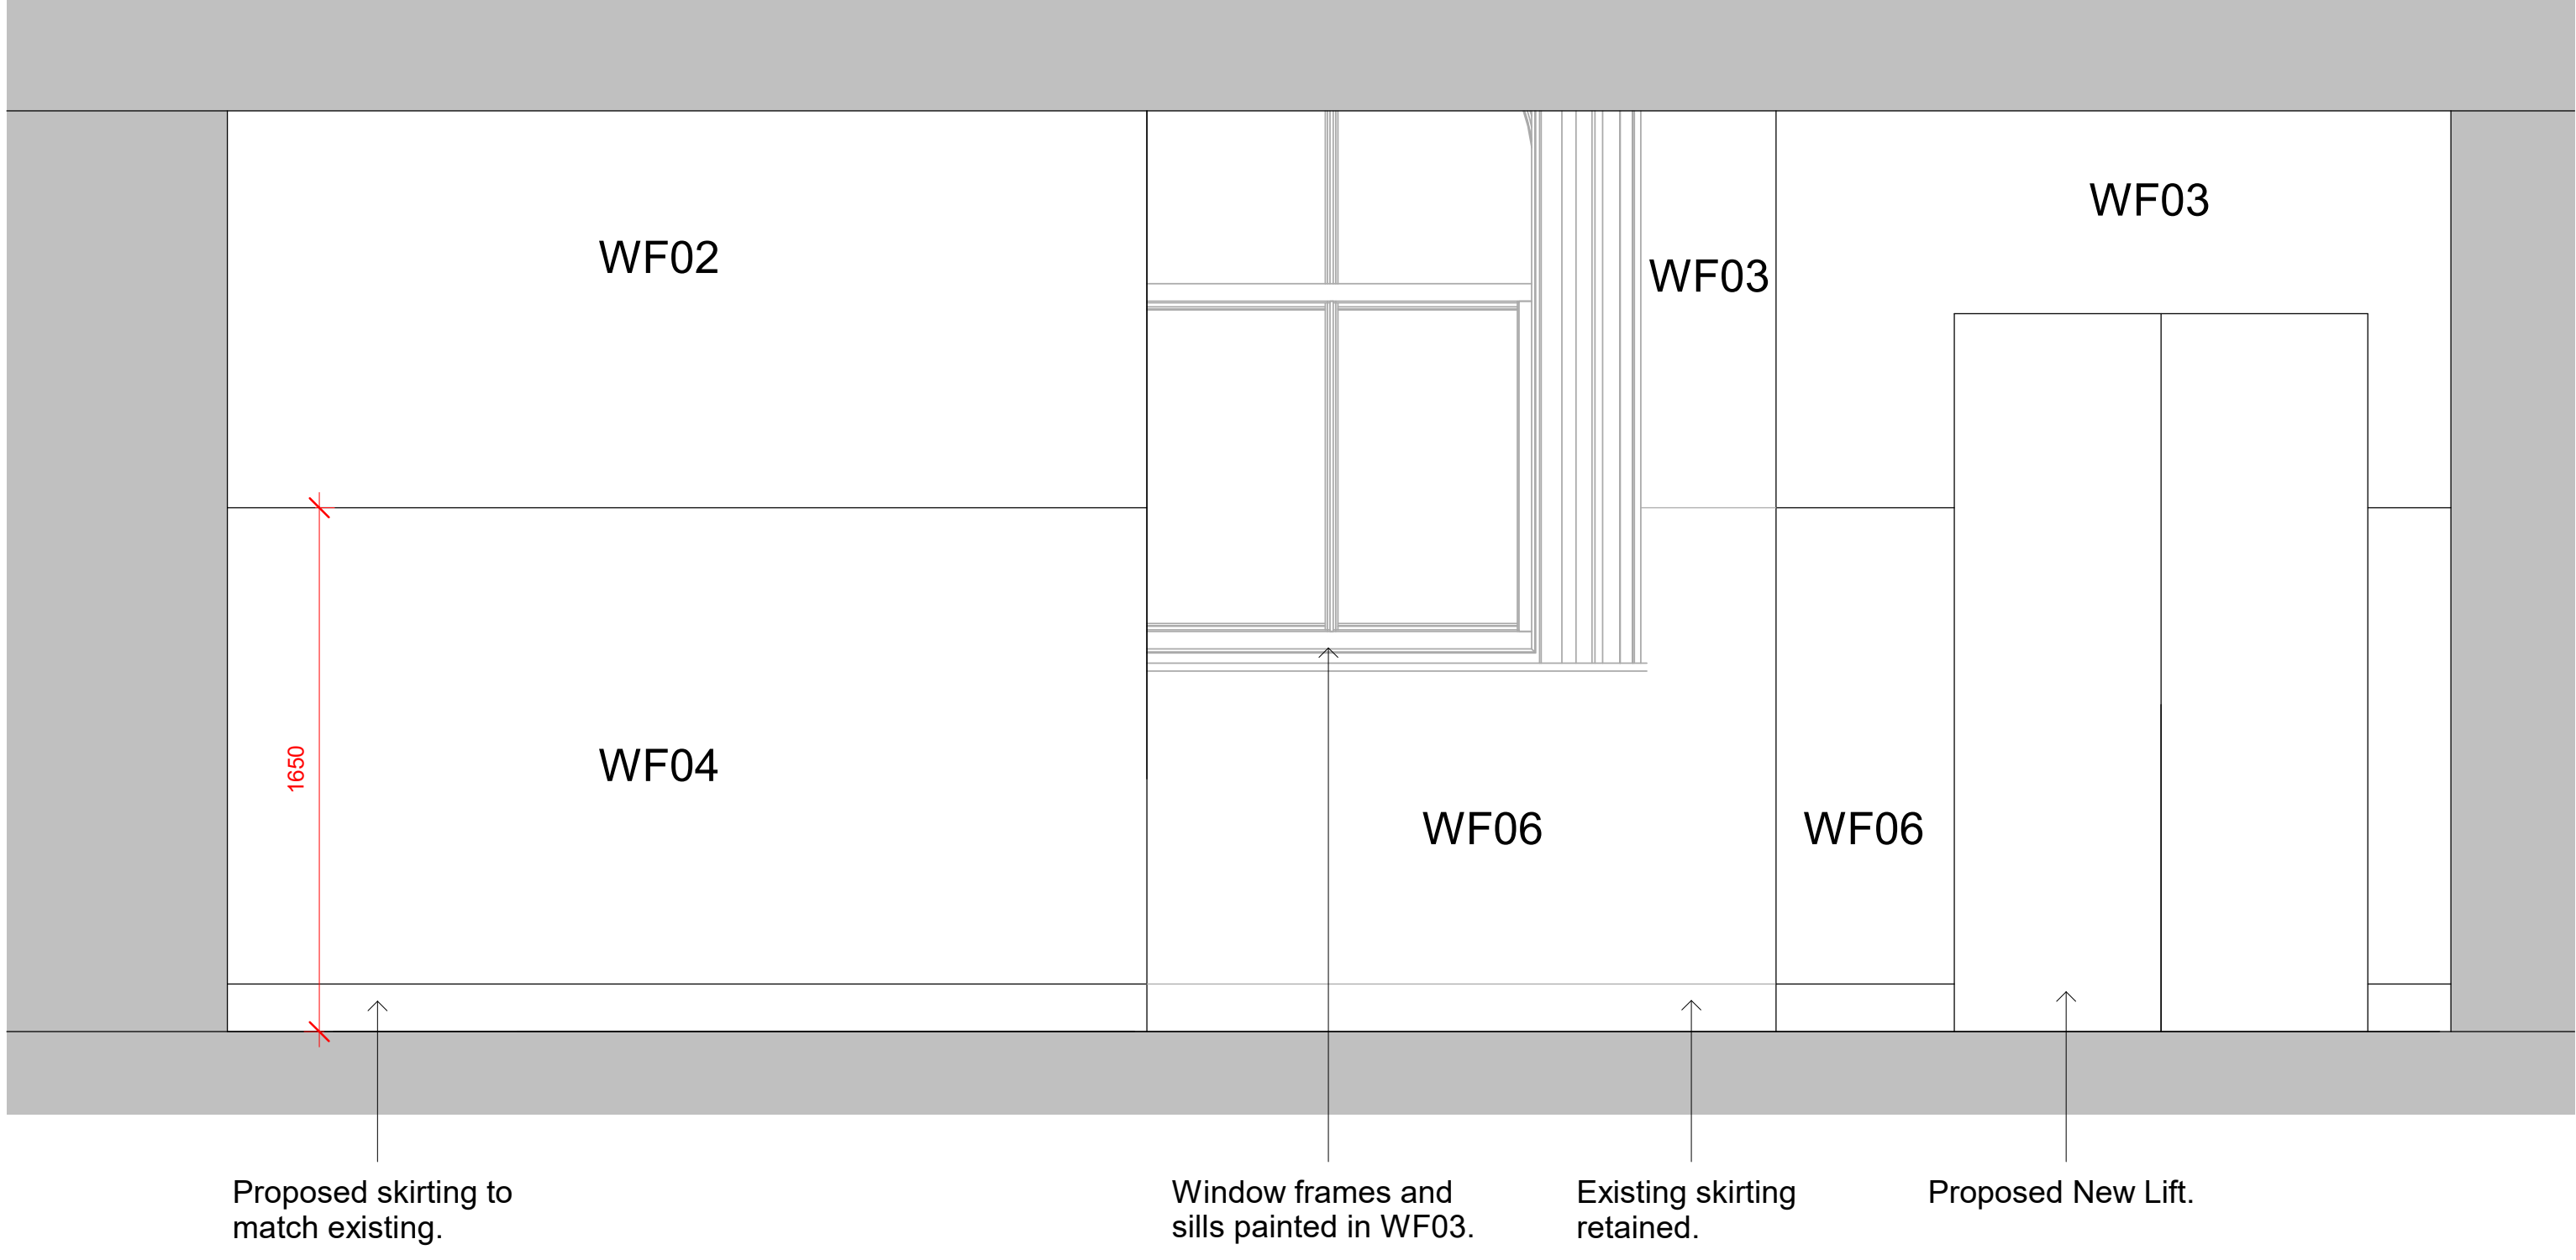


GFL - Elevation 10
1 : 20

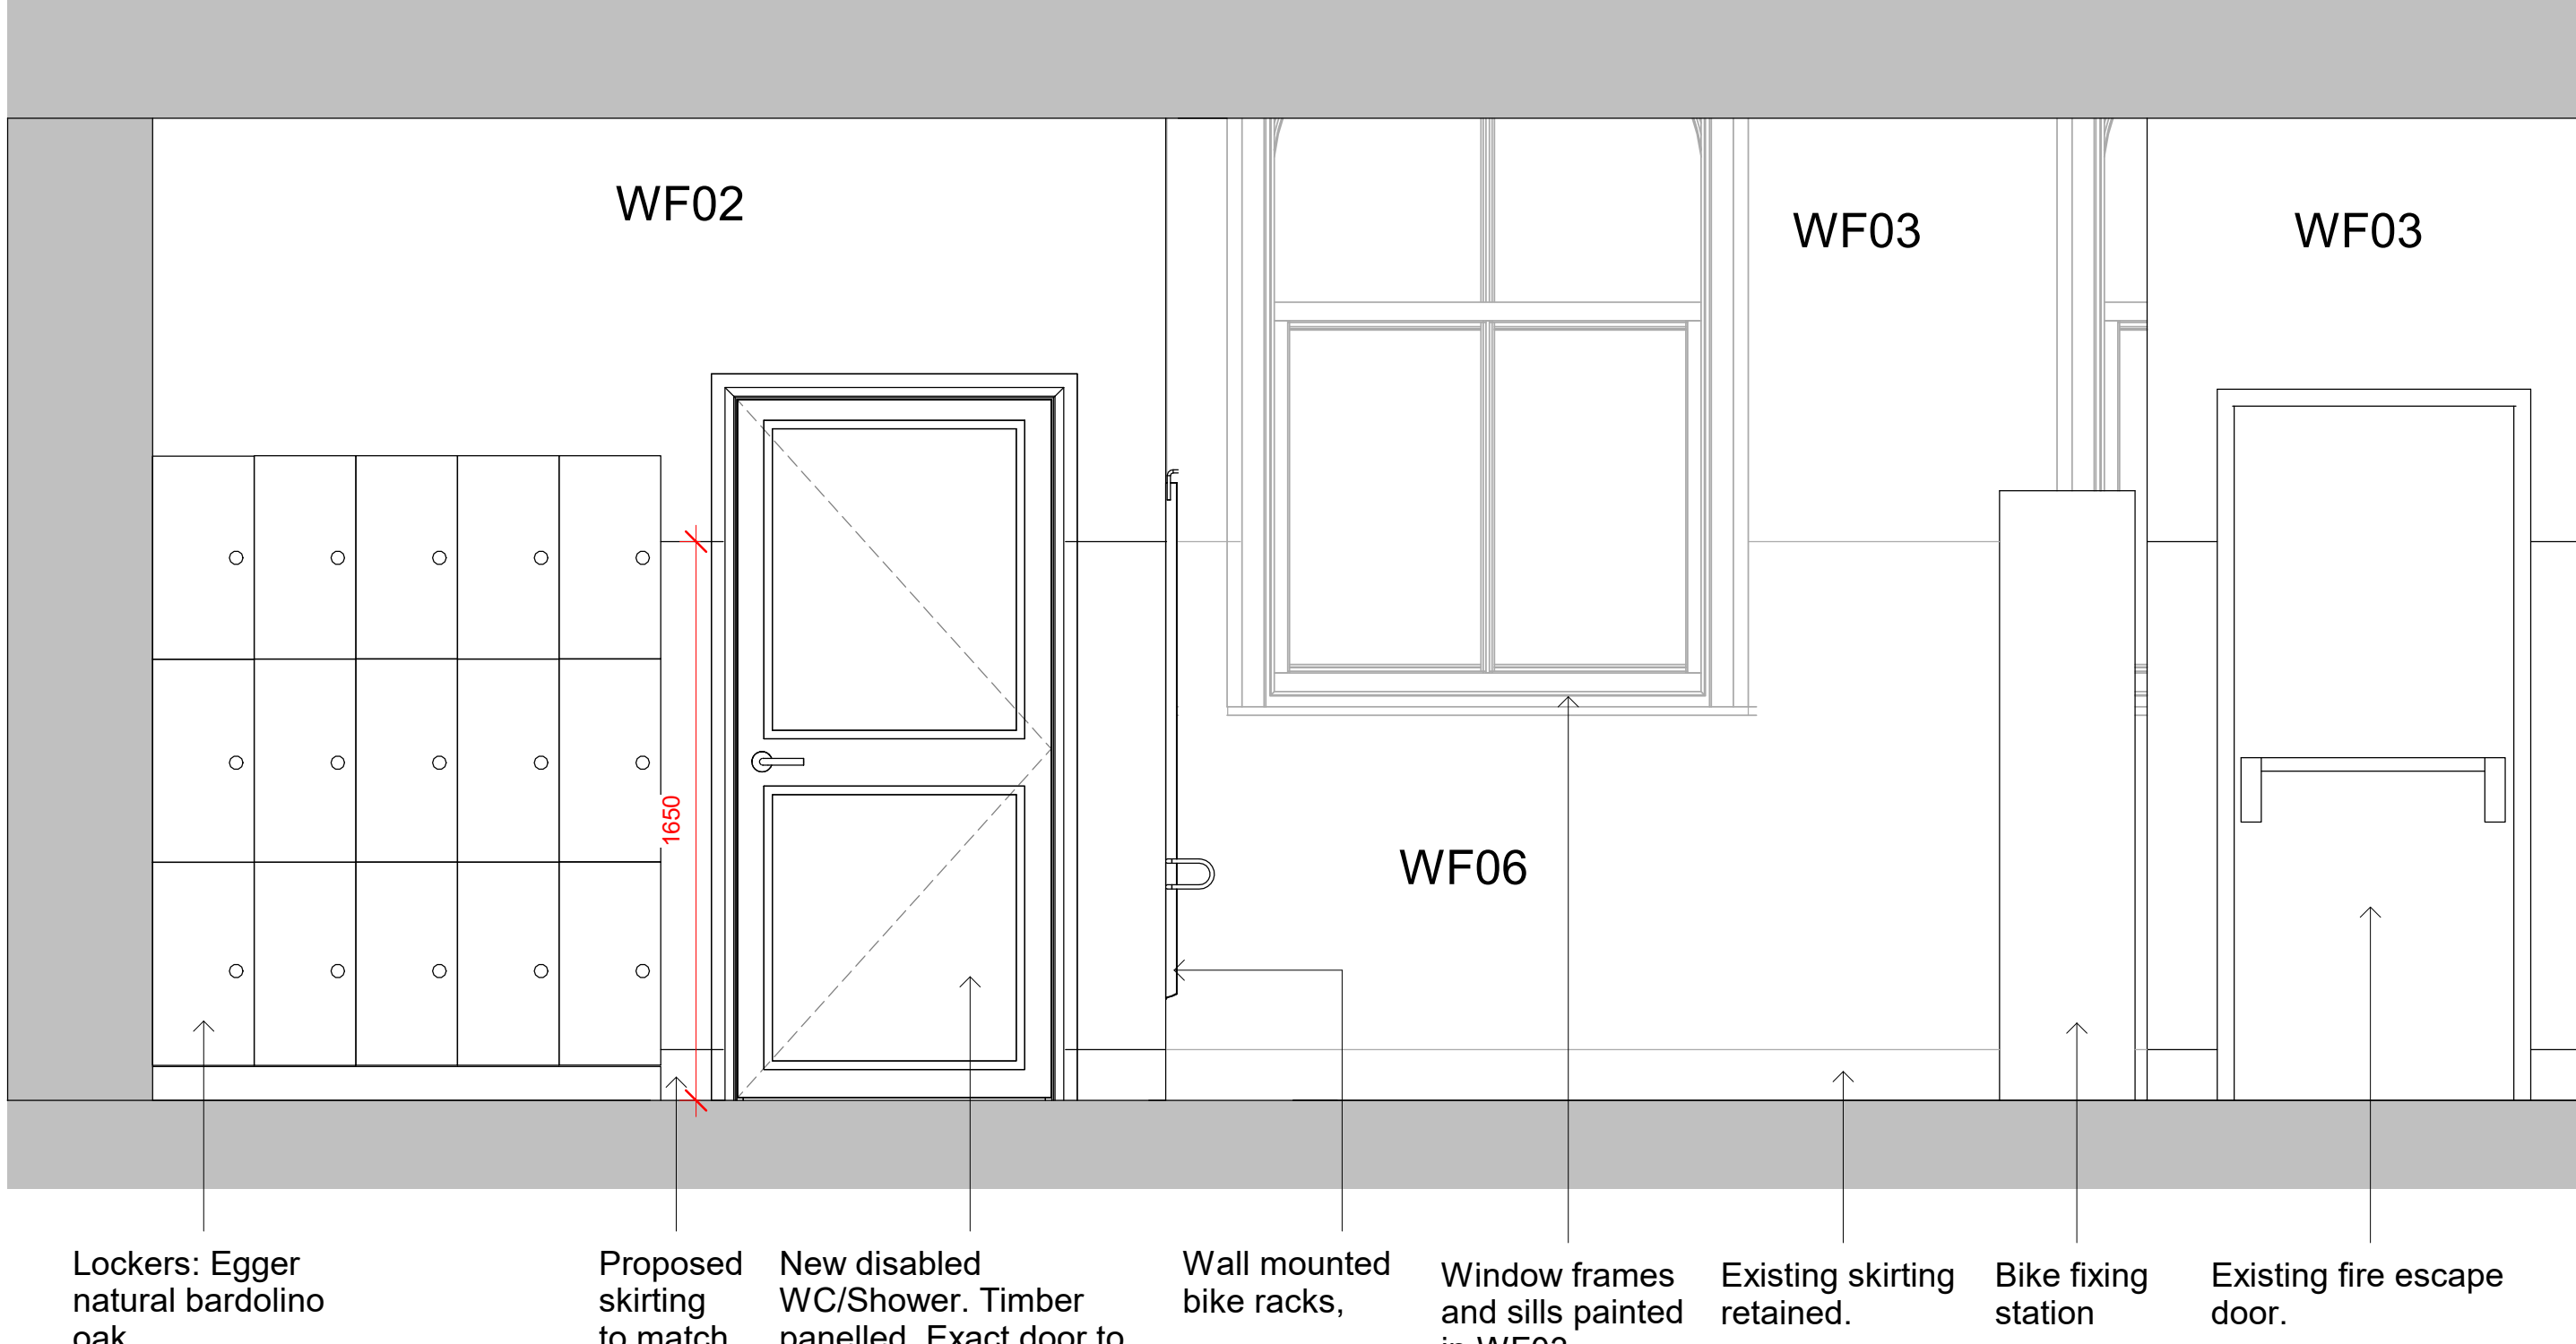


GFL - Elevation 11
1 : 20

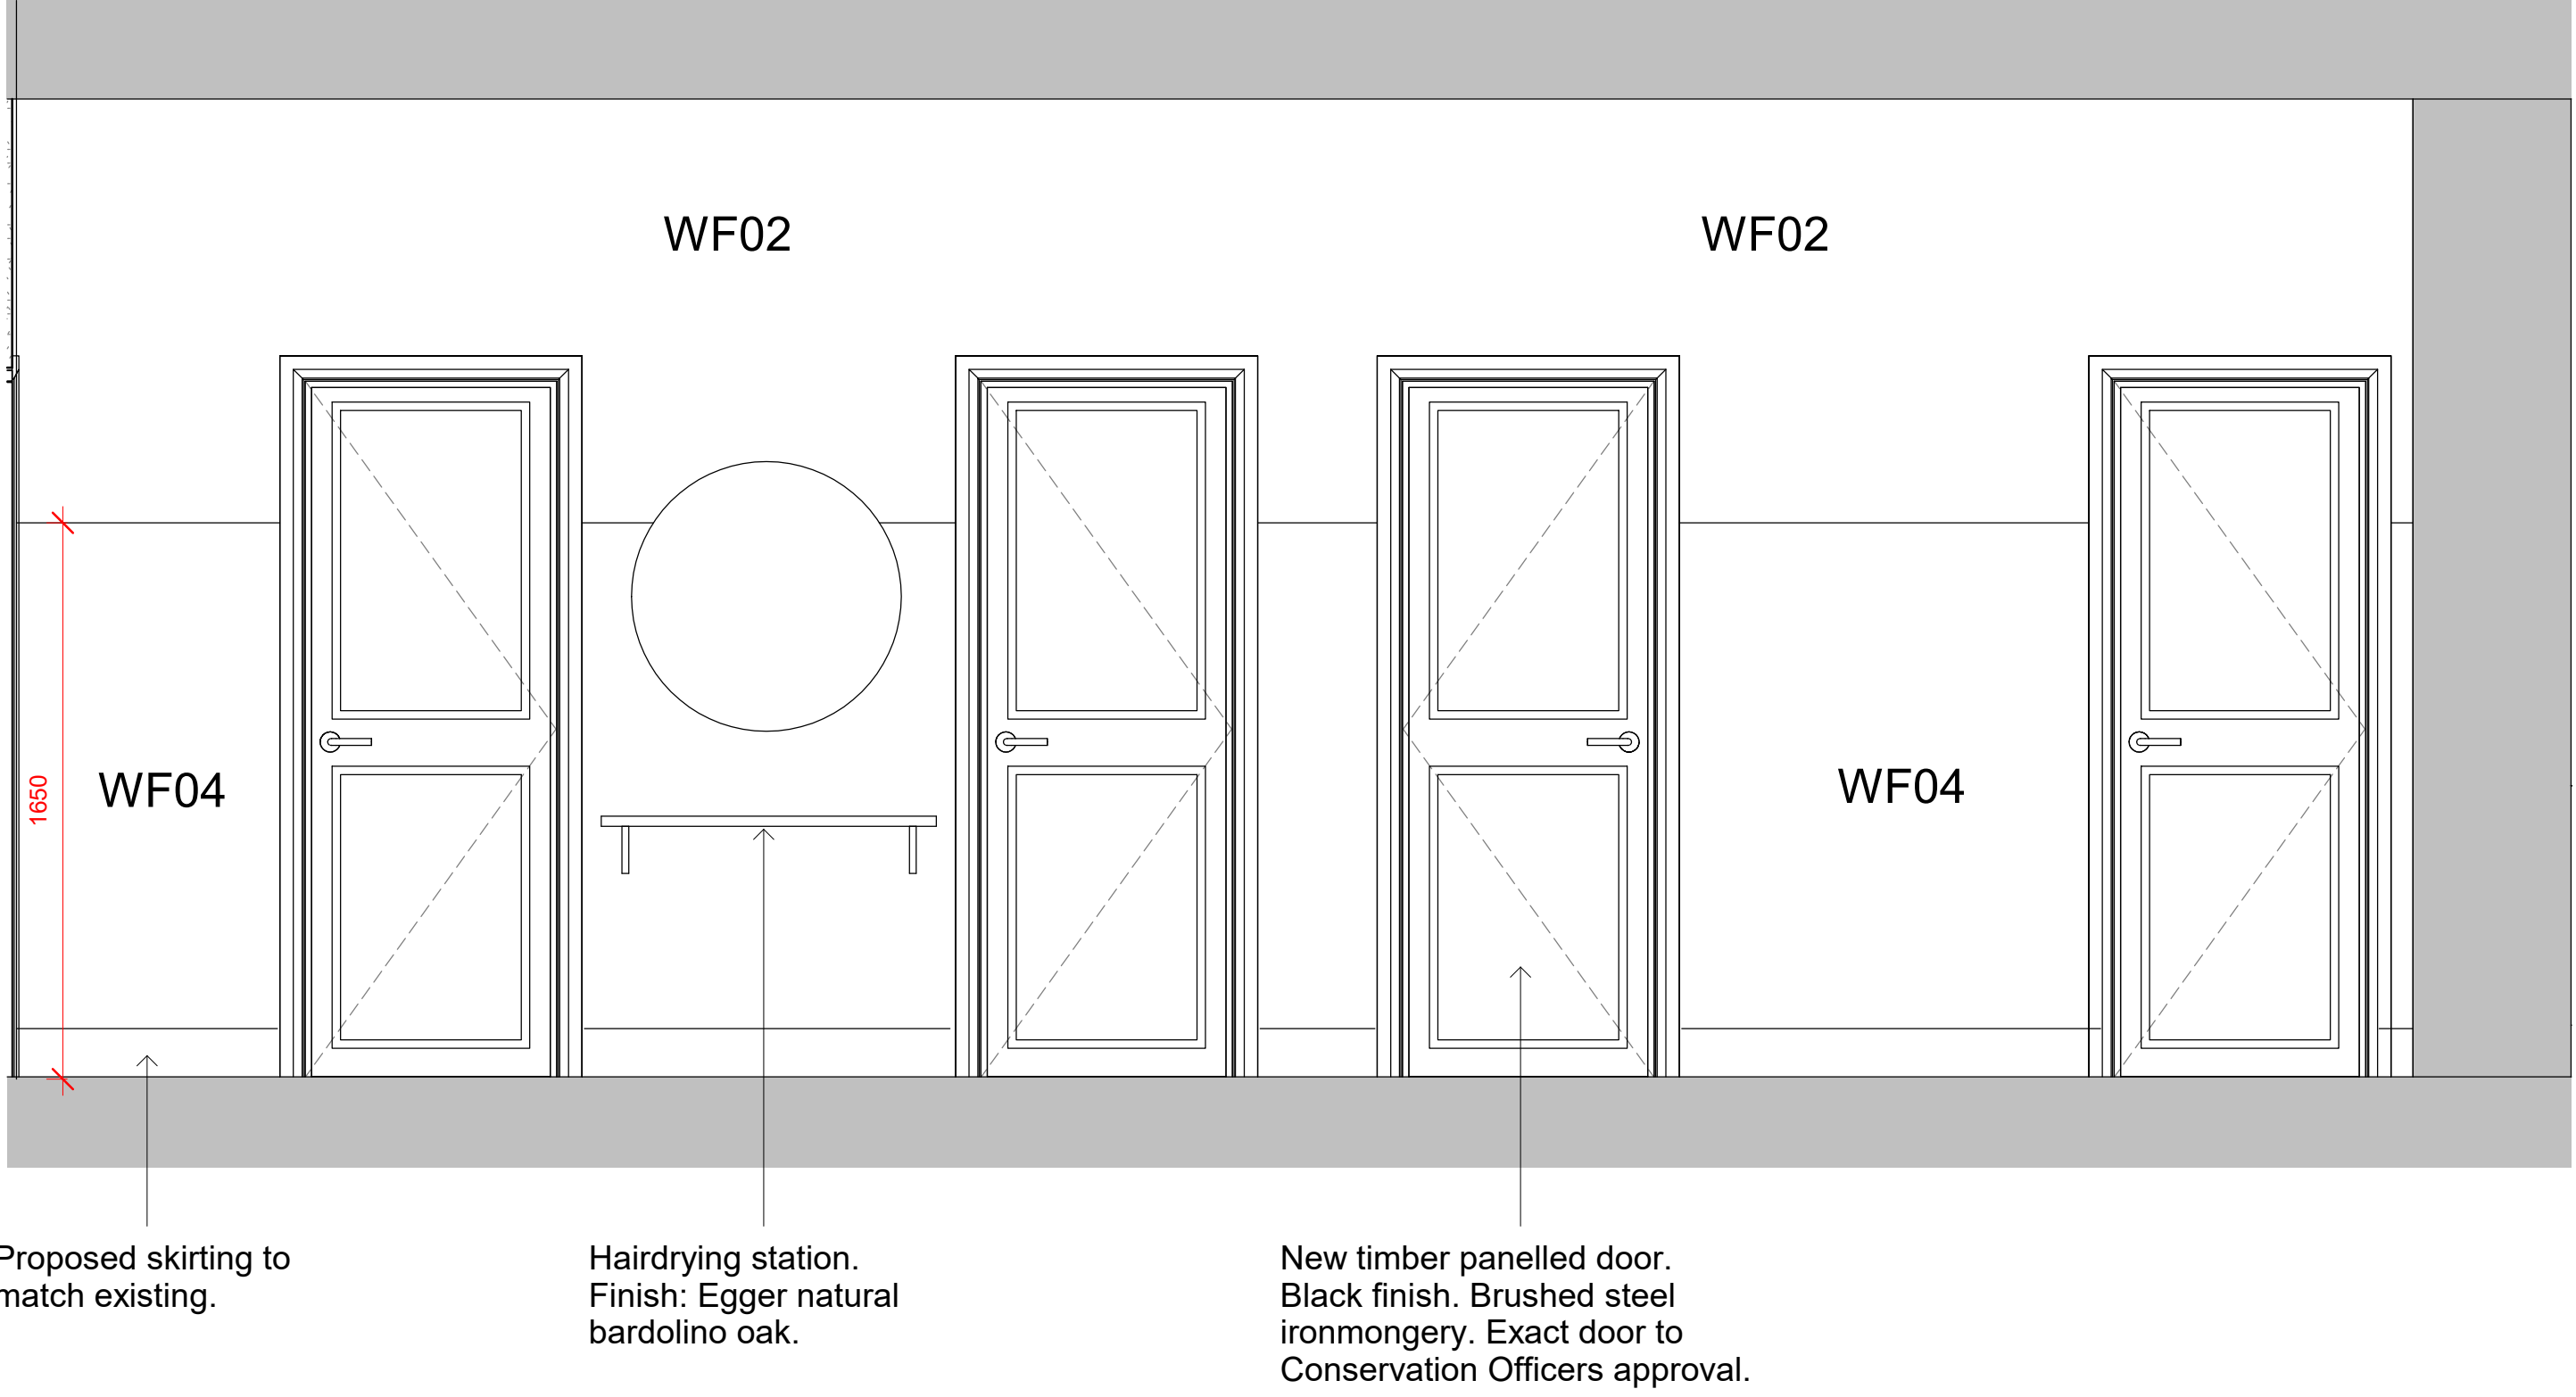

GFL - Elevation 12
1 : 20

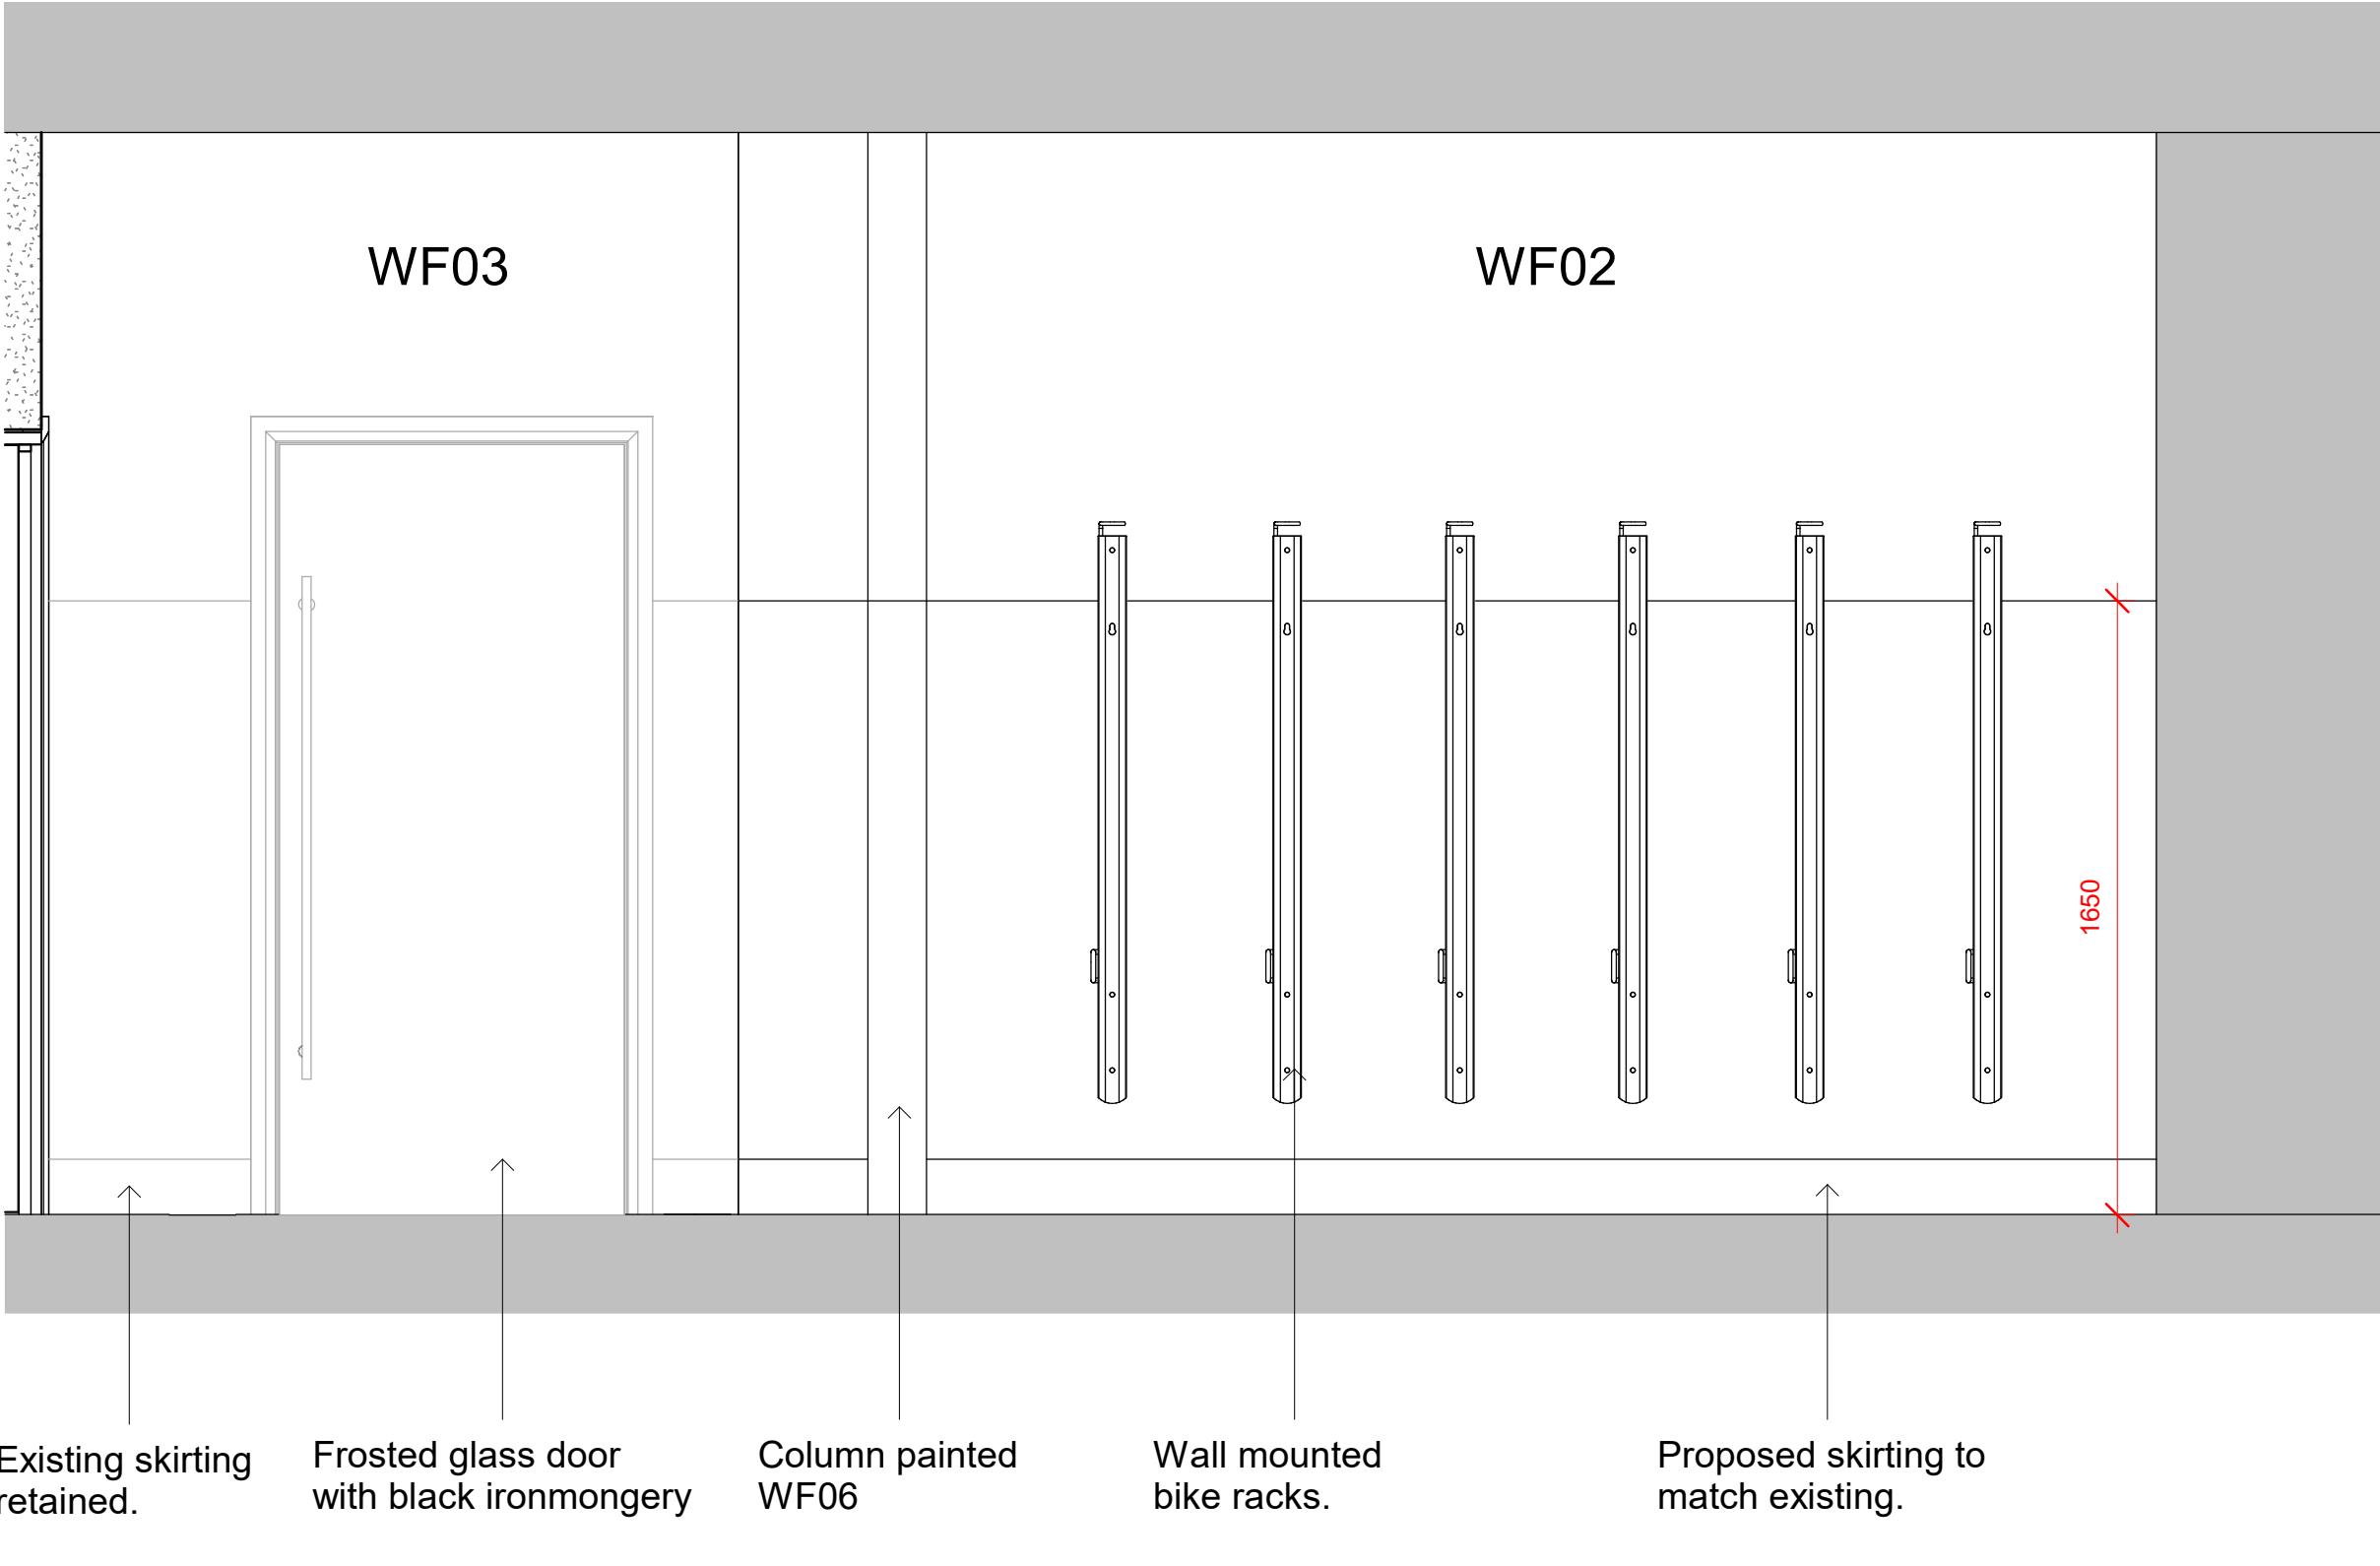

GFL - Elevation 13
1 : 20

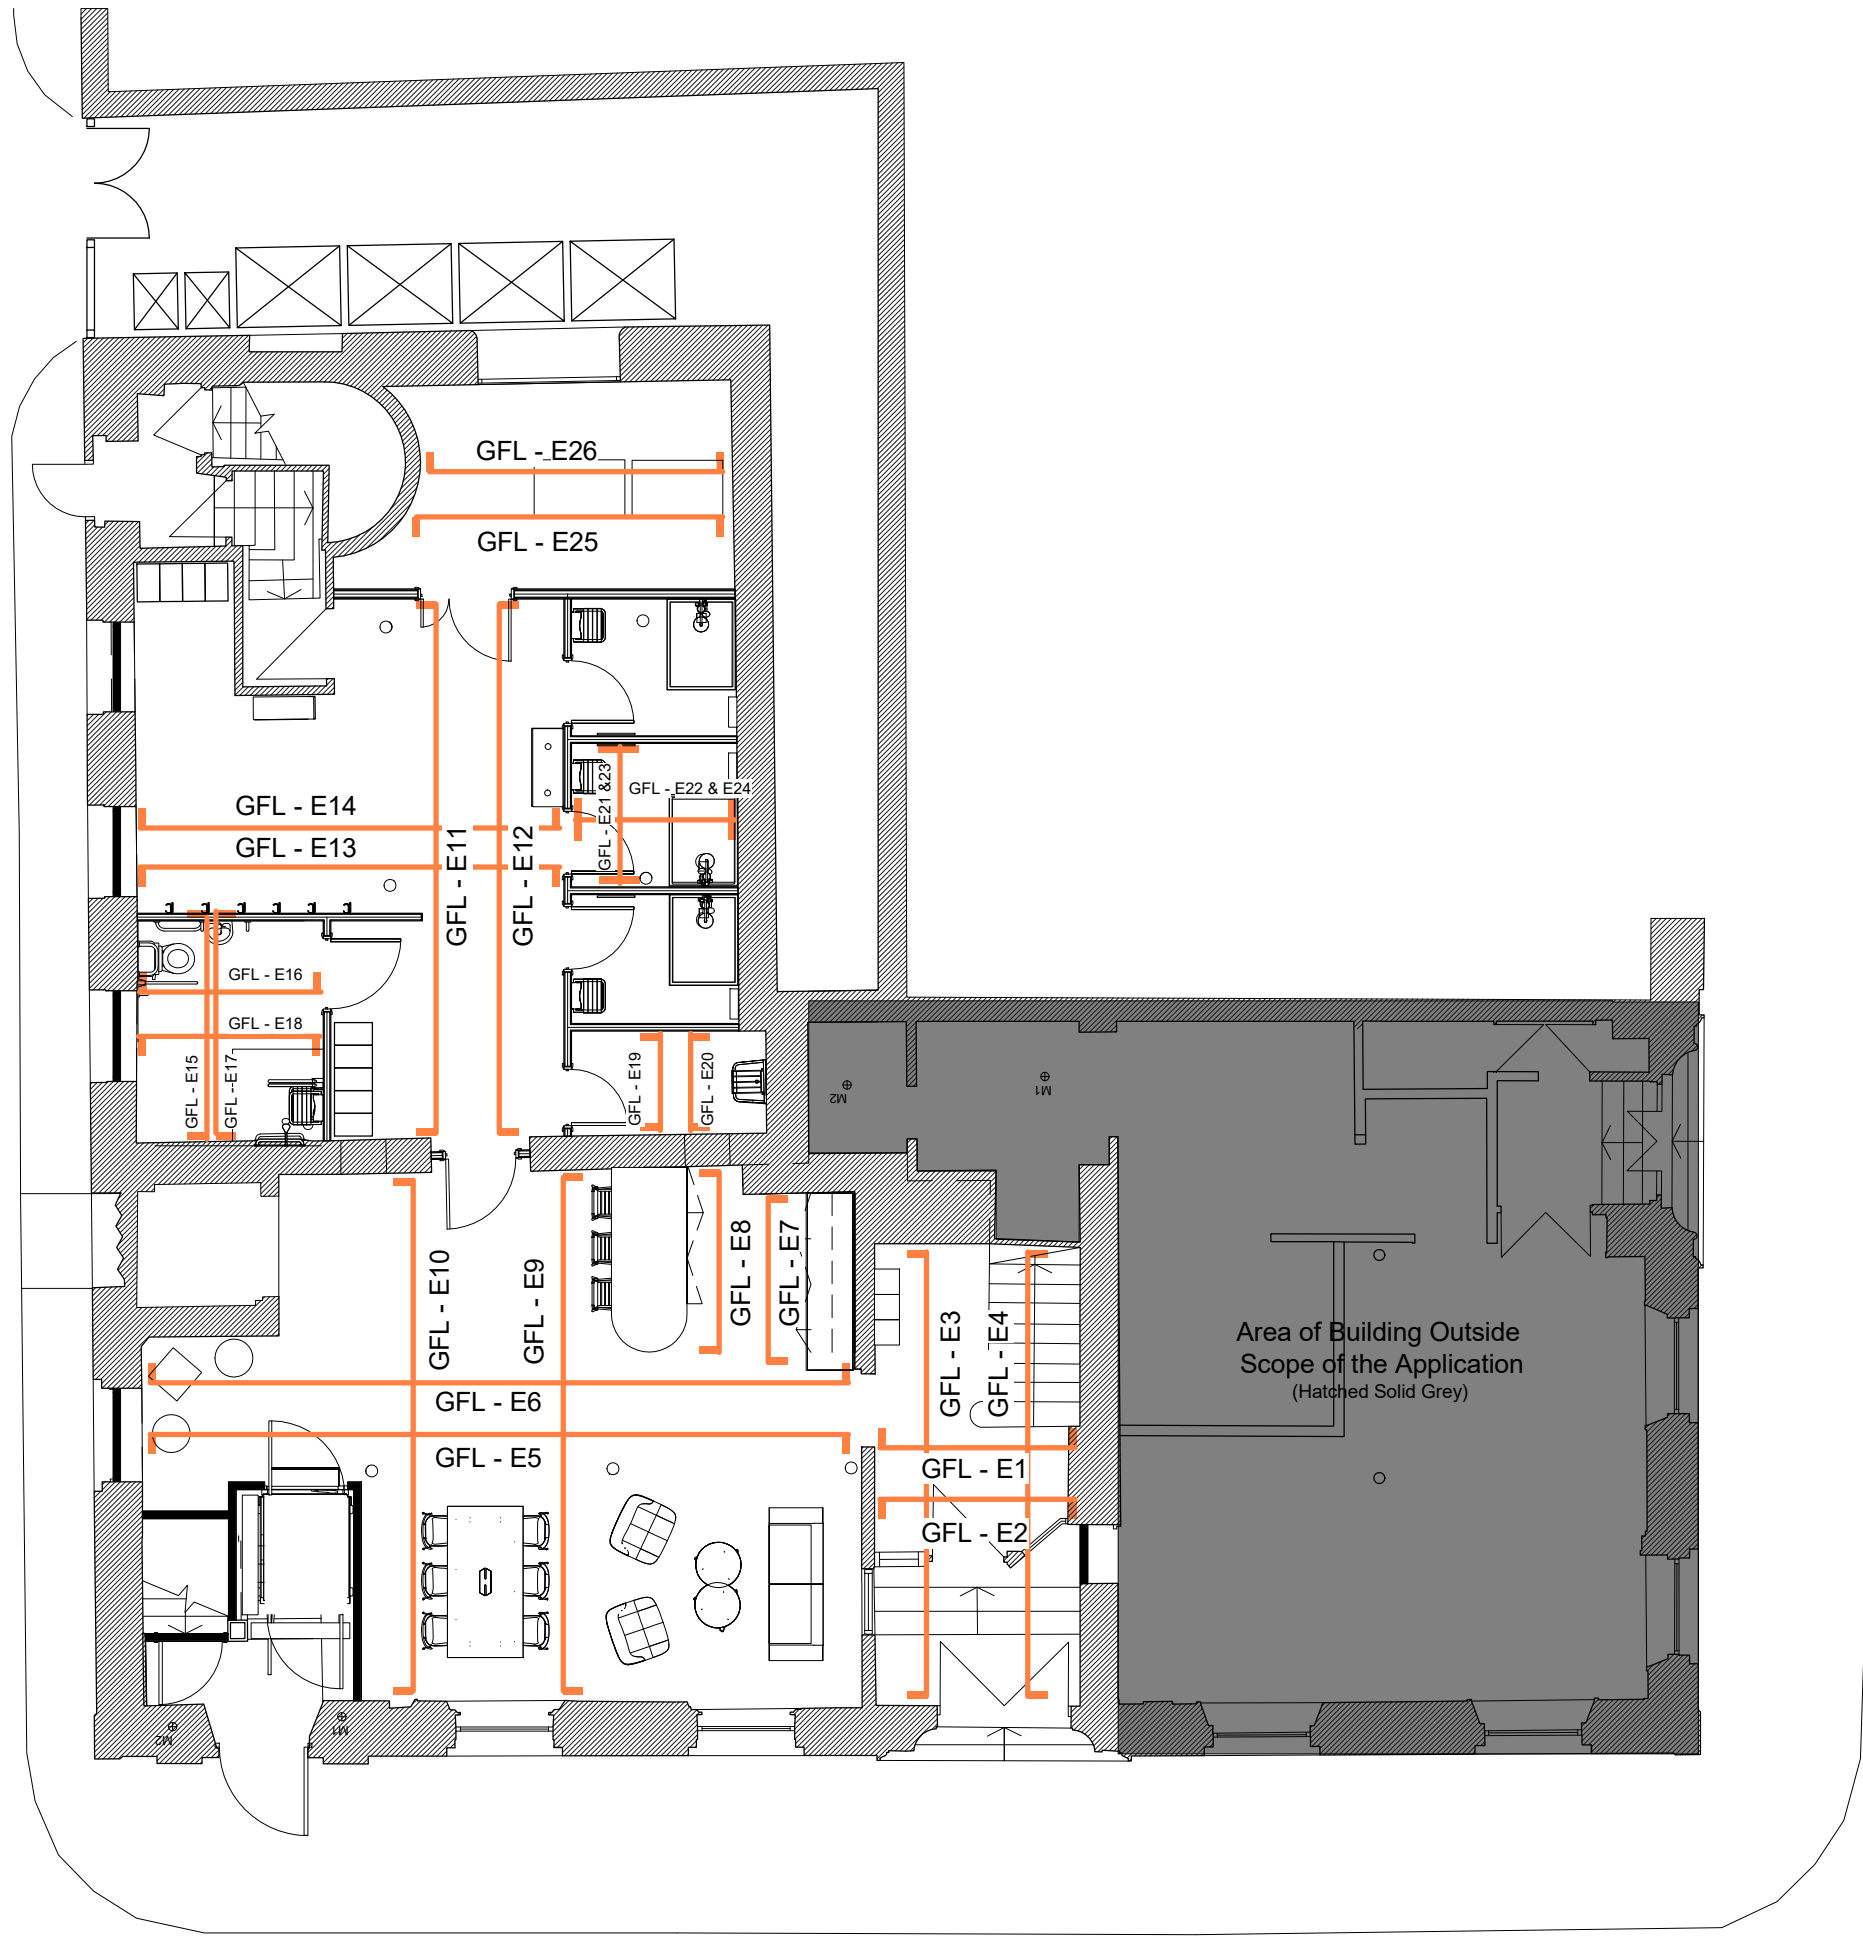

GFL Proposed Internal Elevation Layout_01
1 : 100