
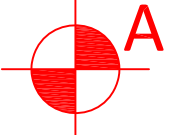
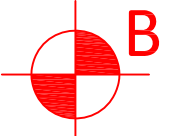


THE COPYRIGHT OF THIS DRAWING IS HELD BY TeDS (ELECTRICAL) LTD, AND NO REPRODUCTION IS ALLOWED WITHOUT PRIOR WRITTEN AND SIGNED PERMISSION.

SYMBOL	IMAGE	DESCRIPTION
		ANSELL AONIXLED/2 - FLOODLIGHTING - ONIX LED STREET LIGHT
		ANSELL ATALED/1000 - BOLLARD - TAURUS LED

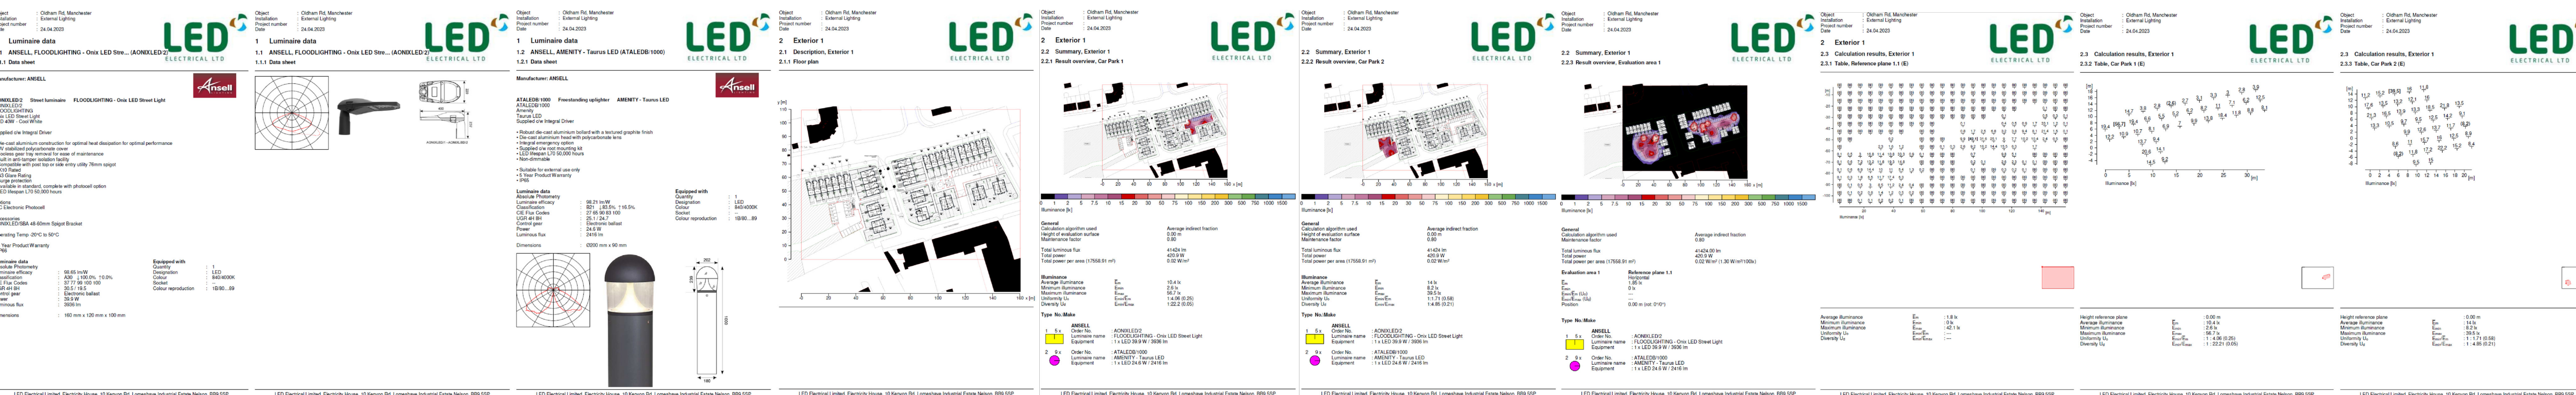

REV	DESCRIPTION	DATE

ISSUE	PRELIMINARY	
CLIENT		
PROJECT	OLDHAM ROAD	
TITLE	EXTERNAL LIGHTING	
SCALE:	1:200@A1	DRAWN: SG
DATE:	APRIL 2023	CHECKED: MM
DRAWING No.	P0221/EXL	REV: -



TeDS (ELECTRICAL) LTD
ST MARK'S HOUSE, 29 WEST STREET,
DUKINFIELD, CHESHIRE, SK16 4PL
TEL: 0161 330 7506 EMAIL : design@teds ltd.co.uk