



AS PROPOSED ELEVATION C

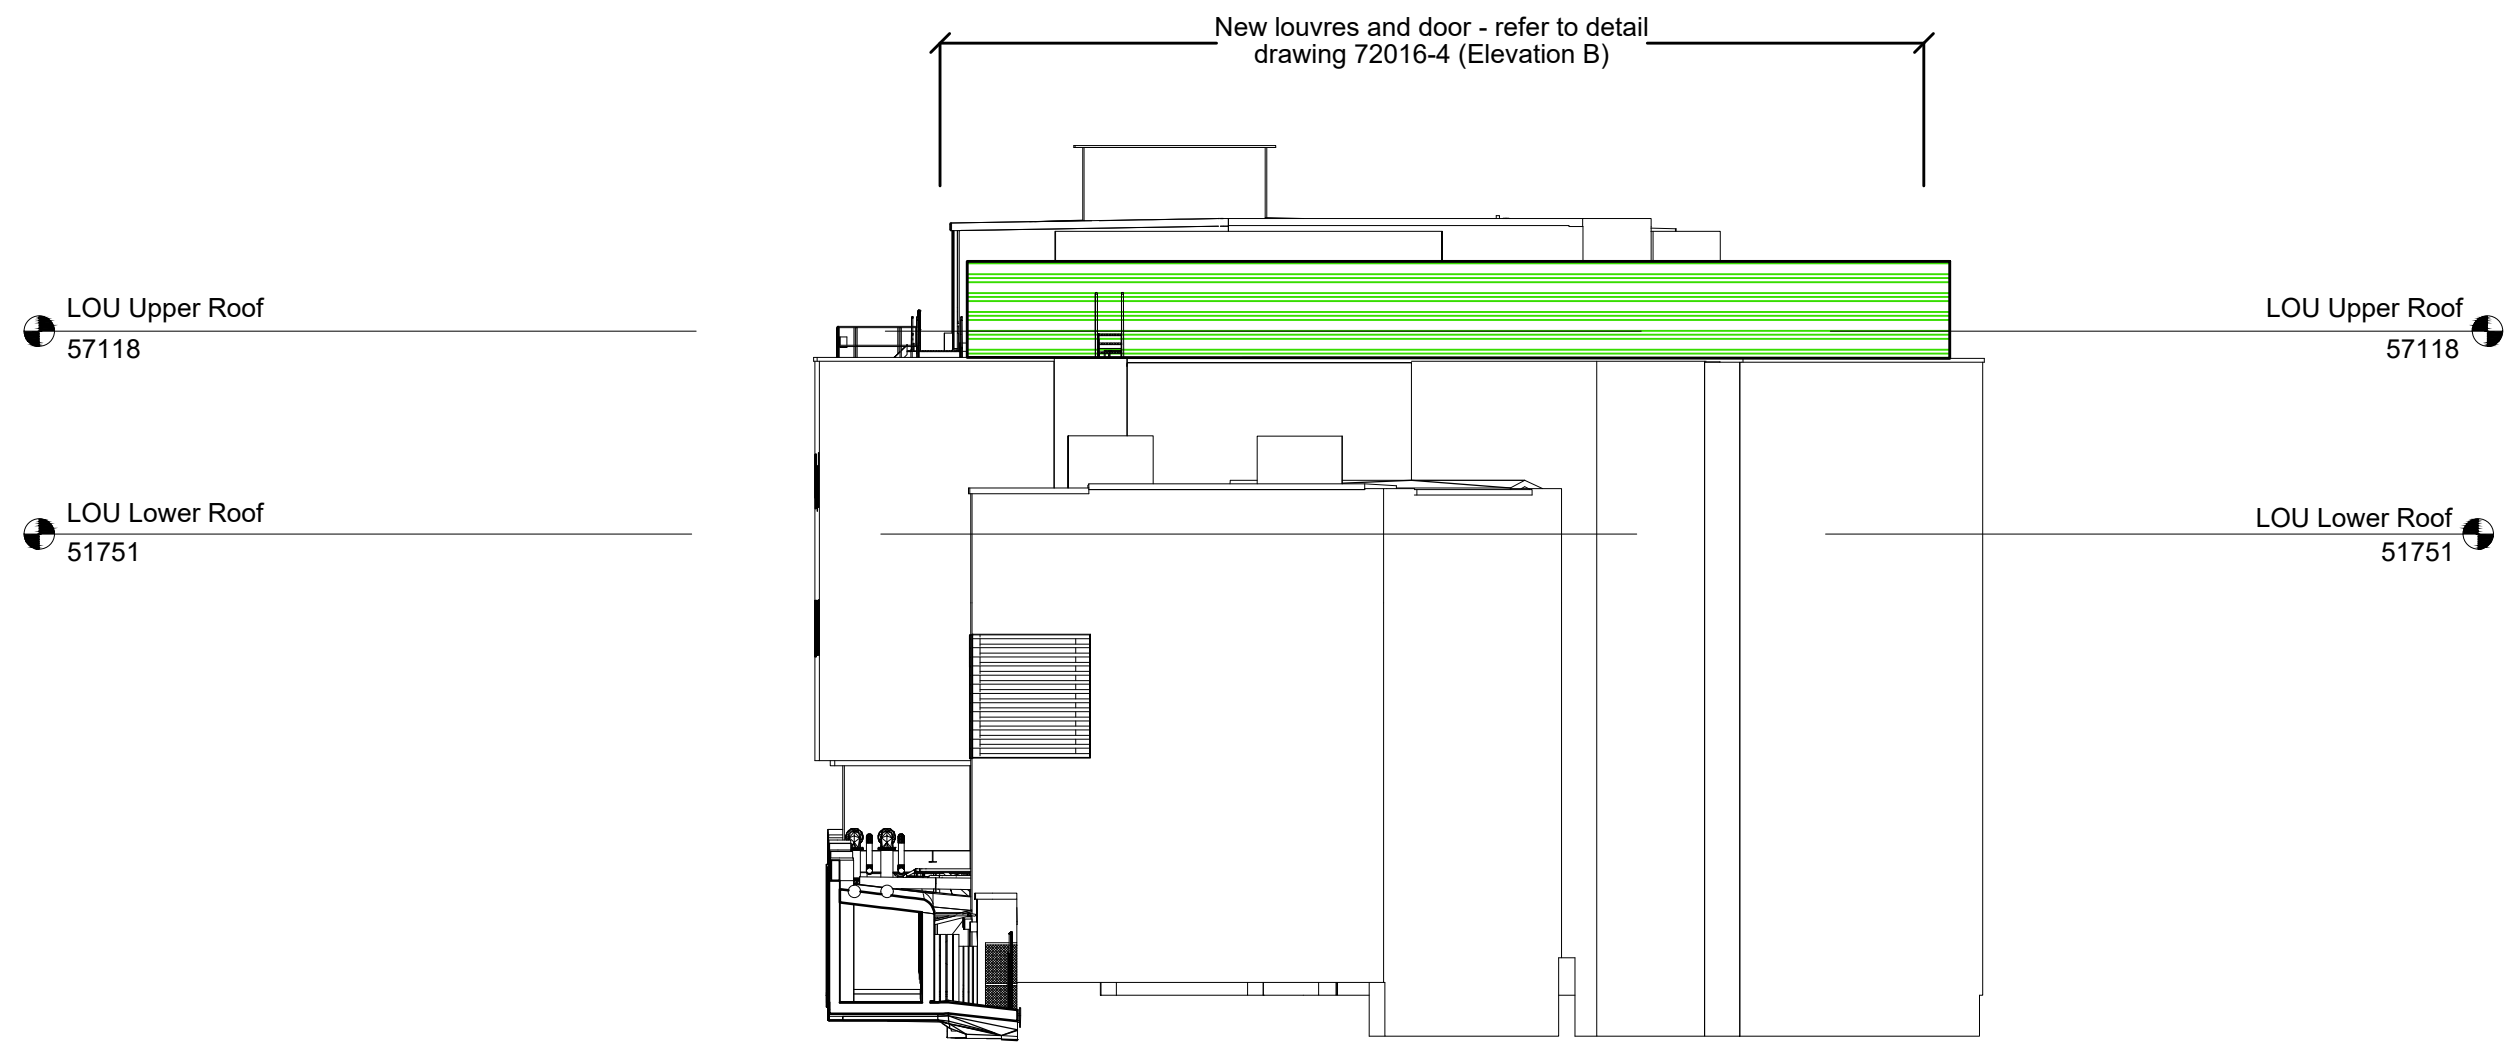

AS PROPOSED ELEVATION D

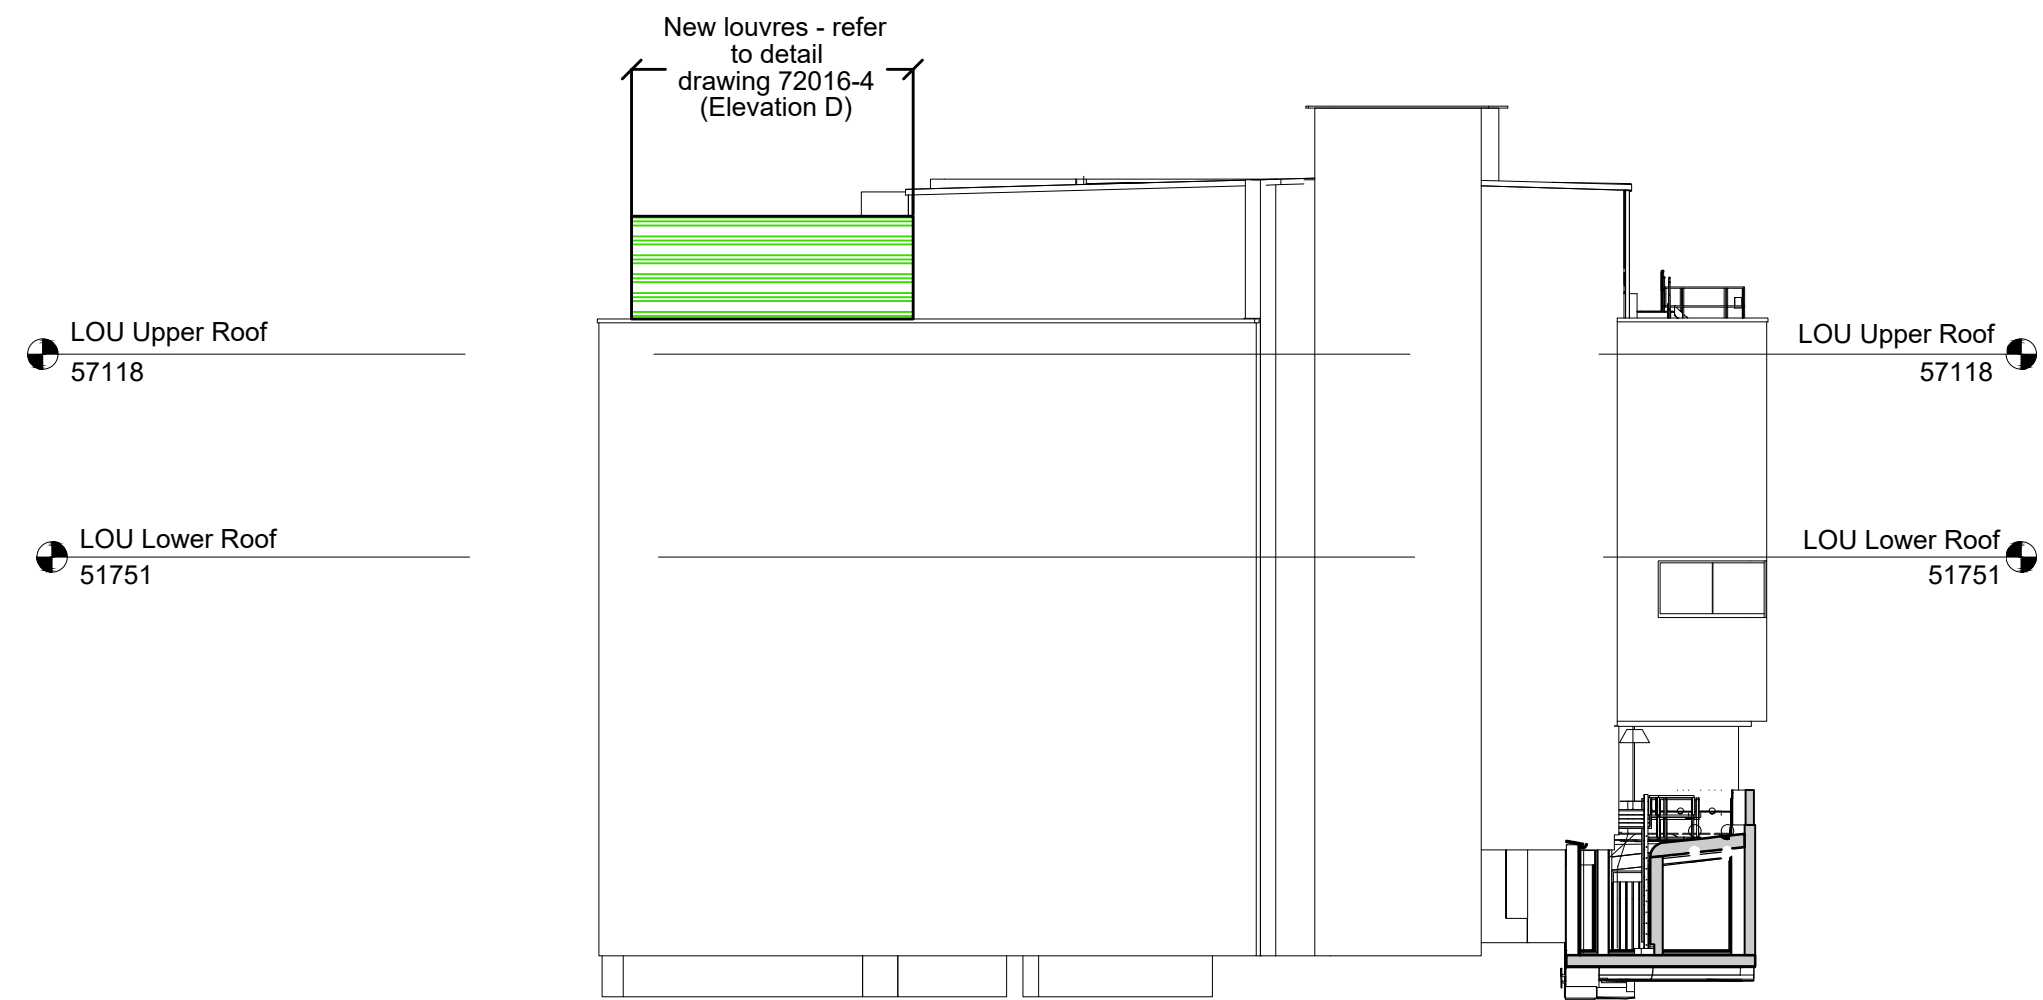

Note:
Contractor is to verify all dimensions and levels on site prior to site works commencement. Under no circumstances are any dimensions or levels to be scaled from this drawing number for the purpose of manufacturing components. Contractor to report any discrepancies to the Designer.

REVISION		DESCRIPTION		DATE
---		PLANNING		SEPT 23
SCALE	1:1200		SIGNATURE	DATE
		DRAWN	LP	SEPT 23
ORIGINAL SIZE	A1	CHECKED	MAB	SEPT 23
		APPROVED	MAB	SEPT 23
This drawing is copyright and may not be reproduced or made use of unless expressly agreed by M Bradbury Consulting Ltd				
CLIENT				
CM Oxendale Ltd Unit 5 Dorlan Court Alan Ramsbottom Way Great Harwood Blackburn Bb6 7UR				
PROJECT				
Manchester Royal Infirmary, Oxford Road, Manchester, M13 9WL Louvred Plant Room Fencing Replacement Scheme				
<div><div>Bradbury CONSULTING CHARTERED SURVEYORS</div></div> <div>59 Wilmslow Road, Handforth, Cheshire, SK9 3EN</div> <div>WEB: www.bradbury-consulting.co.uk TEL: 01625 522 209</div>				
TITLE				
AS PROPOSED ELEVATION C AND D				
JOB NUMBER				
2022.098				
DRAWING NUMBER				
2022.098.007				