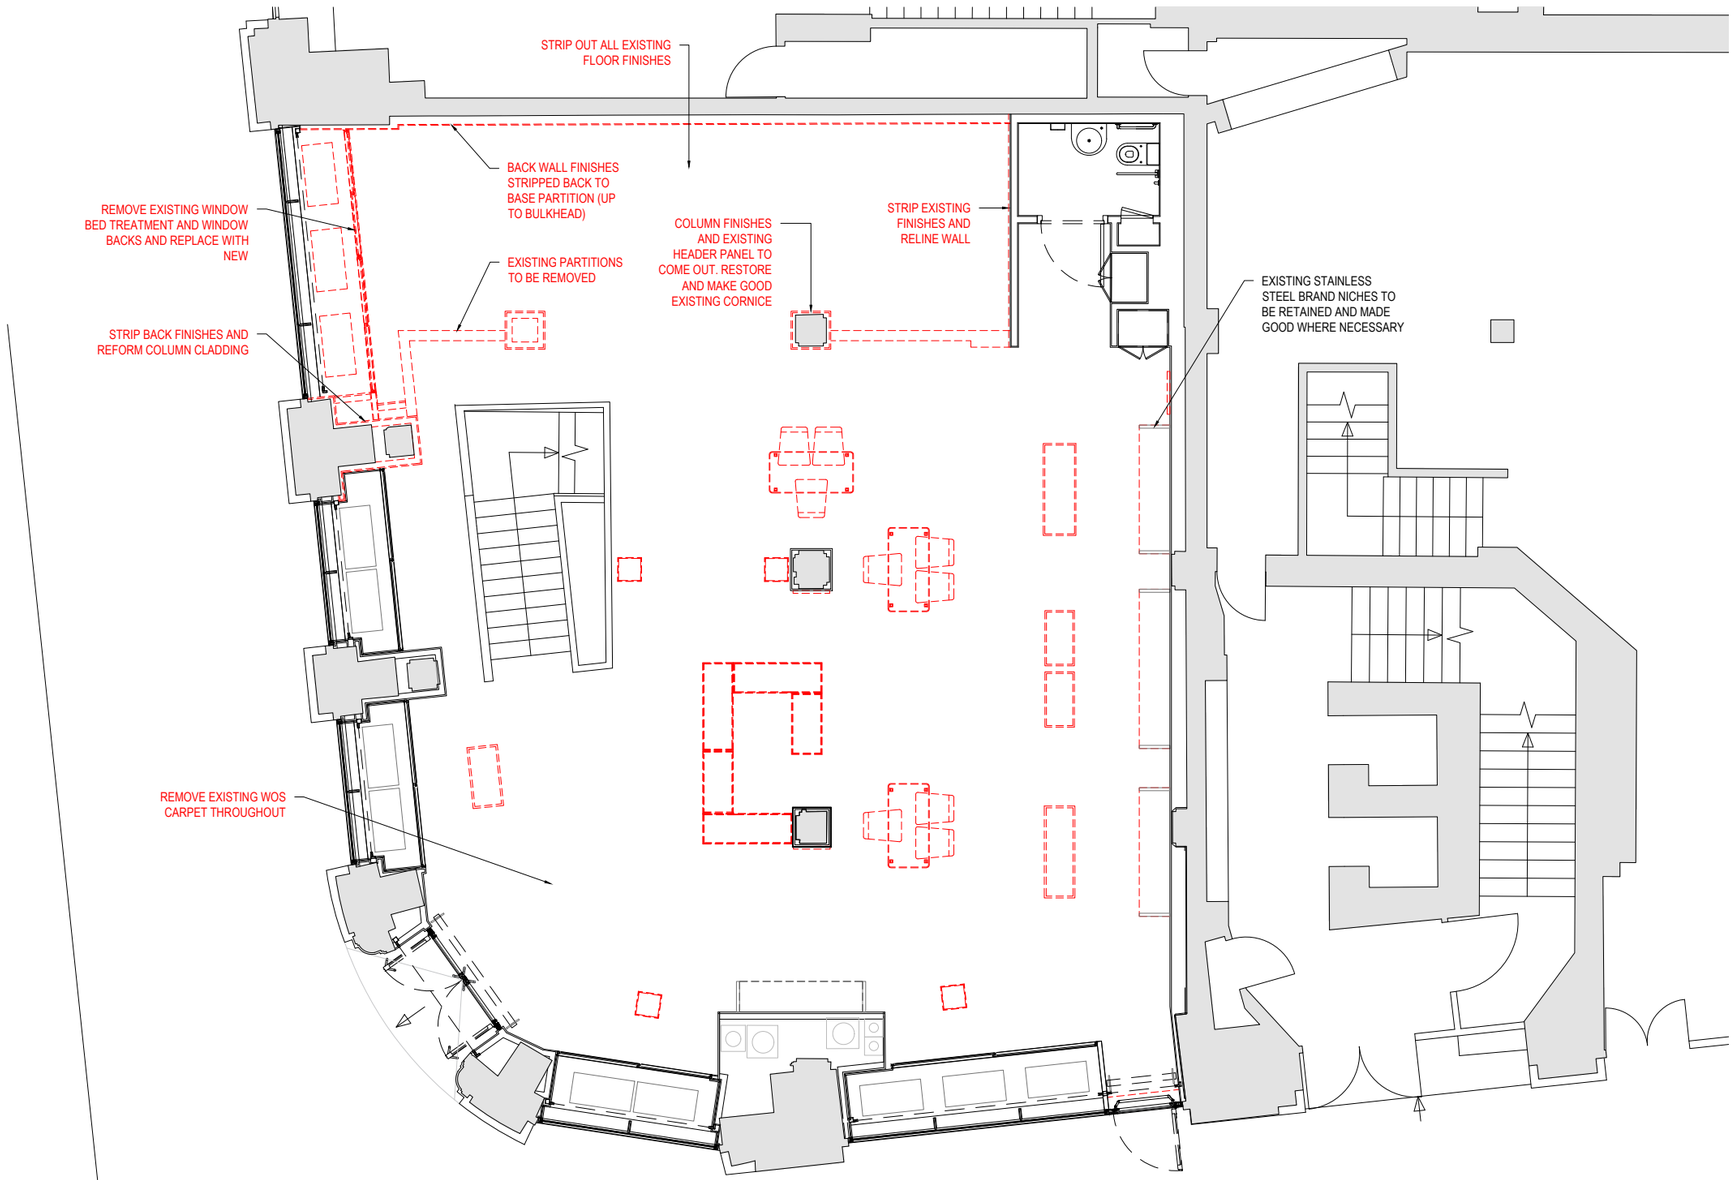


DEMOLITION PLAN
scale 1:50

SCALE 1:50
0 50 100 150

WOS MANCHESTER 2023

GENERAL NOTES

1. THIS DRAWING MUST NOT BE SCALED.
2. FOLLOWING COMMENCEMENT OF WORK ON SITE, ISSUED DRAWINGS AND DETAILS MAY BE SUBJECT TO CHANGE DUE TO SITE CONDITIONS OR CONTRACTOR DESIGN MODIFICATIONS.
3. ALL WORKS MUST BE CARRIED OUT TO THE SATISFACTION OF LOCAL AND STATUTORY AUTHORITIES, IN ACCORDANCE WITH CURRENT BUILDING REGULATIONS AND CODES OF PRACTICE.
4. ALL DIMENSIONS ARE TO BE VERIFIED WITH THE CONTRACTOR ON SITE PRIOR TO MANUFACTURE OR INSTALLATION.
5. QUADRANT DESIGN MUST BE INFORMED OF ANY AMENDMENTS TO THE DESIGN ON SITE.

MORE INFO — SCAN ME

SCAN THIS CODE TO ACCESS:
PROJECT SOW & SCHEDULES

REV.	DATE	UPDATE	BY
-	06.09.23	TENDER PACK ISSUE	CS

WORK STAGE: TECHNICAL DESIGN

CLIENT: WATCHES OF SWITZERLAND

PROJECT:
WOS MANCHESTER
ROYAL EXCHANGE THEATRE
9-11 ST ANN'S SQUARE
MANCHESTER, M2 7EF

SHEET TITLE: PROPOSED DEMOLITION PLAN

SCALE	DRAWN BY
AS SHOWN AT A1	CS

SHEET NO:	REVISION:
J002046-A1-02	-

QUADRANT DESIGN
INTERIOR ARCHITECTURE & DESIGN
58 KINGS ROAD,
READING,
RG1 3AA
(+44)0118 9591 581
hello@quadrantdesigns.co.uk
www.quadrantdesign.co.uk