

Existing Location Plan

General Notes

No.	Revision/Issue	Date

Firm Name and Address



Mason and Marlowe Ltd.
Project Managers and Quantity Surveyors

5 Picadilly Place
Manchester, M1 3BR

Project Name and Address

**16 Elford Grove,
Manchester,
M18 7NB**

Project

16 Elford Grove

Date

12/03/2023

Scale

1/1250

Sheet

A3




Existing Site Plan

General Notes

No.	Revision/Issue	Date

Firm Name and Address

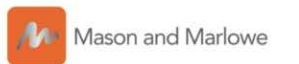


Mason and Marlowe Ltd.
Project Managers and Quantity Surveyors

5 Picadilly Place
Manchester, M1 3BR

Project Name and Address

**16 Elford Grove,
Manchester,
M18 7NB**

Project	Sheet
16 Elford Grove	A3
Date	
12/03/2023	
Scale	
1/500	

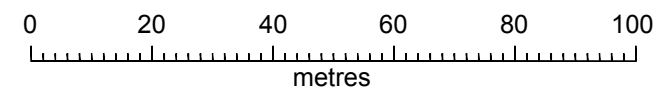

Proposed Location Plan

General Notes

No.	Revision/Issue	Date

Firm Name and Address




Mason and Marlowe Ltd.
Project Managers and Quantity Surveyors

5 Picadilly Place
Manchester, M1 3BR

Project Name and Address

**16 Elford Grove,
Manchester,
M18 7NB**

Project 16 Elford Grove	Sheet A3
Date 30/05/2023	
Scale 1/1250	

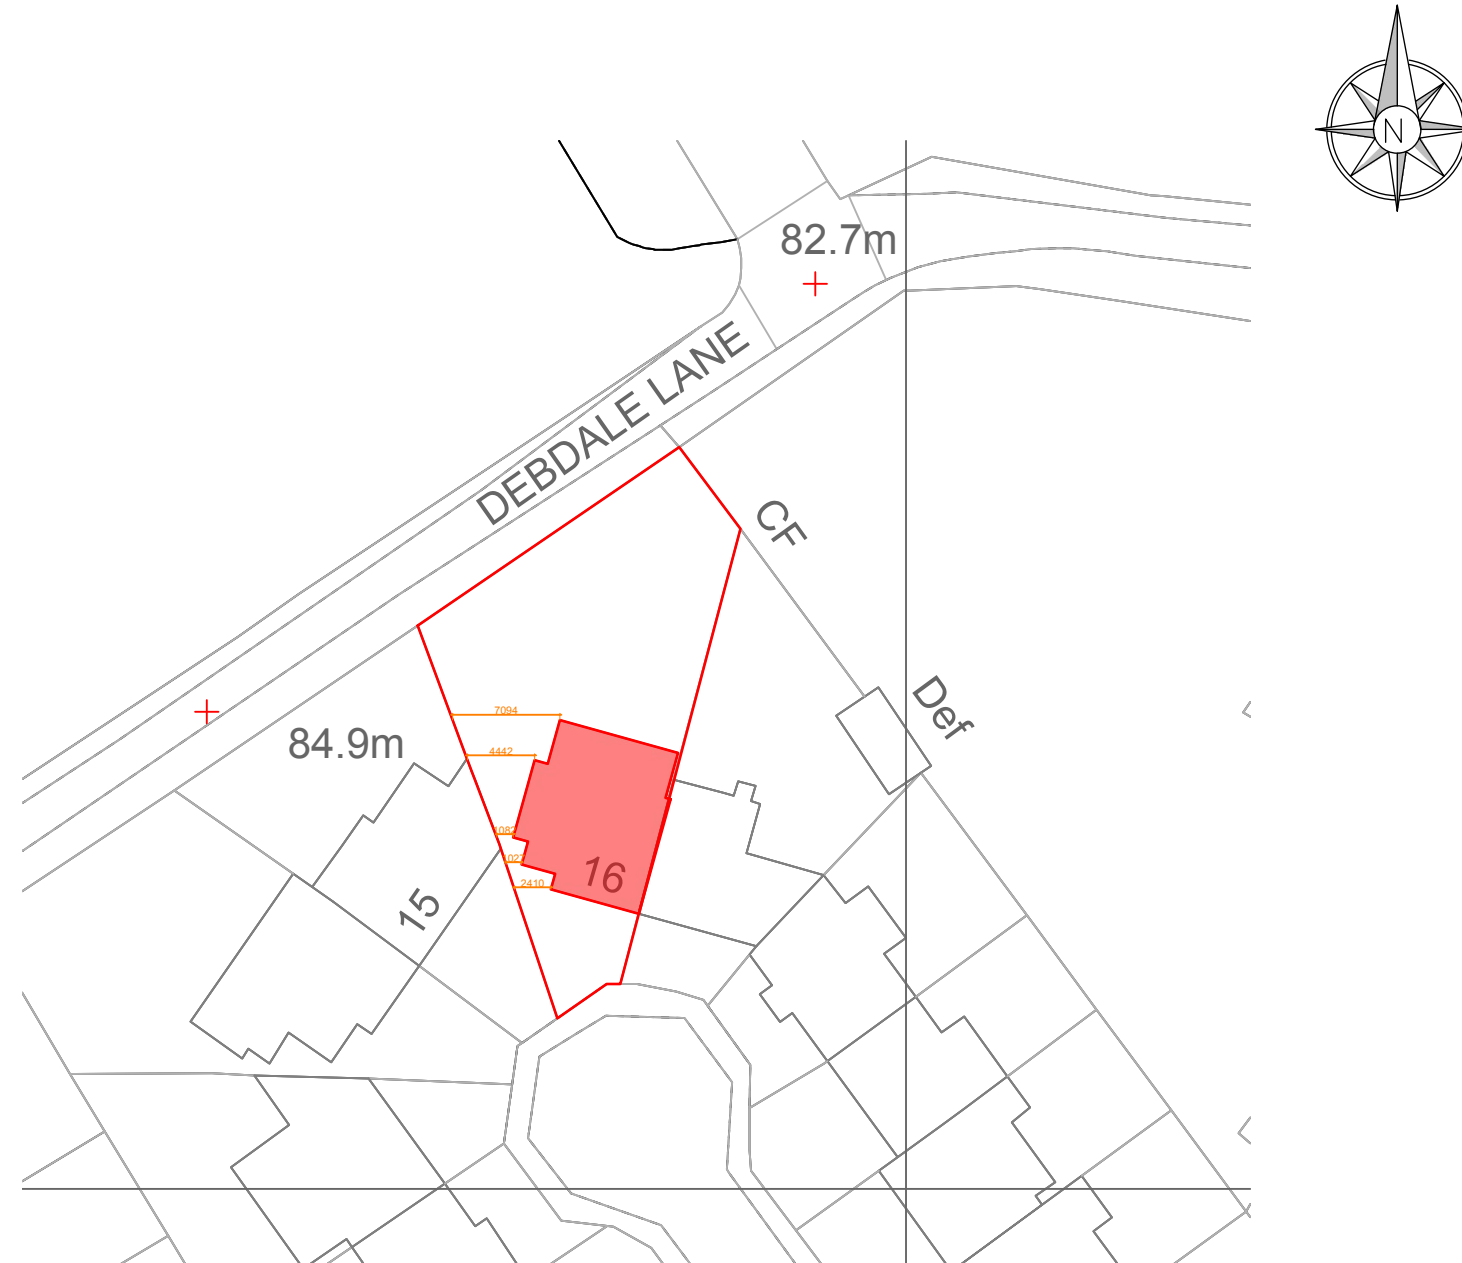

Proposed Site Plan

General Notes

No.	Revision/Issue	Date

Firm Name and Address



Mason and Marlowe Ltd.
Project Managers and Quantity Surveyors

5 Picadilly Place
Manchester, M1 3BR

Project Name and Address

**16 Elford Grove,
Manchester,
M18 7NB**

Project

16 Elford Grove

Date


30/05/2023

Scale

1/500

Sheet

A3

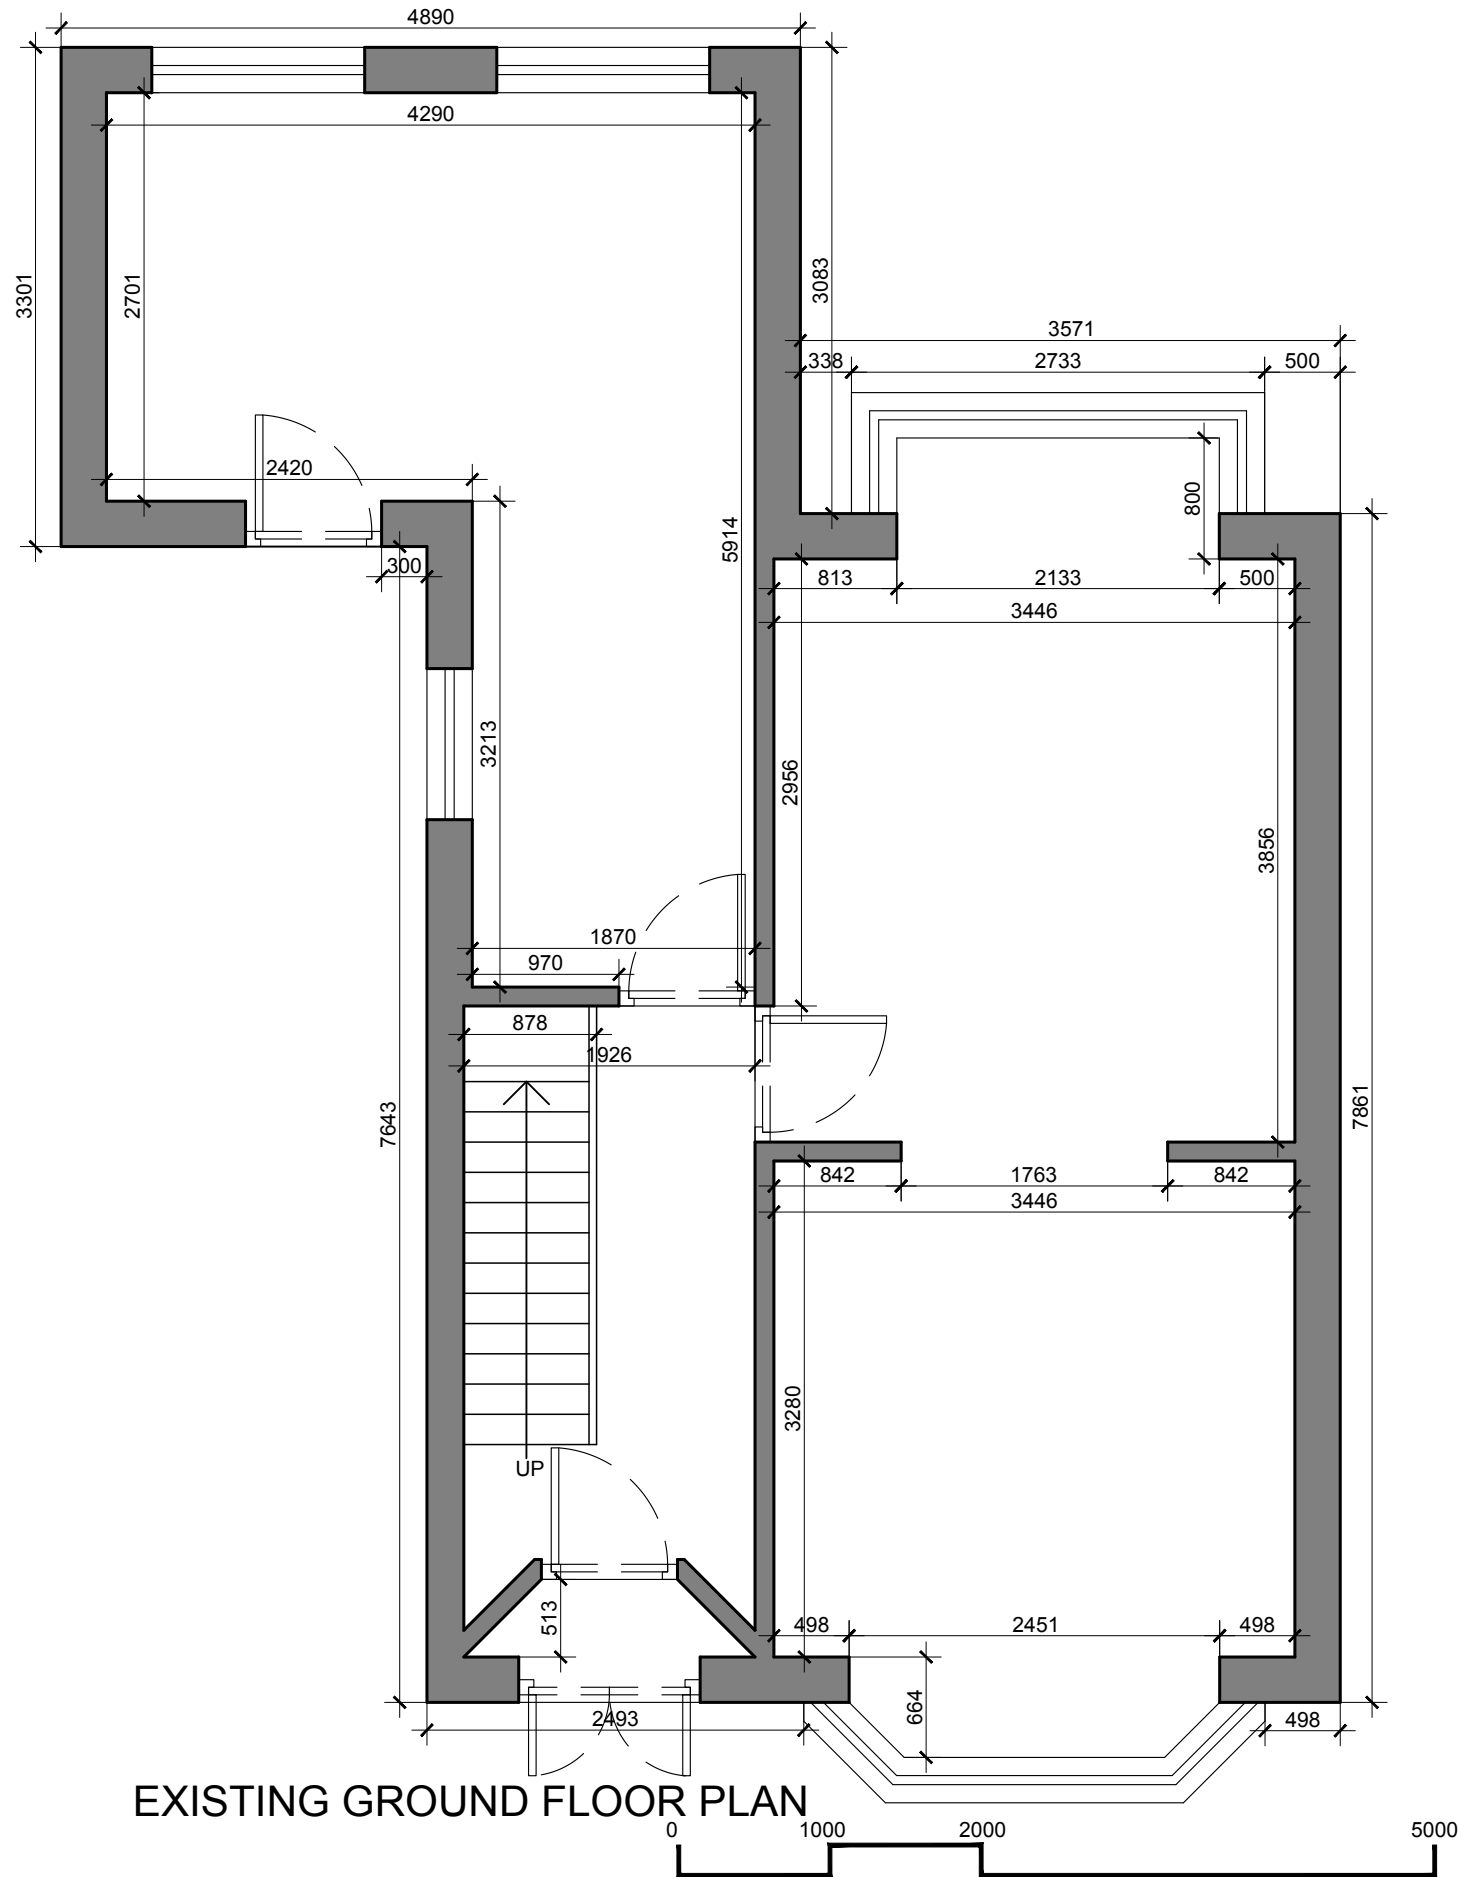


General Notes

No.	Revision/Issue	Date

Firm Name and Address
 Mason and Marlowe
Project Managers and Quantity Surveyors
Colony, 5 Piccadilly Place,
Manchester, M1 3BR

Project Name and Address
**16 Elford Grove,
Manchester,
M18 7NB**

Project Date 12/07/2023 Scale 1/50	Sheet A3
---	---------------------------

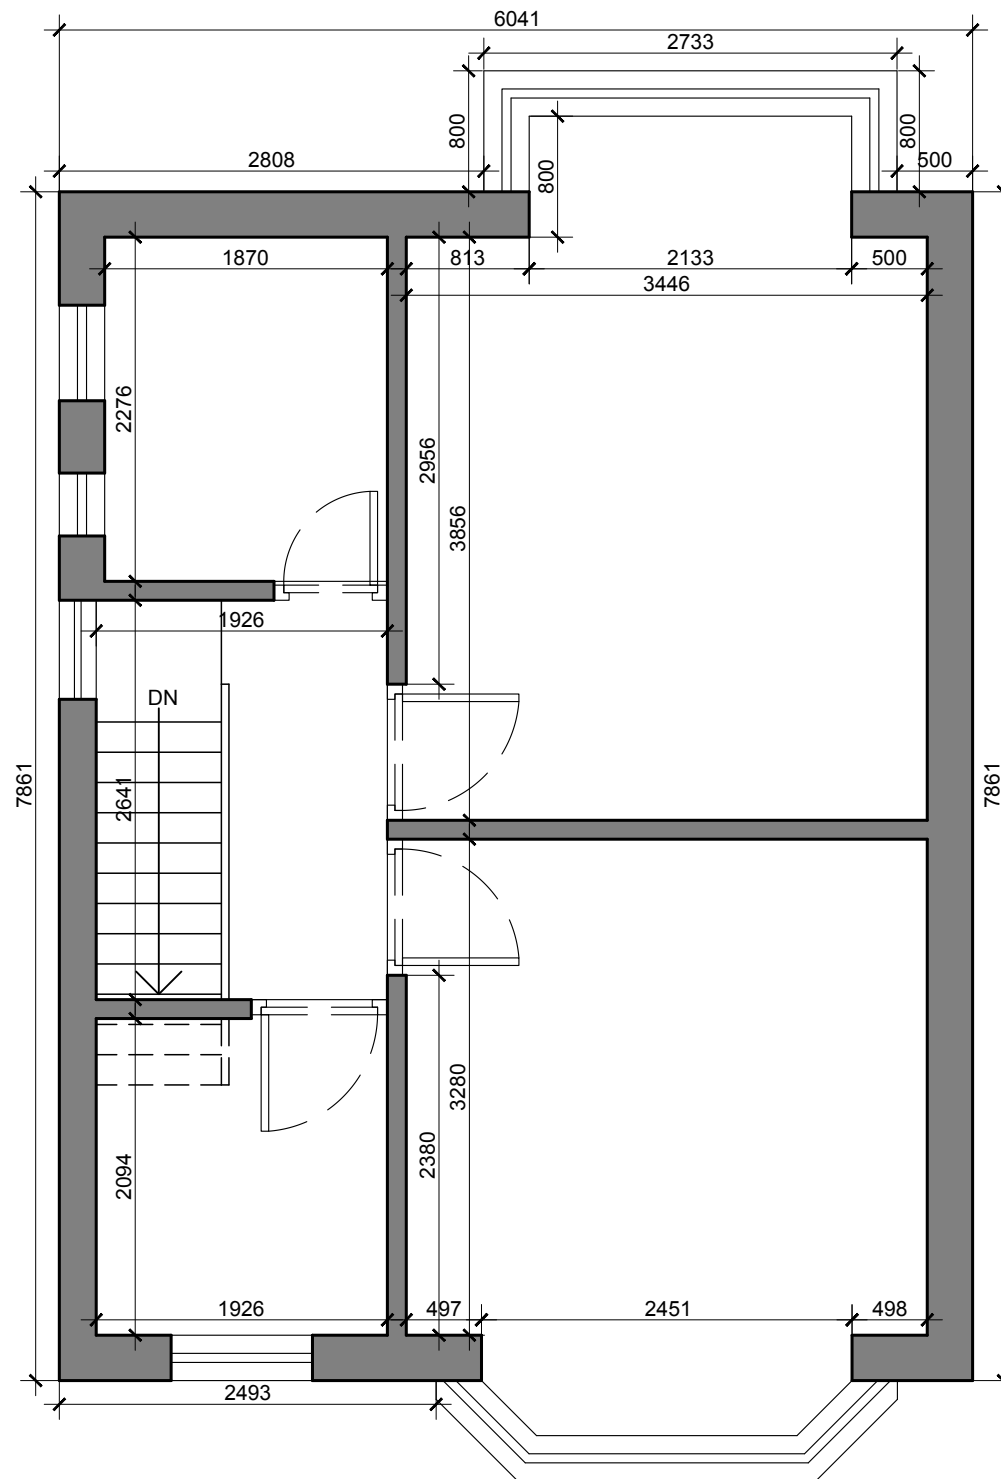

EXISTING FIRST FLOOR PLAN



General Notes

No.	Revision/Issue	Date


Firm Name and Address

 Mason and Marlowe
Project Managers and Quantity Surveyors
Colony, 5 Piccadilly Place,
Manchester, M1 3BR

Project Name and Address

16 Elford Grove,
Manchester,
M18 7NB

Project	Sheet
Date 12/07/2023	A3
Scale 1/50	

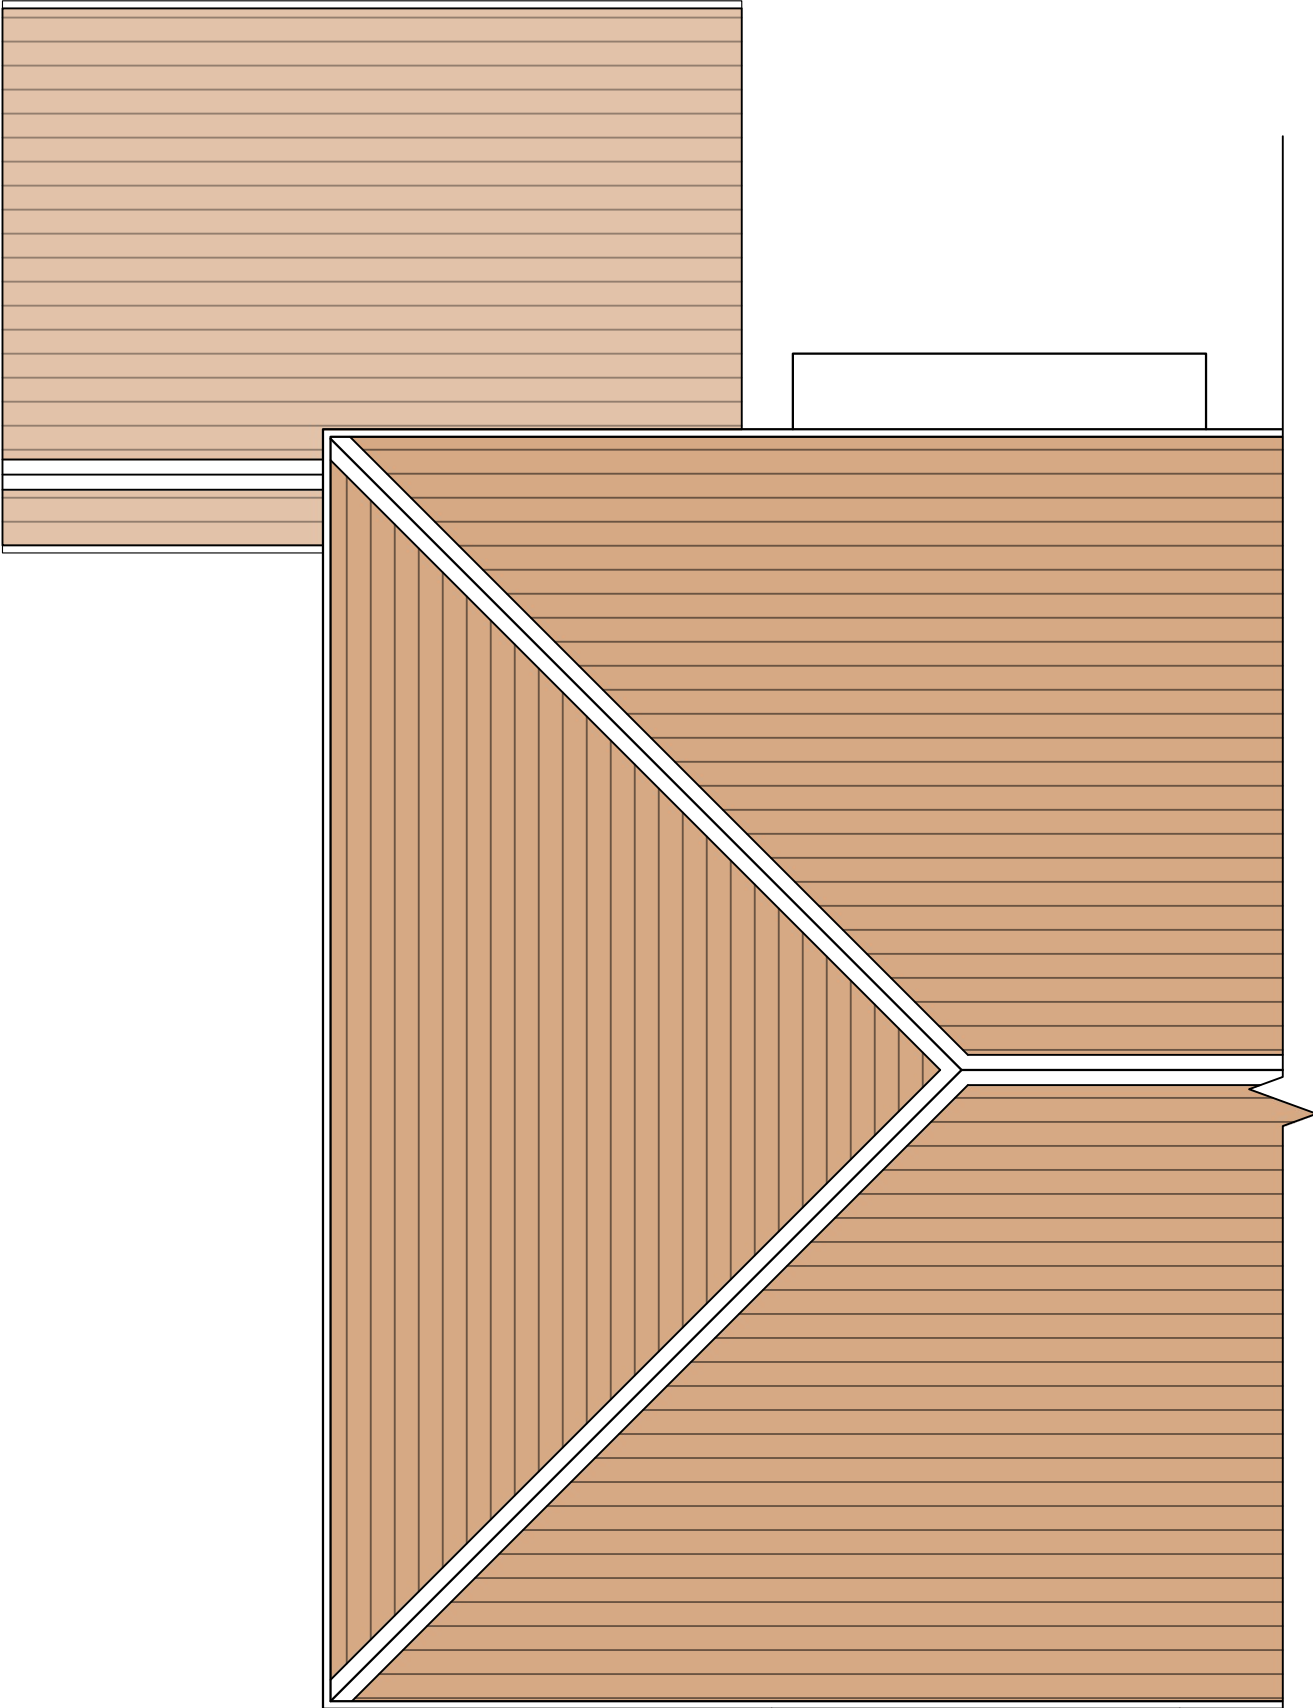

EXISTING ROOF PLAN



General Notes

No.	Revision/Issue	Date


Firm Name and Address

 Mason and Marlowe
Project Managers and Quantity Surveyors
Colony, 5 Piccadilly Place,
Manchester, M1 3BR

Project Name and Address

16 Elford Grove,
Manchester,
M18 7NB

Project	Sheet
Date 12/07/2023	A3
Scale 1/50	

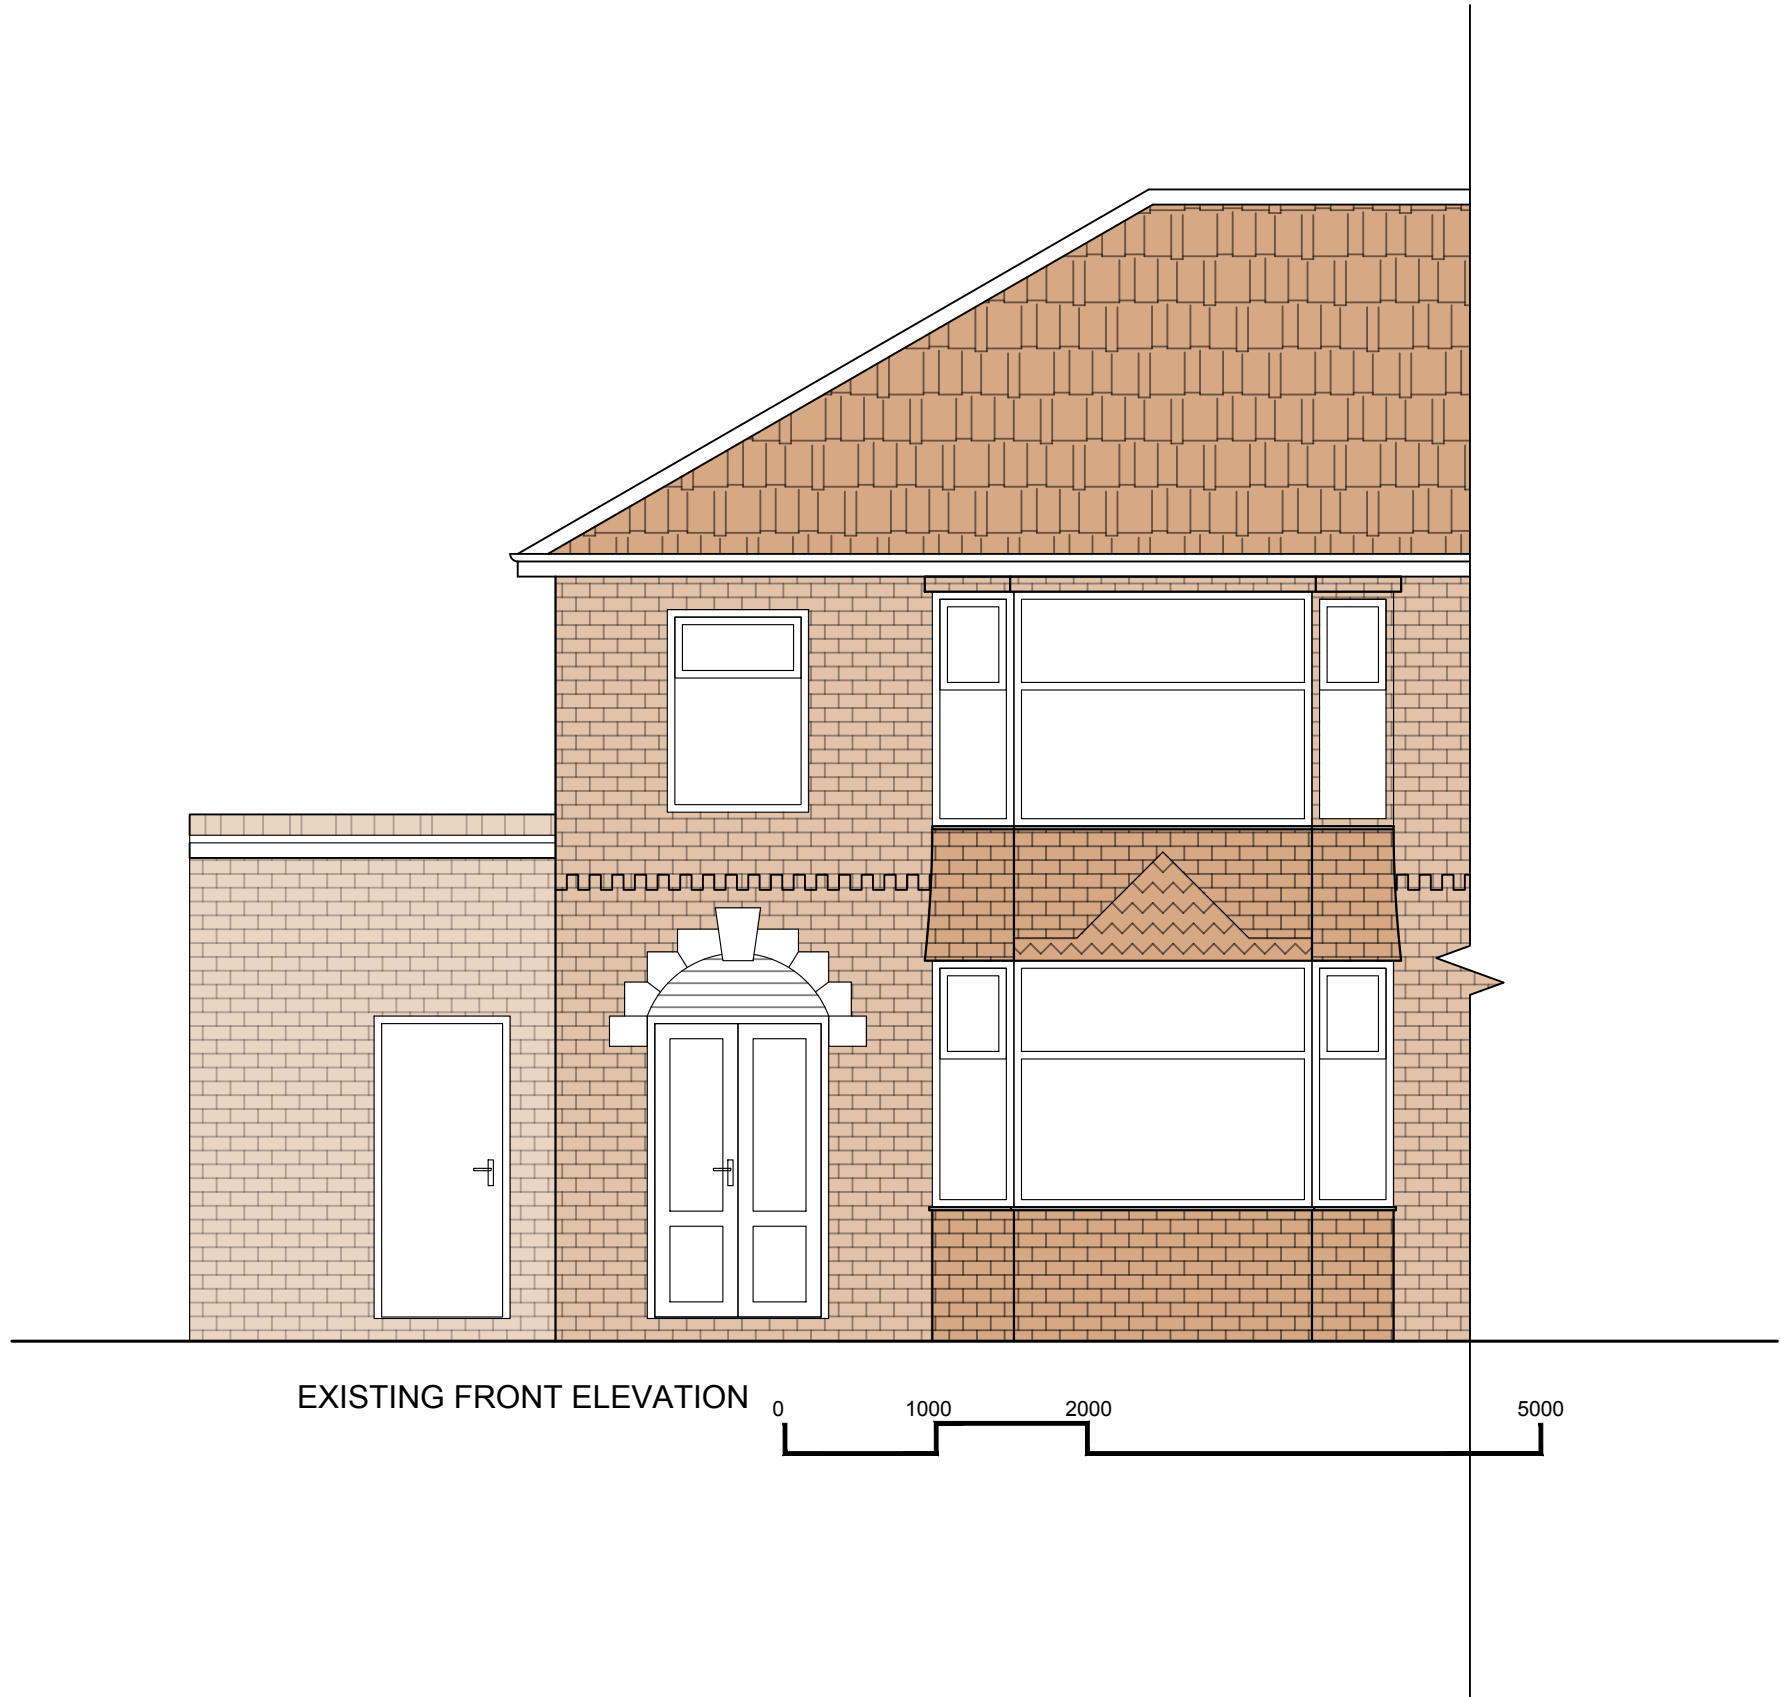

General Notes

No.	Revision/Issue	Date

Firm Name and Address


 Mason and Marlowe

Mason and Marlowe Ltd.
Project Managers and Quantity Surveyors
Colony, 5 Piccadilly Place,
Manchester, M1 3BR

Project Name and Address

16 Elford Grove,
Manchester,
M18 7NB

Project	Sheet
Date 12/07/2023	A3
Scale 1/50	

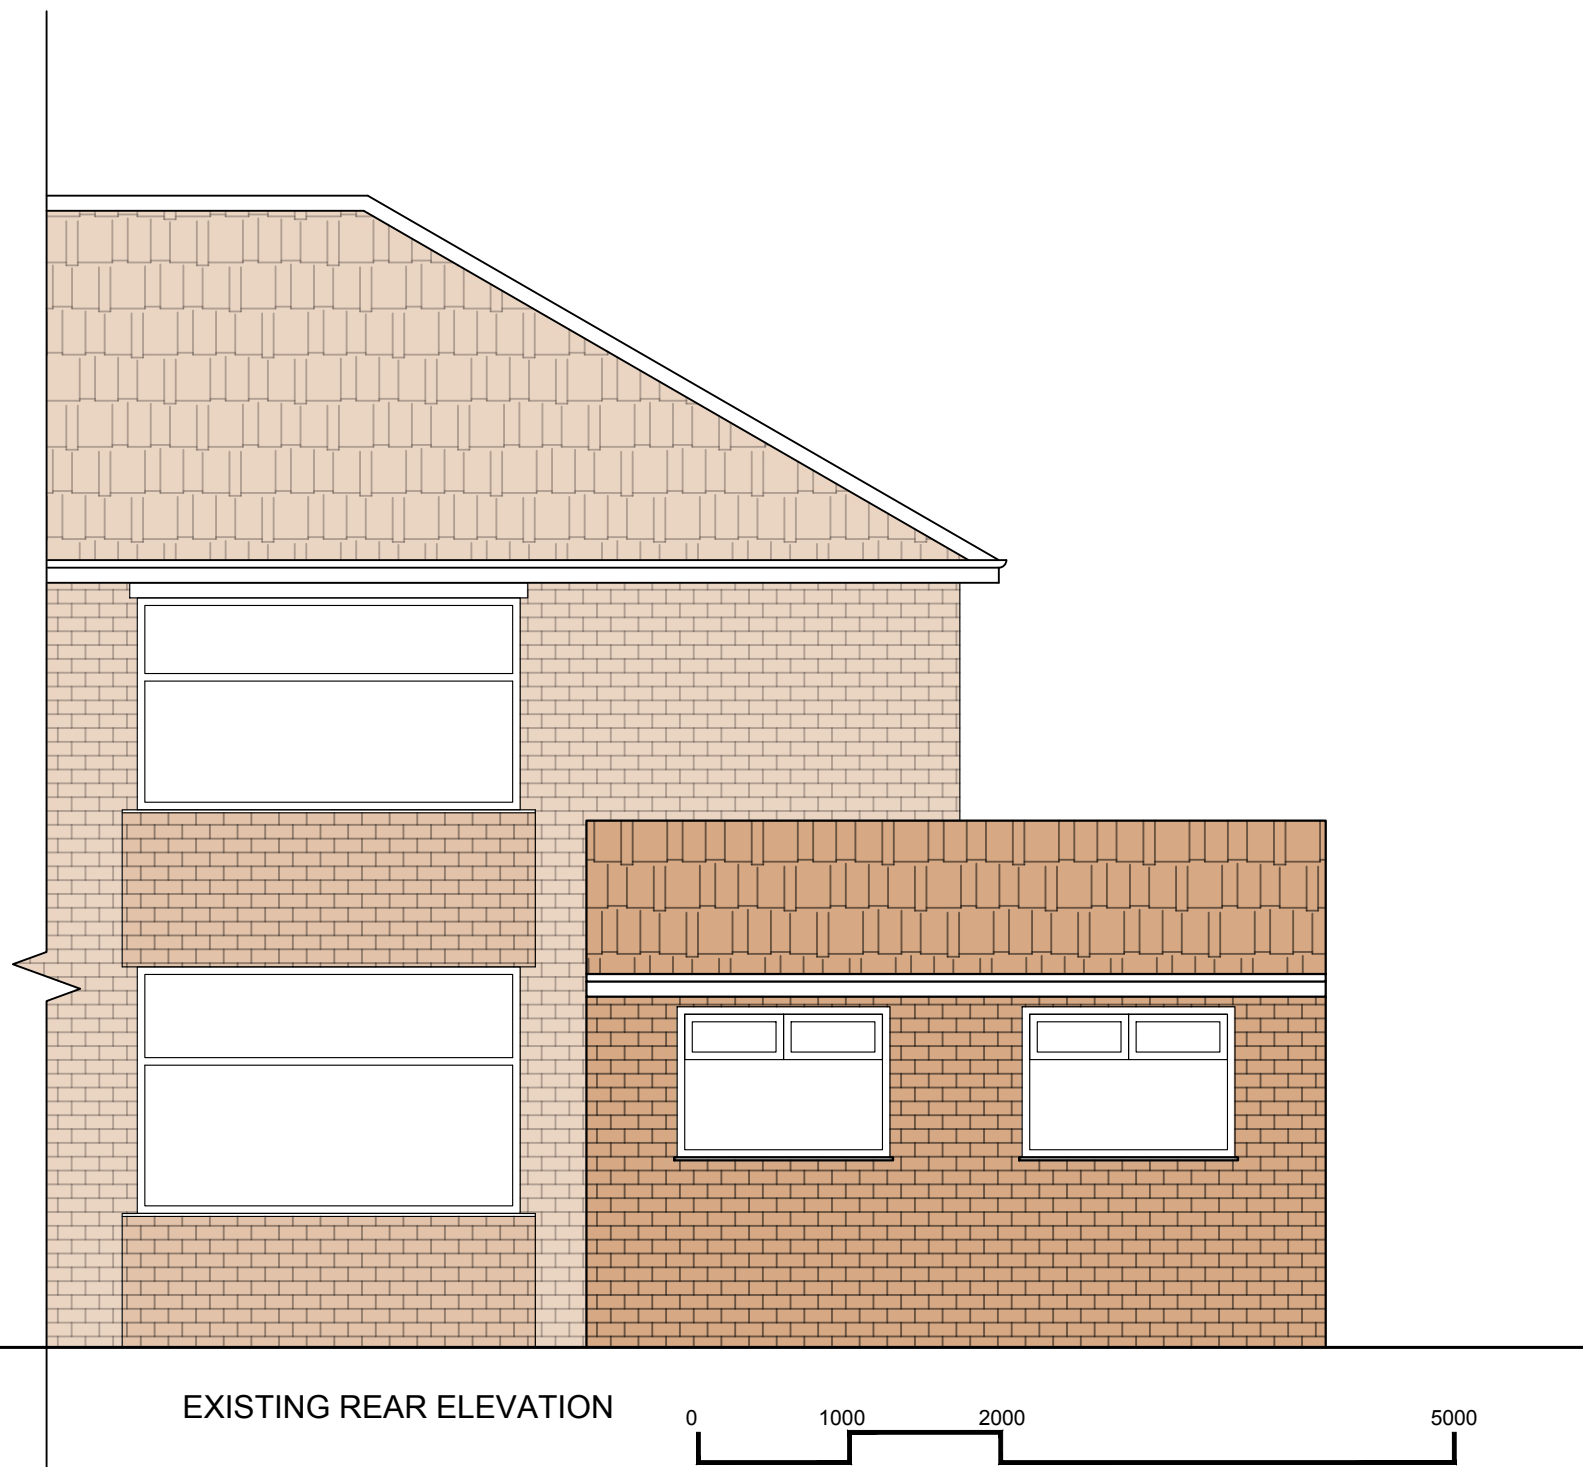

General Notes

No.	Revision/Issue	Date

Firm Name and Address


 Mason and Marlowe

Mason and Marlowe Ltd.
Project Managers and Quantity Surveyors
Colony, 5 Piccadilly Place,
Manchester, M1 3BR

Project Name and Address

16 Elford Grove,
Manchester,
M18 7NB

Project	Sheet A3
Date 12/07/2023	
Scale 1/50	

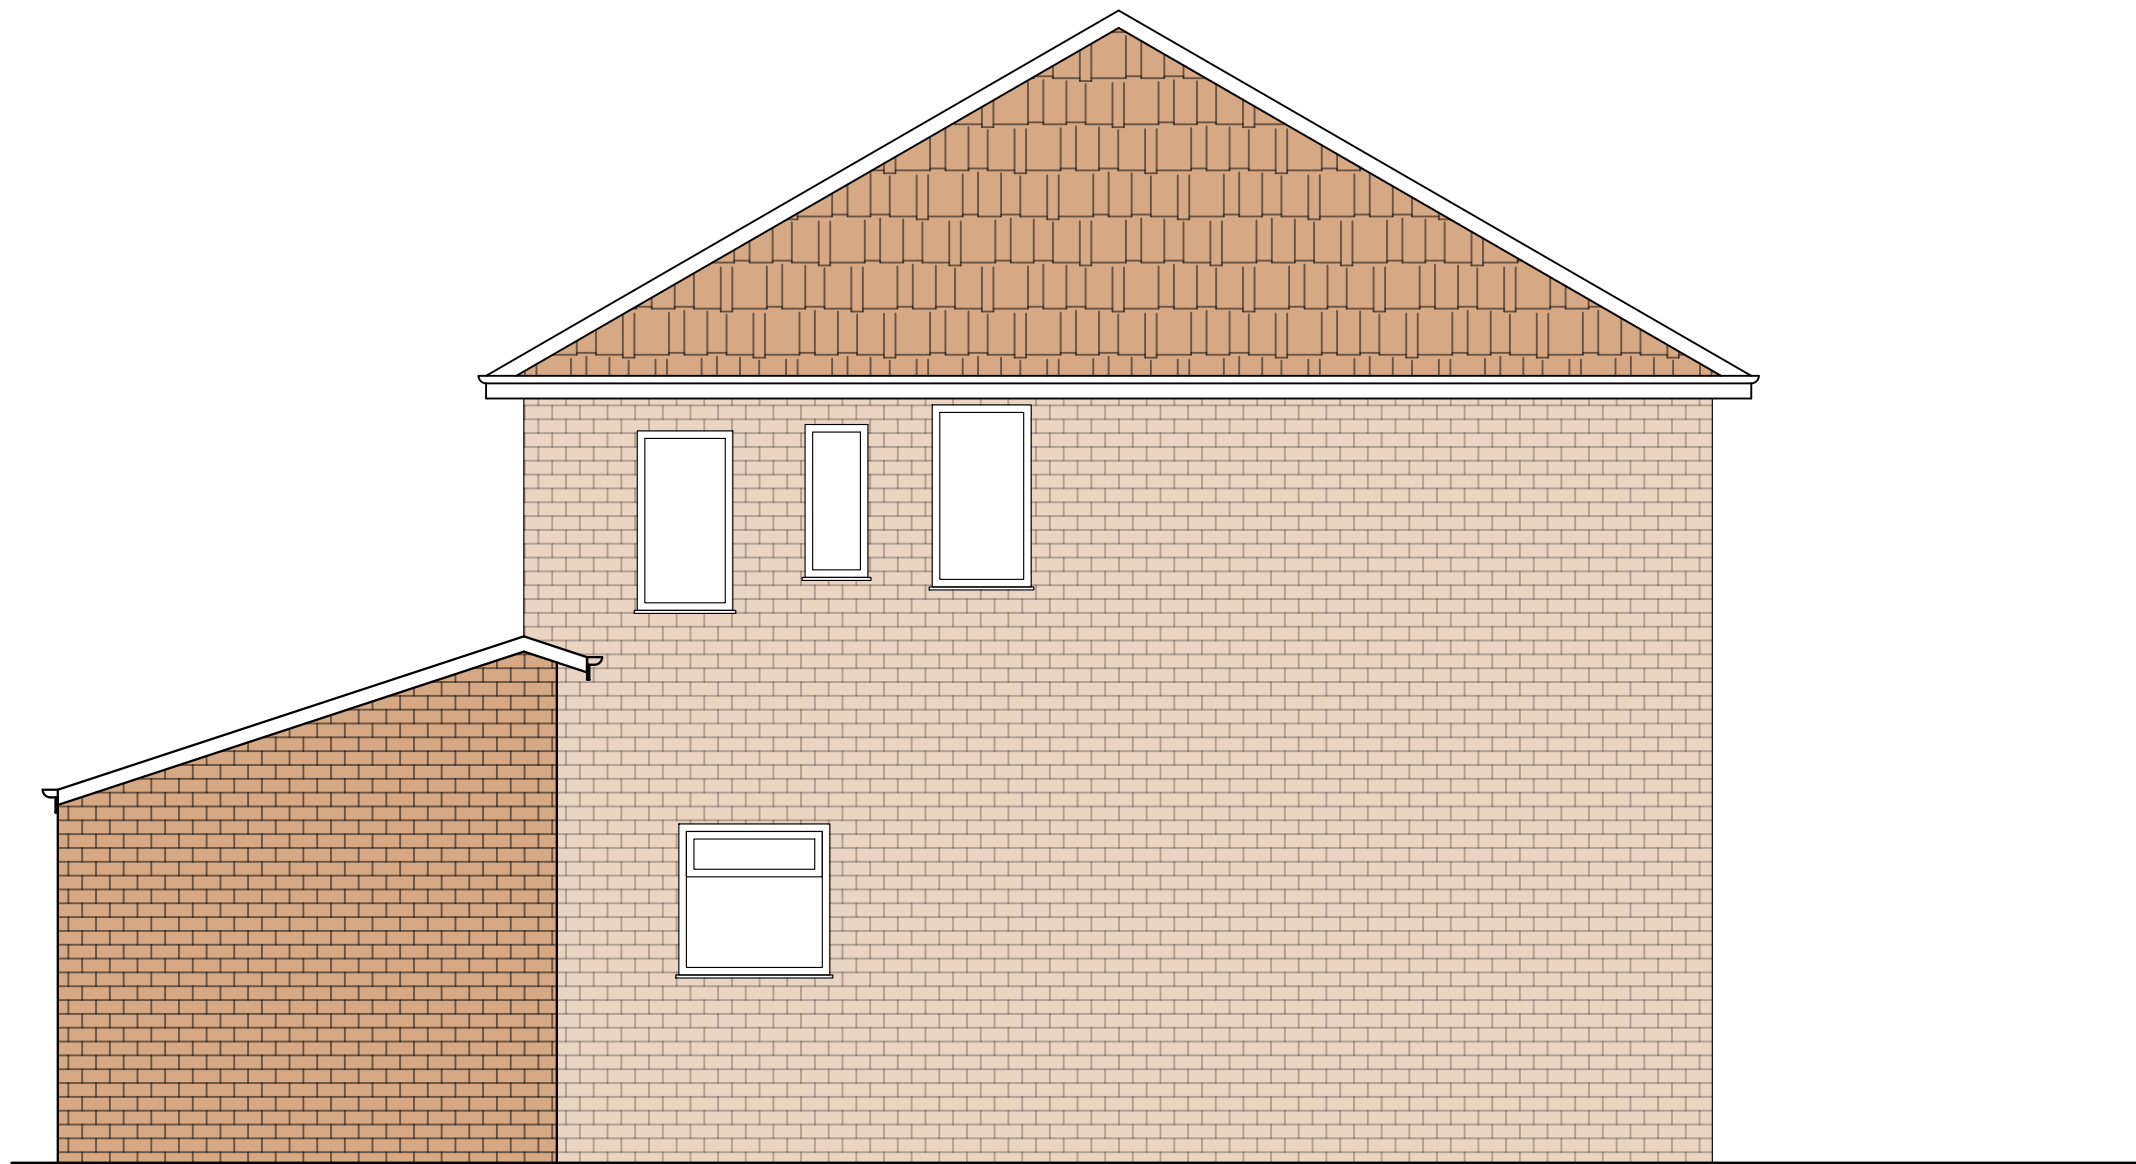

EXISTING LEFT SIDE ELEVATION



General Notes

Firm Name and Address



Mason and Marlowe

Mason and Marlowe Ltd.
Project Managers and Quantity Surveyors

Colony, 5 Piccadilly Place,
Manchester, M1 3BR

Project Name and Address

16 Elford Grove,
Manchester,
M18 7NB


Project

Date
12/07/2023

Scale
1/50

Sheet

A3

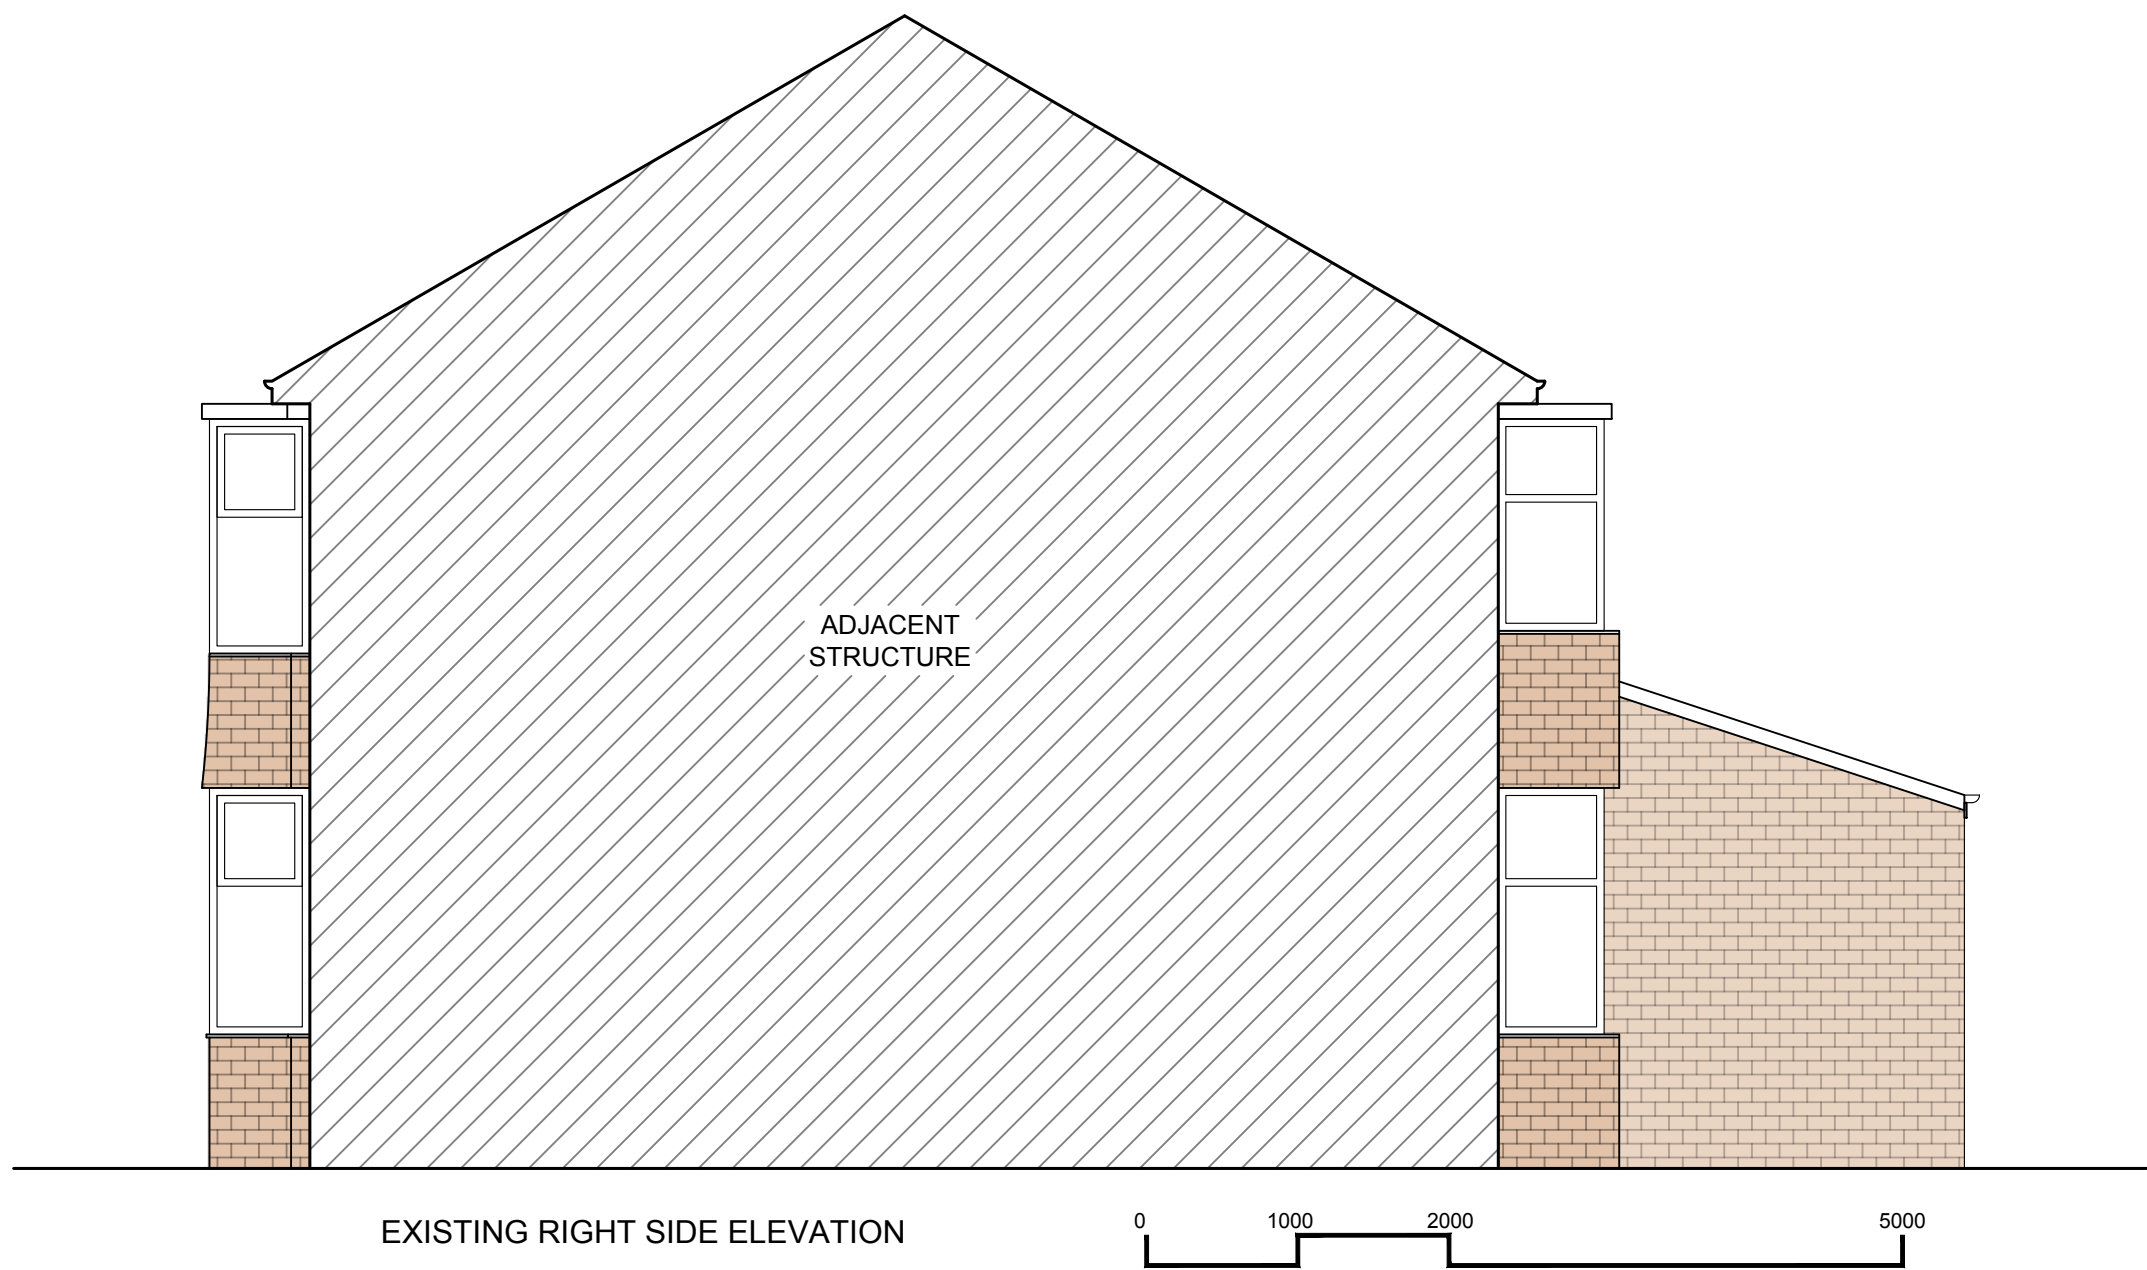

General Notes

No.	Revision/Issue	Date


Firm Name and Address

 Mason and Marlowe
Mason and Marlowe Ltd.
Project Managers and Quantity Surveyors
Colony, 5 Piccadilly Place,
Manchester, M1 3BR

Project Name and Address

16 Elford Grove,
Manchester,
M18 7NB

Project	Sheet
Date 12/07/2023	A3
Scale 1/50	

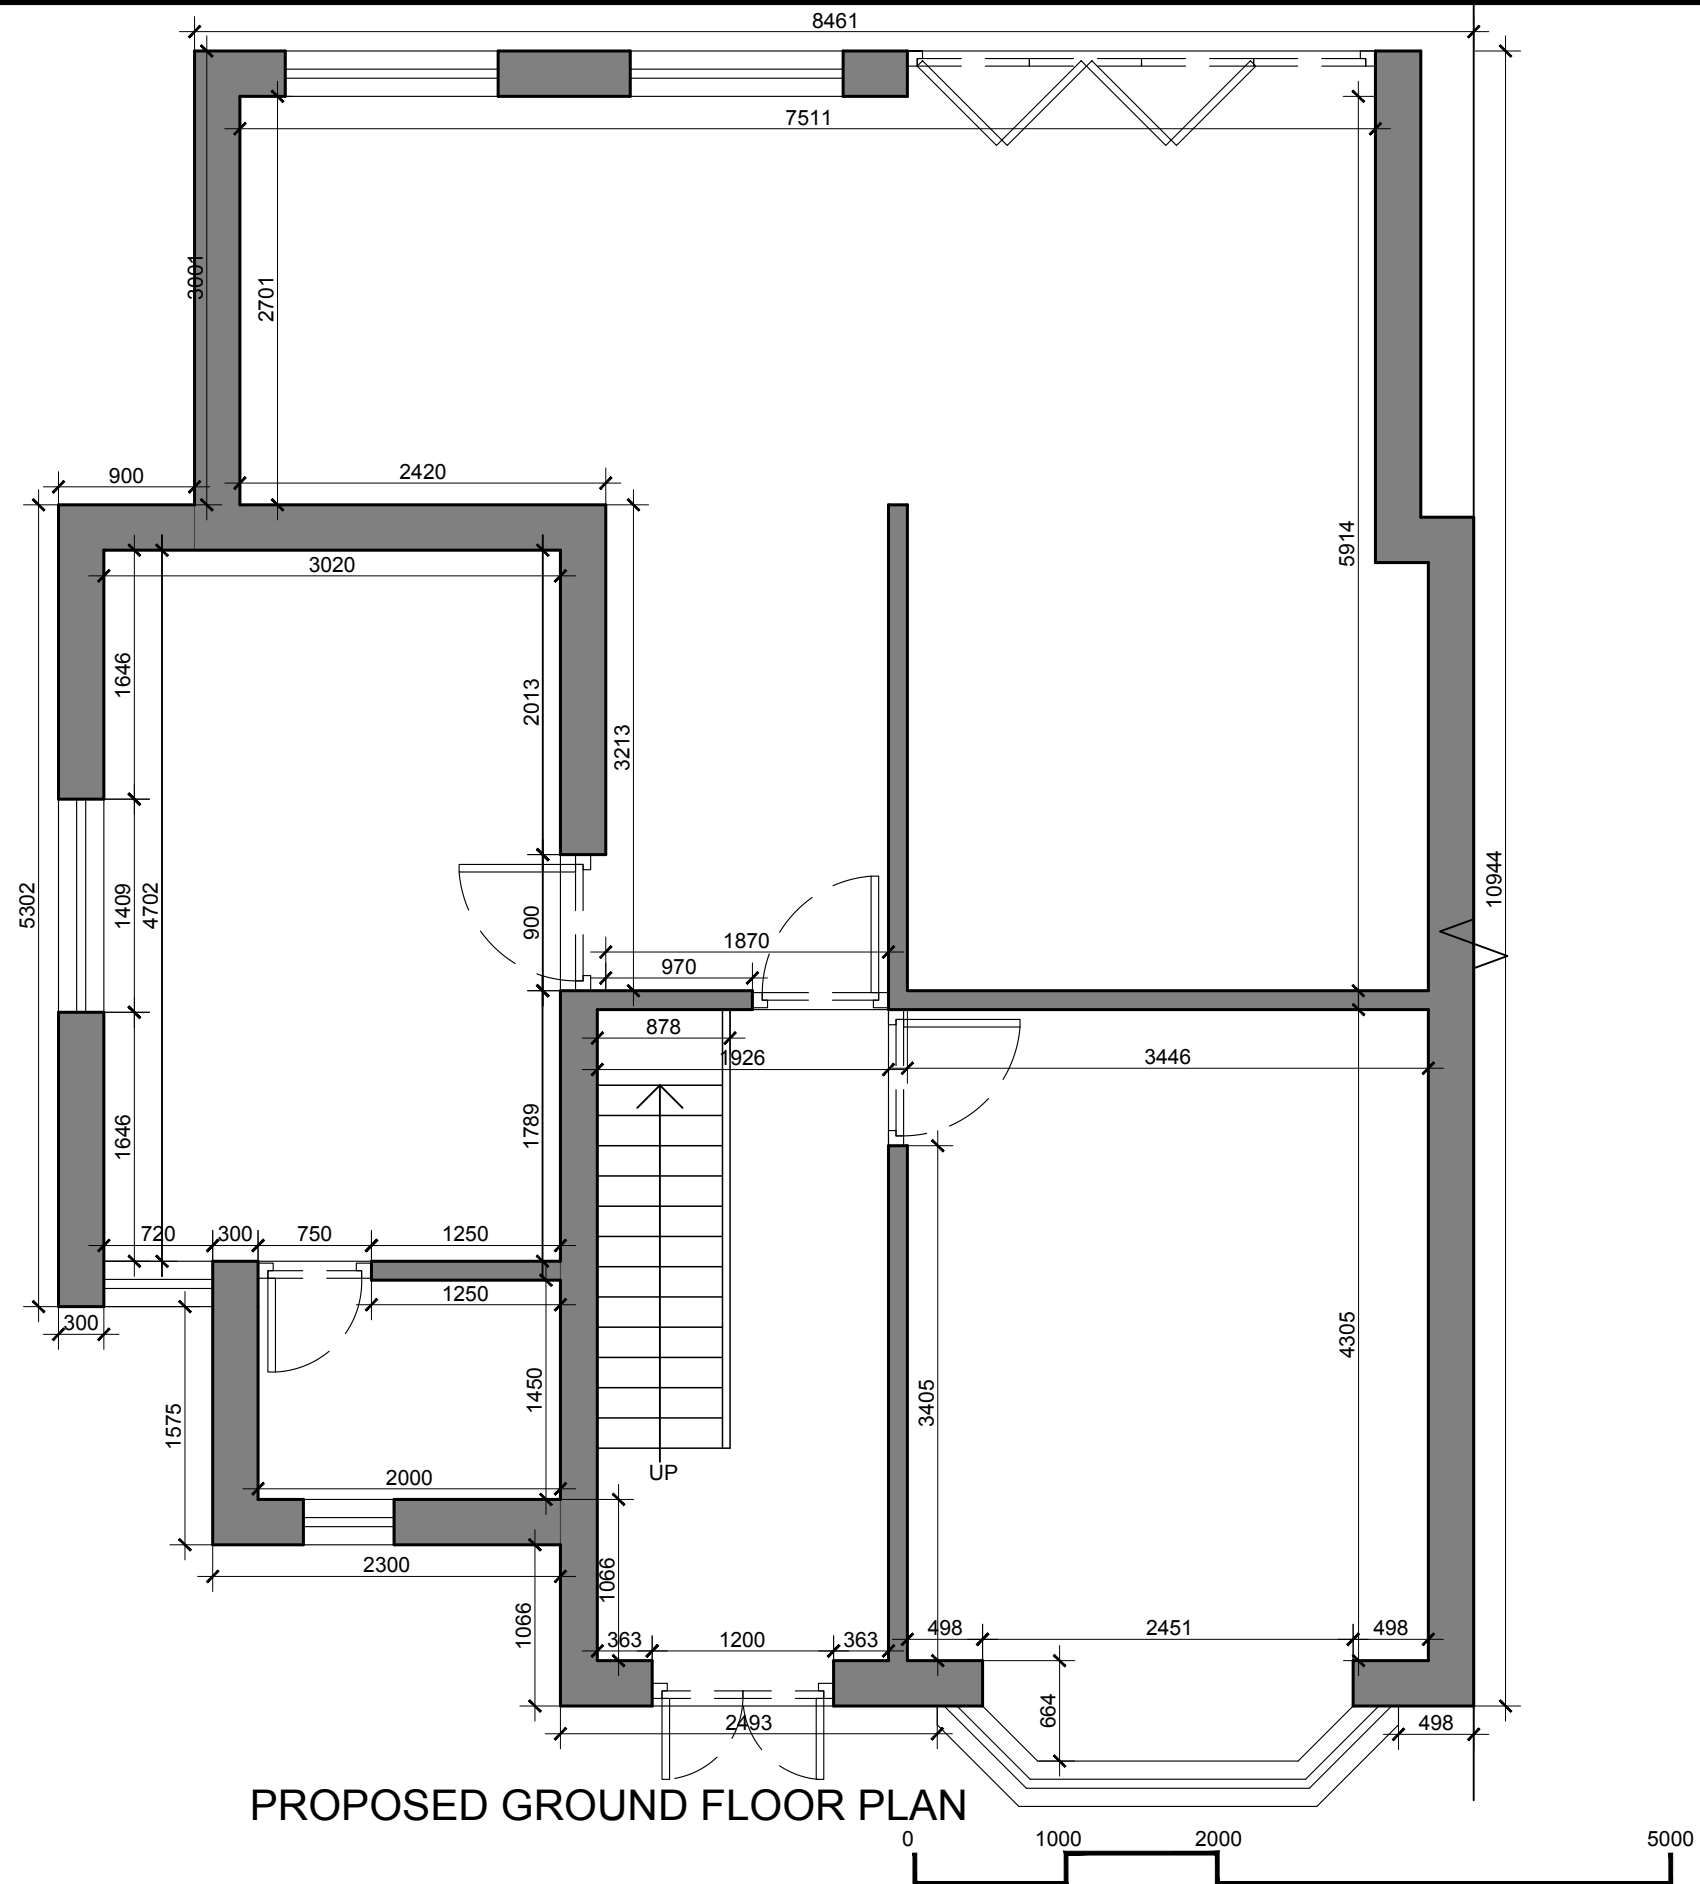


General Notes

No.	Revision/Issue	Date

Firm Name and Address
 **Mason and Marlowe**
Project Managers and Quantity Surveyors
Colony, 5 Piccadilly Place,
Manchester, M1 3BR

Project Name and Address
**16 Elford Grove,
Manchester,
M18 7NB**

Project	Sheet
Date 12/07/2023	A3
Scale 1/100	

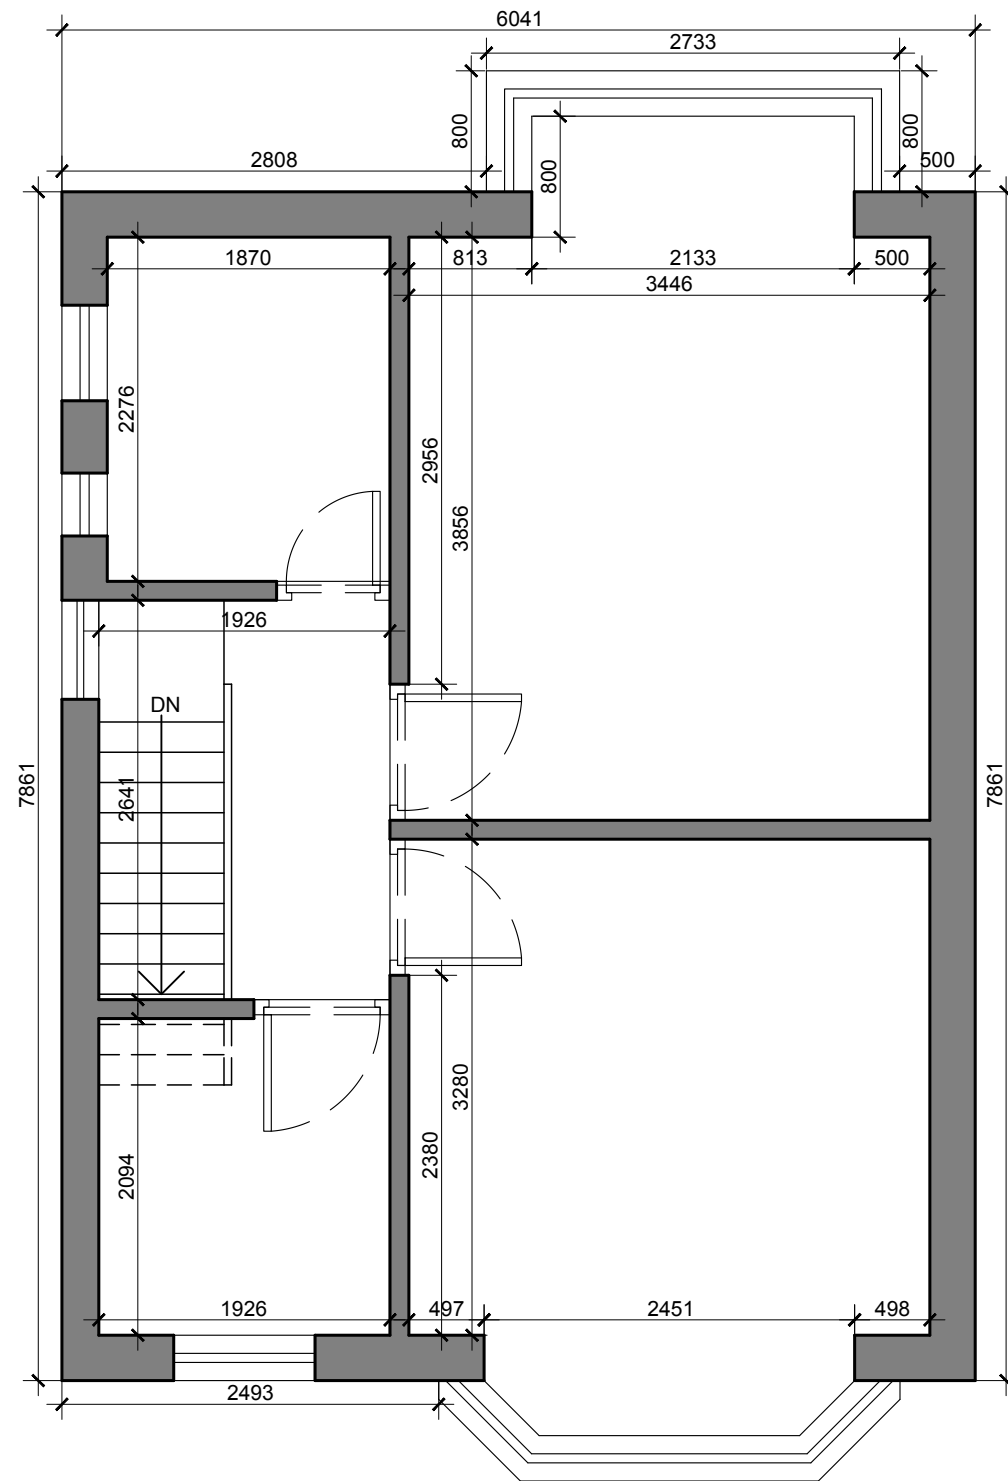

PROPOSED FIRST FLOOR PLAN




General Notes

No.	Revision/Issue	Date
-----	----------------	------

Firm Name and Address
 Mason and Marlowe
Project Managers and Quantity Surveyors
Colony, 5 Piccadilly Place,
Manchester, M1 3BR

Project Name and Address
16 Elford Grove,
Manchester,
M18 7NB

Project	Sheet
Date 12/07/2023	A3
Scale 1/50	

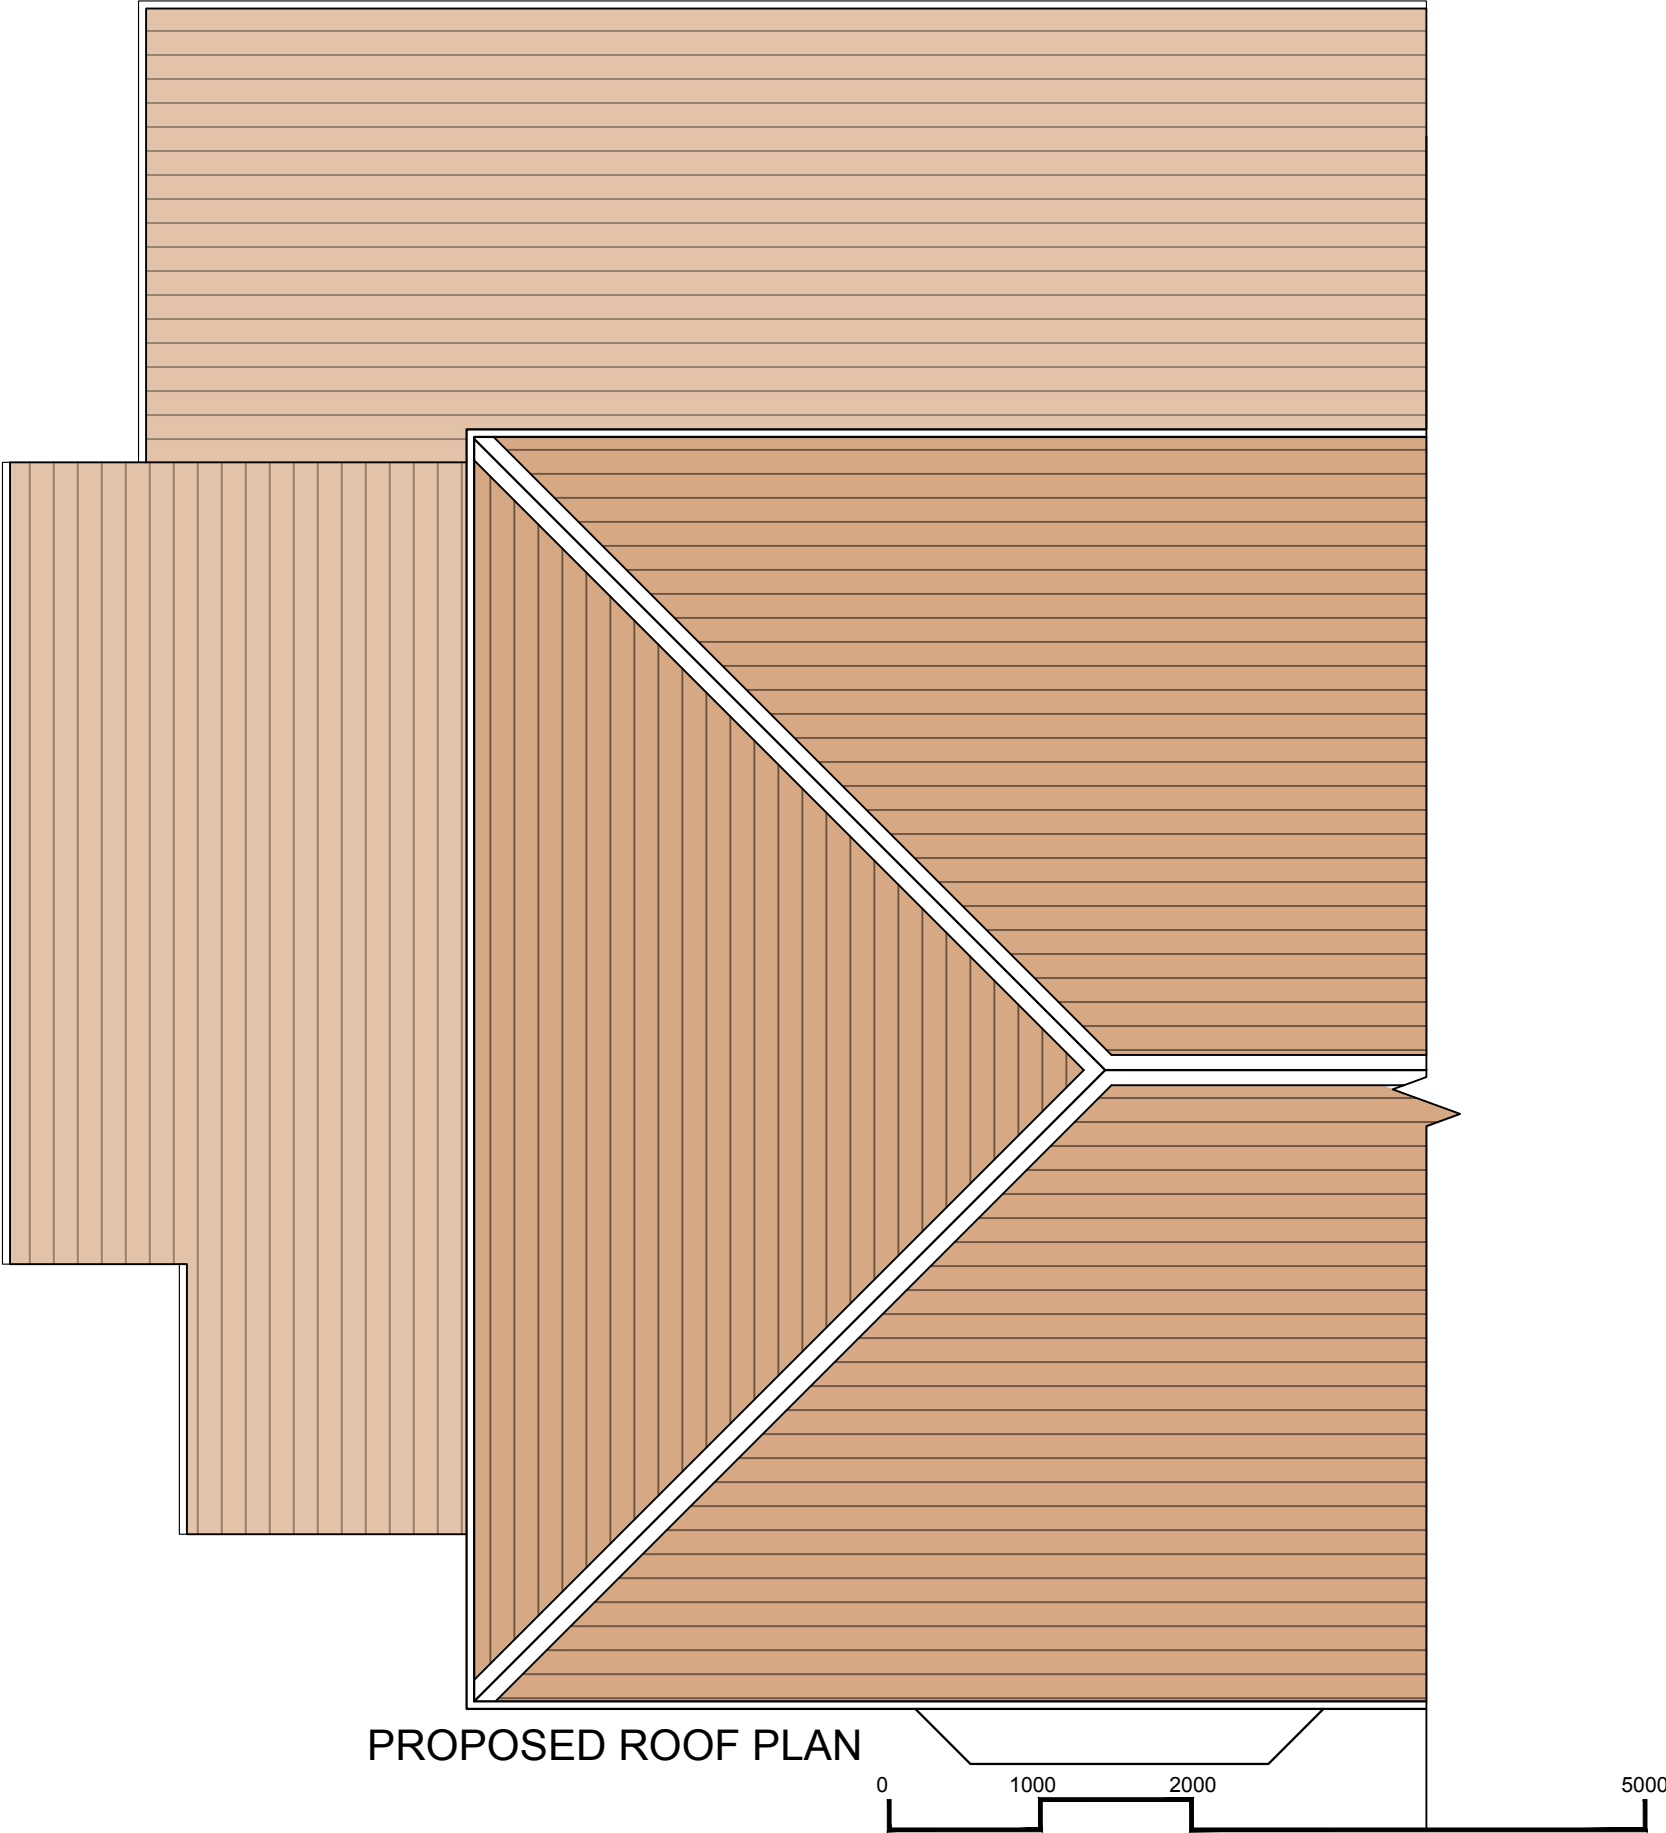

General Notes

No.	Revision/Issue	Date

Firm Name and Address

 Mason and Marlowe

Mason and Marlowe Ltd.
Project Managers and Quantity Surveyors
Colony, 5 Piccadilly Place,
Manchester, M1 3BR

Project Name and Address

16 Elford Grove,
Manchester,
M18 7NB

Project	Sheet
Date 12/07/2023	A3
Scale 1/50	




General Notes

No.	Revision/Issue	Date

Firm Name and Address
 **Mason and Marlowe**
Project Managers and Quantity Surveyors
Colony, 5 Piccadilly Place,
Manchester, M1 3BR

Project Name and Address
**16 Elford Grove,
Manchester,
M18 7NB**

Project	Sheet
Date 12/07/2023	A3
Scale 1/50	

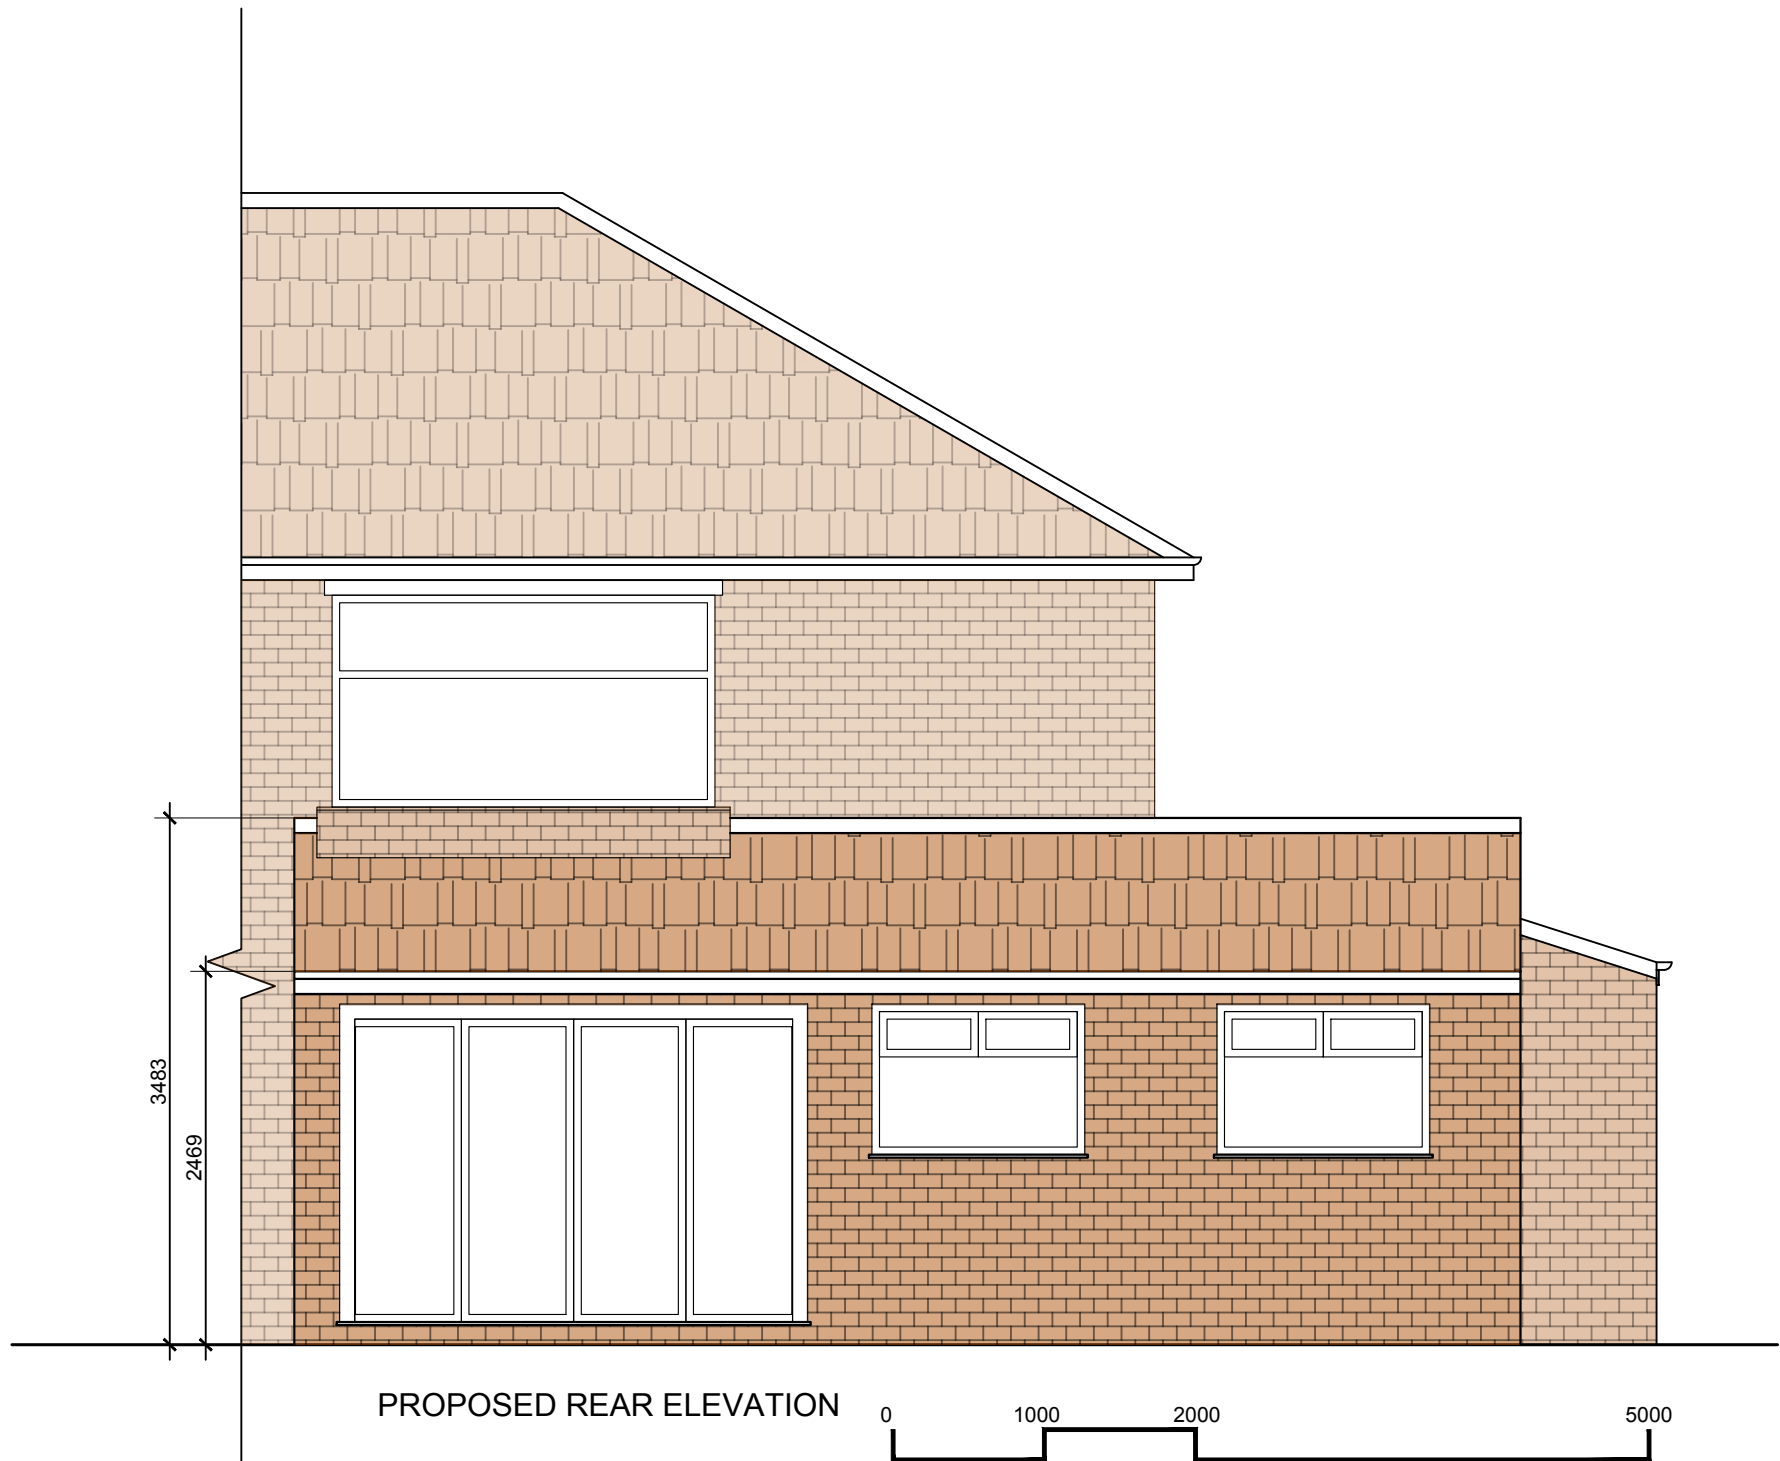

General Notes

No.	Revision/Issue	Date

Firm Name and Address

 Mason and Marlowe

Mason and Marlowe Ltd.
Project Managers and Quantity Surveyors
Colony, 5 Piccadilly Place,
Manchester, M1 3BR

Project Name and Address

16 Elford Grove,
Manchester,
M18 7NB

Project	Sheet
Date 12/07/2023	A3
Scale 1/50	



General Notes		
No.	Revision/Issue	Date

Firm Name and Address

Mason and Marlowe

Mason and Marlowe Ltd.

Project Managers and Quantity Surveyors

Colony, 5 Piccadilly Place,
Manchester, M1 3BR


Project Name and Address

16 Elford Grove,

Manchester,

M18 7NB

Project	Sheet
Date 12/07/2023	A3
Scale 1/50	

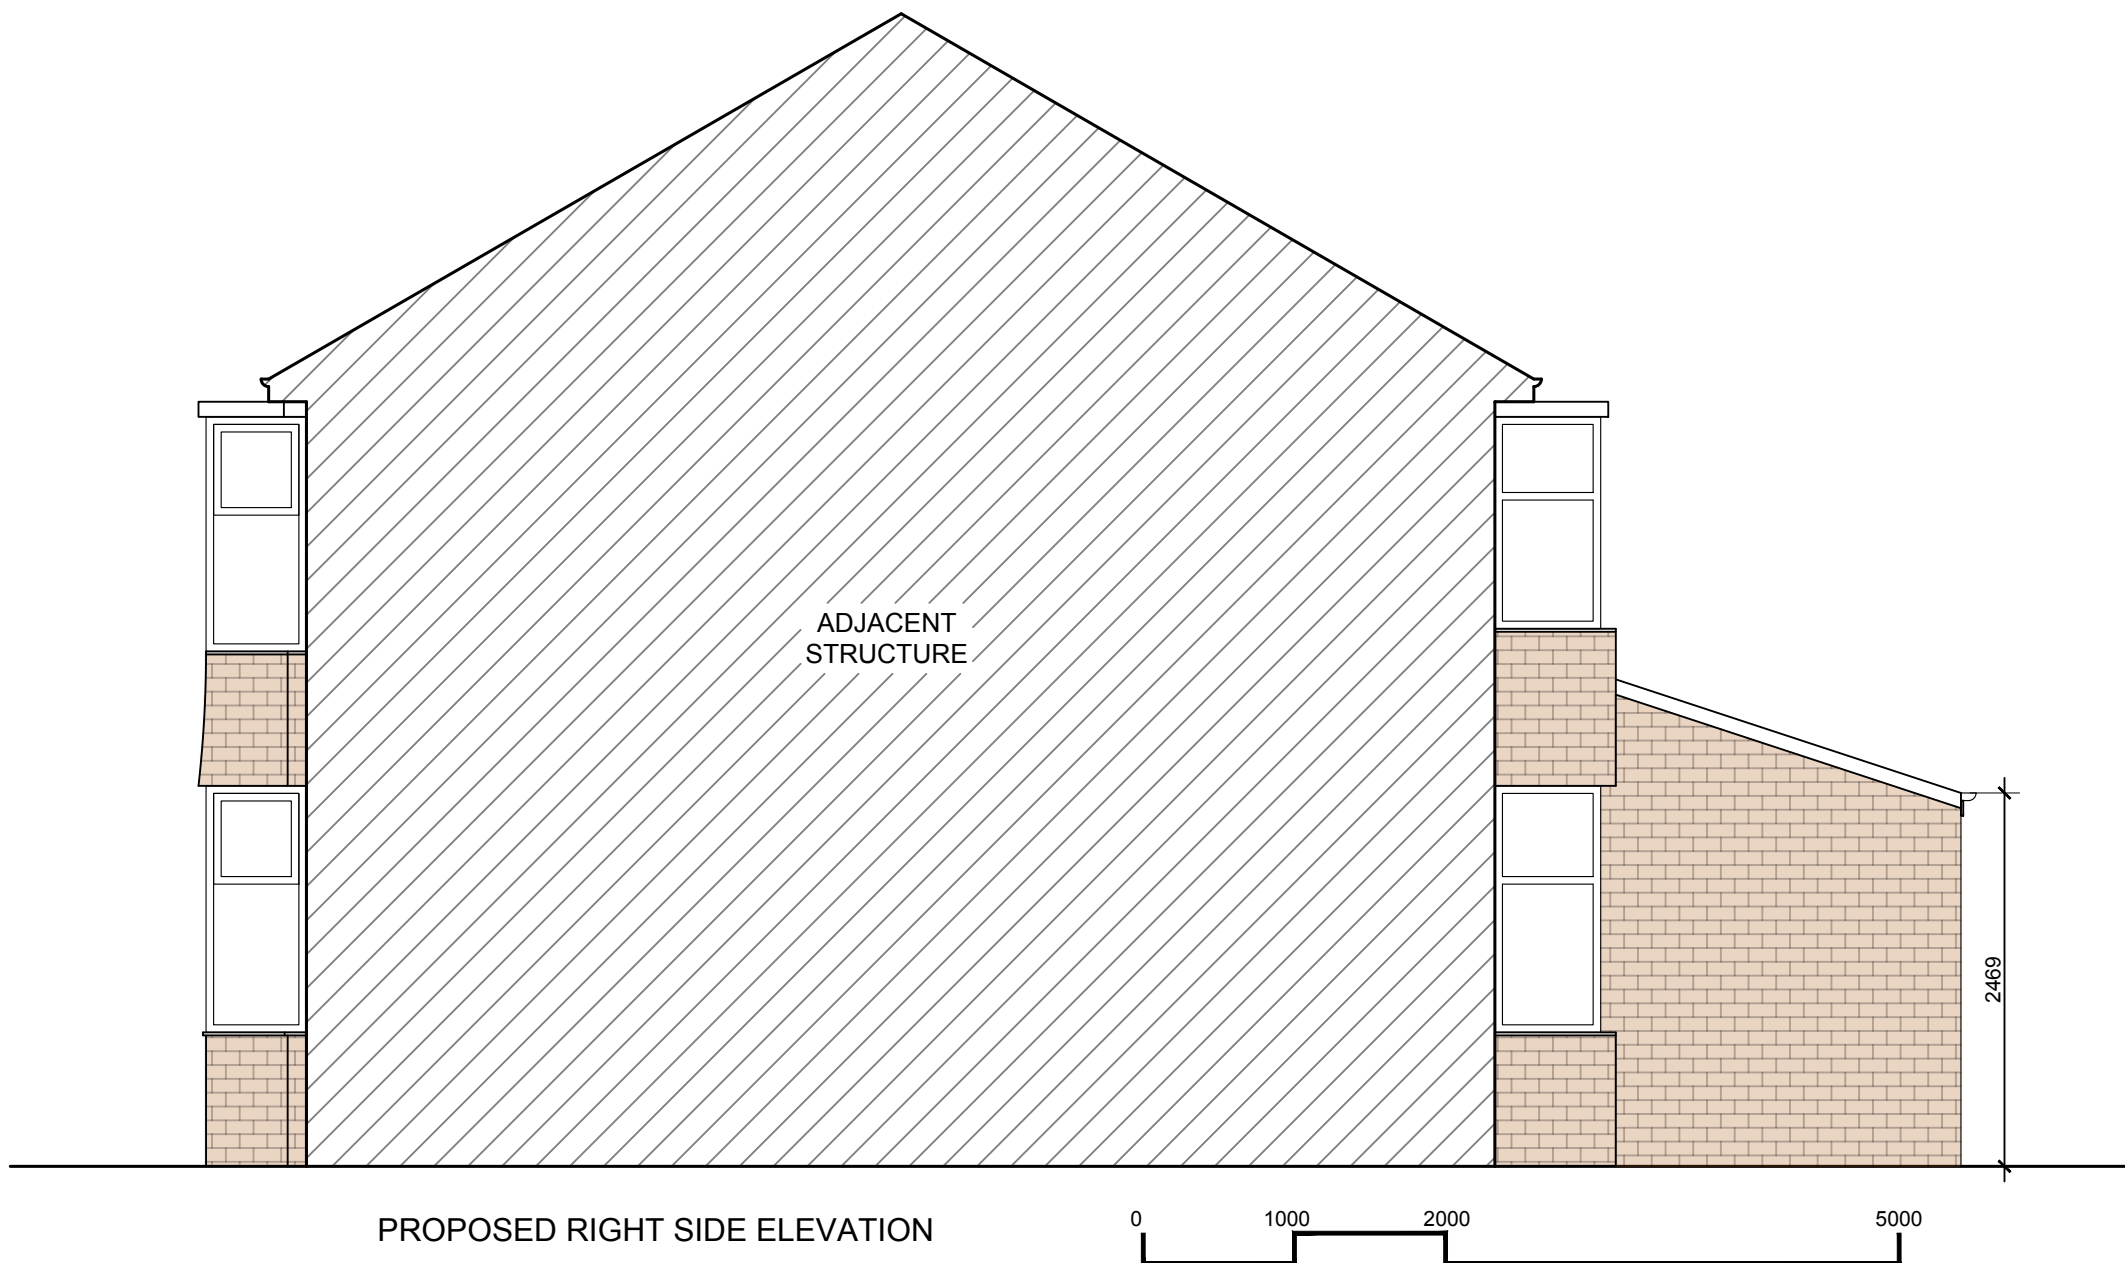

General Notes

No.	Revision/Issue	Date

Firm Name and Address
 Mason and Marlowe
Mason and Marlowe Ltd.
Project Managers and Quantity Surveyors
Colony, 5 Piccadilly Place,
Manchester, M1 3BR

Project Name and Address
16 Elford Grove,
Manchester,
M18 7NB

Project	Sheet
Date 12/07/2023	A3
Scale 1/50	