




New proposed windows.
Frames and sill's to be
painted Amsterdam
Green.

Proposed skirting to
match existing.

Galvanised steel metal
conduit with galvanised
steel power and data outlets.

4FL - Elevation 9


1 : 20

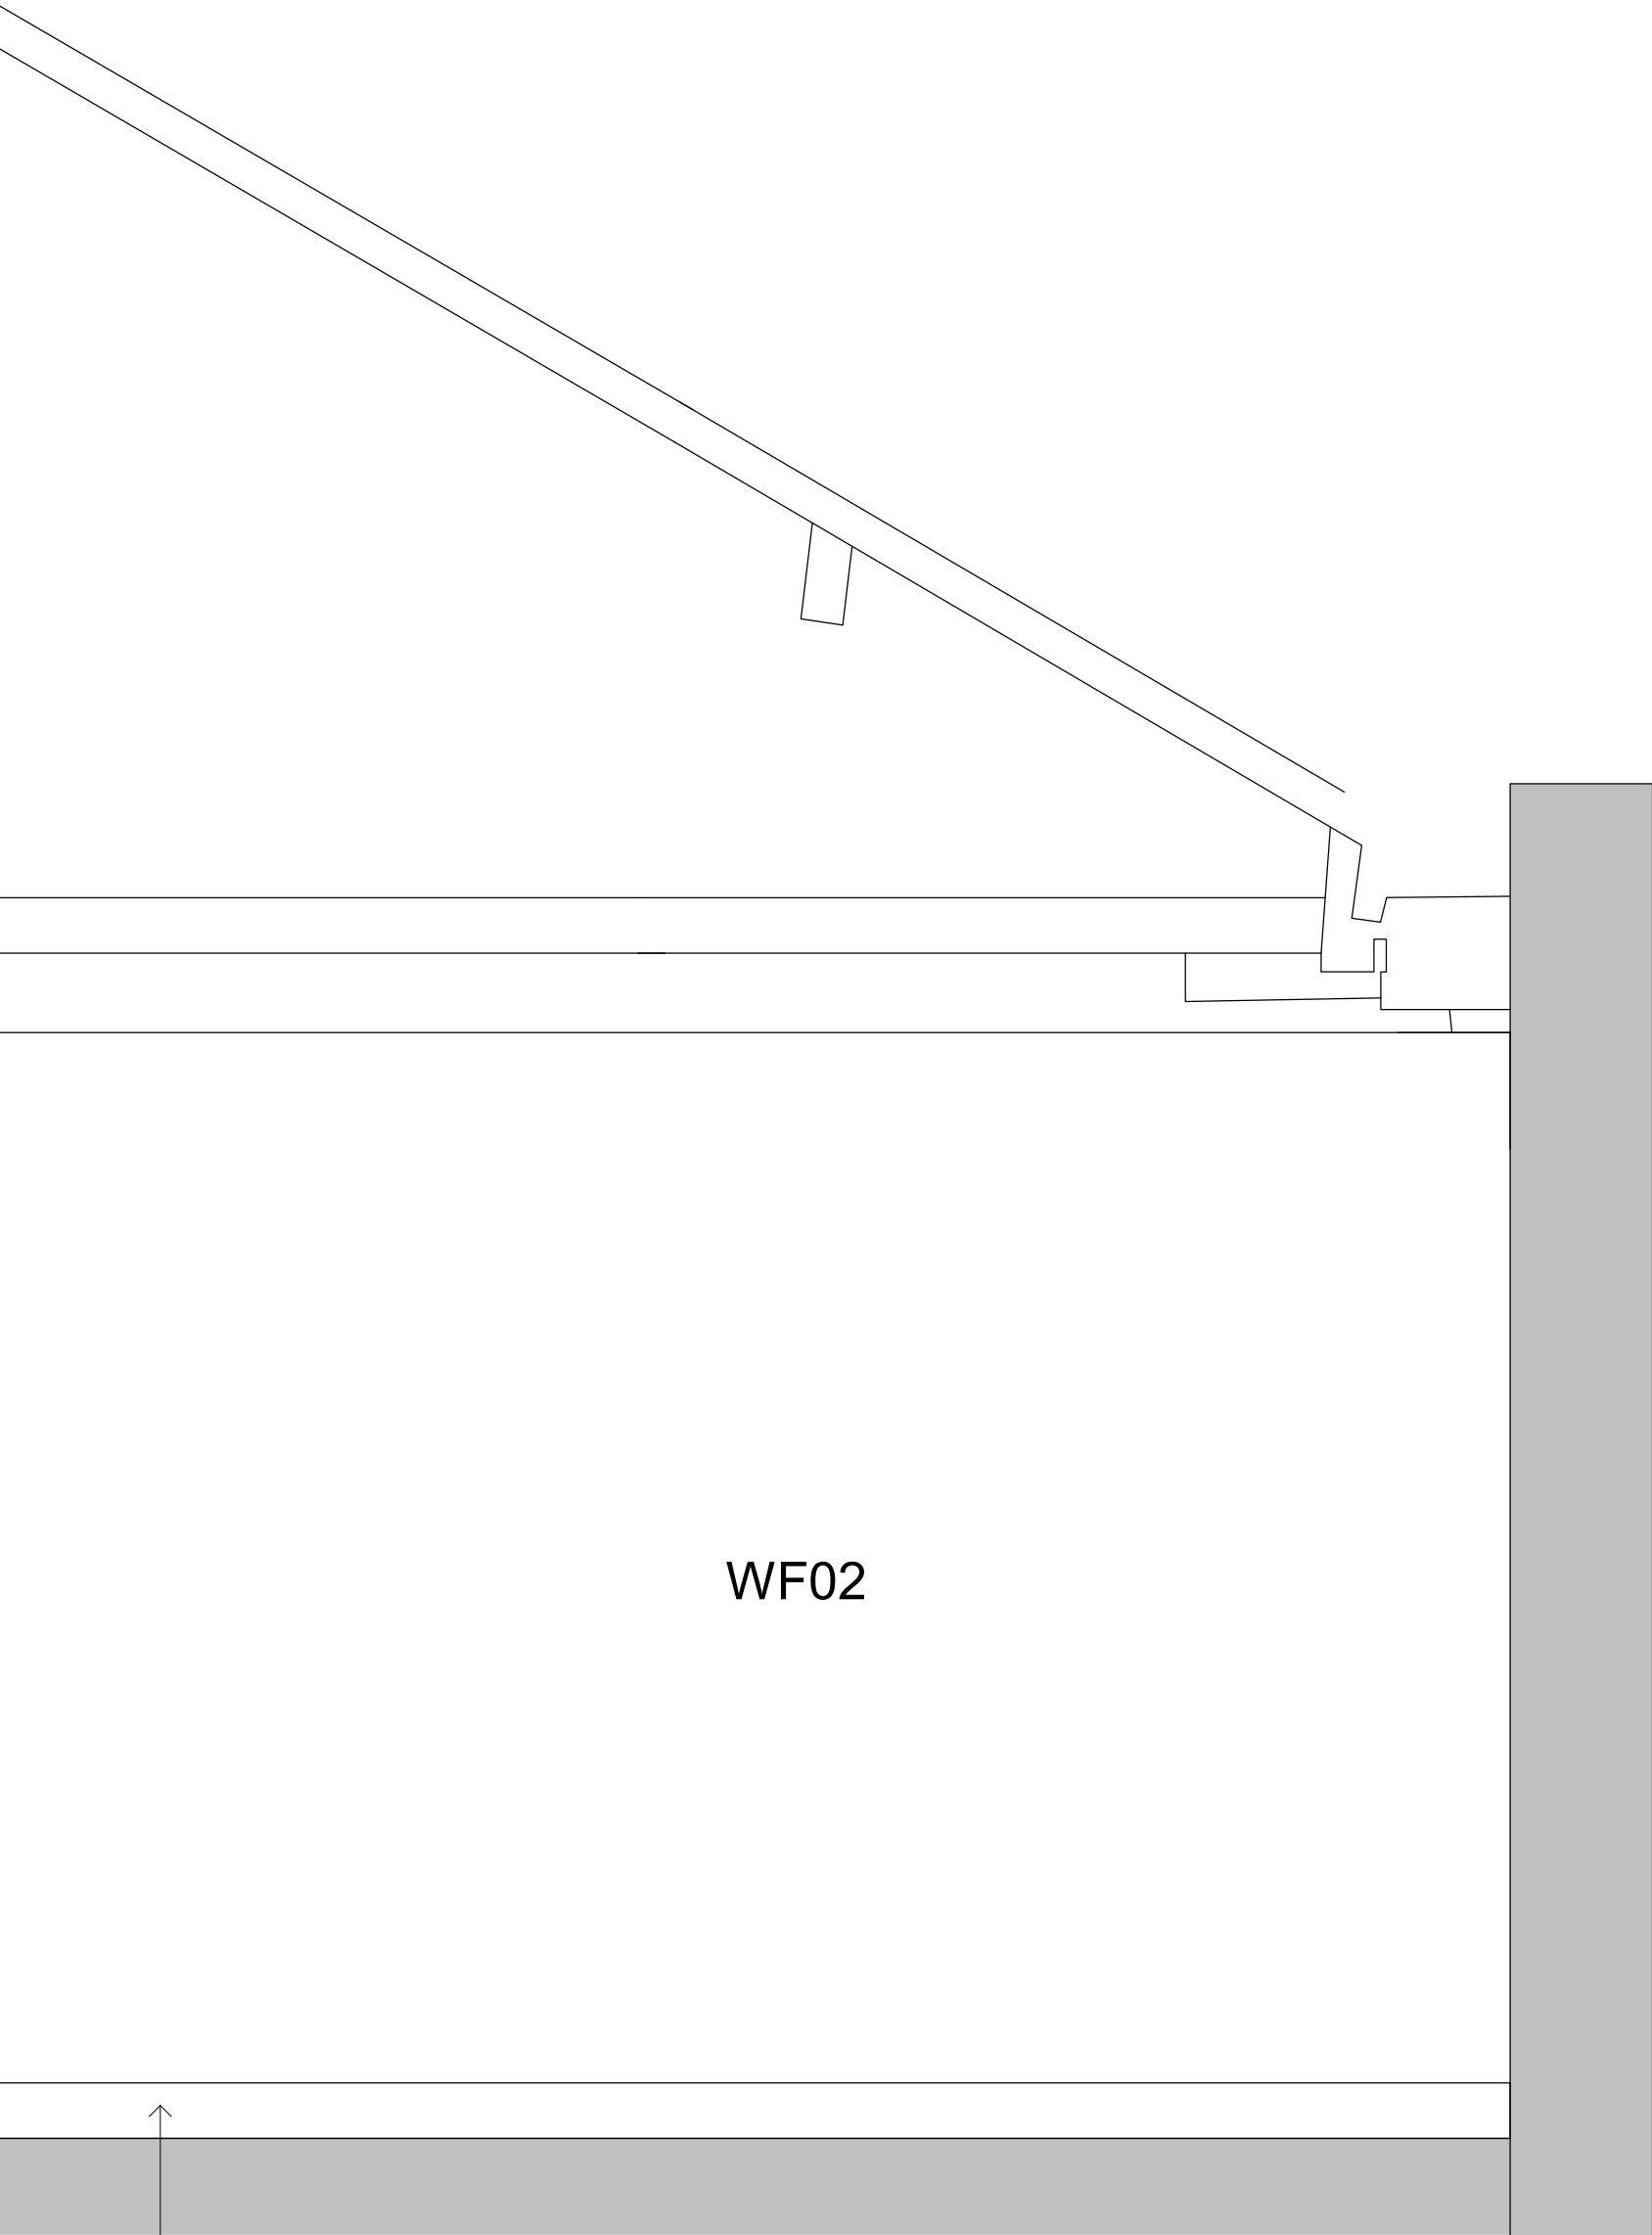

Proposed skirting to
match existing.

4FL - Elevation 10

1 : 20

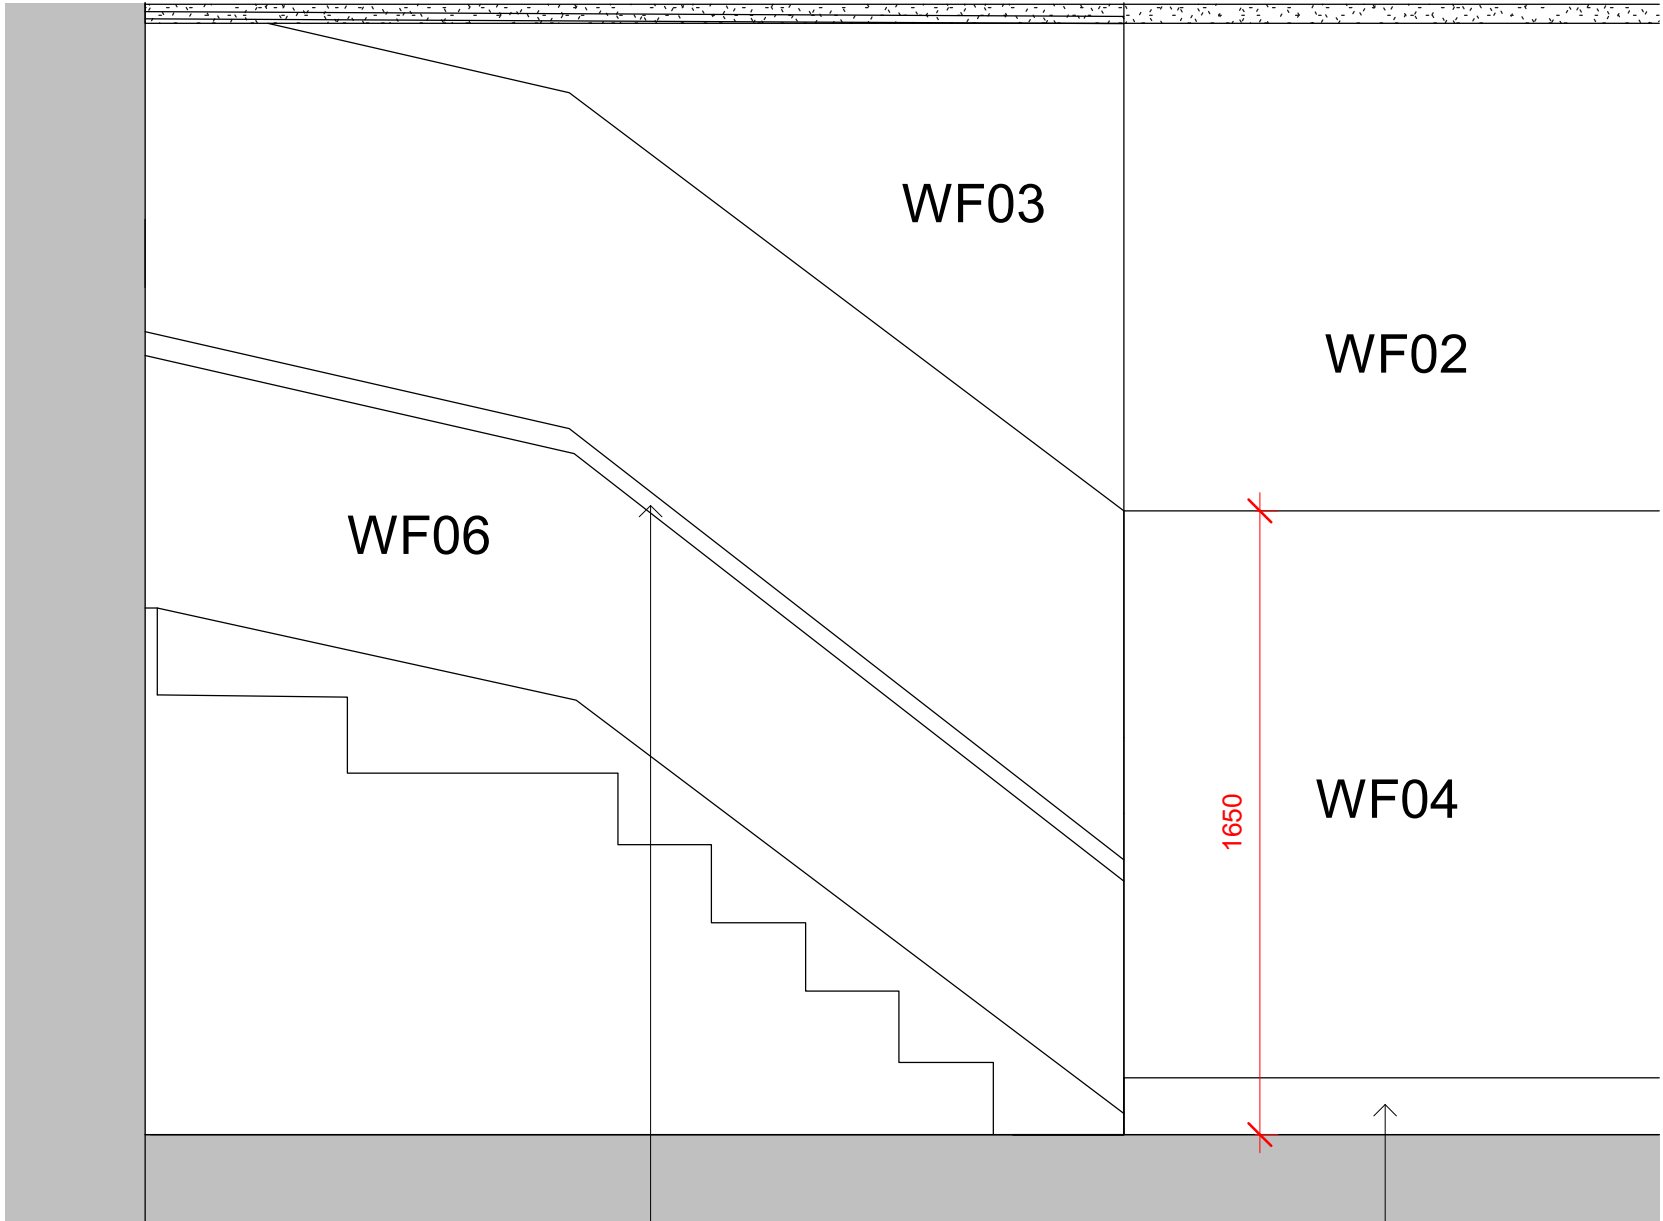


Existing handrail. Any existing
paint to be removed and original
wood varnished.

Proposed skirting to
match existing.

4FL - Elevation 11

1 : 20

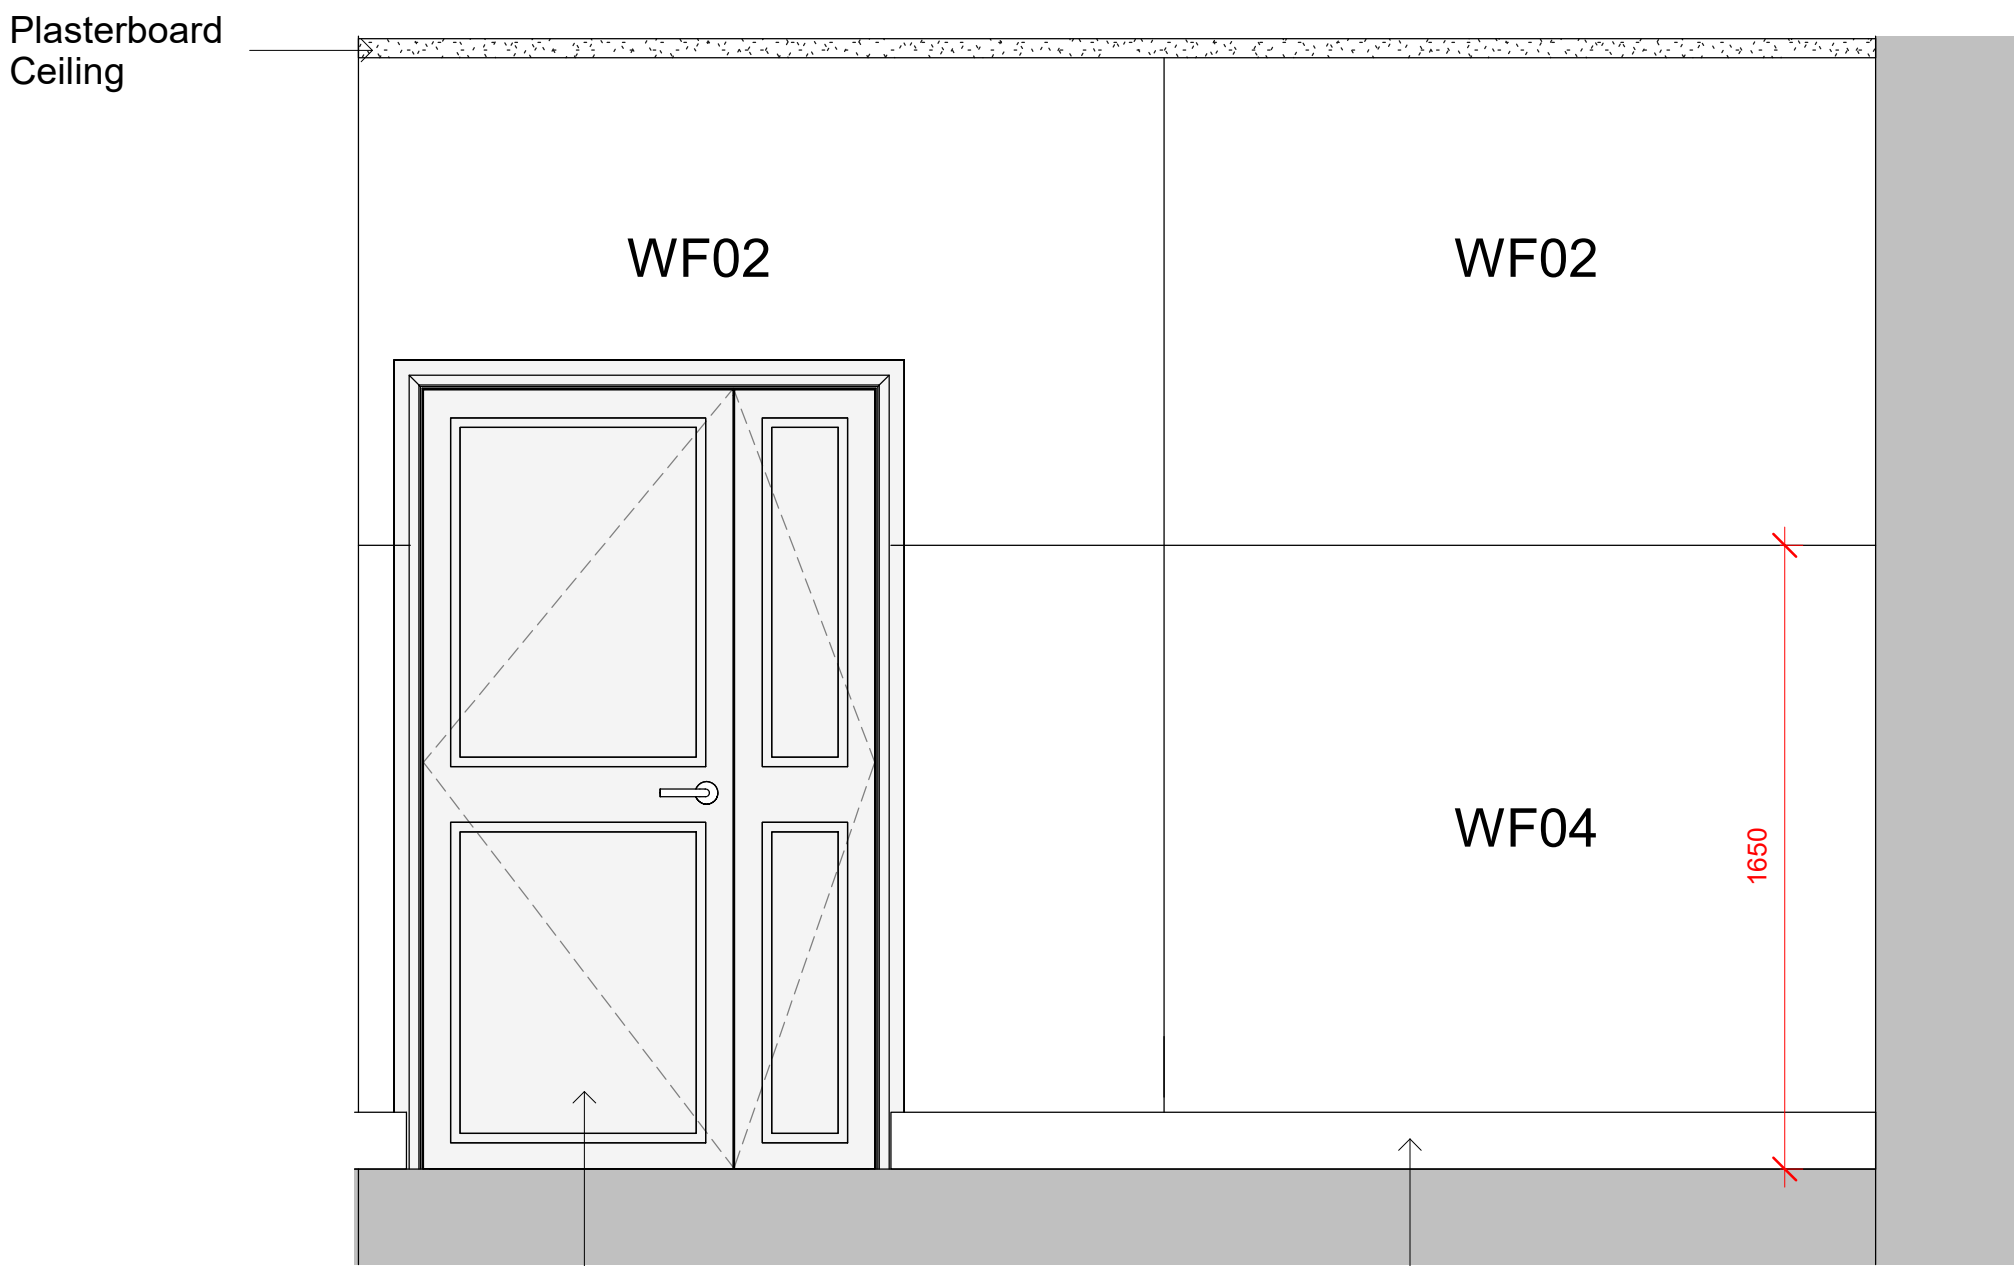


New timber panelled suite
door. Black finish. Brushed
steel ironmongery. Exact
door to Conservation
Officers approval.

Proposed skirting to
match existing.

4FL - Elevation 12

1 : 20

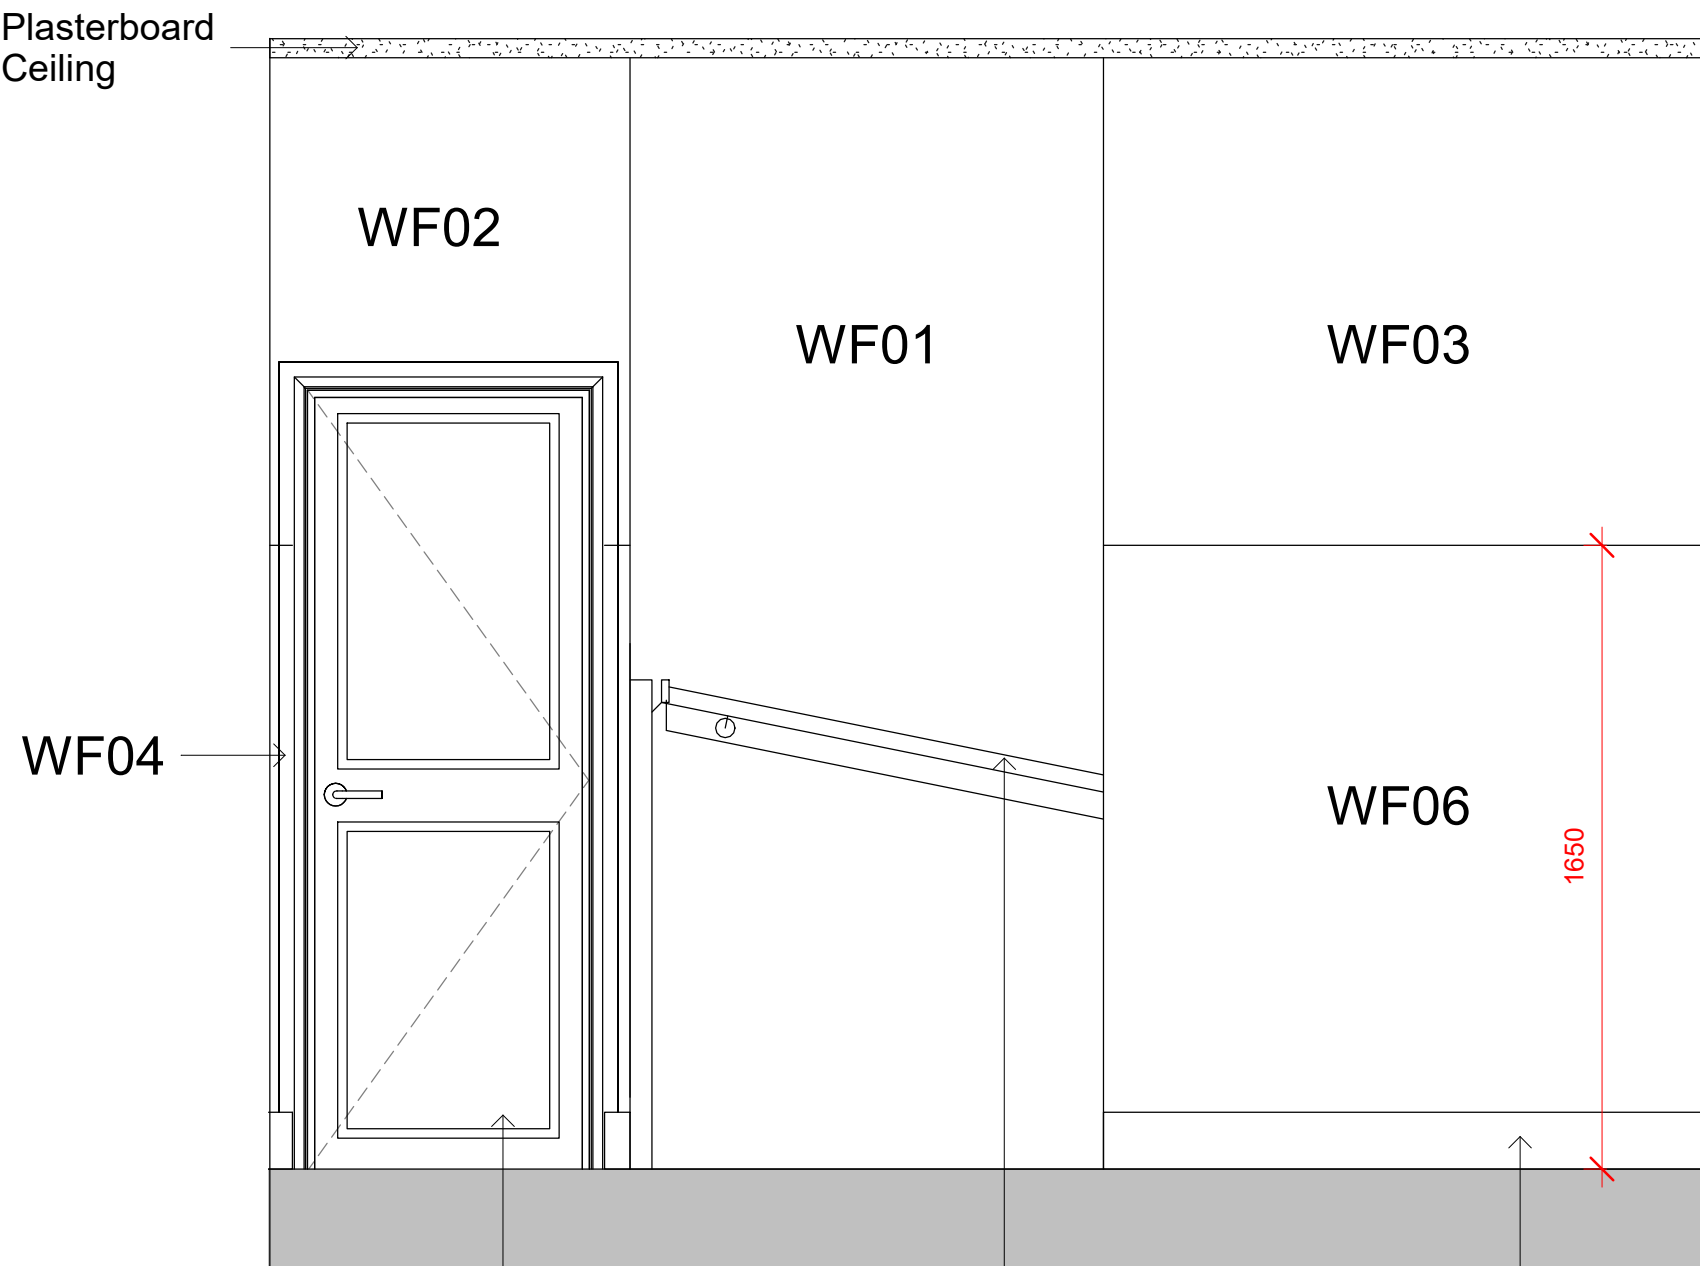


New timber panelled door.
Black finish. Brushed steel
ironmongery. Exact door to
Conservation Officers
approval.

Existing handrail.
Any existing paint
to be removed and
original wood varnished.

Proposed skirting to
match existing.

4FL - Elevation 13

1 : 20

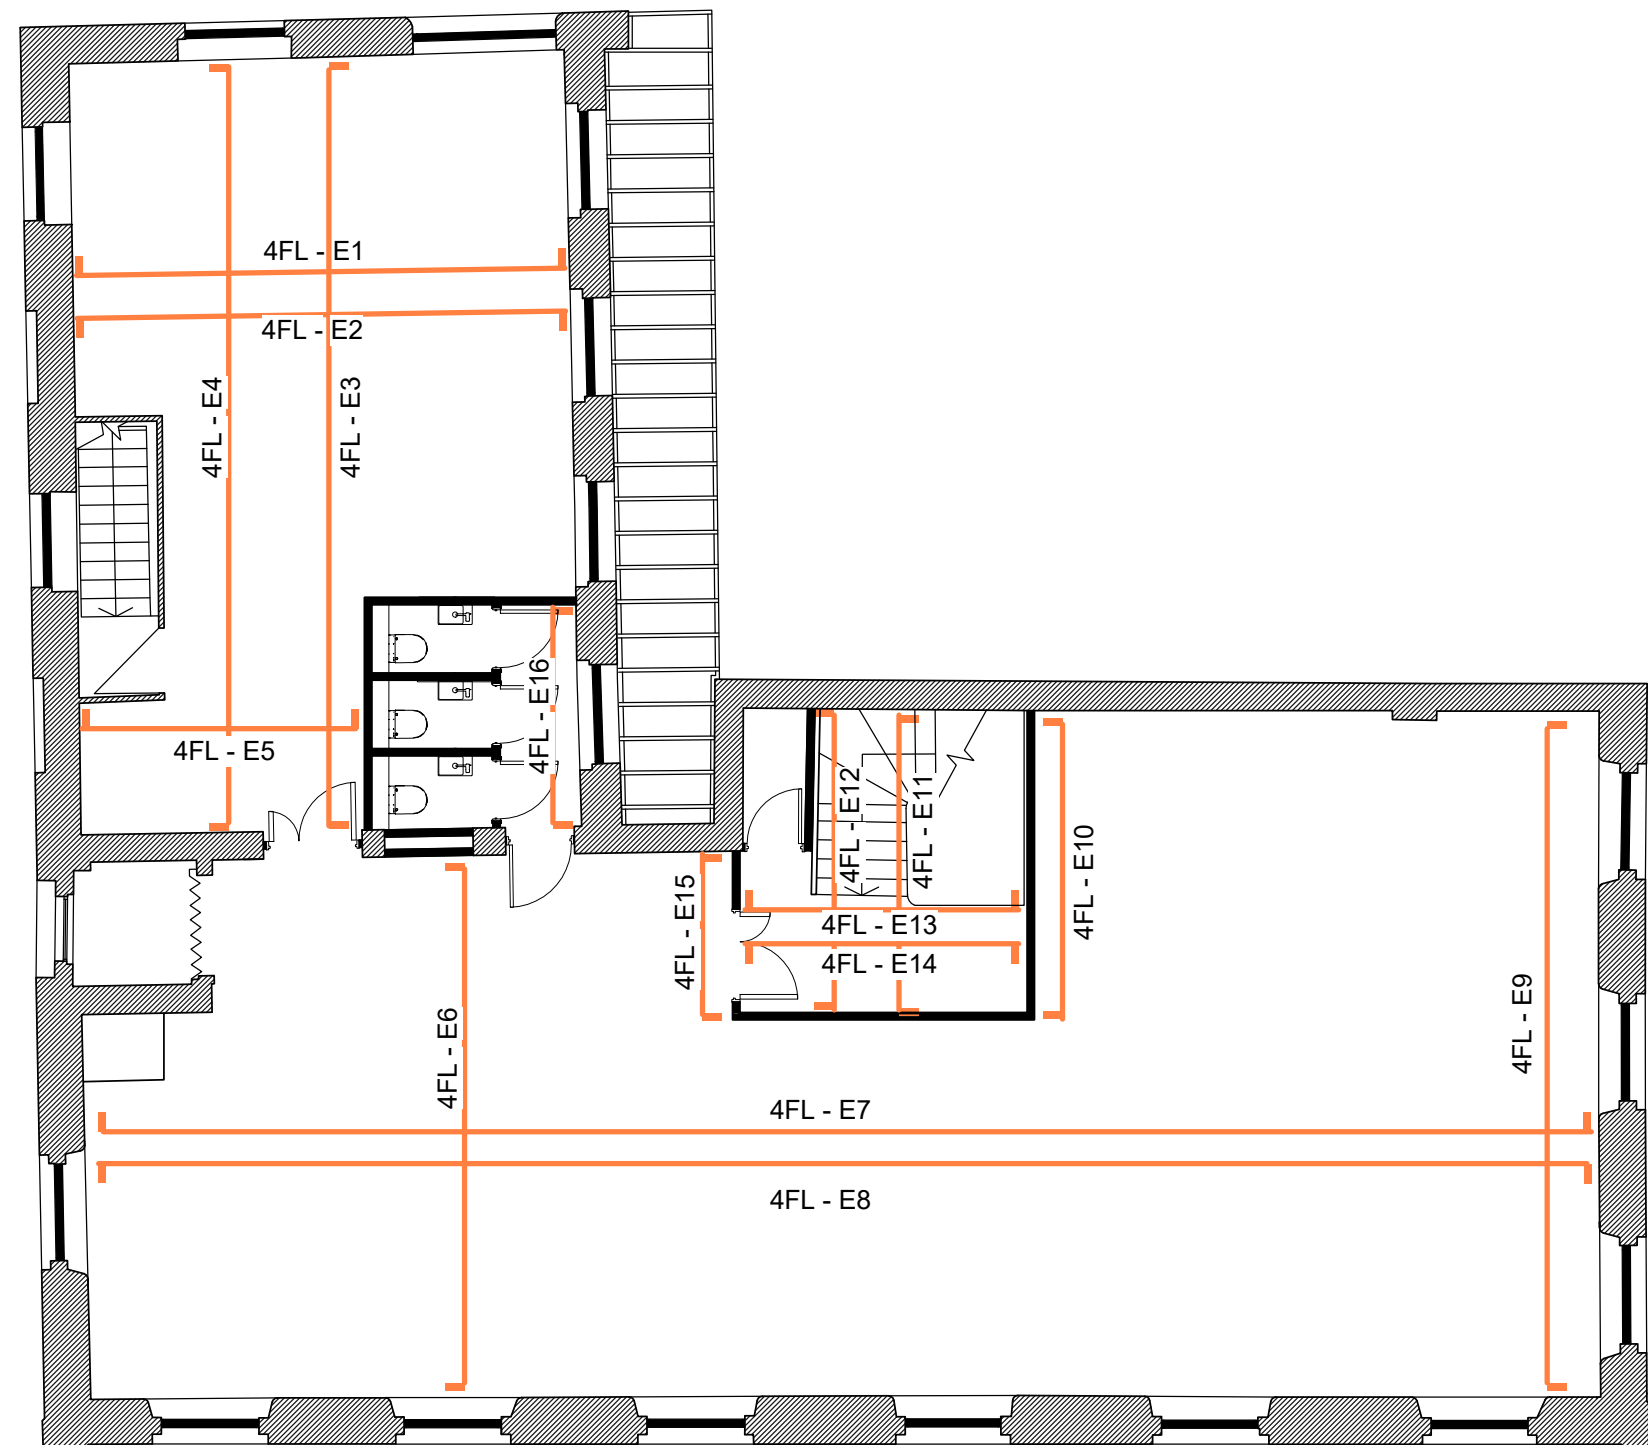

4FL Proposed Internal Elevation Layout_04

1 : 100

OBI

www.obiproperty.co.uk

All dimensions are in millimetres unless stated otherwise. No dimensions to be scaled from drawings. All dimensions to be checked on site prior to manufacture.

Any discrepancies between drawings and site conditions are to be reported to the contract manager.
This drawing is to be read in conjunction with all relevant Structural Engineers and Mechanical & Electrical Engineers drawings and specification.

© COPYRIGHT
The copyright in this drawing is vested in OBI Property Ltd and no licence or assignment of any kind has been or is granted to any third party whether by provision of copies or originals of the drawings or otherwise unless otherwise agreed in writing.

200 0 200 400 600 800 1000
SCALE 1:20 mm

To be read in conjunction
with 18_000 drawing series
& Finishes Schedule

A	Updated following planners comments	10.08.23	ES	ER
-	Issued for planning	18.04.23	ES	SV

REV	DESCRIPTION	DATE	BY	CHK
-----	-------------	------	----	-----

CLIENT NAME

T&M Real Estate

PROJECT NAME

Lindencourt

DWG TITLE:

4FL Proposed Internal Elevations_04

DWG NO: 13_404

REVISION: A

SCALE As indicated @A0

DRAWN: ES

DWG STATUS:

Planning

© OBI Property Limited
80 Mosley Street, Manchester, M2 3FX
t: 0161 237 1717 e: info@obiproperty.co.uk

OBI