


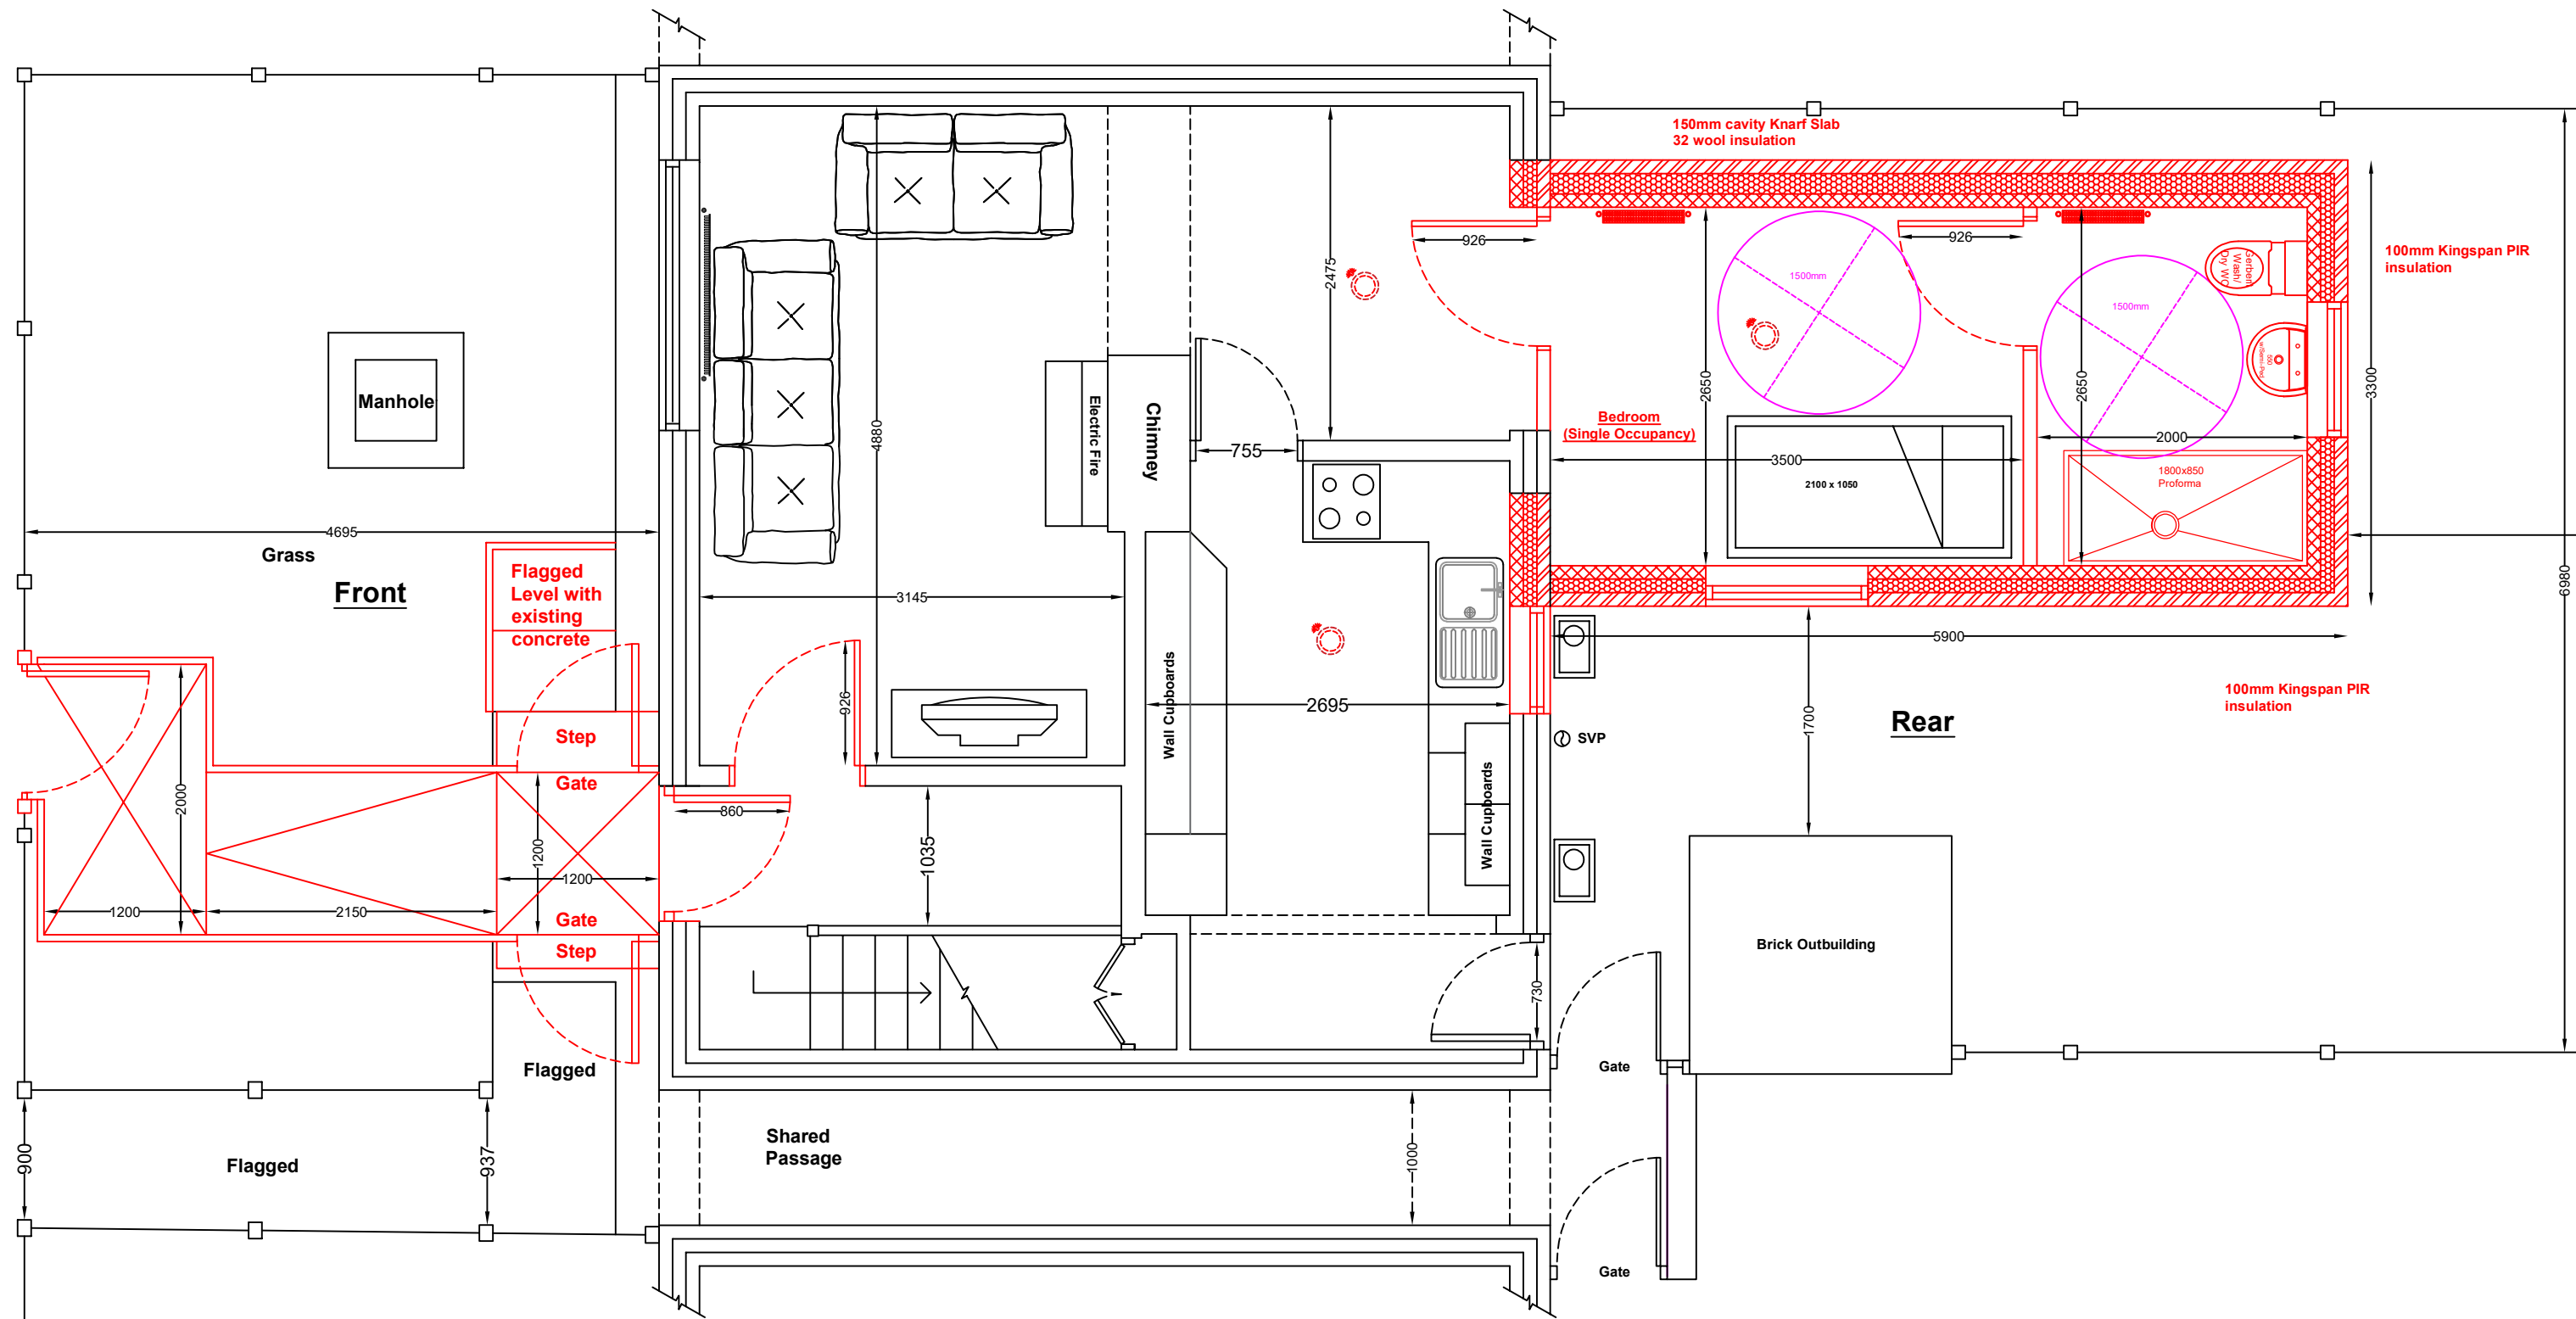

Existing GF Plan



**Manchester
Equipment &
Adaptations
Partnership**

Chris Colbourne - Technical Officer
Manchester Equipment & Adaptation
Partnership
Childrens & Families Directorate
Phillips Park Road
Manchester
M11 3FU Office No : 0161 277 1704
Mobile No : 07814 082 379

Project - Feasibility
Applicant Details -
Mr Martin Powell
12 Brede Walk
Manchester
M23 9EH

Dwg Title :
Proposed GF Plan

Revision :

No.	Date	Sign
1	04/05/2023	CC

Date: **14/02/2023**

Scale: **1:50**

Paper Size: **A3**

Drawn By :
Chris Colbourne