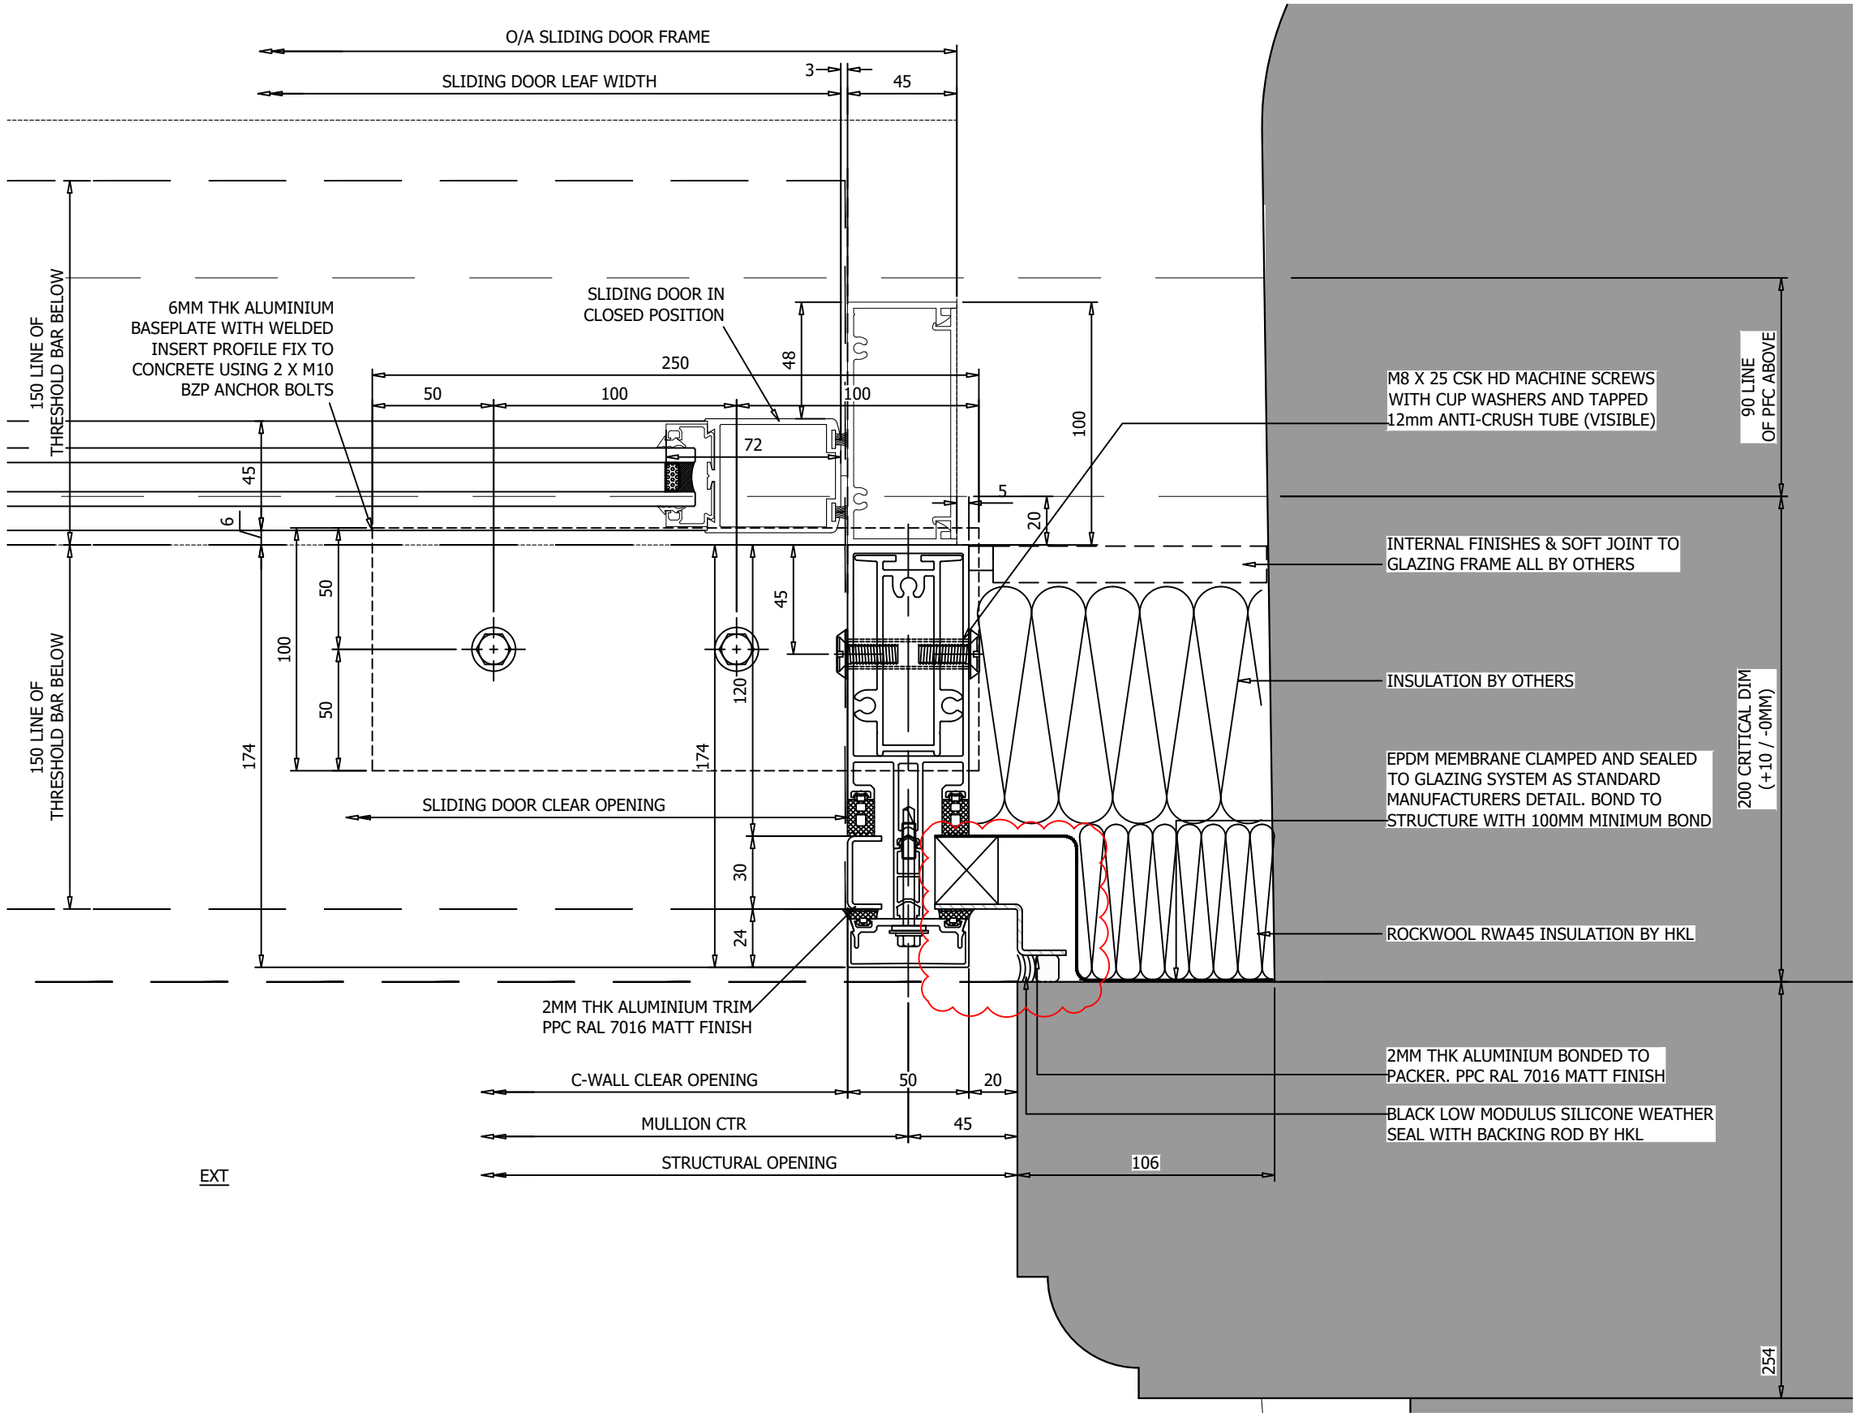

REVISIONS			
CHKD			
02	20/10/22	JP	CONSTRUCTION ISSUE
CHKD			
01	13/10/22	JP	REVISED TO COMMENTS & SURVEY
CHKD			ISSUED FOR FINAL APPROVAL
00	20.09.22	JP	ISSUED FOR APPROVAL
CHKD			

NOTES

DRAWING ISSUED FOR : CONSTRUCTION

Client: Cubic Works

Project: Princess Street, Manchester

Site: Manchester

Title: Window Ref WP.0.03 / WP.0.04
RH JAMB DETAIL

Drawn: JP

Date: 20/09/22

Design Check: JP

H-K-L Specialists Ltd
Common Road, Huthwaite, Notts, NG17 2JT
tel: 01623 550357
hello@hklspecialists.co.uk

CAD Ref: HKL/JN223/PSM/MASTERFILE

Scales: 1:2.5 @ A3

Project/Drawing No.: JN223-HKL-4005

Revision: 02

THIS DRAWING REMAINS THE PROPERTY OF J.P SPECIALIST GLAZING DESIGN LIMITED AND MAY NOT BE COPIED, REPRODUCED OR IT'S CONTENTS DIVULGED WITHOUT PRIOR WRITTEN CONSENT FROM HKL SPECIALISTS LIMITED.