



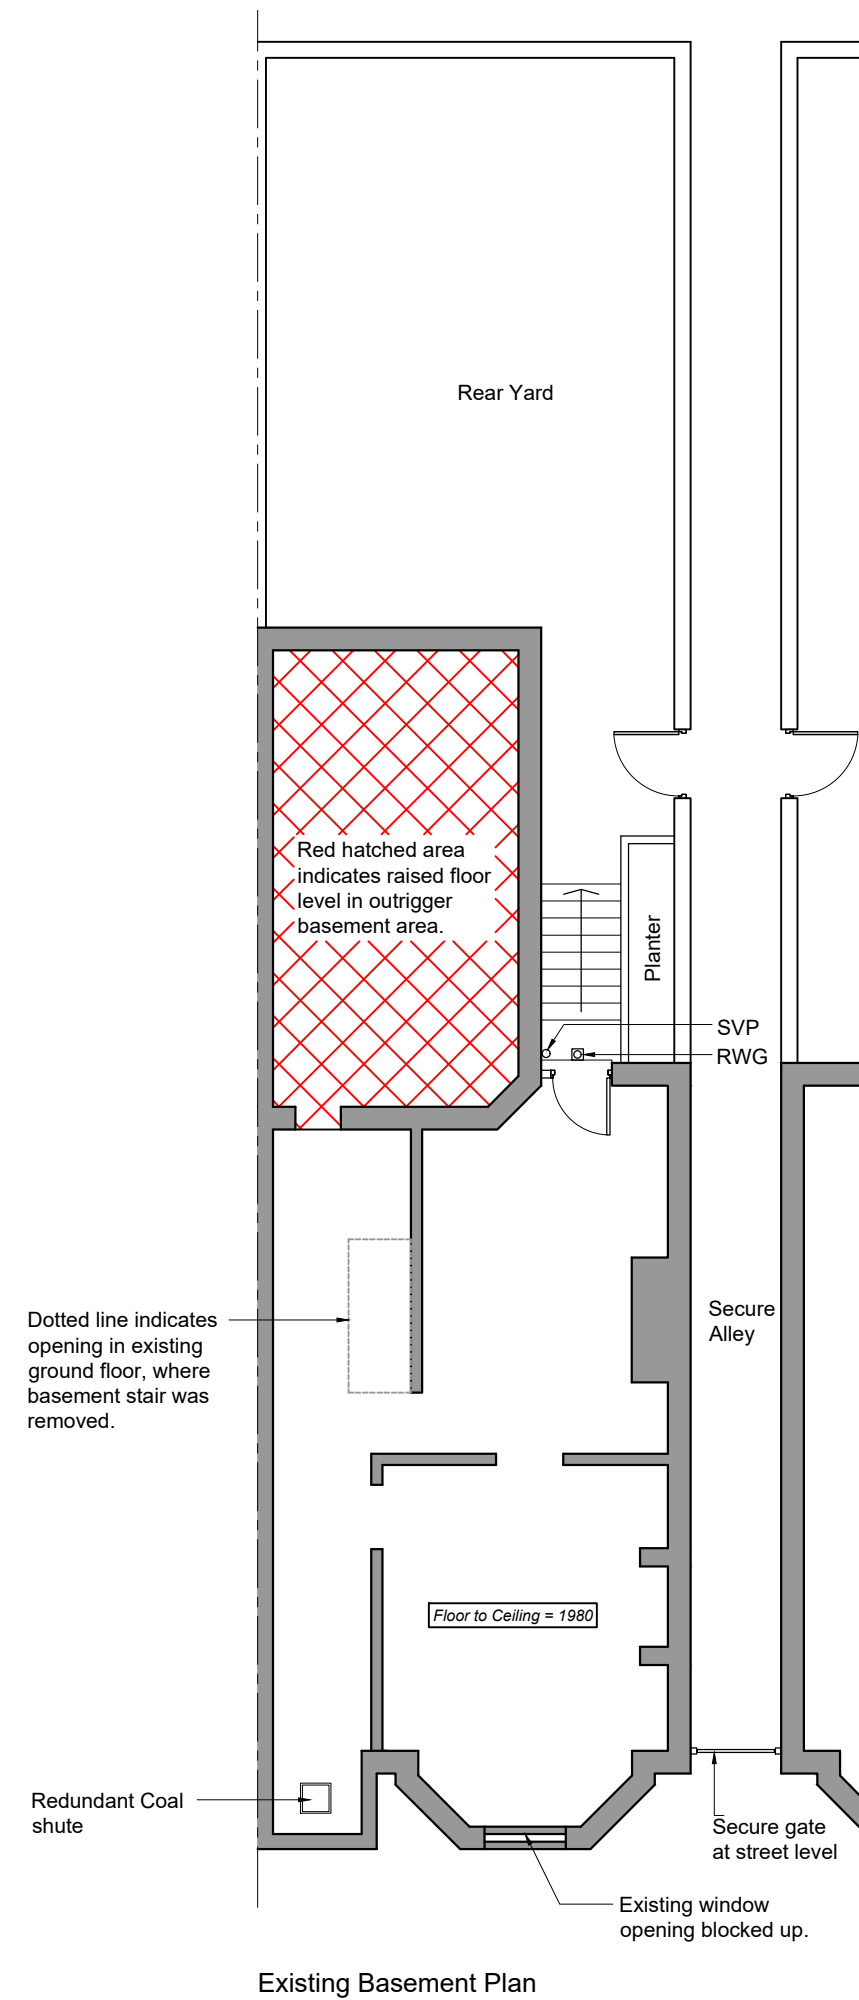

BINS PER FLAT
1# Grey Bin
1# Blue Bin
1# Brown Bin
1# Green Bin

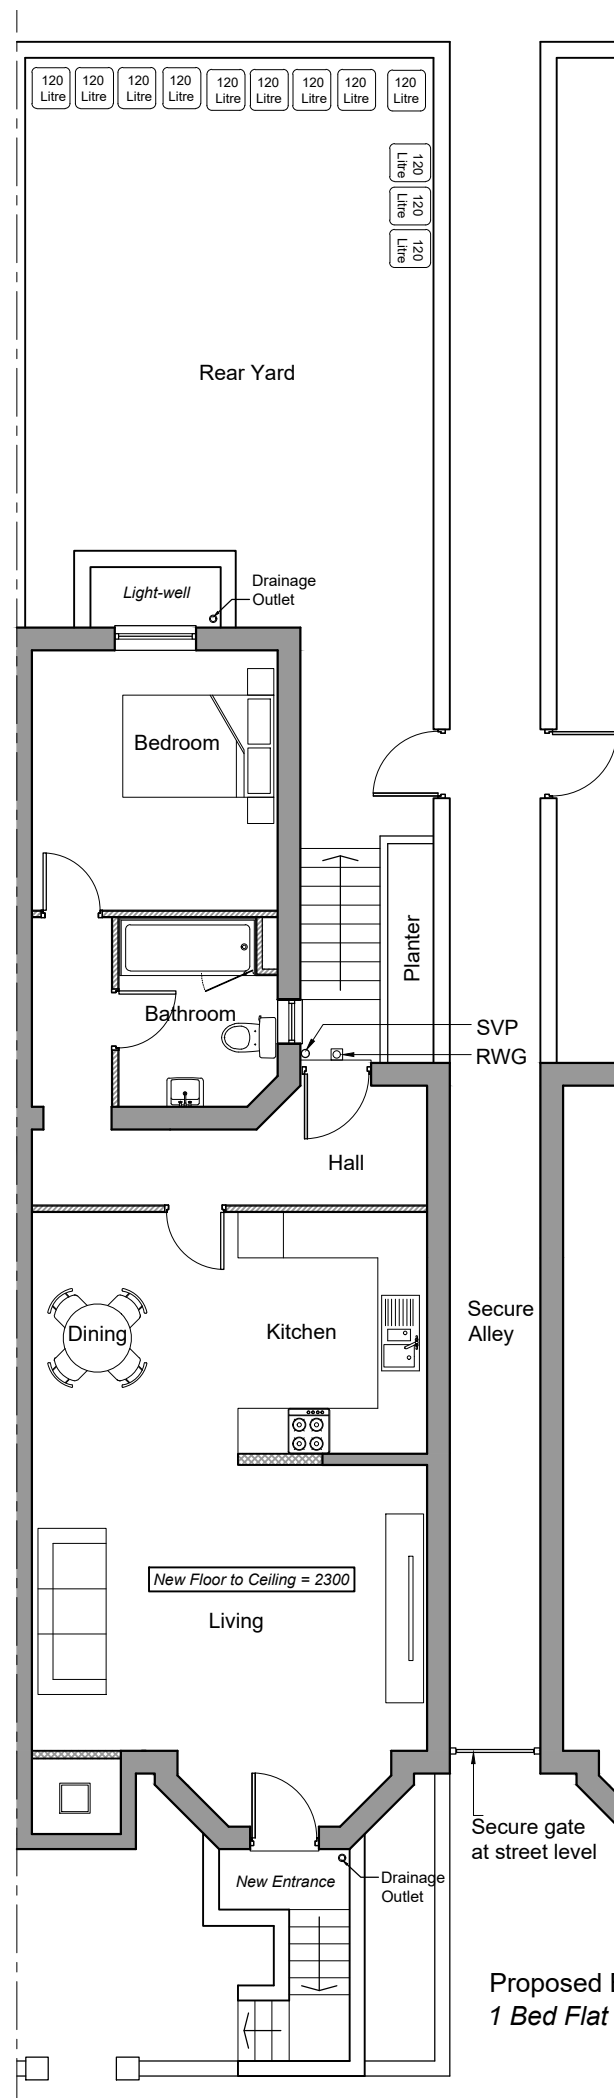

DESIGN INTENT DRAWING ONLY.
ANY CONSTRUCTION MUST COMPLY
WITH ALL APPLICABLE BUILDING
REGULATIONS.

ALL DIMENSIONS IN MM.

A	New front entrance added.	24.07.23
Rev	Amendment	Date



t 0161 8501045
m 07814 024033
e info@nk-architects.com
w www.nk-architects.com
a Sovereign House
Stockport Road
Cheadle, SK8 2EA

PROJECT:
BASEMENT CONVERSION
INTO SELF CONTAINED FLAT

ADDRESS:
57 ALBANY ROAD,
CHORLTON, MANCHESTER

DRG:
EXISTING AND PROPOSED
BASEMENT PLAN

DRG STATUS:
PLANNING SUBMISSION

DATE:	March 2023	DRAWN:	ANK
SCALE:	1:100	CHECKED:	ANK
SIZE:	A3	DRG NO:	624.01A

COPYRIGHT © 2007 NK ARCHITECTS (MCR) LIMITED. ALL RIGHTS RESERVED.
REFER TO DIMENSIONS AND DO NOT SCALE.