



Please note:

The contents of this drawing are based on (survey/ existing) information taken on site. Halliday Meecham Architects can accept no responsibility for the accuracy of this information and/or works based upon it. The contractor must check the accuracy of these drawings prior to installation on site and notify Halliday Meecham Architects of any discrepancies.

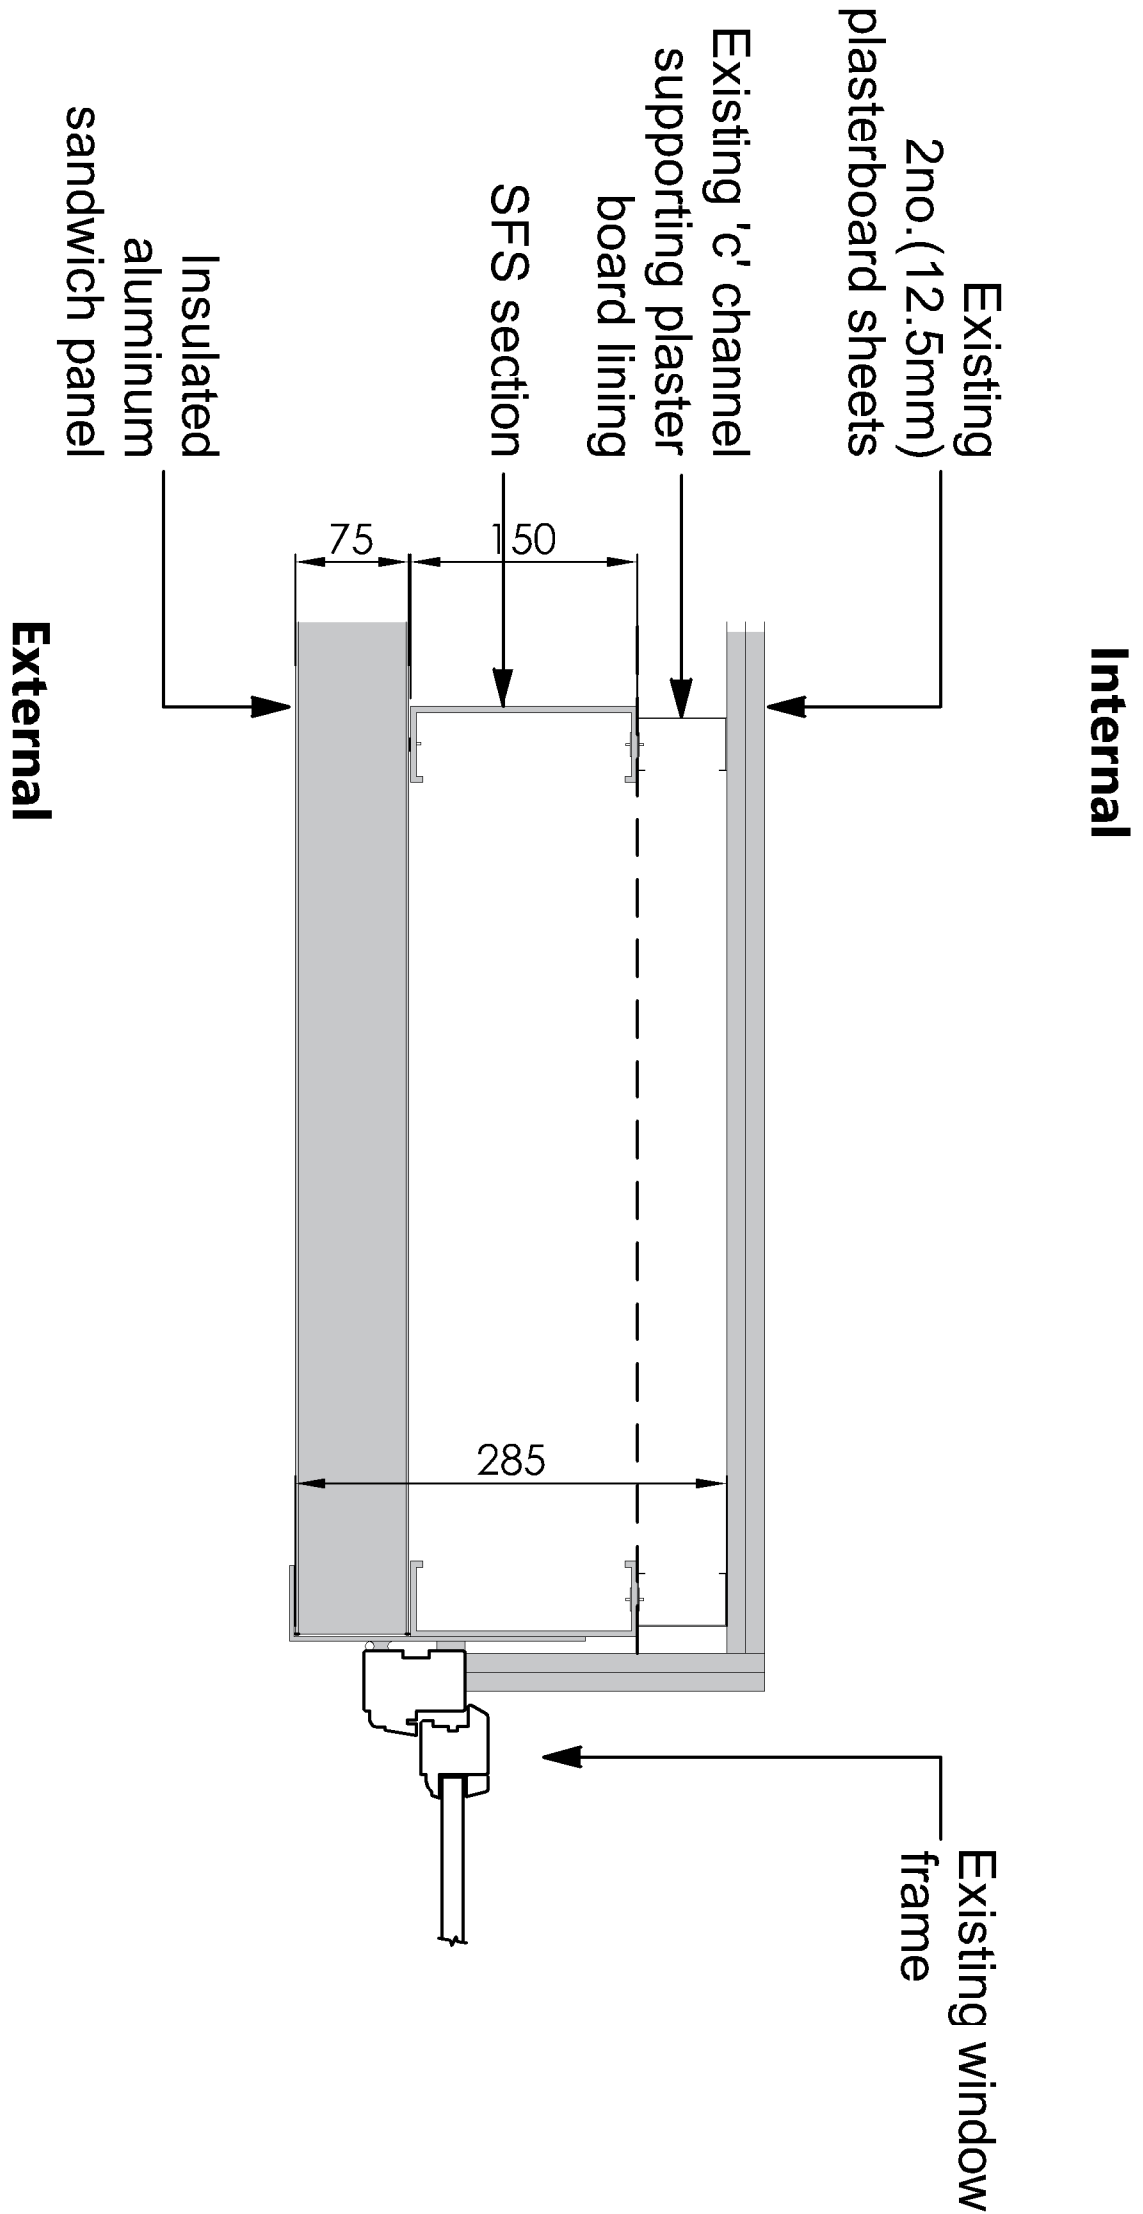


Existing wall build up - cladding at penthouse level

1 : 5 @ A3

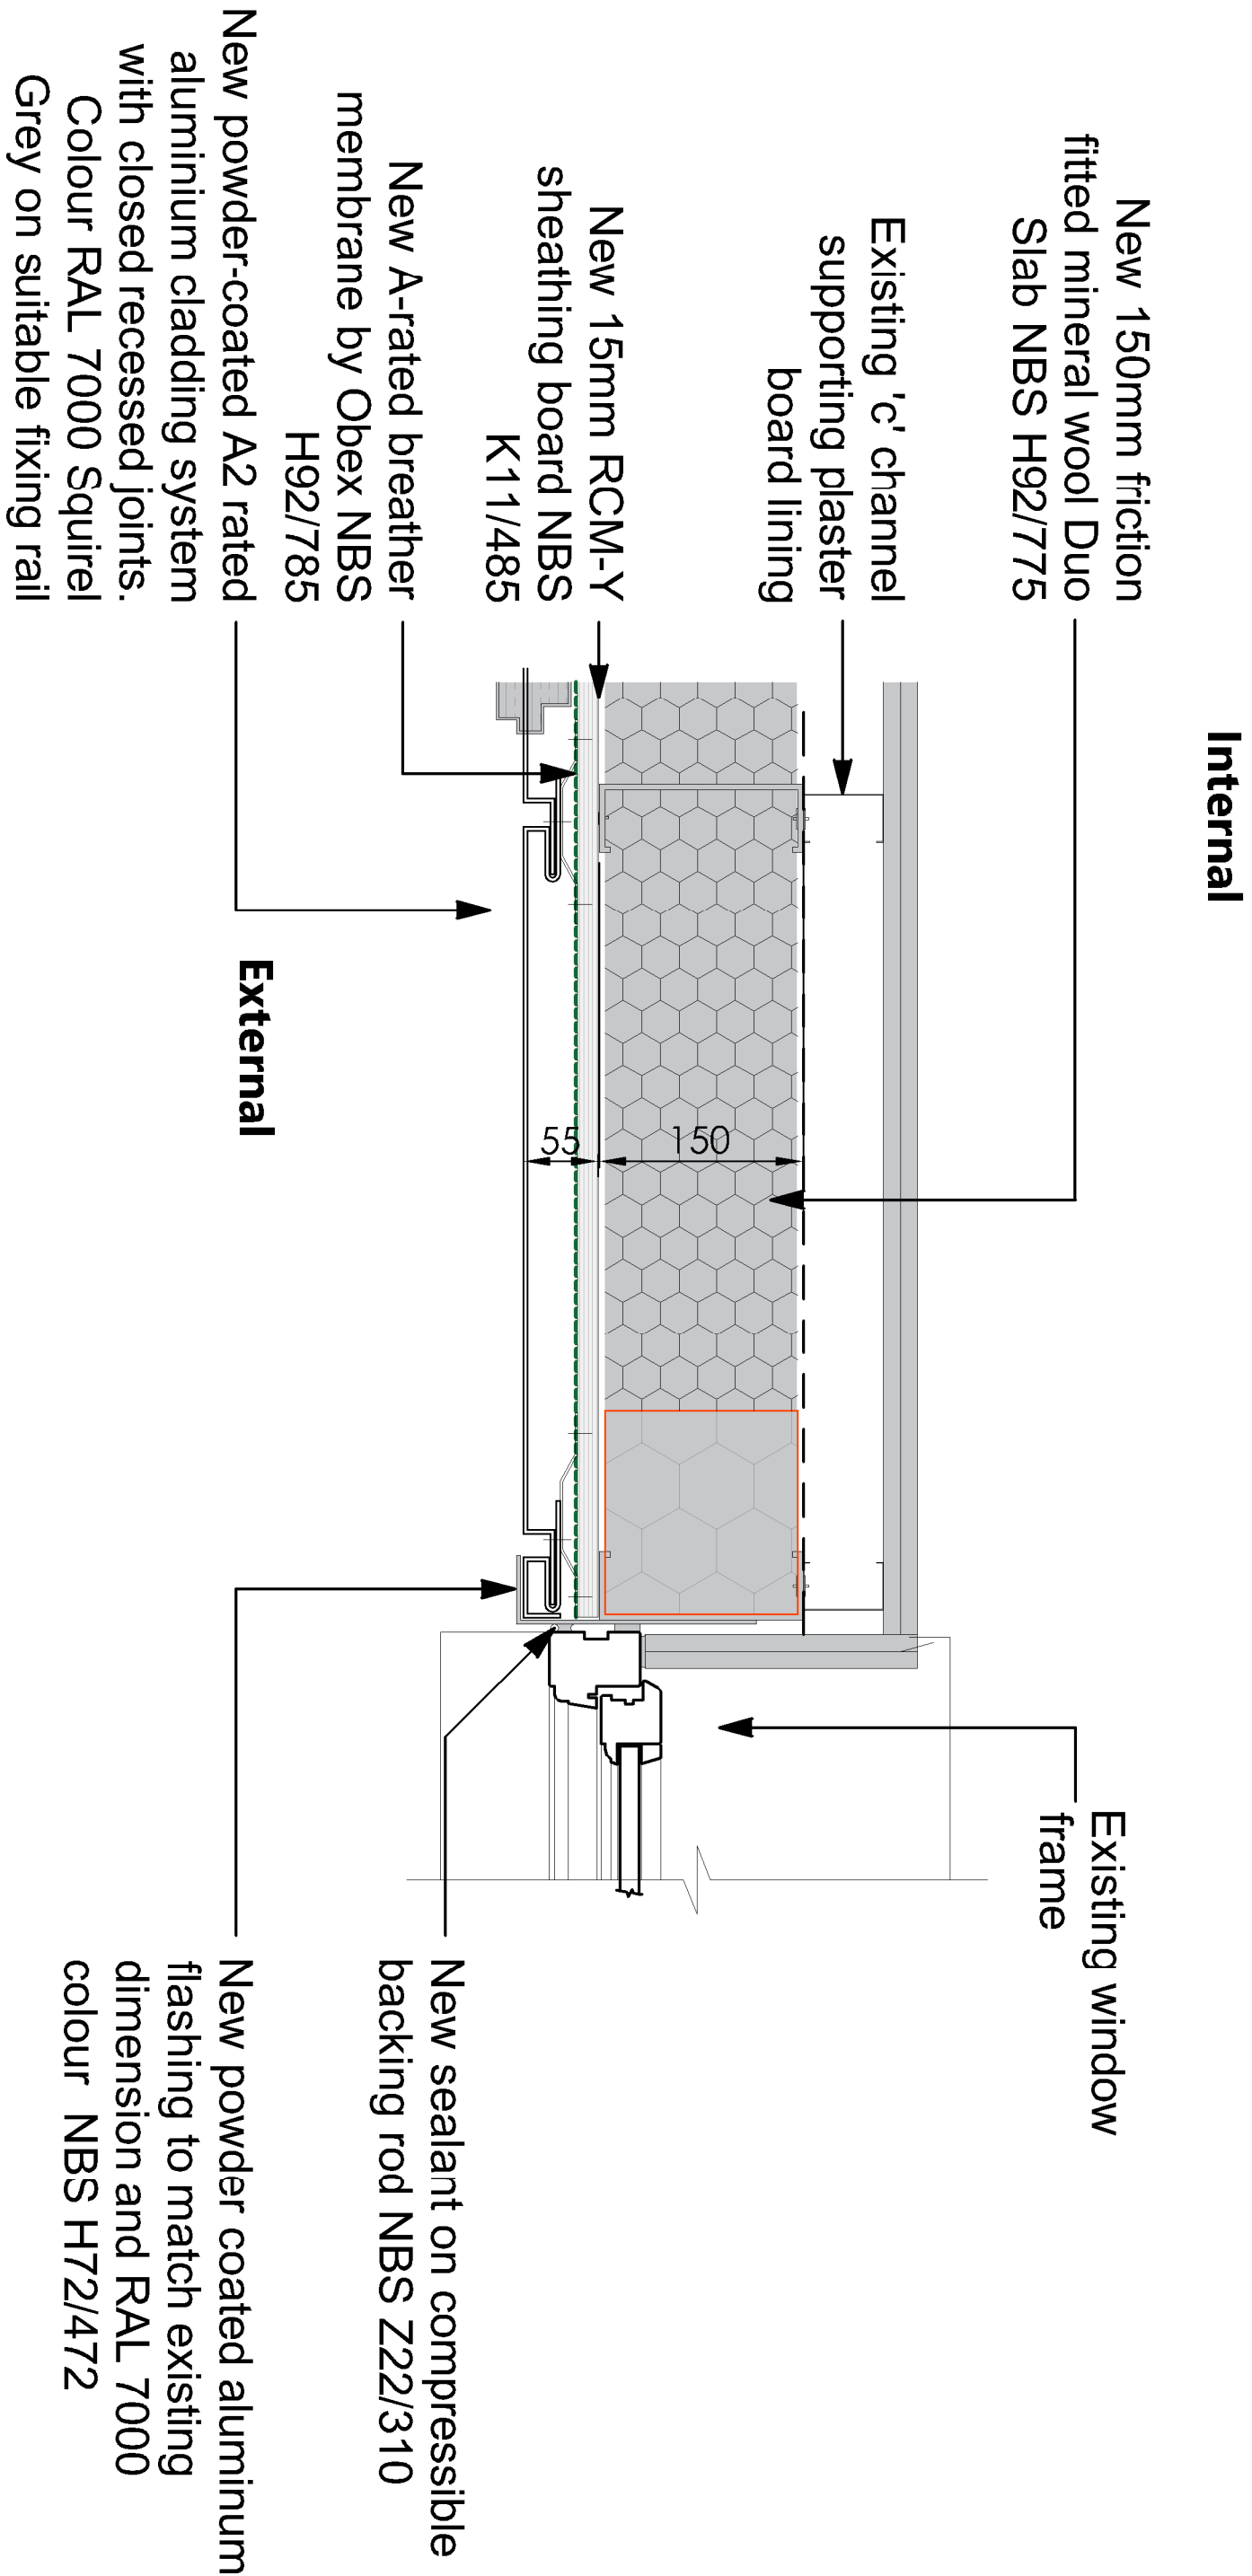

Proposed cladding at penthouse level

1 : 5 @ A3

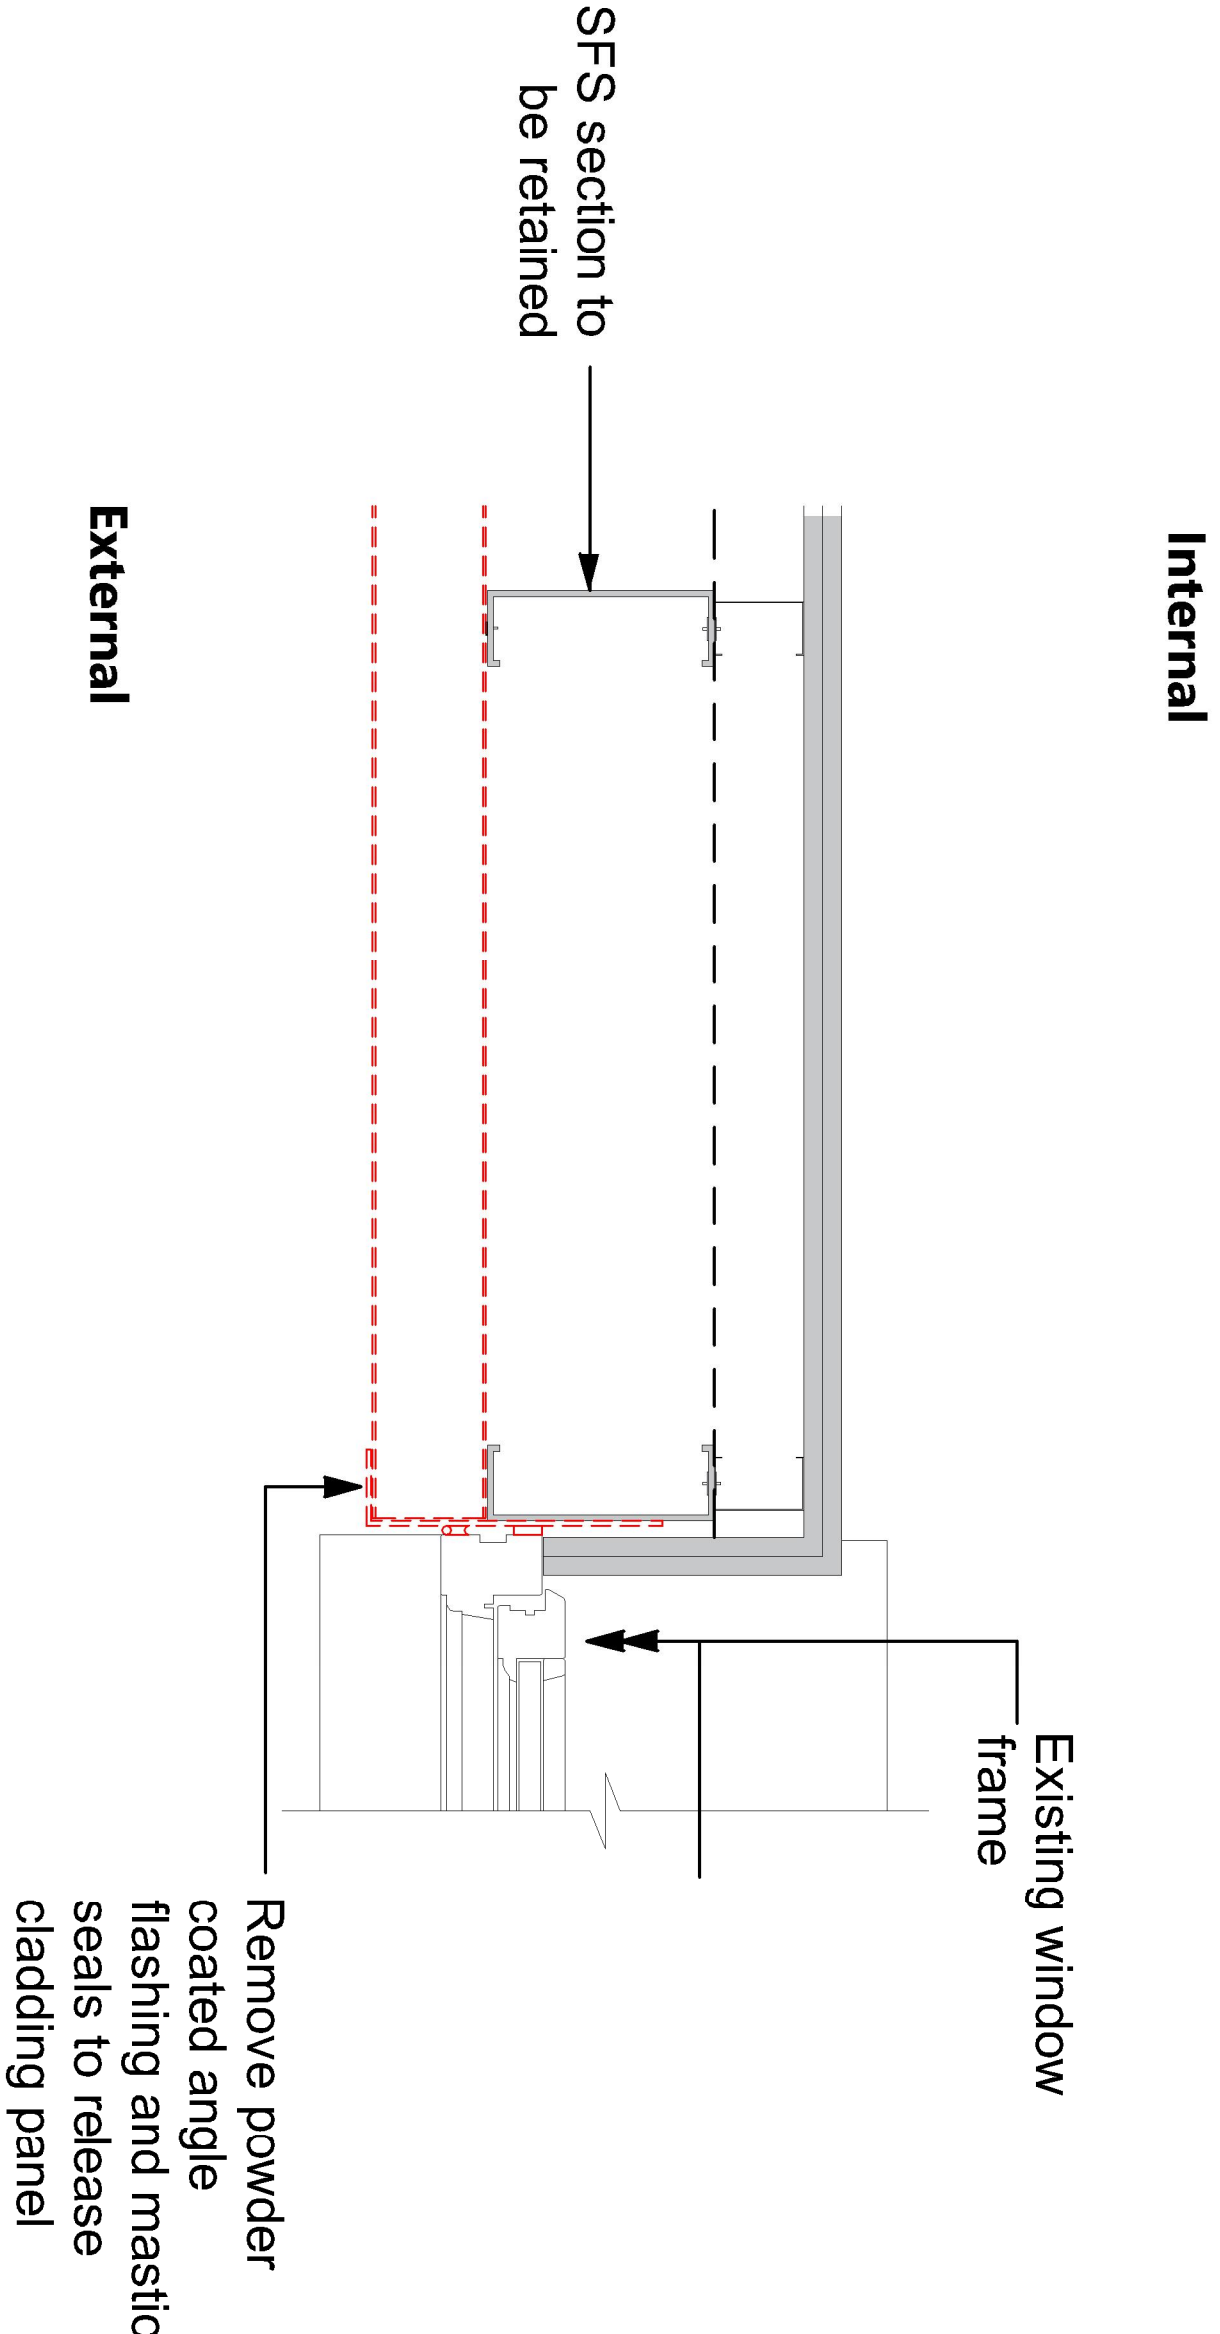

Strip out cladding at penthouse level

1 : 5 @ A3




Existing penthouse window

© Copyright: All rights reserved. This drawing must not be reproduced without permission. Do not scale from this drawing. All dimensions are in millimetres unless otherwise stated. Any discrepancies should be reported to the Architect.

P2	cladding system updated.	26.09.23	CB	TF	
P1	First Issue. For Comment/Approval.	26.04.23	-	-	
PRELIMINARY					
Revision	Description	Date	Drawn	Checked	

Halliday Meecham Architects Limited
111 Piccadilly Manchester M1 2HY
+44 (0)161 661 5566
4 Devonshire Street London W1W 5DT
+44 (0)203 440 5175
hma@hallidaymeecham.com
www.hallidaymeecham.com

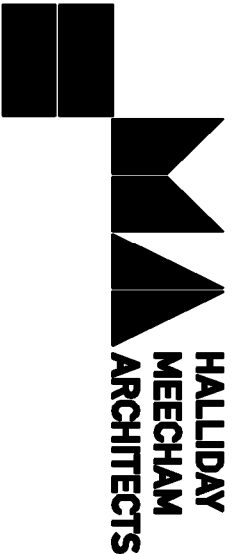

Client	Wardens				
Project	56 High Street Re-cladding Project				
Design Lead	56 High St. Manchester M4 1ED				
Location	External Wall Treatment - Cladding at Roof Level				
Scale @ A1	Scale @ A3	Date	Drawn	Checked	Look No.
1:5	1:10	26.04.23	CB	TF	5540
Drawing Ref.	5540-HMA-HS-ZZ-DR-A-21101				Revision
					P2