

A0


This drawing shall not be scaled.
Work from the dimensions shown in the drawing or given in relevant specifications

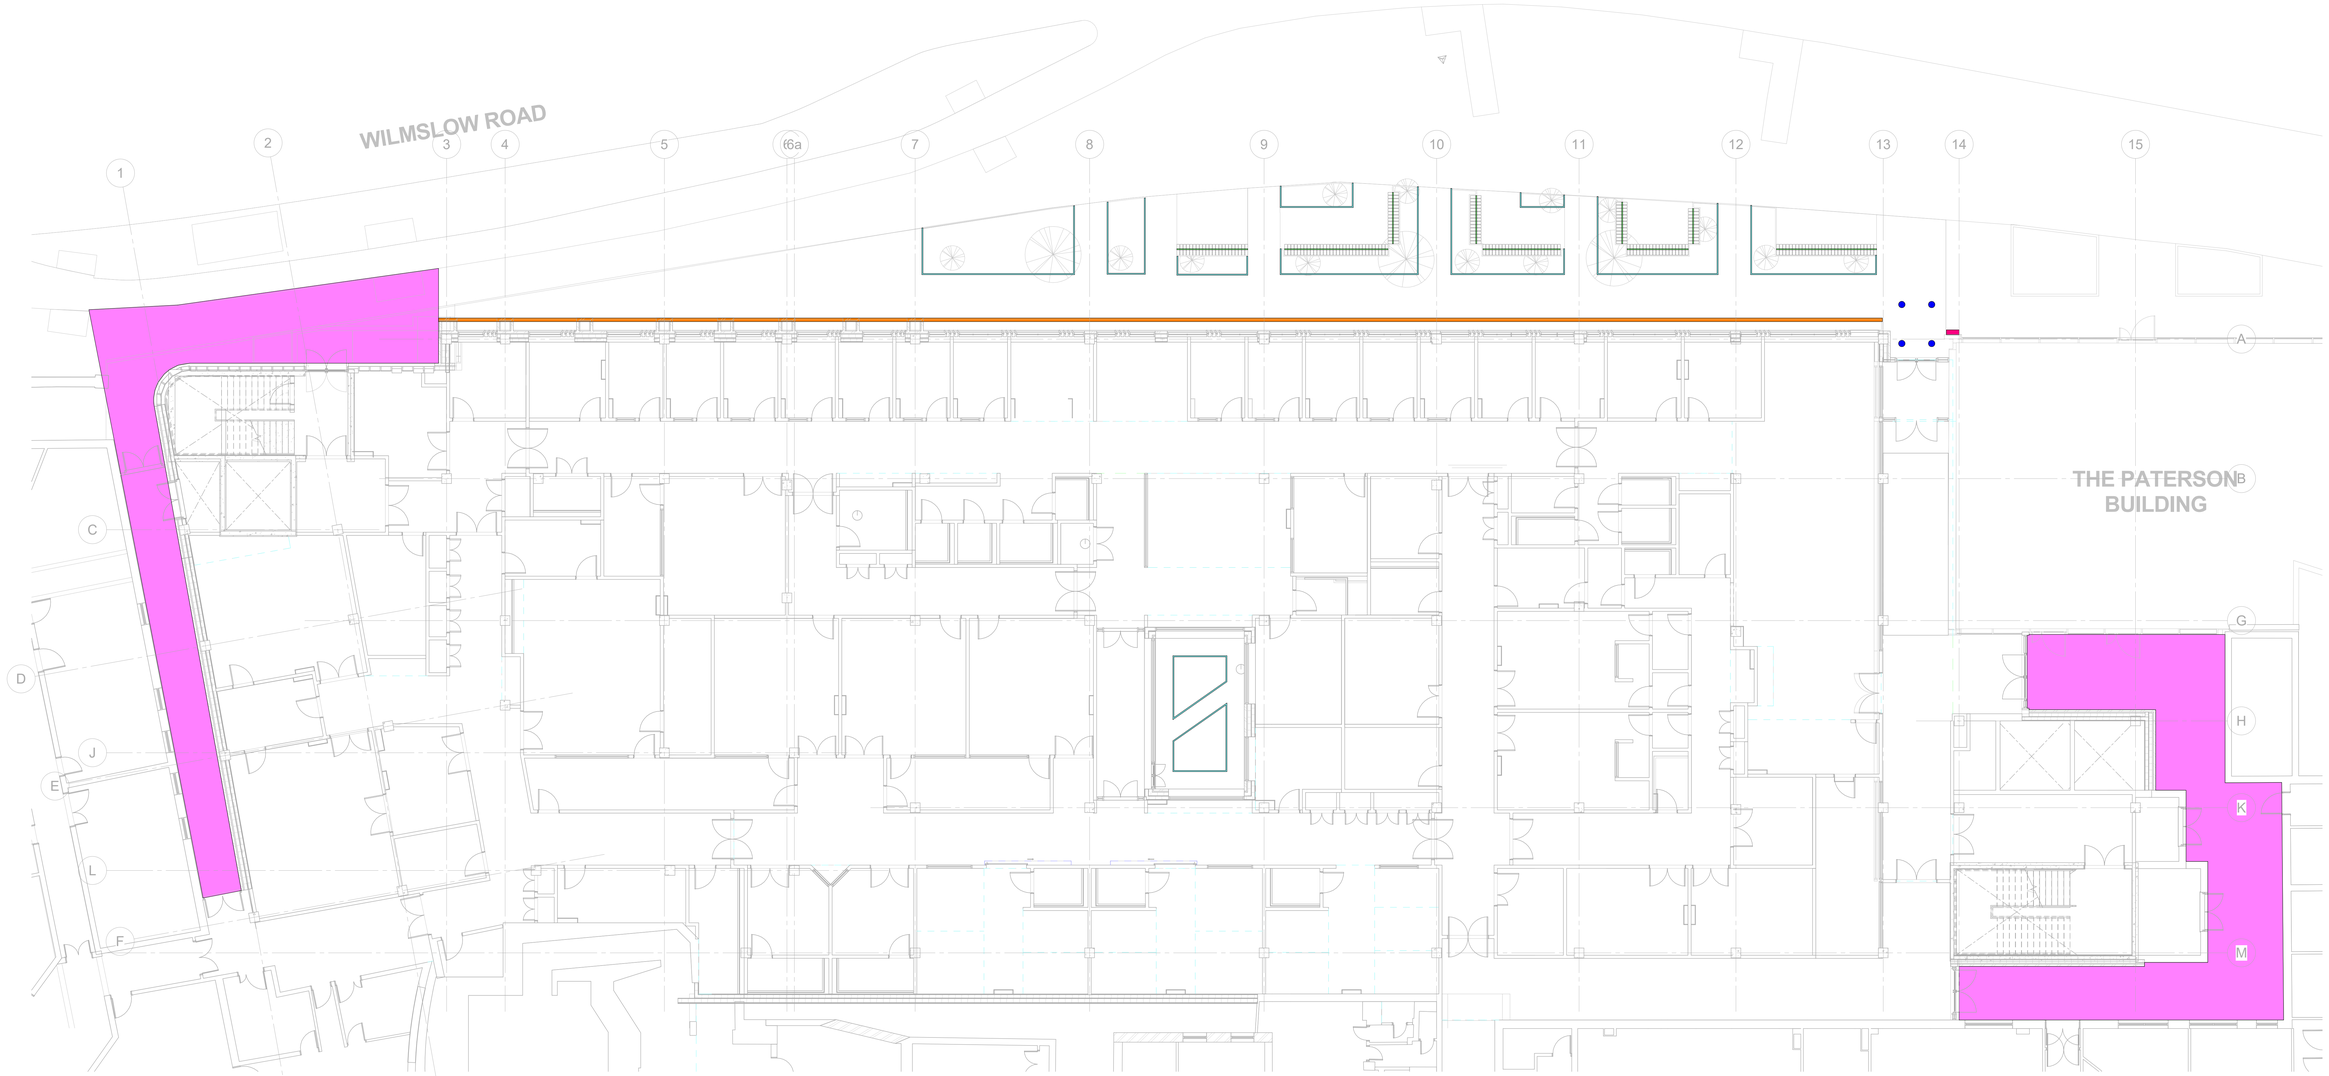


1 Level 00 - Lanscape Plan
1 : 100

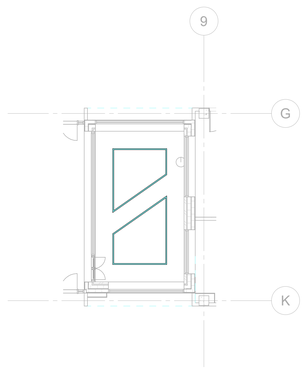

2 Level 00 - Courtyard Lanscape
1 : 100

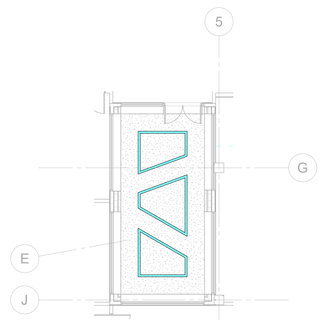

3 Level 01 - Courtyard Lanscape
1 : 100

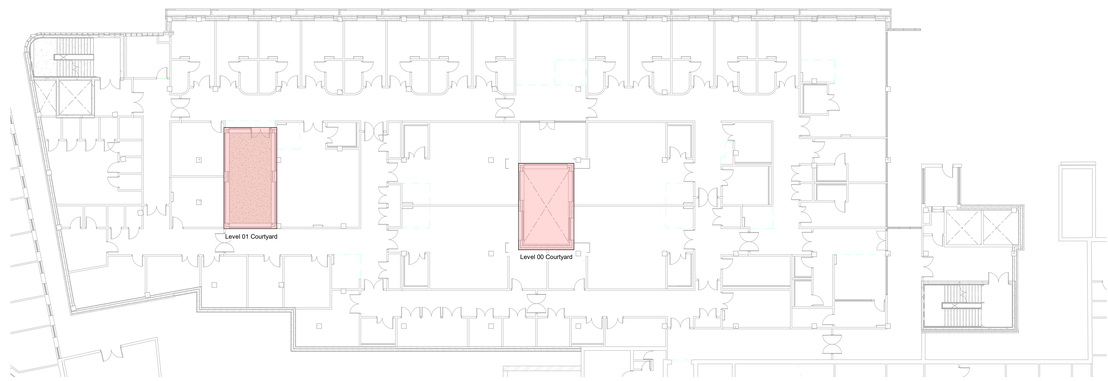

Index	Description	Designed	Reviewed	Authorised	Date
P02	Planning Issue - amended to current plan	ES	NV	DA	25/08/23
P01	Planning Issue	ES	NV	DA	08/2023

REVISIONS:

© **Hoare Lea** LLP
LLP

CDM Regulations
Refer to any information included in this drawing or the model from which it is derived, refer also to the project CDM Risk Register for information on residual risks.

General Notes:
- The drawing does not necessarily show all the information needed to interpret the design intent or the construction details.
- The drawing contains information from more than one source and must be read in conjunction with all relevant specifications.
- Any apparent drafting errors and differences between other drawings and specifications shall be brought to our attention.

Project Notes:

- Under First floor hangover LED strip lighting
- Under Planter edging LED strip lighting
- Under Bench LED strip lighting
- External wall mounted bulkhead luminaires
- External downlighter luminaires
- External wall mounted feature lighting

Design Illuminance Levels

Pedestrian footpaths - 5 lux

Pedestrian ramps/stairs - 100 lux

Pedestrian entrances - 75 - 100 lux

Additional bulkheads and/or bollards shall be provided within the external front of the building if required at the next design stage.

Additional bulkheads shall be provided within the courtyards if required at the next design stage.

ARCHITECT:
DAY Architectural

CLIENT:
The Christie NHS Foundation Trust

PROJECT TITLE:
Christies Advanced Scanning & Imaging Centre Development (CASICD)

DRAWING TITLE:
Indicative External Lighting Strategy

HOARE LEA

RIBA Stage 2

PERSON RESPONSIBLE FOR:		
Design: ES	Review: NV	Authorising Issue: DA
Project No: 04/06155	Date: August 2023	Scale @ A0: As Indicated

DRAWING NUMBER:	Status	Rev:
CASICD-HLEA-XX-XX-DR-E-708001	S2	P02