

3 Brickwork - Double Soldier Course
Tay Buff - I1833
Lancashire brick and tile
NBS:F10/112

1 Brickwork - Buff
Tay Buff - I1833
Lancashire brick and tile
NBS:F10/111

2 Brickwork - Feature Plinth
Blockleys Park Royal
Lancashire brick and tile
NBS:F10/111



4 Aluminium windows & doors with integrated
louvres
RAL 7002 Olive Grey
NBS:H11/110 & 140

5 Aluminium Curtain walling
RAL 7002 Olive Grey
NBS:K40/135

6 PPC Metal insulated external doors
NBS:L20/480

7 Cladding -
Trespa Meteon FR
RAL 7002 Olive Grey
&
RAL 9010 White (main entrance lobby)
NBS:H92/121

9 PPC aluminium coping
RAL 7002 Olive Grey
NBS:F30/780

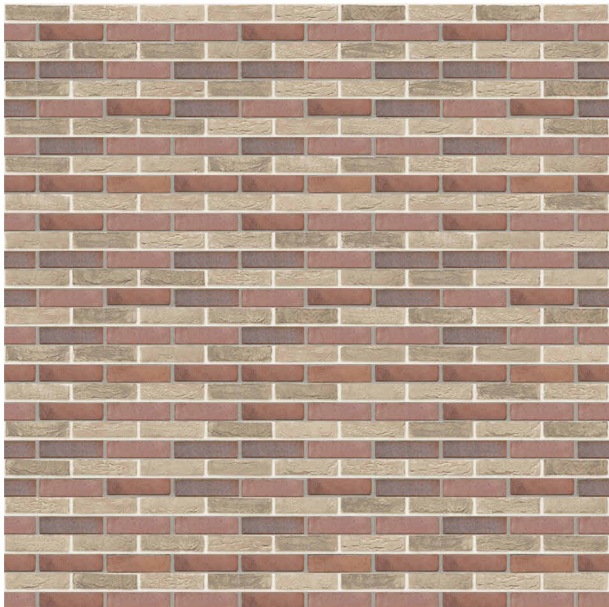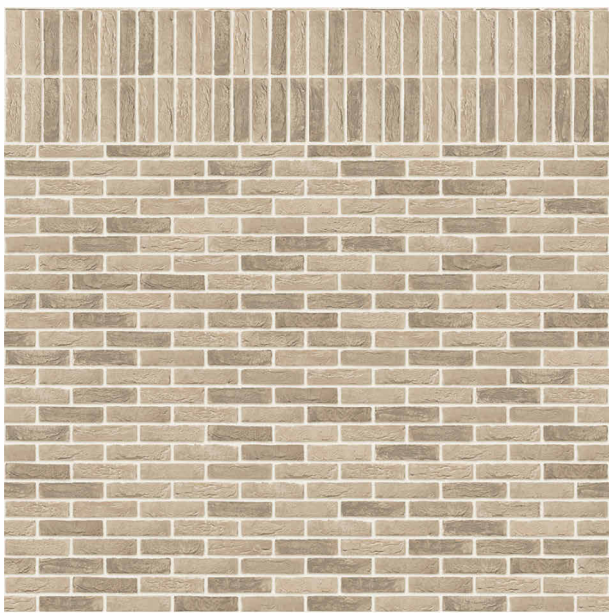

10 Canopy roof with PPC aluminium flashing
NBS:H72/421

11 PPC aluminium rainwater goods
NBS:R10/370

12 Roof to Roof Metal access
staircase
Galvanised (not shown & not
visible from ground level)
NBS:L35/150

13 PV Panels
(self finish - not visible from
ground level)

14 Cladding - Grey - internal parapet
(not visible from ground level)
NBS:H92/120

15 Star Logo - School Colours
Aluminium 3mm thk.
Pantone 376C
C53 M0 Y85 K0
DMA signs
NBS:N91/110

16 3/4 Star Logo - School Colours
Aluminium 3mm thk.
Pantone 376C
C53 M0 Y85 K0
DMA signs
NBS:N91/110




For External Materials see also Landscape Architects dwgs:
FS0766-SLD-XX-XX-D-LS-06_Furniture Details-A1_S2 Information_D_0
FS0766-SLD-XX-XX-D-LS-05_Boundary Treatments-A1_S2 Information_D_0
FS0766-SLD-XX-XX-D-LS-02_Landscape GA-A1_S4 - Push Through_E_0

All metal fences to be RAL 6005 Moss Green

17 Adult Entrance Area to be AG plaza paving
"salt" & "birkkes" banding laid in a 2/1/1/2/1/1/2 pattern
with "pepper kerb"

18 Non Permeable Tarmac to playground areas

19 Permeable MUGA sports pitch to Sport England guidance with thermoplastic
line markings to pitches

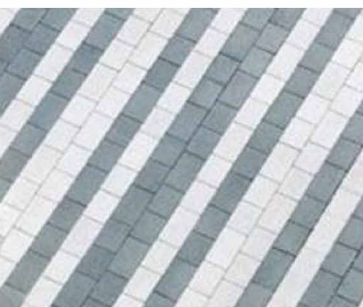

© Bowker Sadler Partnership Limited

■ This drawing is the subject of copyright which vests in Bowker Sadler Partnership Limited. It is an infringement of copyright to reproduce this drawing, by whatever means, including electronic, without the express written consent of Bowker Sadler Partnership Limited which reserves all its rights.

Bowker Sadler Partnership Limited asserts its rights to be identified as the author of this design

■ Drawing not to be scaled
■ Report Errors and Omissions to the Architect.
■ Check all dimensions on site
■ Drawing to be read in conjunction with the Health and Safety Plan and all relevant Risk Assessments

1:50
1:100

1m 2 3 4 5 6



1 Materials Legend

1 : 50

Rev.	Date	Dm.	Chkd.
------	------	-----	-------

BOWKER SADLER ARCHITECTURE

Hatherlow House | Hatherlow | Romiley | Stockport | SK6 3DY
0161 406 7333 | office@bowker-sadler.co.uk | www.bowker-sadler.co.uk

Project
**Olive Primary School,
Manchester**

Client
Conlon Construction Limited

Drawing
Proposed Materials

Scale 1 : 50	Sheet Size @ A1	Drawn SW	Checked SW	Date 16.10.23
-----------------	--------------------	-------------	---------------	------------------

Project No FS0766	Originator -BSA	Zone -XX	Level -XX	Form -D	Discipline -A	Number 1100
-----------------------------	---------------------------	--------------------	---------------------	-------------------	-------------------------	-----------------------

Status
Planning