


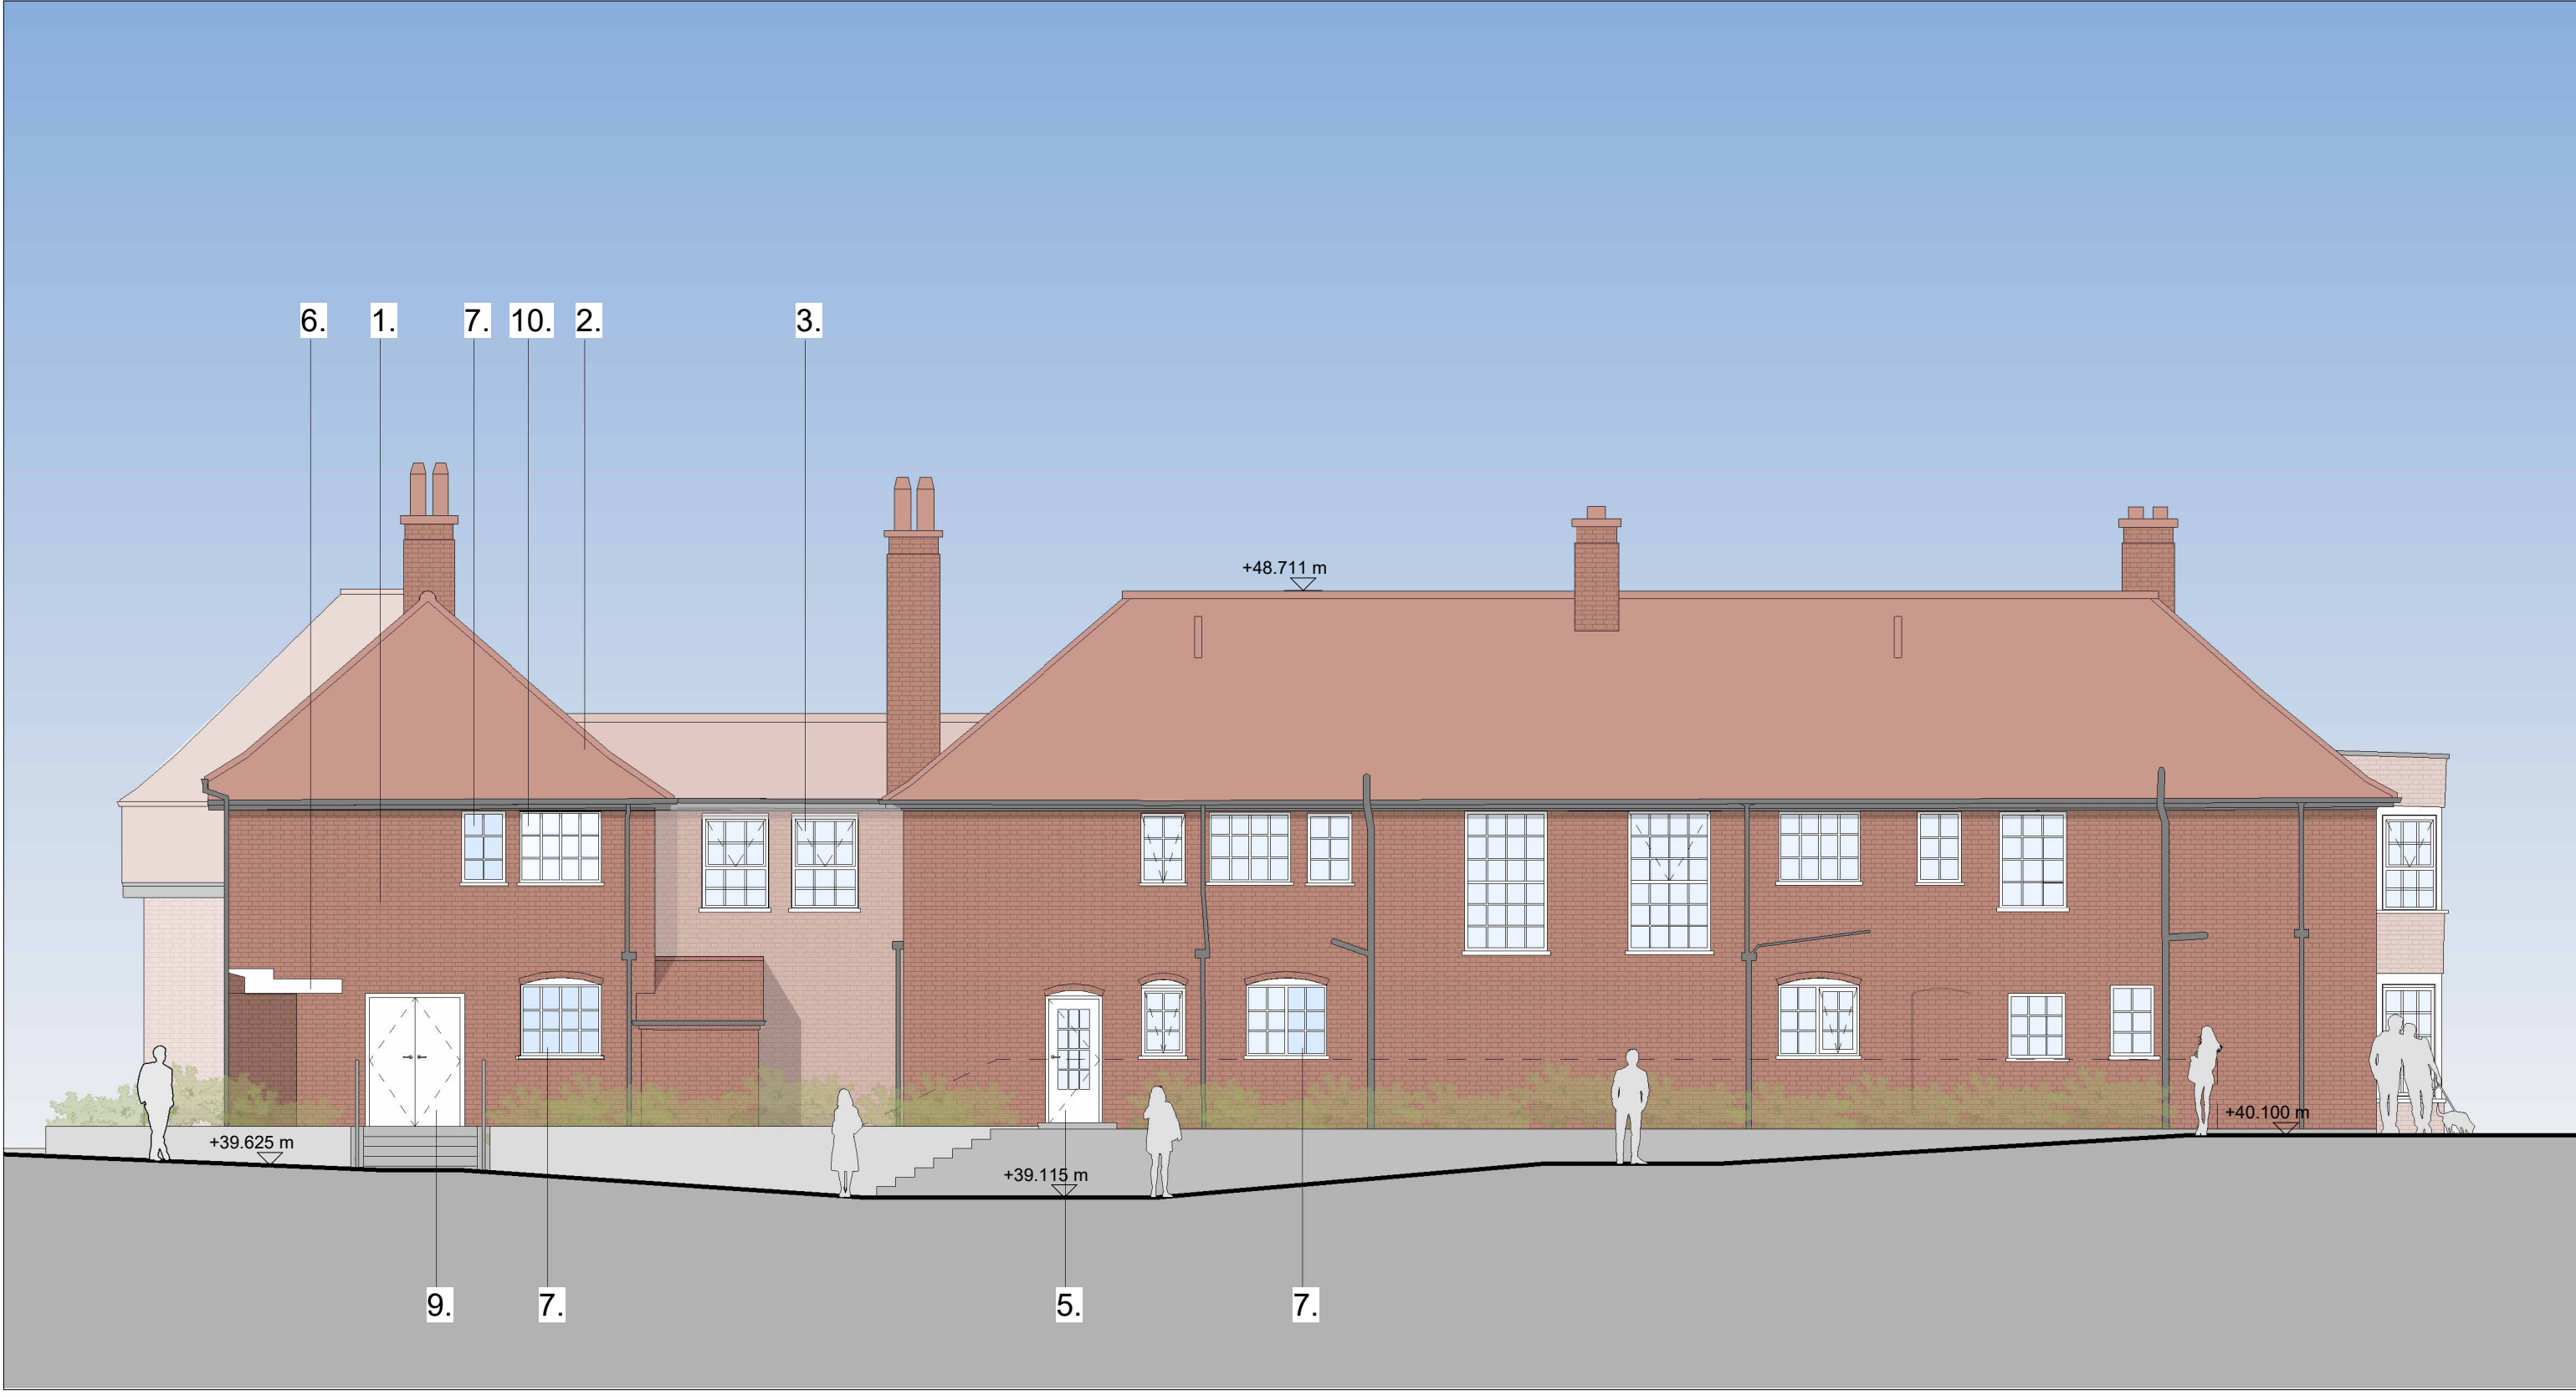

Proposed South Elevation
1 : 100



Proposed West Elevation
1 : 100