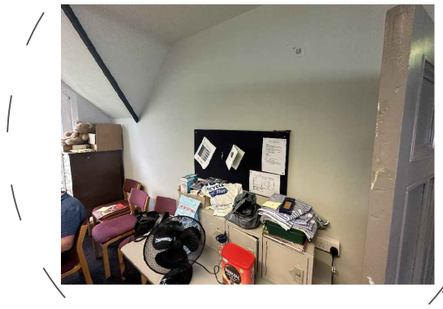

2kW DIMPLEX PLX HEATER

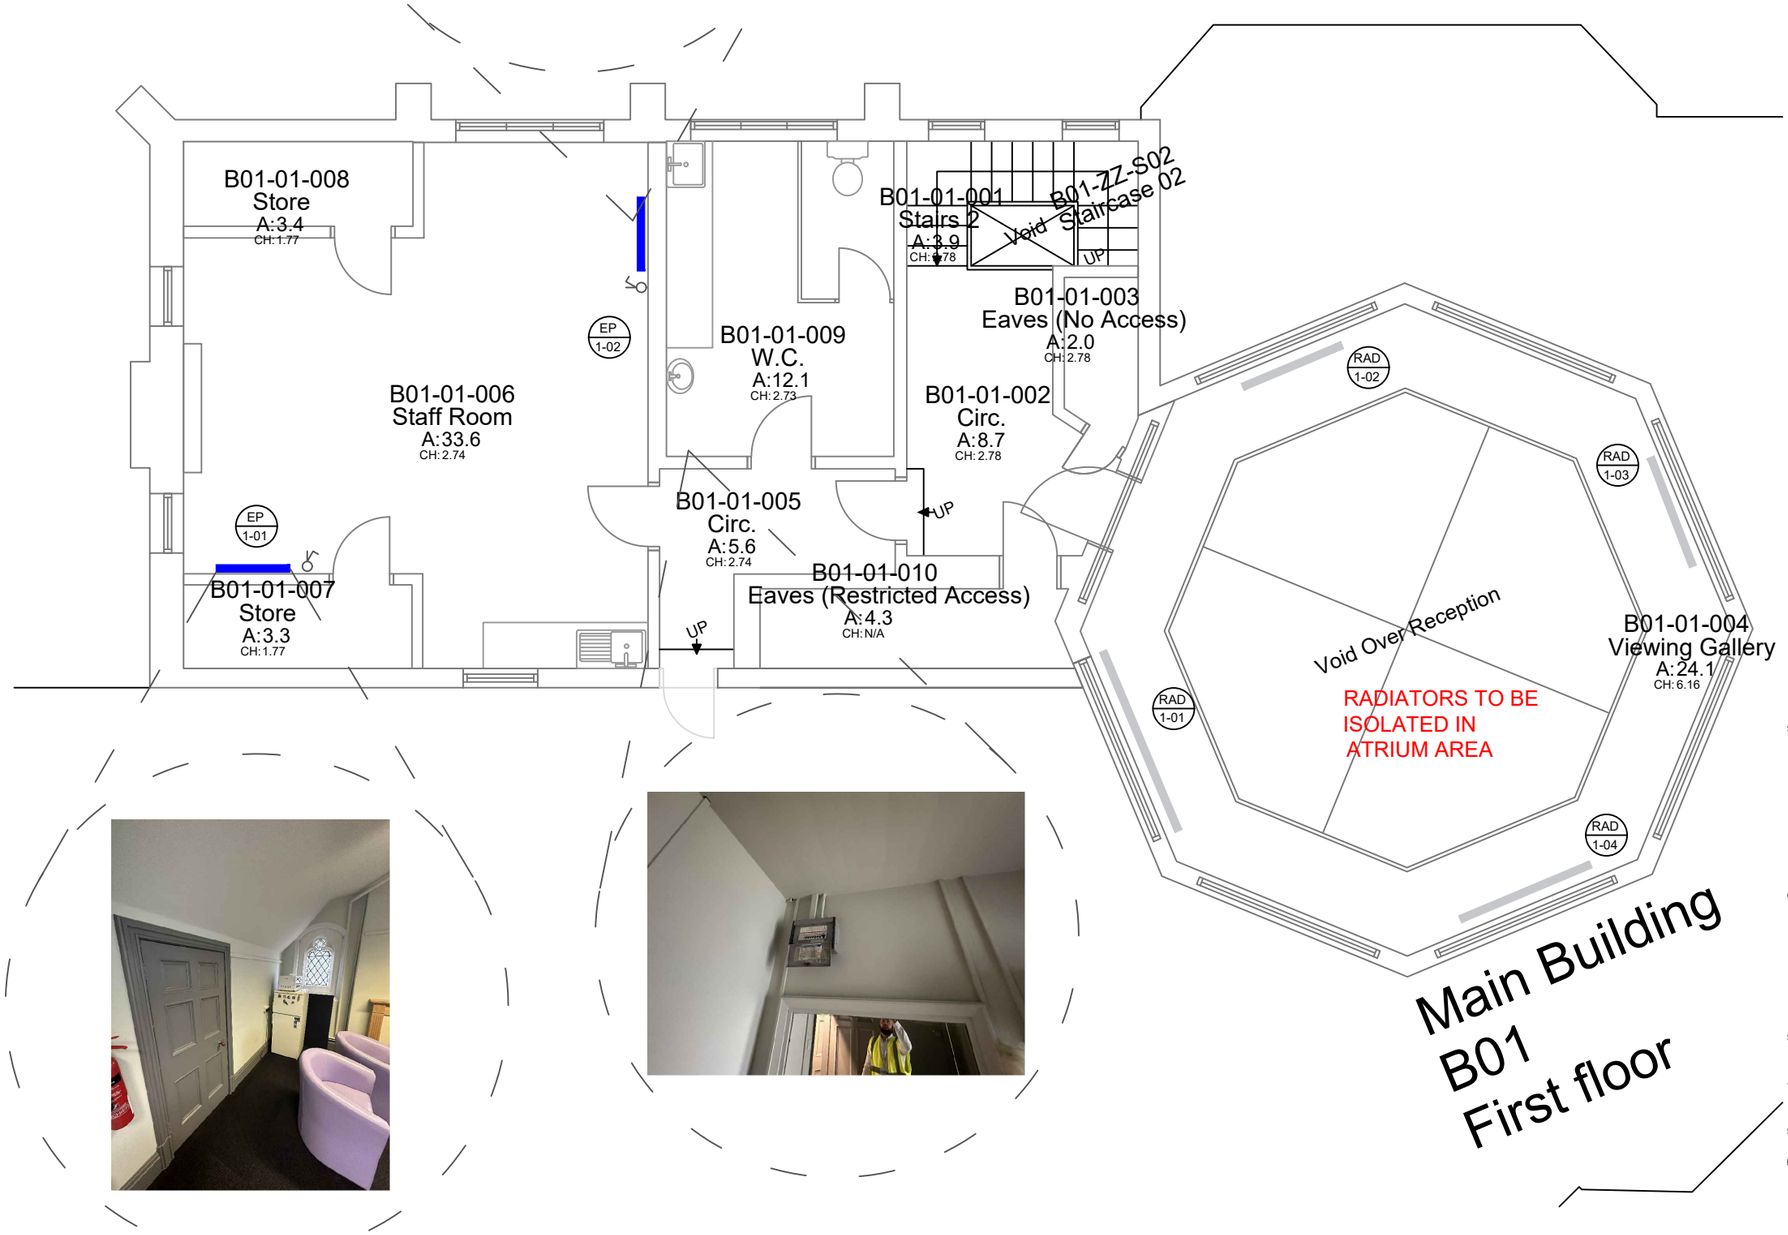

Notes:

PANEL HEATER WIRING TO BE CONTAINED USING 20MM WHITE PVC CONDUIT

REV:	DESCRIPTION:	BY:	DATE:
2	ADDED IMAGES	JL	JUN23

STATUS: PROPOSED

AP MITCHELL GROUP
19 High Street
Neston
Cheshire
CH64 9TZ

CLIENT:

SITE: DIDSBURY LIBRARY MANCHESTER

TITLE: PROPOSED HEATING LAYOUT-FF

SCALE AT A3:	DATE:	DRAWN:	CHECKED:
NTS	JUNE 2023	PS	DJM

PROJECT NO:	DRAWING NO:	REVISION:
J-24045	M05	1