





New timber panelled suite door. Black finish. Brushed steel ironmongery. Exact door to Conservation Officers approval.

3FL - Elevation 9
1 : 20

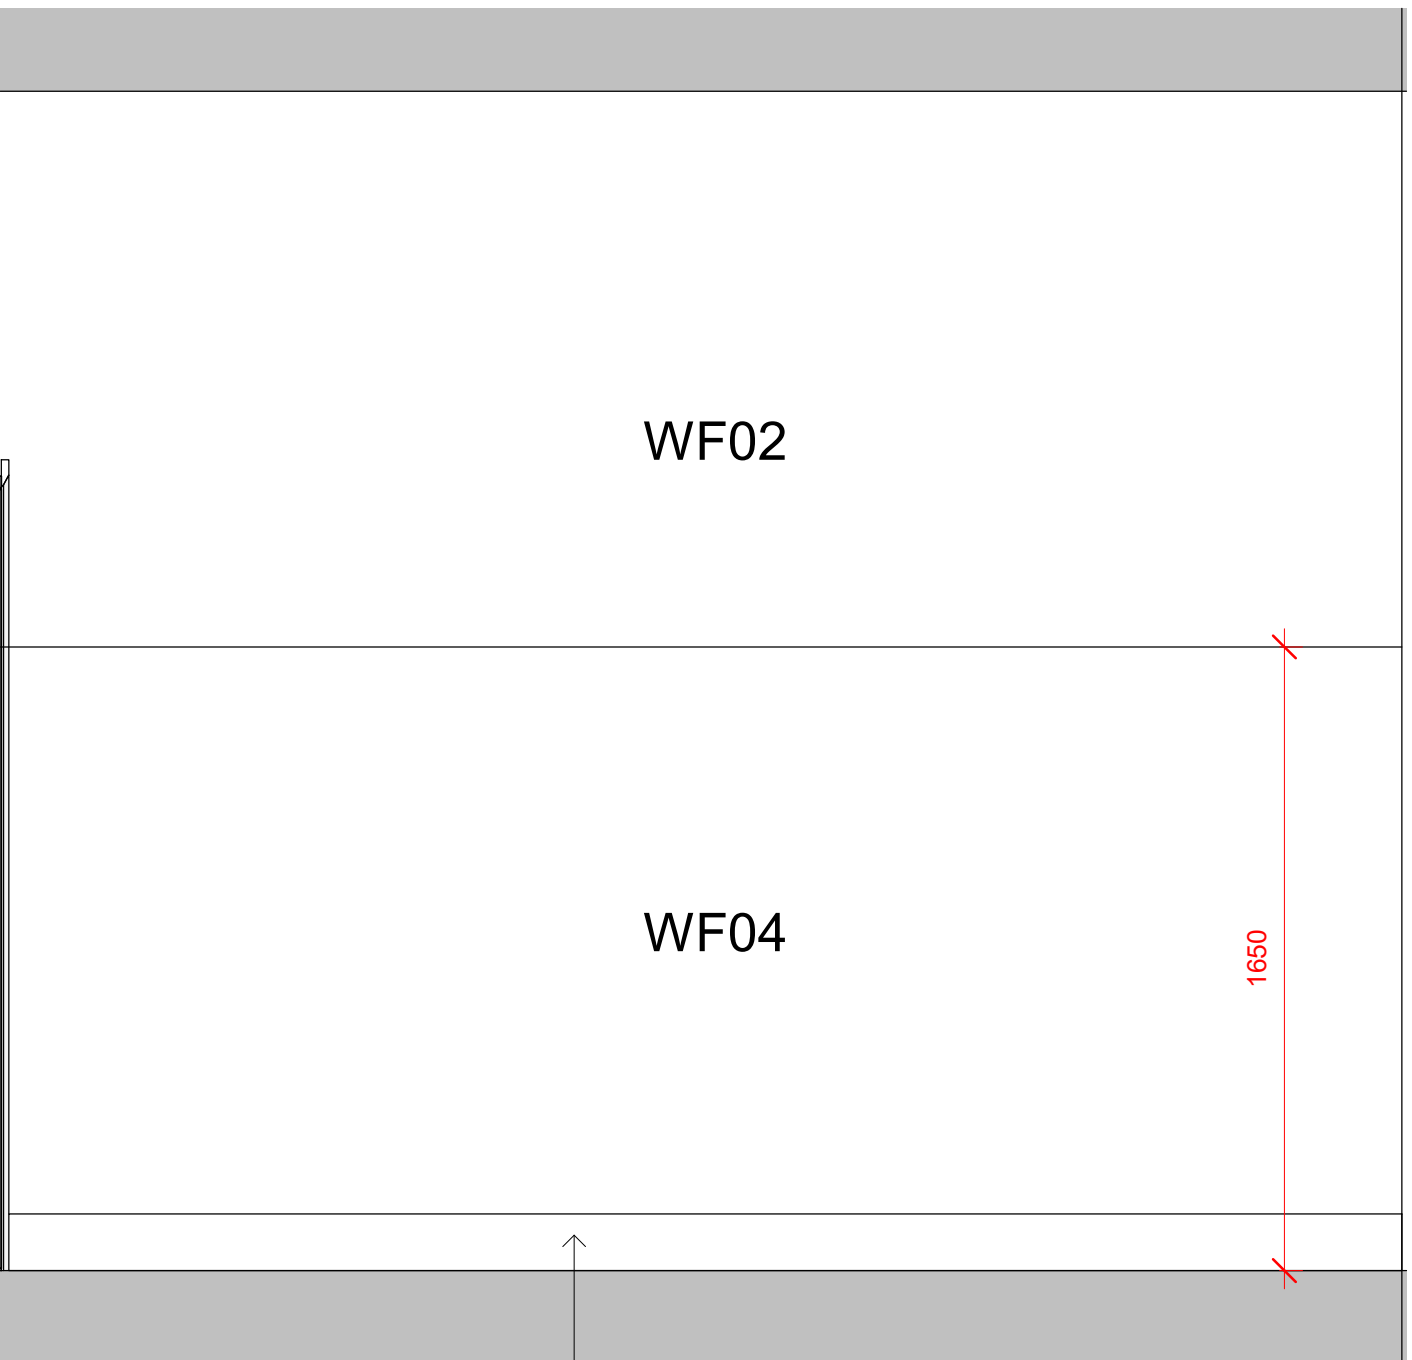

Proposed skirting to match existing.

3FL - Elevation 10
1 : 20

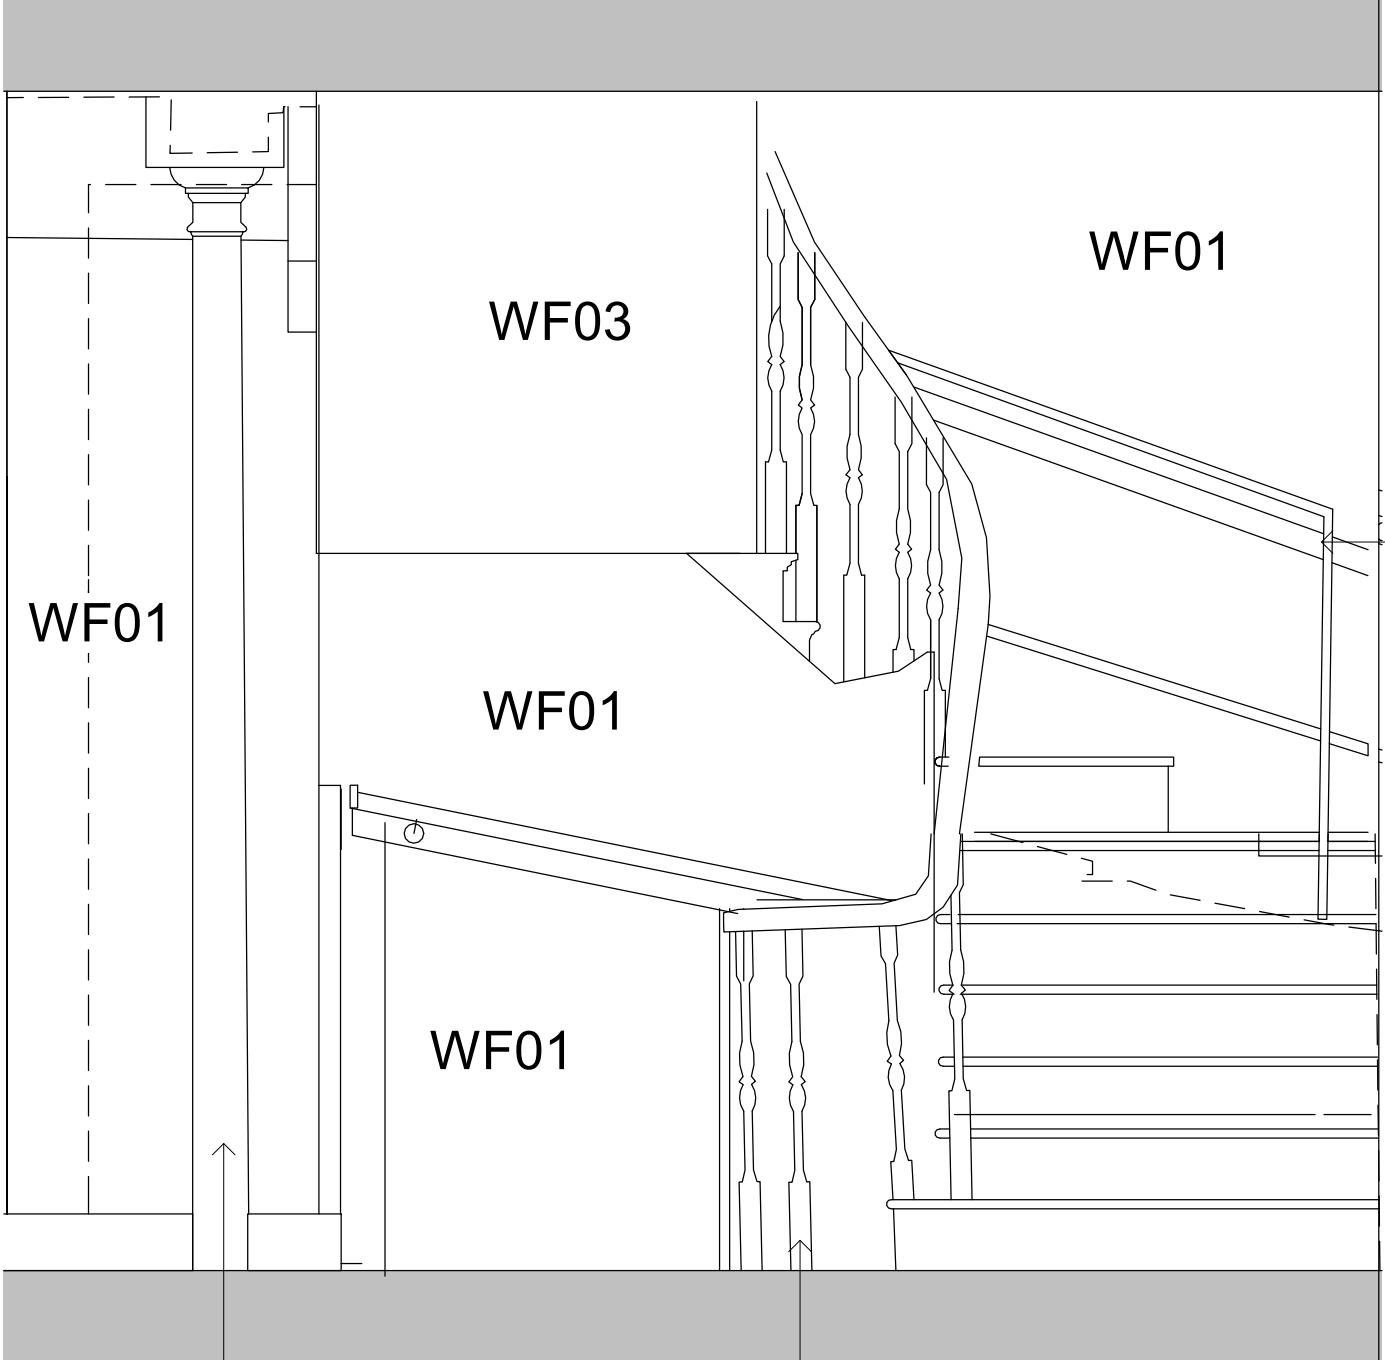

Column painted WF06

Existing handrail. Any existing paint to be removed and original wood varnished.


3FL - Elevation 11
1 : 20



New timber panelled door. Black finish. Brushed steel ironmongery. Exact door to Conservation Officers approval.

Proposed skirting to match existing.

3FL - Elevation 12
1 : 20

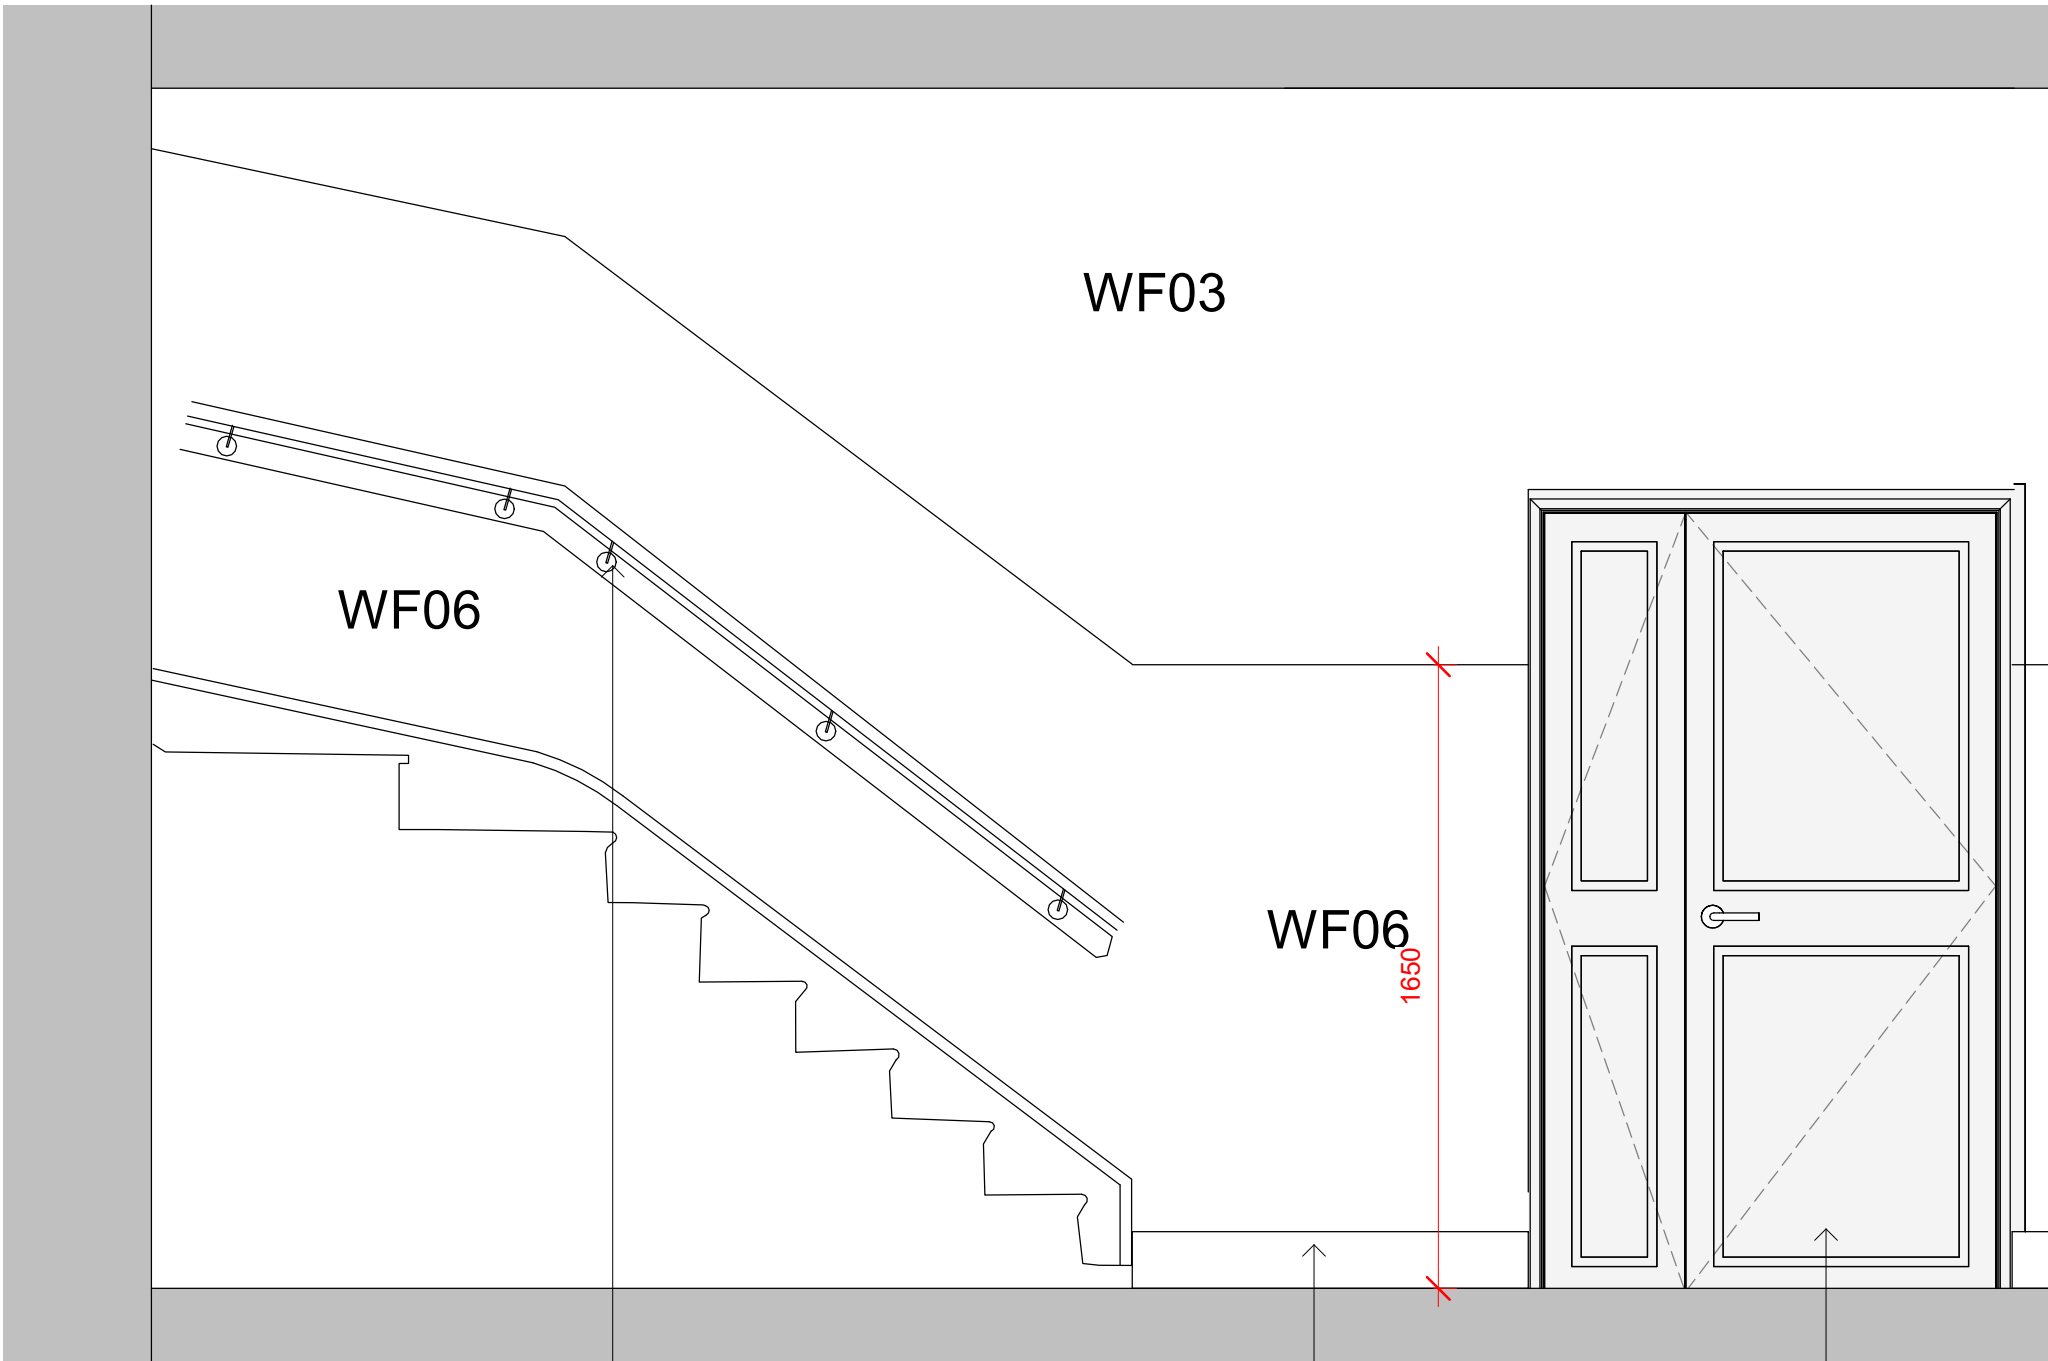

Existing handrail. Any existing paint to be removed and original wood varnished.

Proposed skirting to match existing.

New timber panelled suite door. Black finish. Brushed steel ironmongery. Exact door to Conservation Officers approval.


3FL - Elevation 13
1 : 20



New timber panelled door. Black finish. Brushed steel ironmongery. Exact door to Conservation Officers approval.

Proposed new skirting to match existing.


3FL - Elevation 14
1 : 20

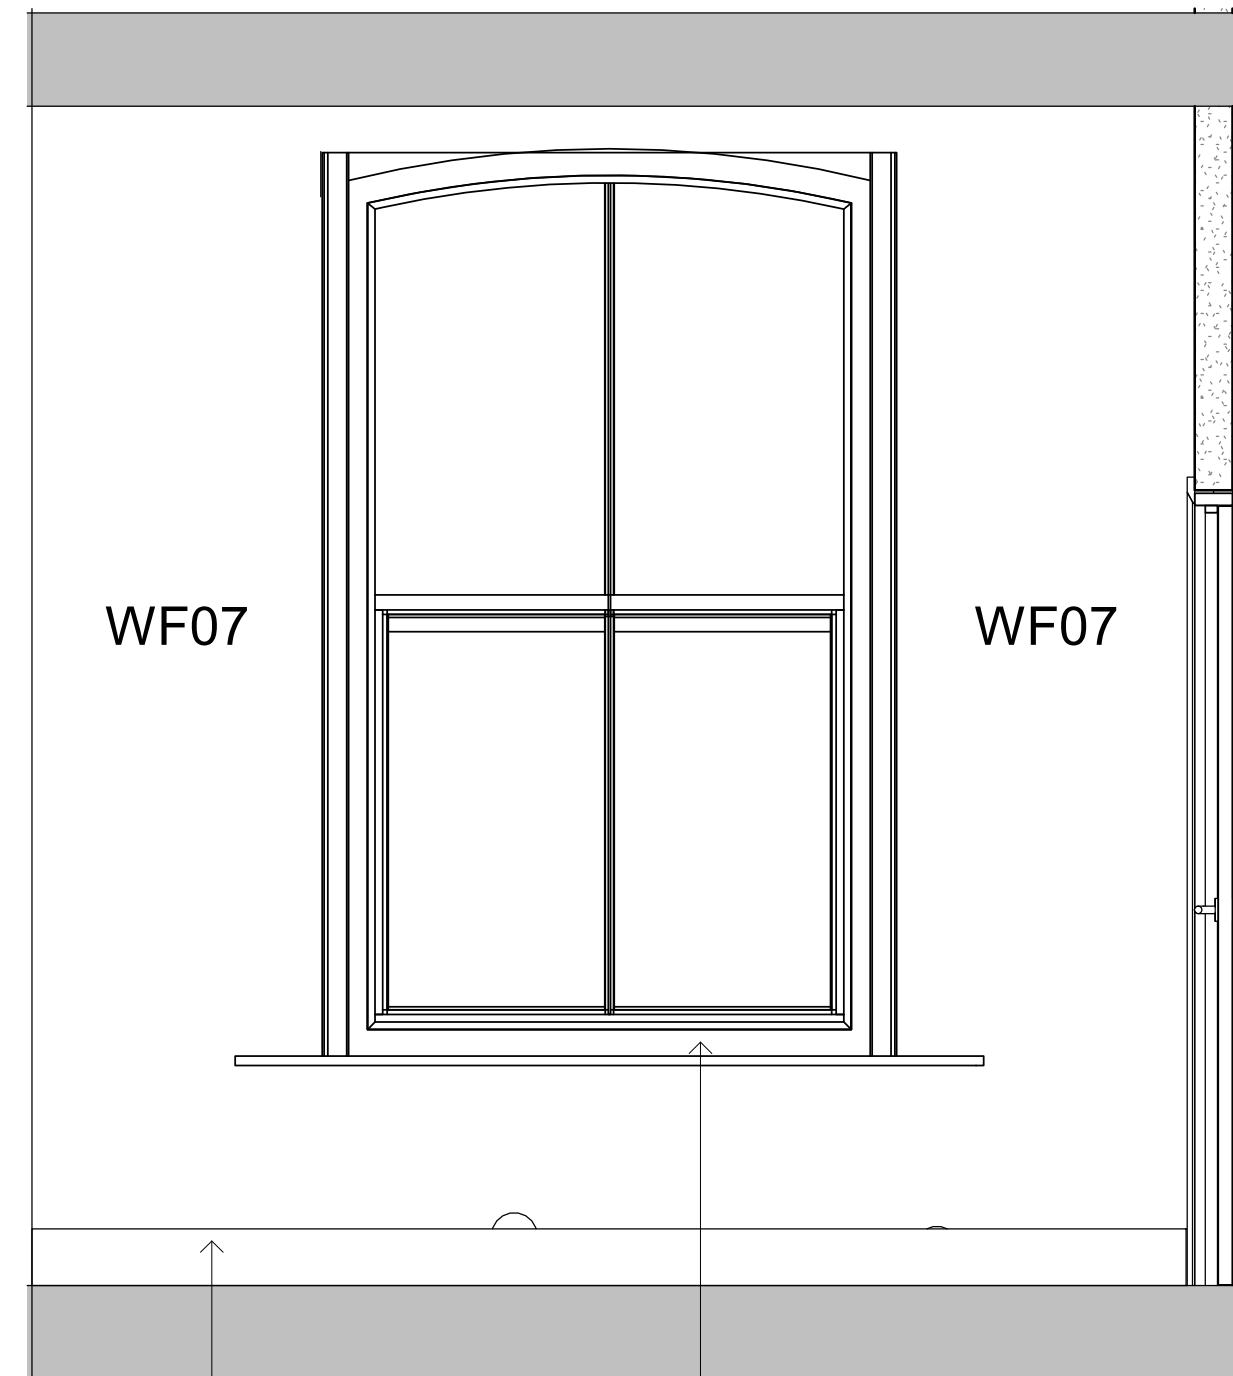

Proposed skirting to match existing.

New proposed windows. Frames and sill's to be painted Amsterdam Green.

3FL - Elevation 15
1 : 20

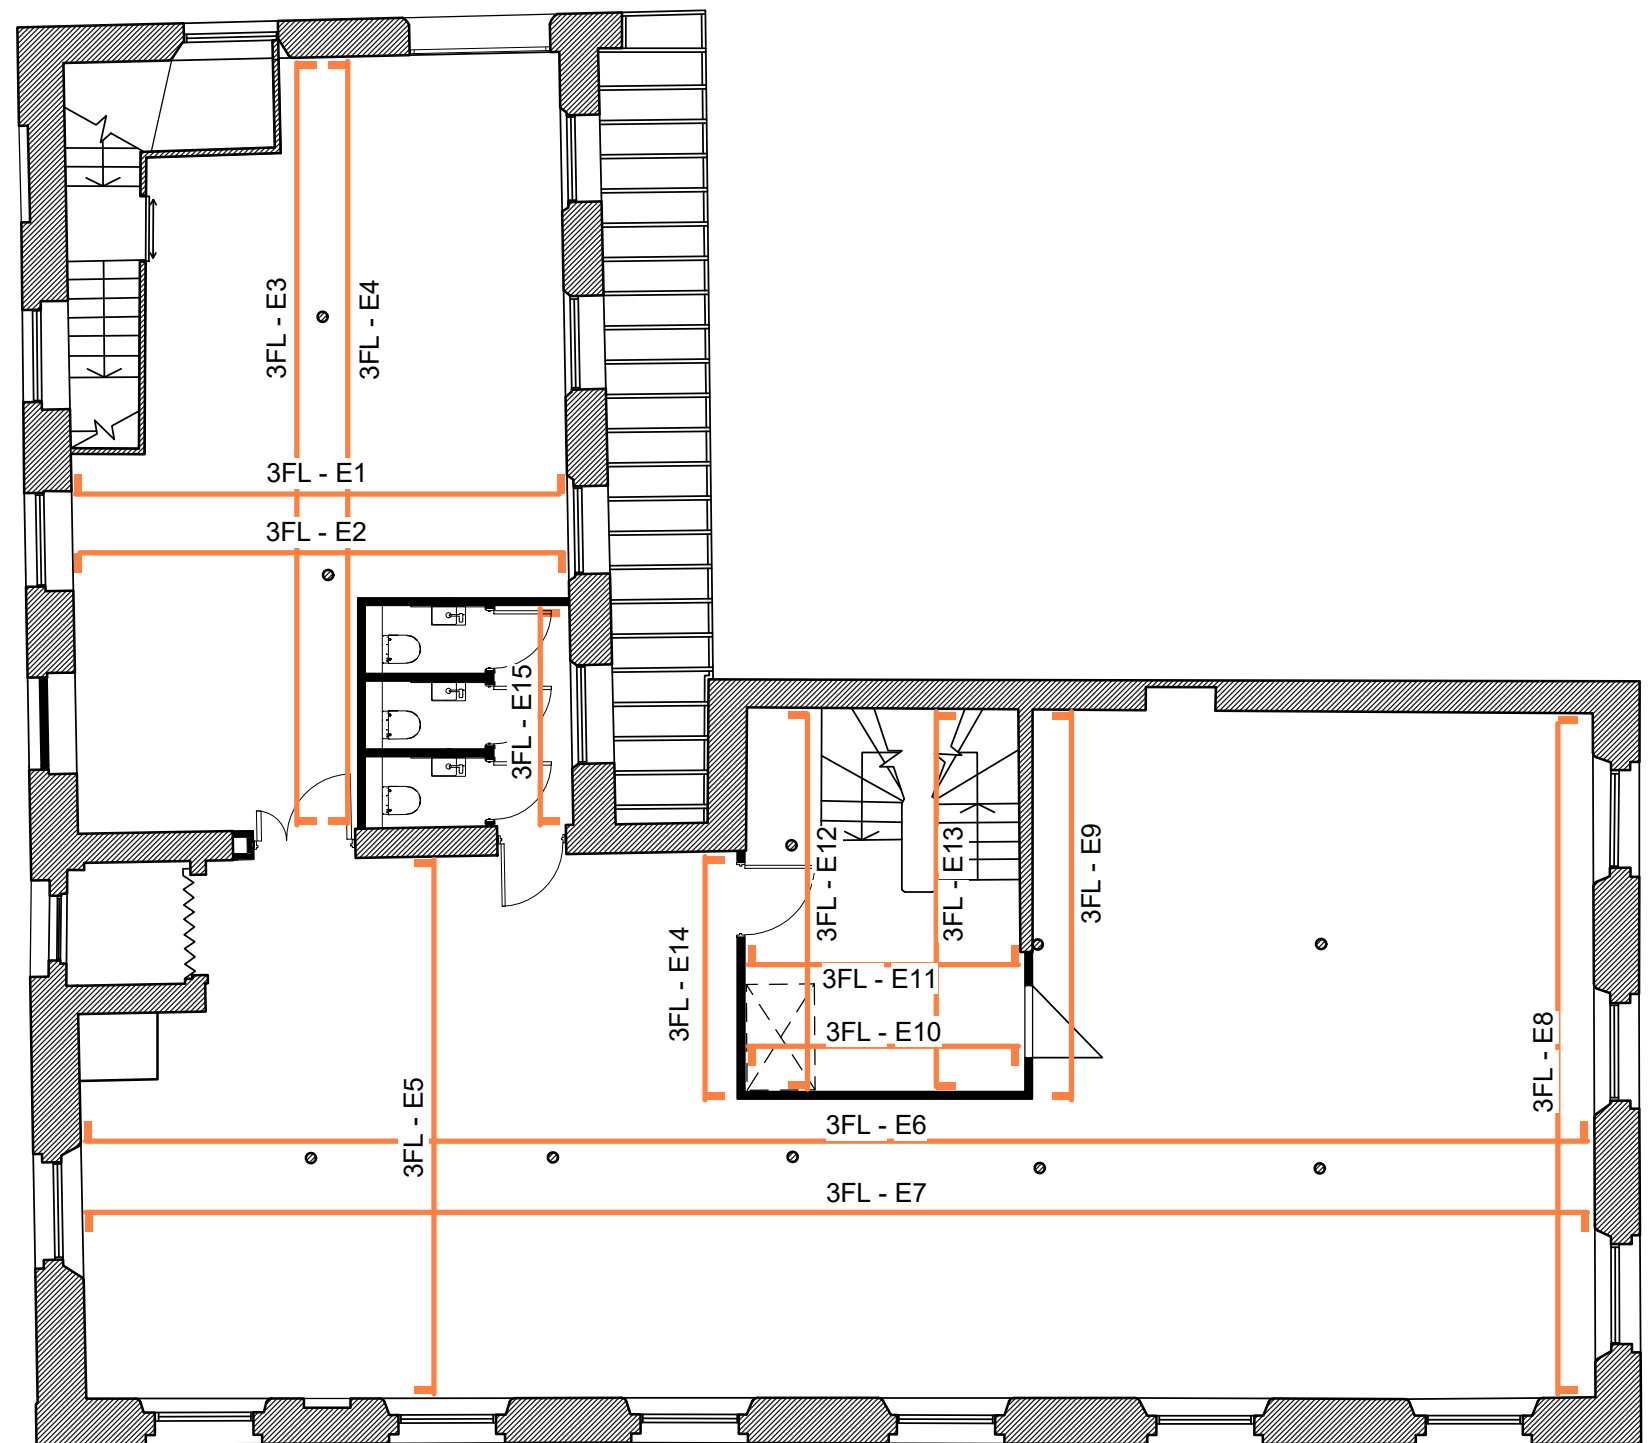

3FL Proposed Internal Elevation Layout_02
1 : 100

All dimensions are in millimetres unless stated otherwise. No dimensions to be scaled from drawings. All dimensions to be checked on site prior to manufacture.

Any discrepancies between drawings and site conditions are to be reported to the contract manager.

This drawing is to be read in conjunction with all relevant Structural Engineers and Mechanical & Electrical Engineers drawings and specification.

© COPYRIGHT
The copyright in this drawing is vested in OBI Property Ltd and no licence or assignment of any kind has been or is granted to any third party whether by provision of copies or originals of the drawings or otherwise unless otherwise agreed in writing.

200 0 200 400 600 800 1000
SCALE 1:20 mm

To be read in conjunction
with 18_000 drawing series
& Finishes Schedule

A	Updated following planners comments	10.08.23	ES	ER
-	Issued for planning	18.04.23	ES	SV

REV	DESCRIPTION	DATE	BY	CHK
-----	-------------	------	----	-----

CLIENT NAME

T&M Real Estate

PROJECT NAME

Lindencourt

DWG TITLE:

3FL Proposed Internal Elevations_02

DWG NO: **13_302** REVISION: **A**

SCALE: **As indicated @A0** DRAWN: **ES**

DWG STATUS:

Planning