0 0.5 1m 5m 10m

FRONT ELEVATION (NE)

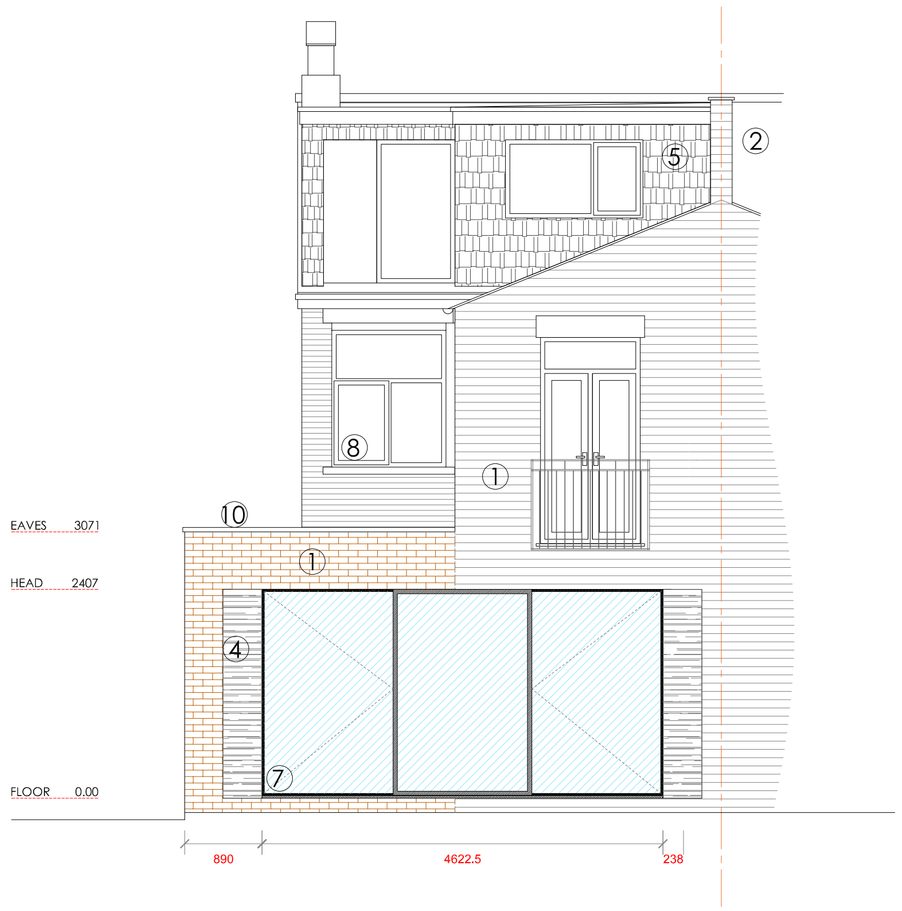

REAR ELEVATION (SW)

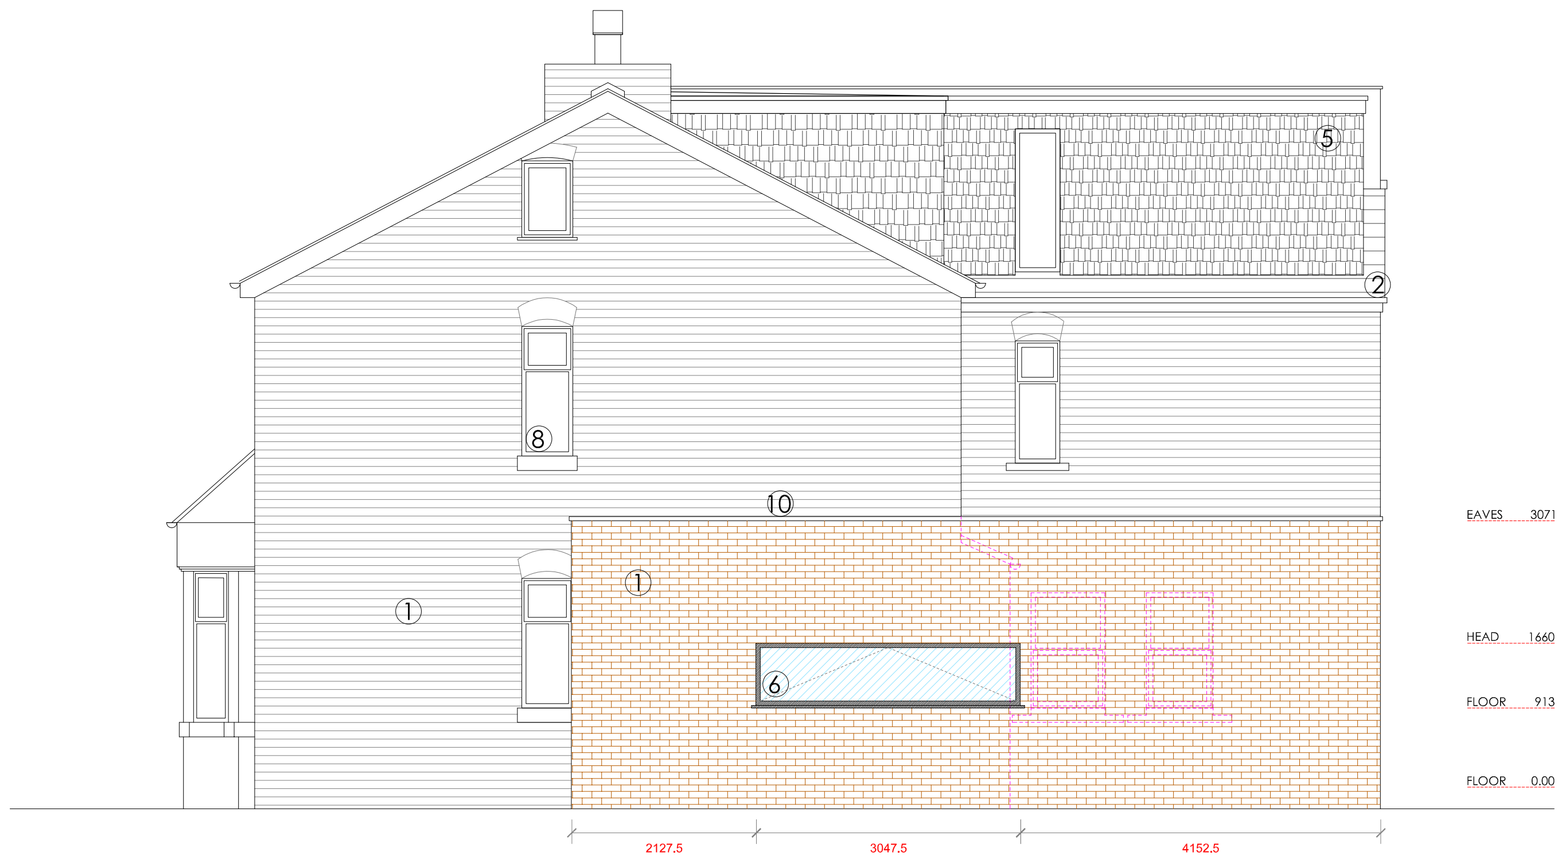

SIDE ELEVATION (NW)

1. FACING BRICK
2. SLATE ROOF TILE
3. PEBBLE DASH RENDER
4. GREY TIMBER CLADDING
5. HUNG TILE
6. GREY ALLY WINDOWS
7. GREY ALLY DOORS
8. WHITE uPVC WINDOWS
9. BLACK uPVC DOOR
10. GREY ALUMINUM COPING

PROJECT REF
23026

DRAWING REF
210

SCALE
1:50 @ A1

DATE
MAY '23

BLUECHIP ARCHITECTURE

CLIENT
MR & MRS KOTRIE
91 BEECH ROAD
CHORLTON
MANCHESTER
M21 9FD

PROJECT
SINGLE STOREY SIDE EXTENSION
INTERNAL REMODELLING

DRAWING TITLE
PROPOSED ELEVATIONS

PLANNING

- ISSUED FOR PLANNING APPROVAL 10.08.23

BLUECHIP ARCHITECTURE
07999 294 675
DESIGN@BLUECHIP-ARCHITECTURE.CO.UK
WWW.BLUECHIP-ARCHITECTURE.CO.UK
18 BOTANY ROAD | WORSLEY | MANCHESTER | M30 8JS

COPYRIGHT PROTECTED & ISSUED UNDER LICENCE TO THE CLIENT NAMED ABOVE. ALL INFORMATION CONTAINED WITHIN IS NON-TRANSFERABLE WITHOUT APPROVAL FROM BLUECHIP ARCHITECTURE (2018) LTD.