




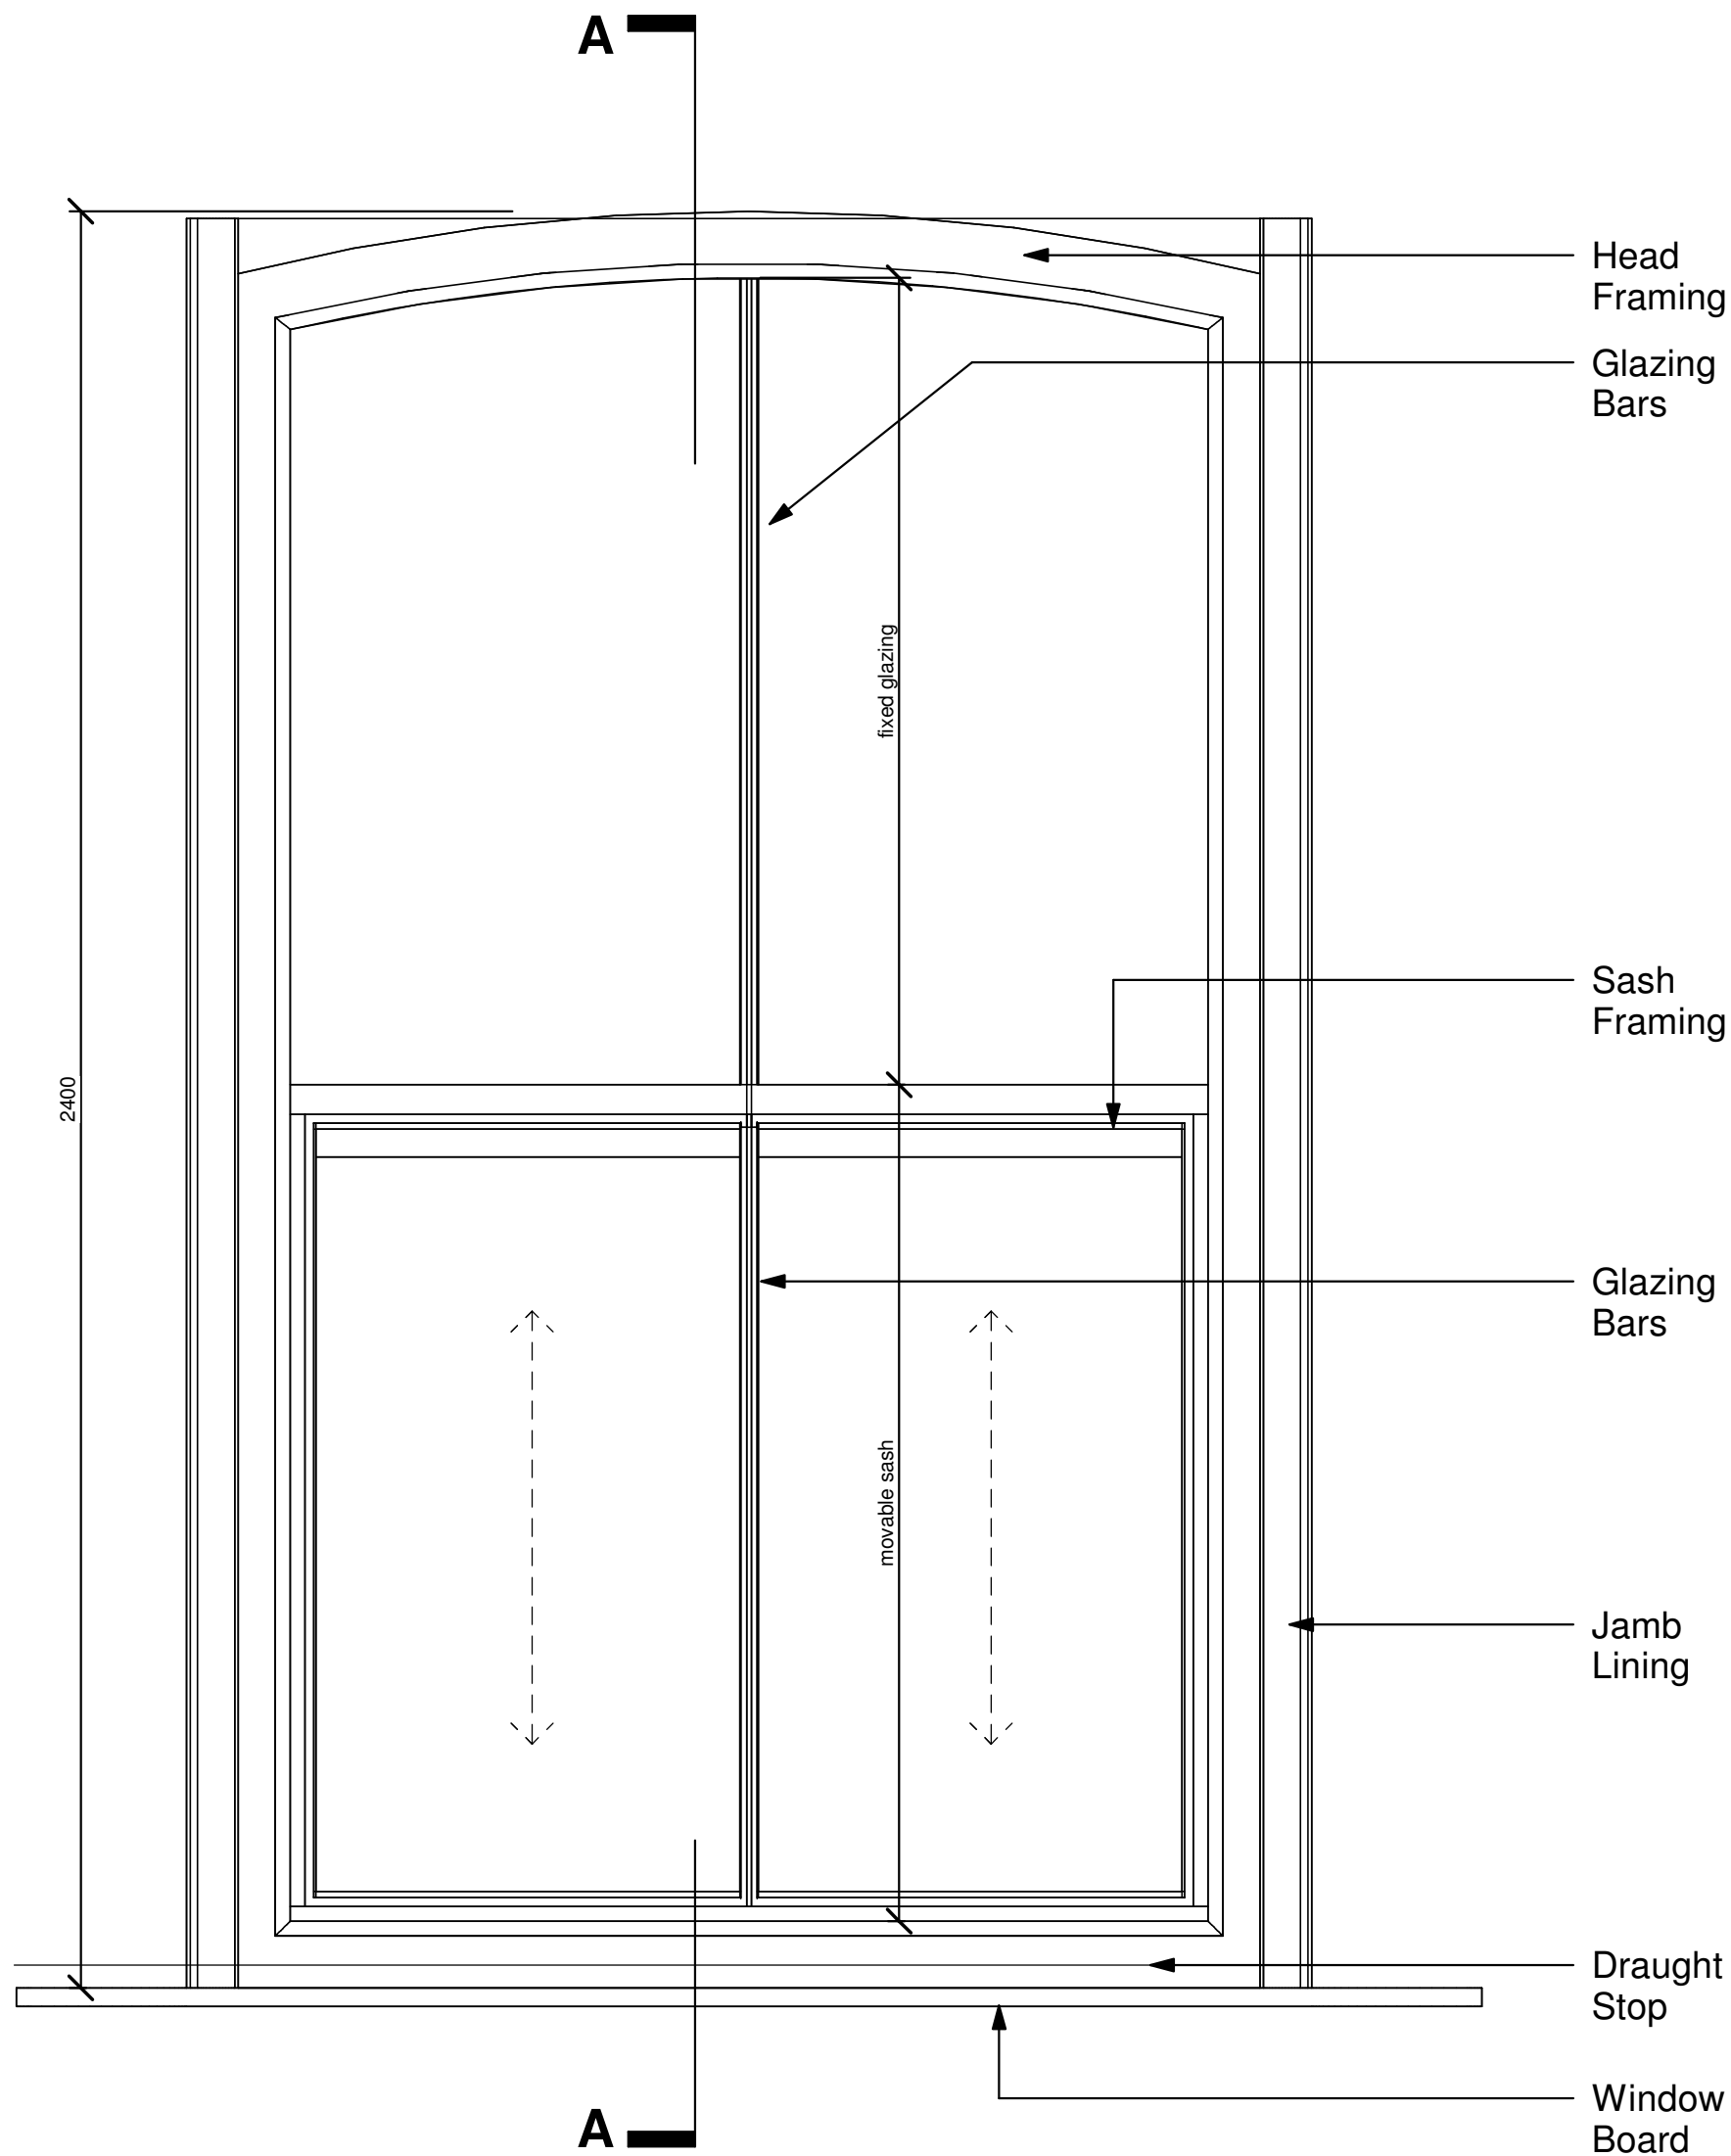


1st-3rd Floor Window
Elevation 1:10

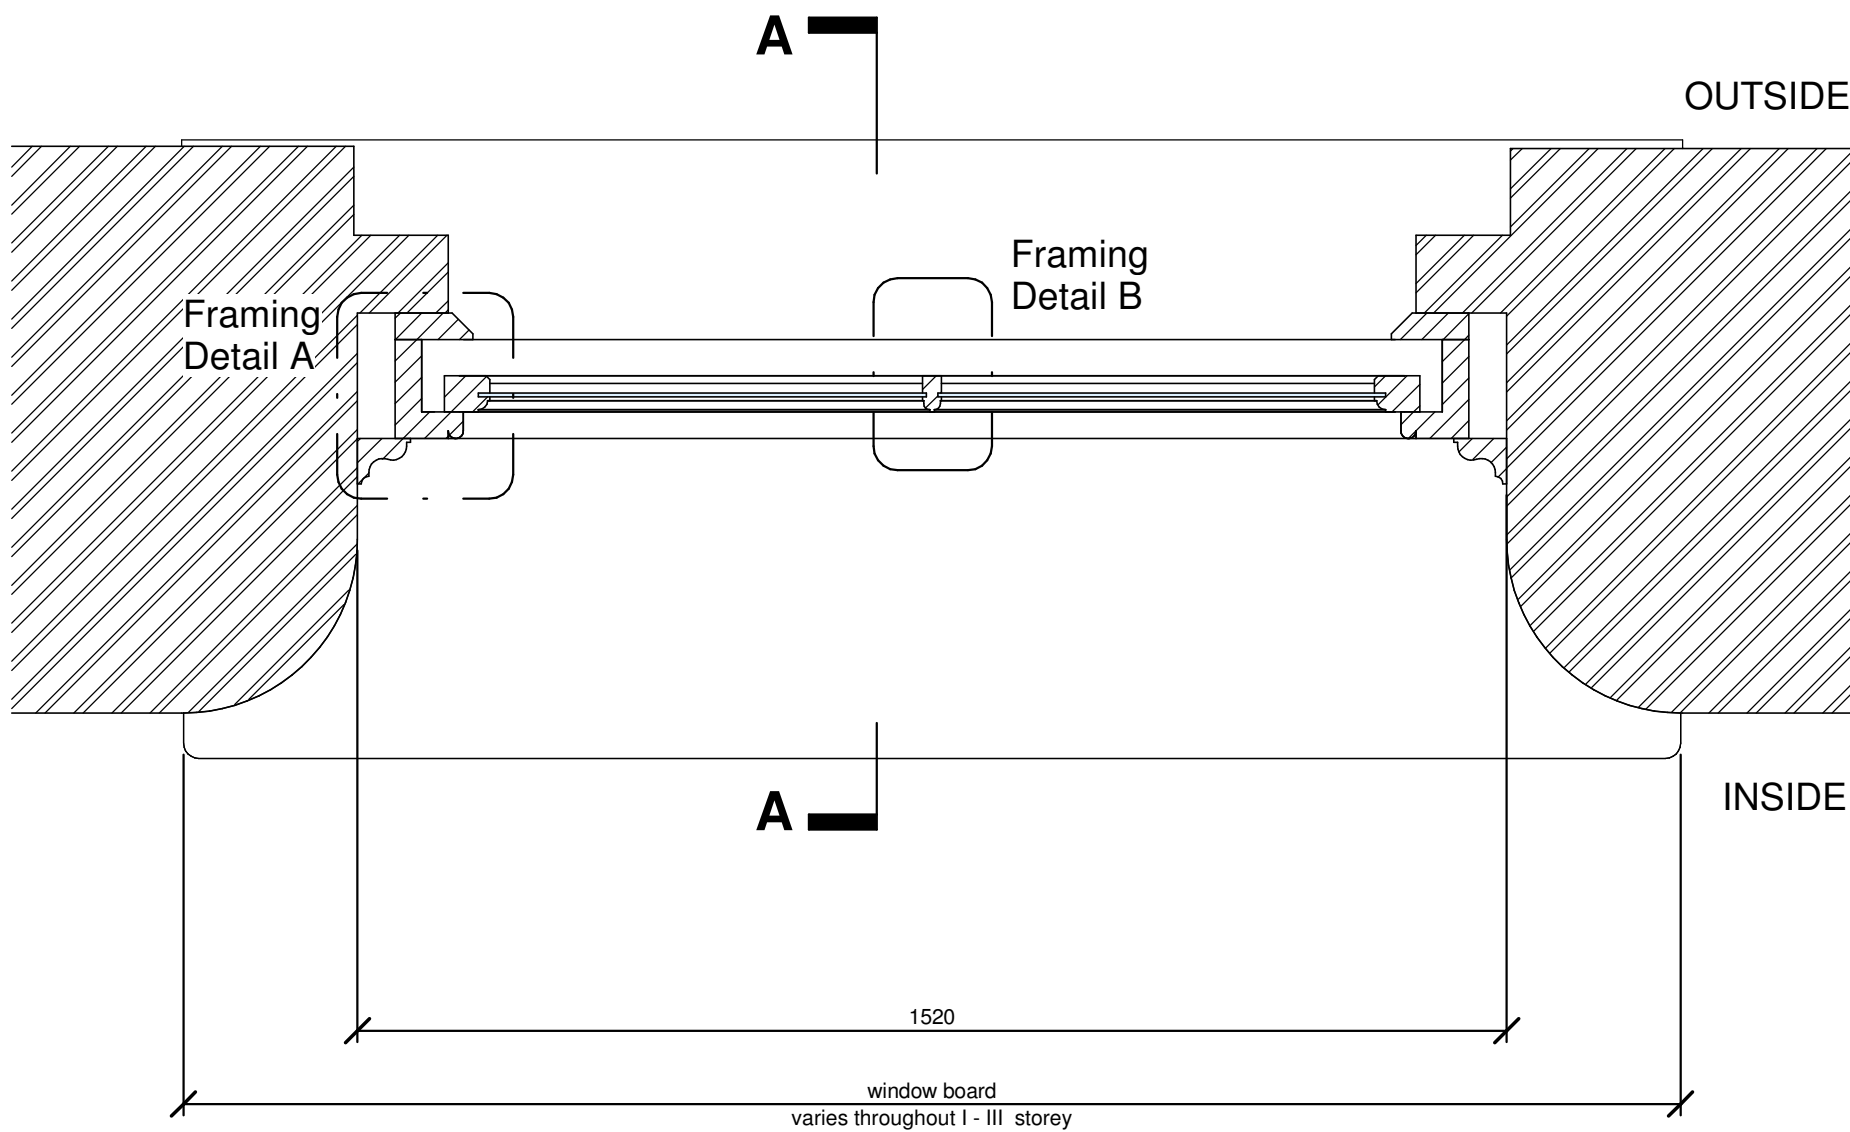


1st-3rd Floor Window Plan
1:10

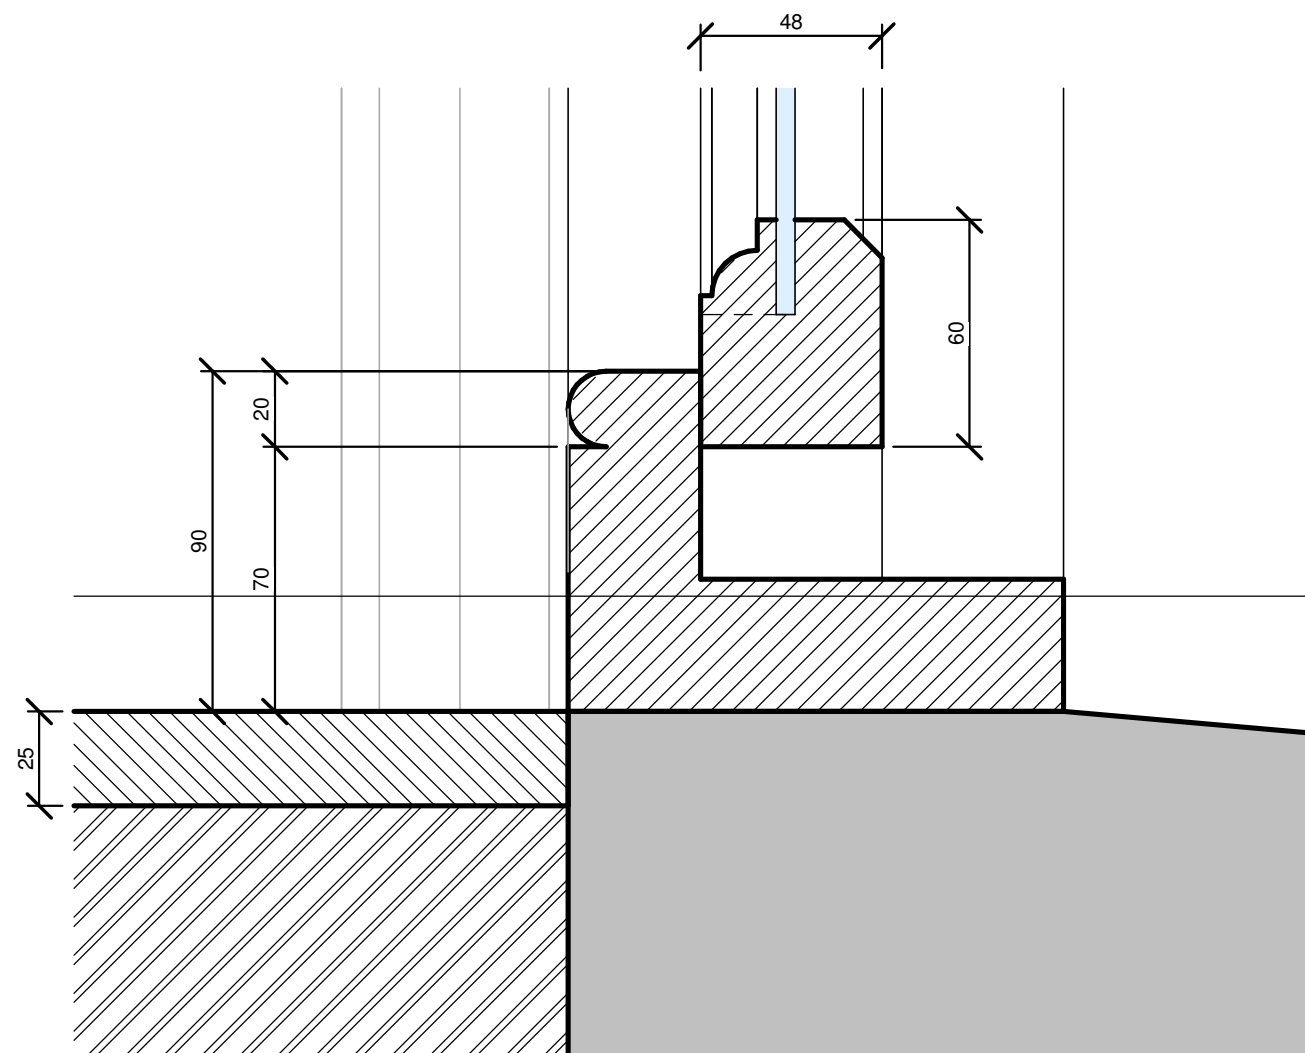


Framing Detail E - 1:2

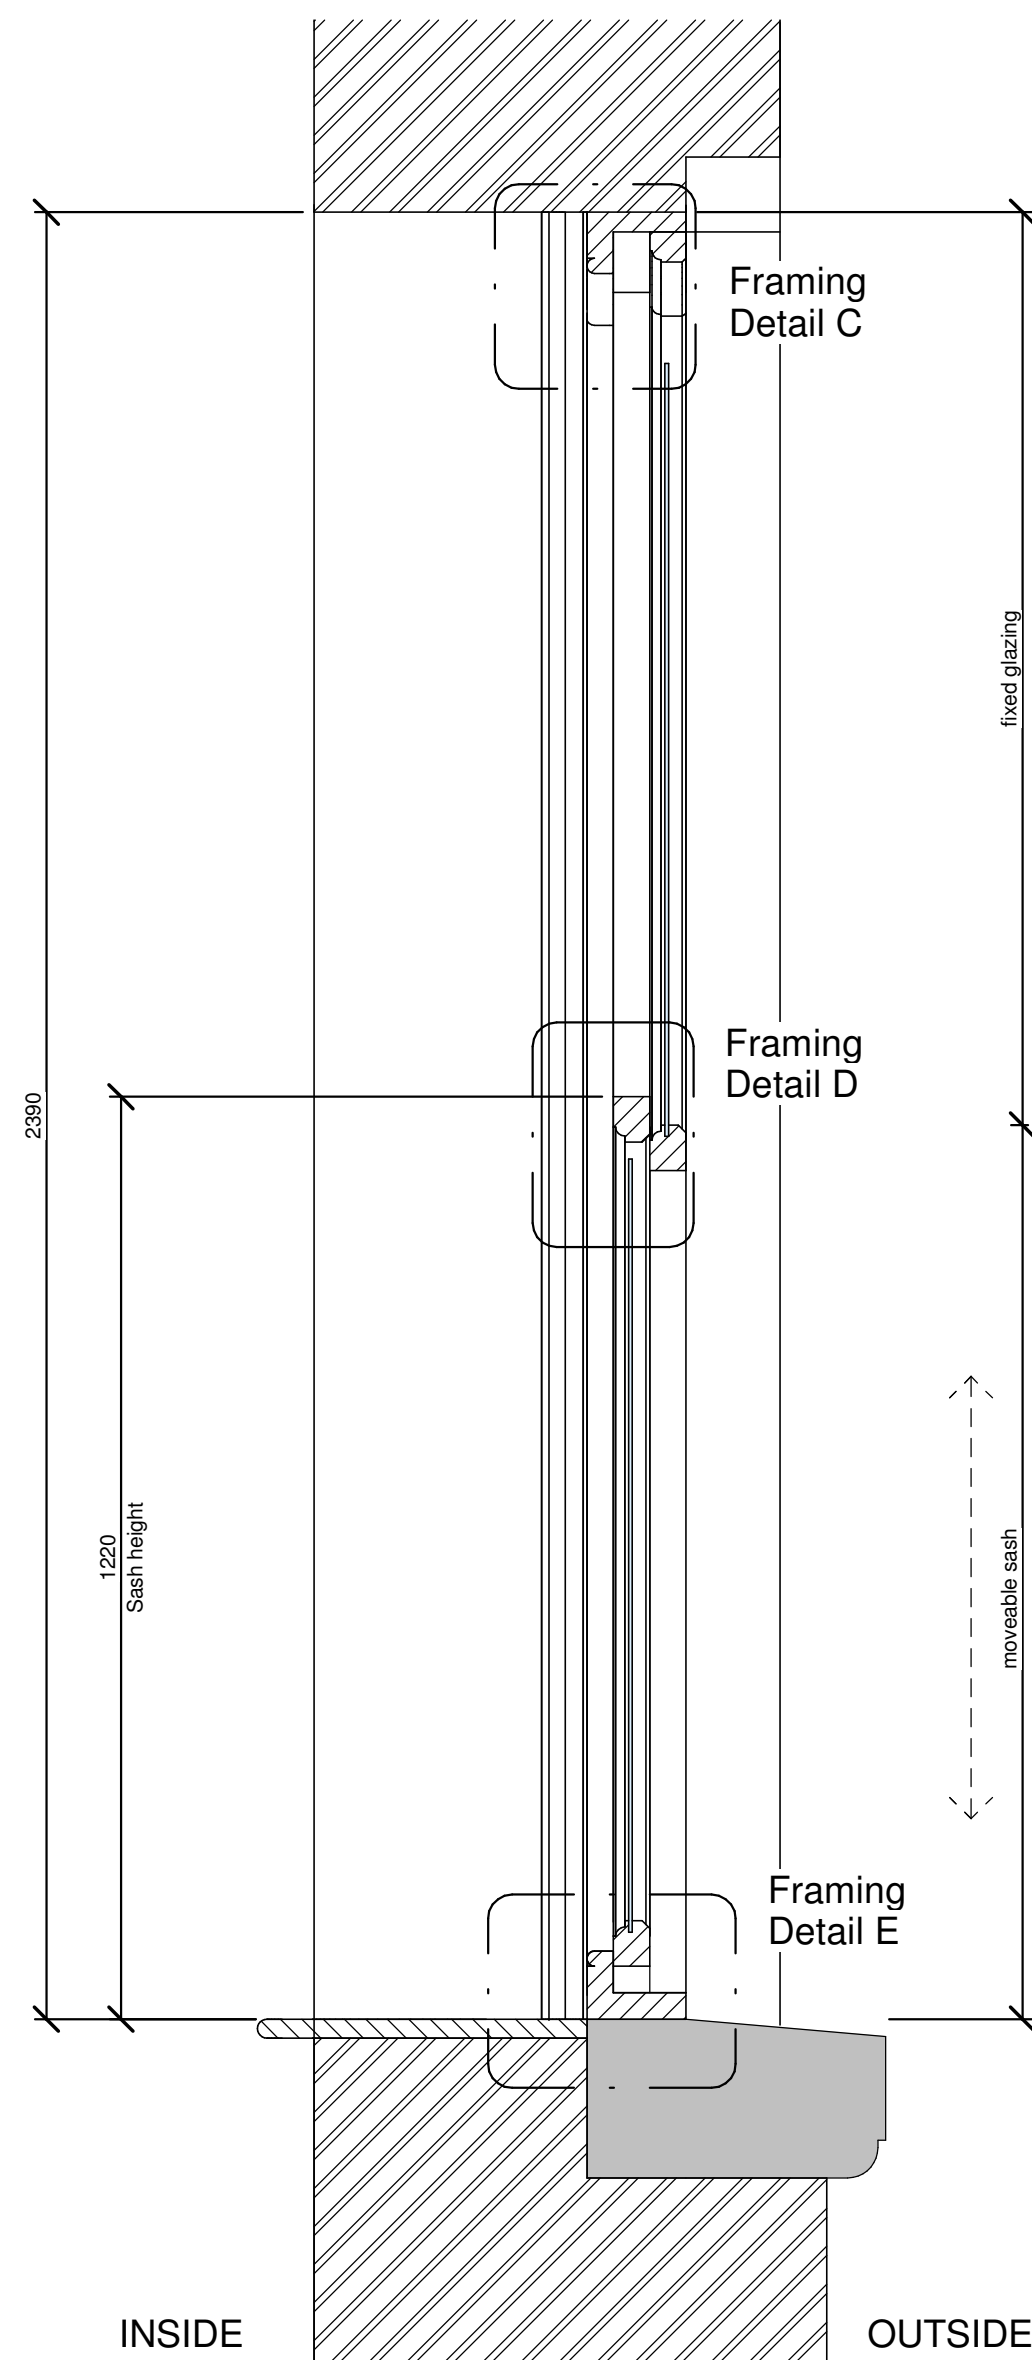


1st-3rd Floor
A-A Section - 1:10

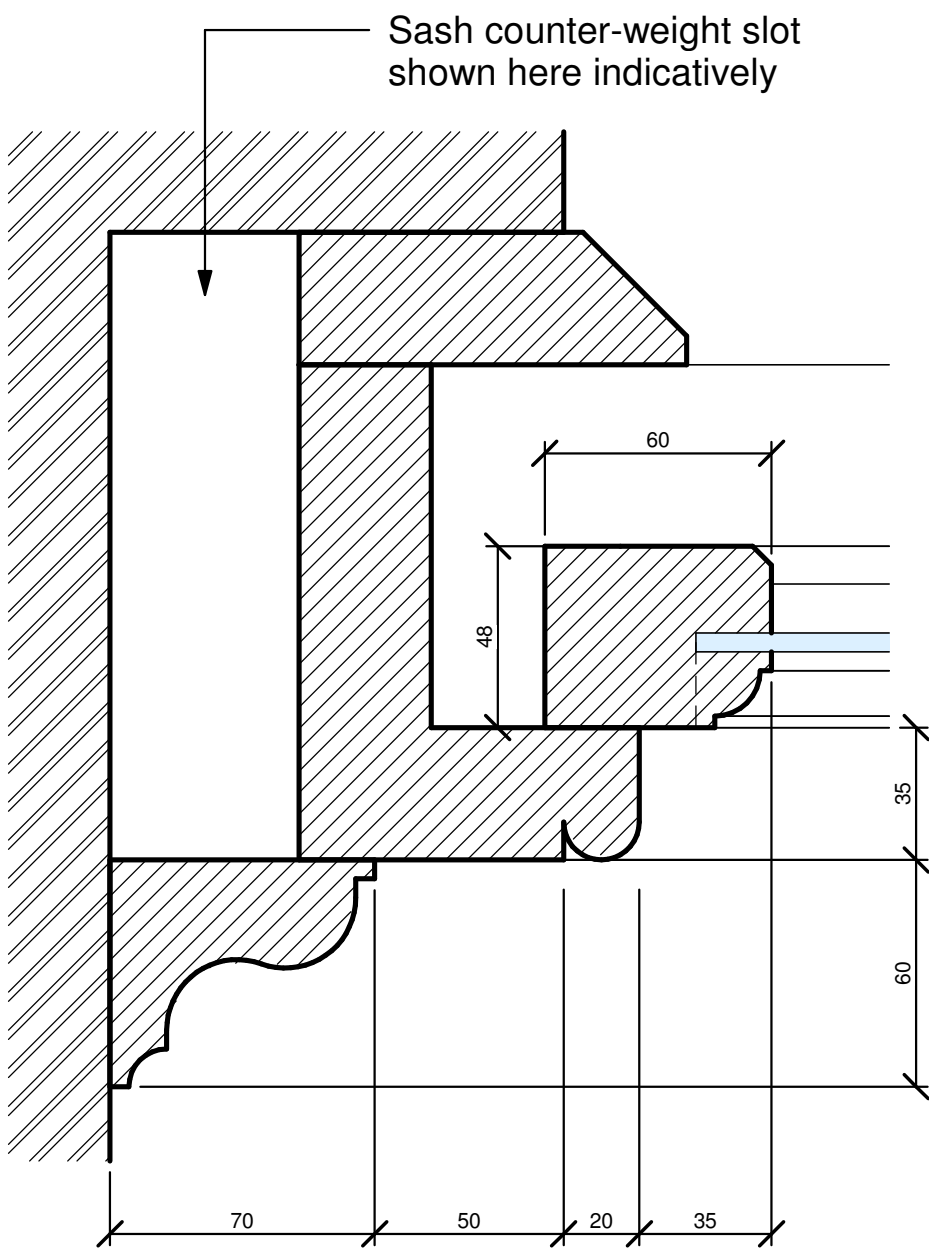


Framing Detail A - 1:2

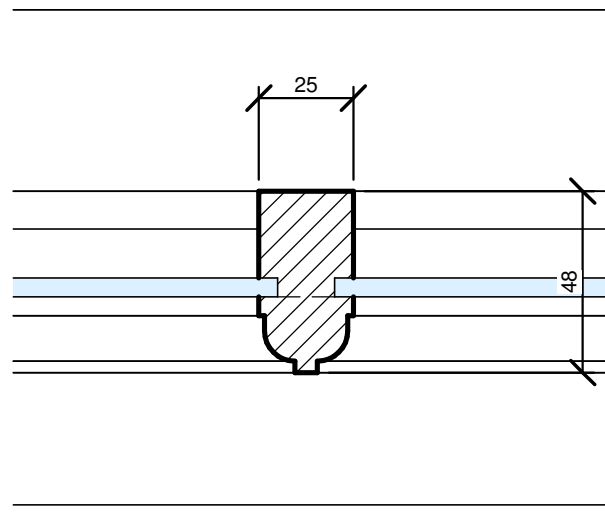

Framing Detail B - 1:2

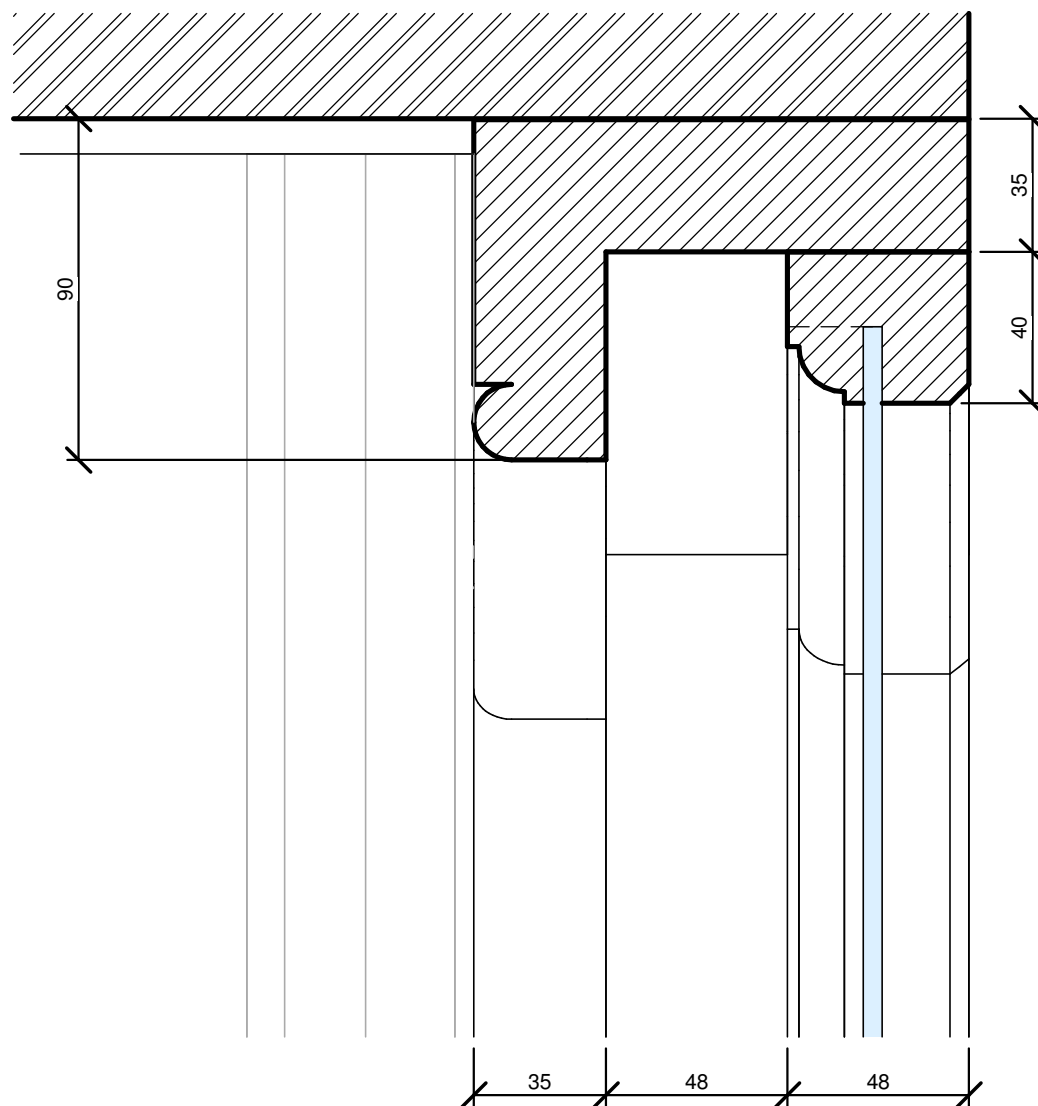

Framing Detail C - 1:2

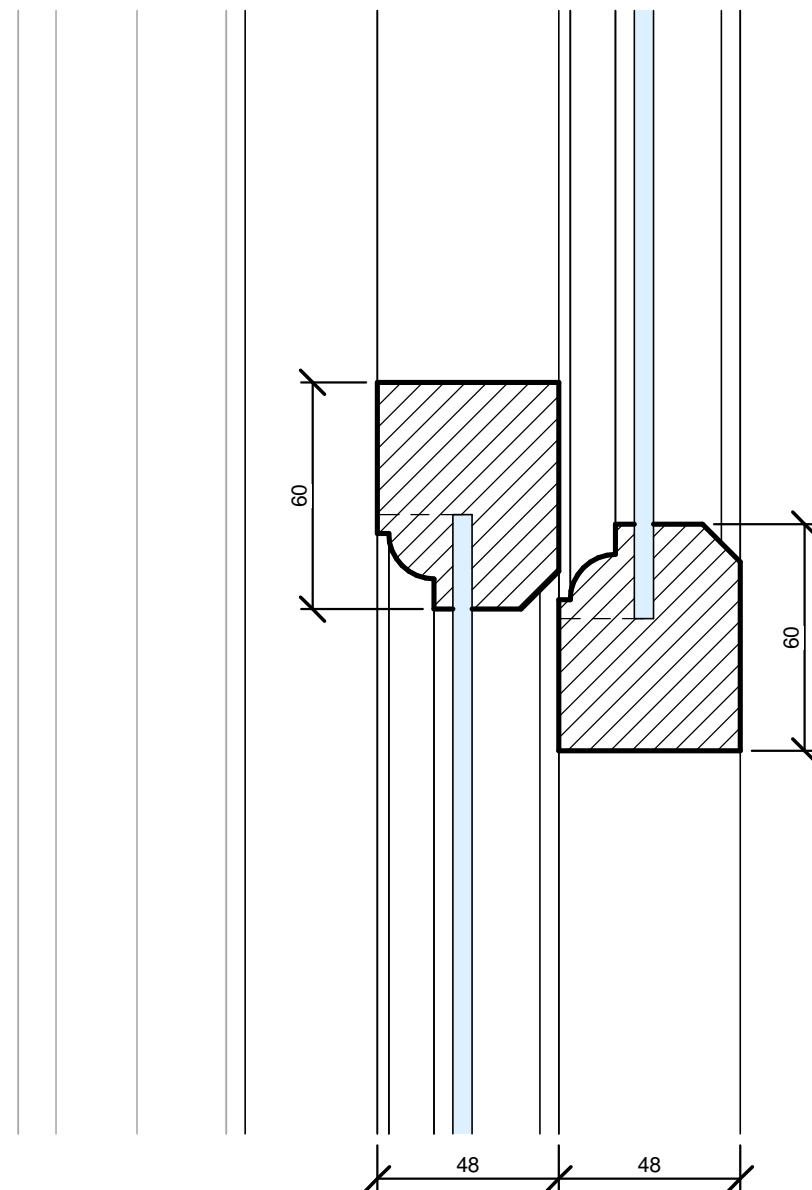


Framing Detail D - 1:2

Window Details Key

- Glass - window panes
single glazing
- Timber - window frames
- Brick - existing external
walls
- Window board
- Stone - window cills

Window Types Key

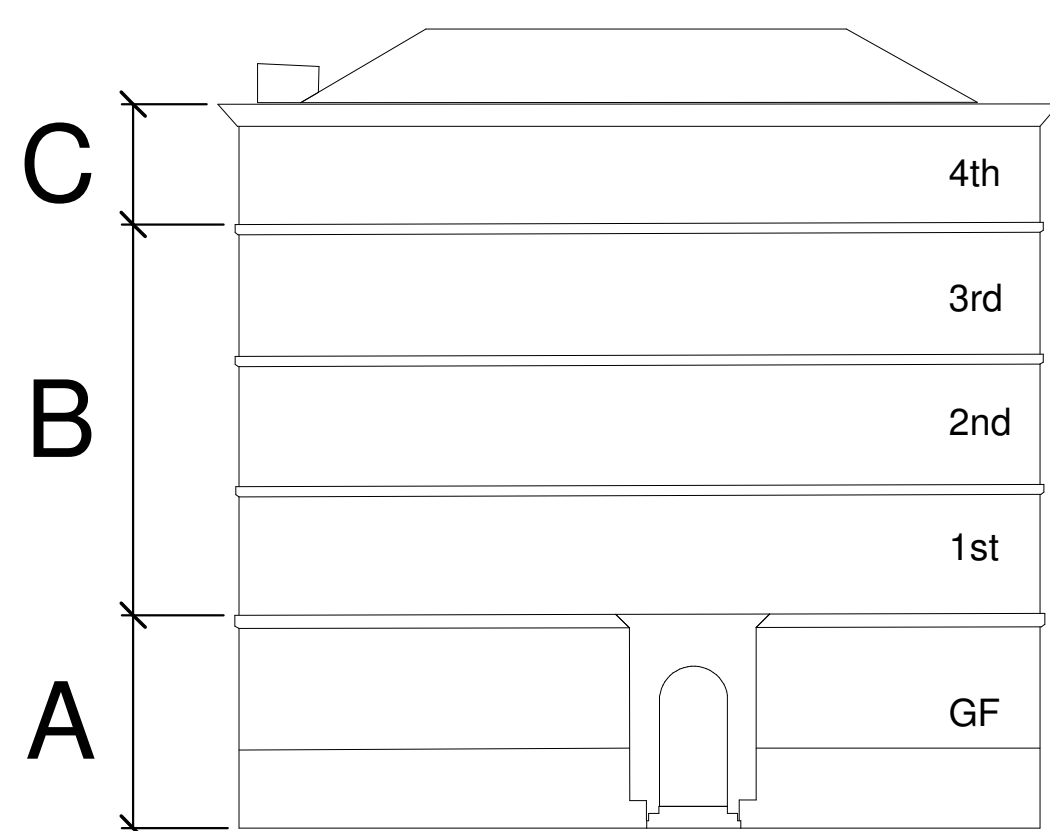

PARKdesigned
architects

Leeds: The Loft, 13 Carlton Mills, Armley, LS12 2QG		Tel: 0113 819 8057	
London: Hamilton House, Mabledon Place, Bloomsbury, WC1H 9BB		E-mail: info@parkdesigned.com	
Client:		Date:	Scale:
T&M Investment		Jan 2023	As indicated @A1
Project Name:		Drawn:	Reviewed:
34 Charlotte Street		MA	EP
Drawing Title:		Drawing No:	Revision:
Existing Window Type B		511	
Drawing Status:		Project No:	
Building Regulations		2022.04	