




SECTION ELEVATION 5 - Scale 1:100

NOTES:

DO NOT SCALE. Use figured dimensions only. The contractor is requested to check all dimensions before the work is put in hand. Copyright of this drawing belongs solely to Iteriad Ltd ©. This drawing must only be used for the purpose for which it is supplied and its contents must not be reproduced for any purpose without written permission. Areas indicated, or areas calculated from this drawing should be used for valuation purposes or as the basis for development contracts. Iteriad Ltd is a limited liability company registered in England and Wales. Number 7966573

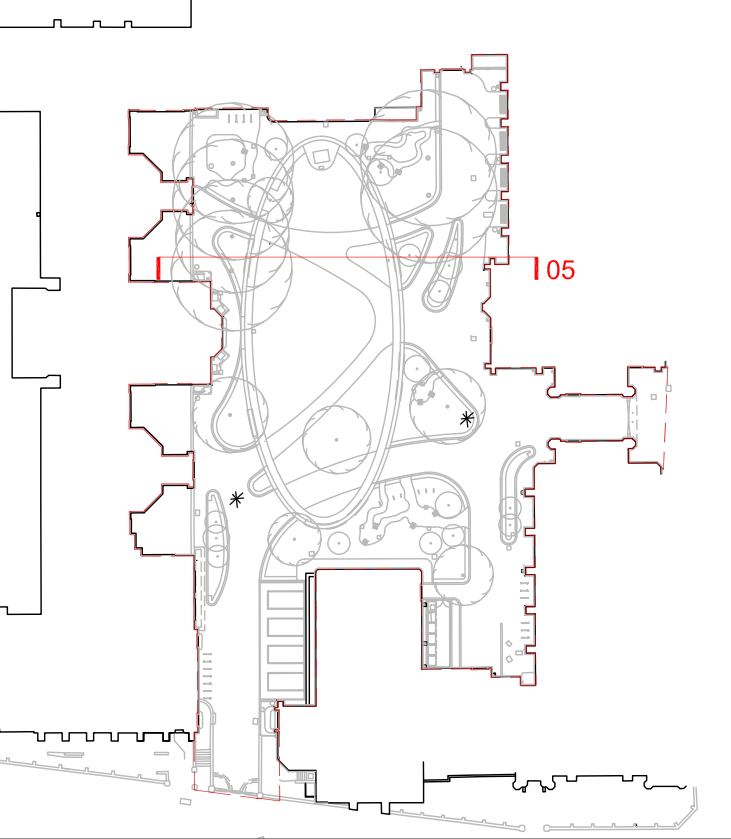

Section Location Plan Scale 1:1000

- To be read in conjunction with:
- UMOQ-ITR-XX-00-DR-L-0001 - Landscape Masterplan
 - UMOQ-ITR-XX-00-DR-L-0002 - Removals Plan
 - UMOQ-ITR-XX-00-DR-L-0101 - Landscape General Arrangement
 - UMOQ-ITR-XX-00-DR-L-0201 - External Levels Strategy
 - UMOQ-ITR-XX-00-DR-L-0301 - Landscape Sections (Sheet 1 of 3)
 - UMOQ-ITR-XX-00-DR-L-0302 - Landscape Sections (Sheet 2 of 3)
 - UMOQ-ITR-VV-XX-SP-L-1000 - Summary Hard and Soft Material Schedule
 - 7212 D+A Statement_(-) 2023 08 30.1 - Design and Access Statement

PO1	FIRST ISSUE	MS	KLH	30.08.23
REV	DETAILS	DRAWN BY	CHECKED BY	CHECKED DATE

DRAWING RECORD

STATUS
FOR REVIEW, COMMENT AND APPROVAL



PROJECT TITLE
University of Manchester - Old Quad

DRAWING TITLE
Landscape Sections
Sheet 3 of 3

SCALE
1:100@A1

DRAWN BY
MS

DATE
AUG '23

JOB/DRAWING NUMBER
UMOQ-ITR-XX-00-DR-L-0303

REVISION
P01