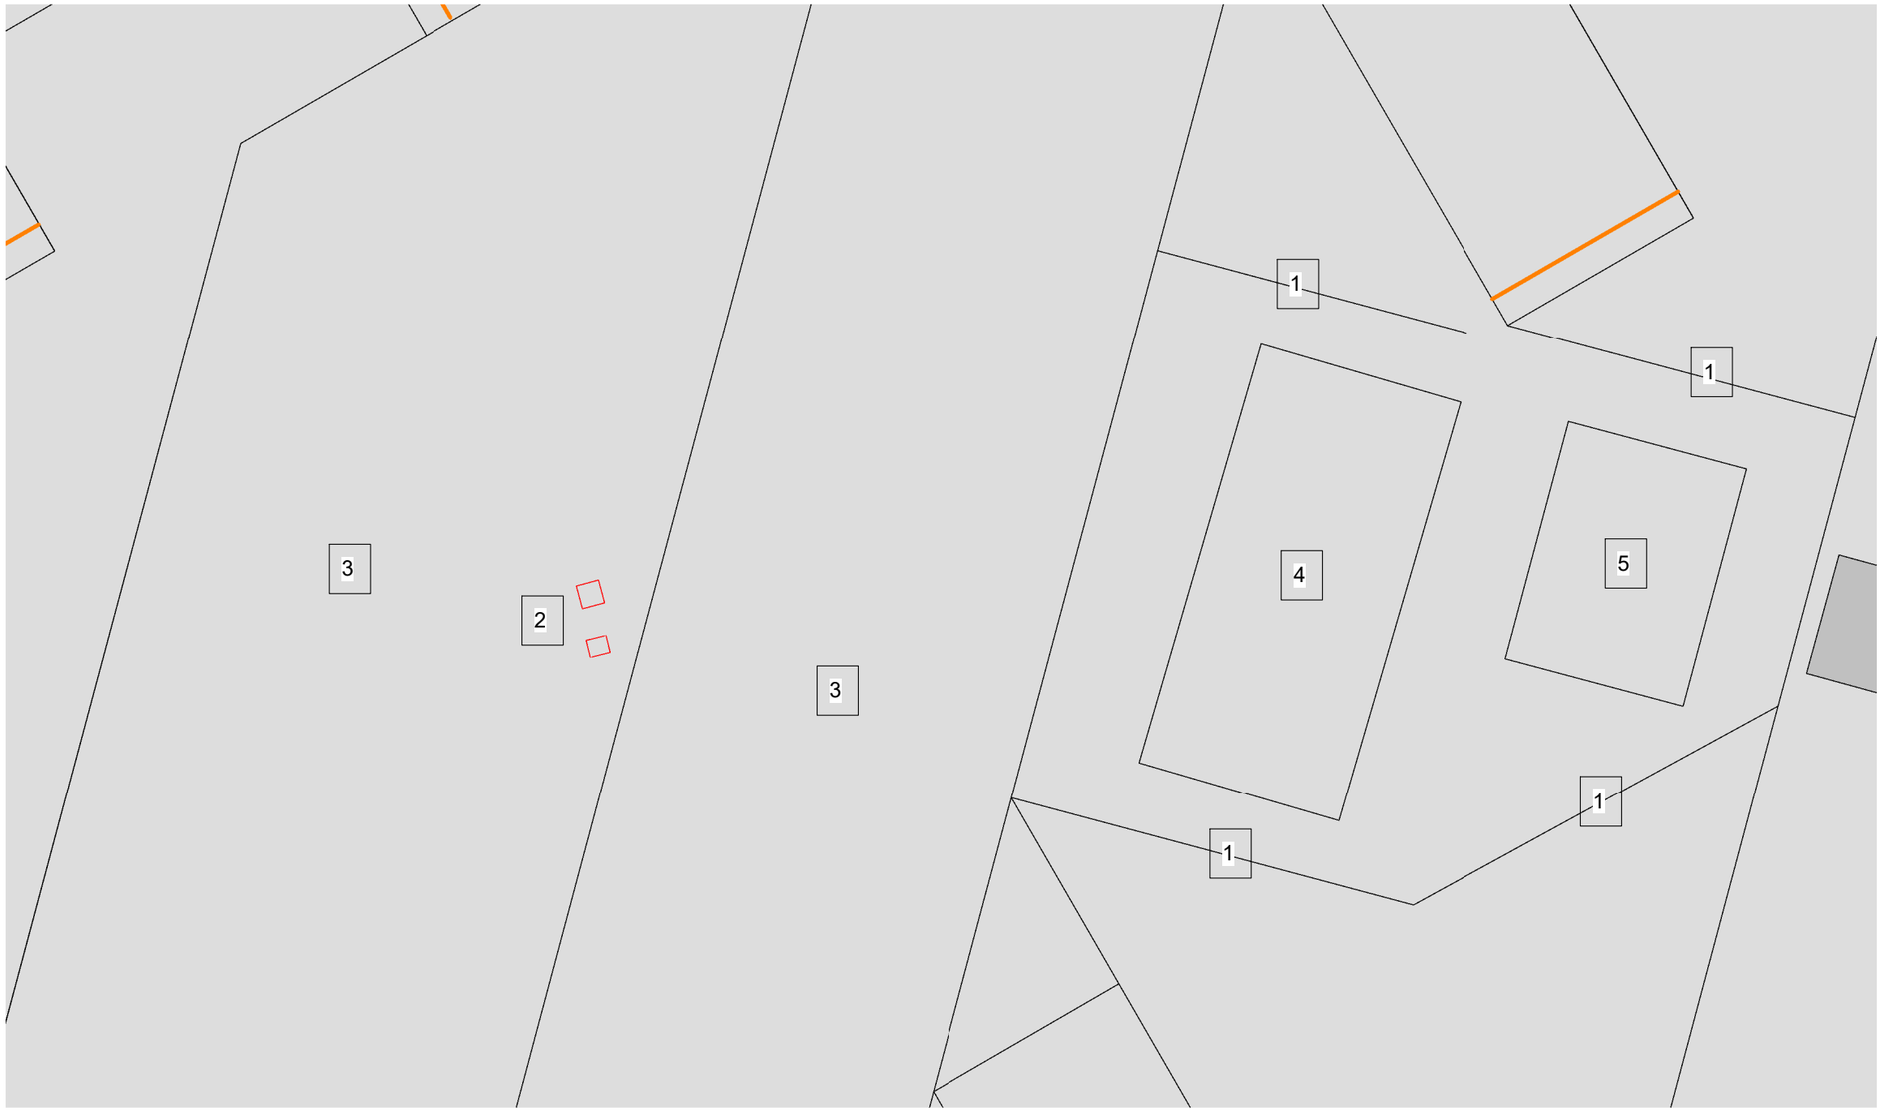


Legend

1	Vehicle Barrier NBS: Q41 135A
2	Existing Fuel Pumps & Barriers Retained
3	White Lined Refuel Bay
4	Existing Fuel Tank to be Retained
5	New 'Add Blue' Tank & Pump by Specialist Subcontractor

0 1m 2m 5m
1:100

N

General Notes

Do not scale from this drawing. Only work to written dimensions.

All site dimensions shall be verified by the Contractor on site prior to commencing any works.

This drawing is the property of Fletcher-Rae (UK) Limited (t/a Fletcher-Rae) and copyright is reserved by them. The drawing is not to be copied or disclosed by or to any unauthorised persons without the prior written consent of Fletcher-Rae (UK) Limited.

MORGAN SINDALL

Rev.	Description	Date	ISS	APP
C01	Drawing updated to reflect proposed alternate external layout option 1 HRD-FRA-00-XX-SK-A-90-9006, existing fuel pumps retained	2023.07.13	AT	AT

Scale 1 : 100@ A3
Status **PD - Published Document (Construction)**
Drawn By **JB**
Checked By **AT**
Date **01.09.20**
Client:

Morgan Sindall

Project:

18021 Hammerstone Road Manchester

Sheet Name:

Proposed Refuel Area Plan

Project No. Orig. Zone Level Type Role Cls Dwg No. Rev
HRD-FRA-05-XX-DR-A-20-5001 C01

fletcher rae
Architects | Master Planners | Designers
Level 12, Tower 12, 18-22 Bridge Street, Manchester, M3 3BZ
t +44 (0) 161 242 1140
f +44 (0) 161 242 1141
w www.fletcher-rae.com
e info@fletcher-rae.com