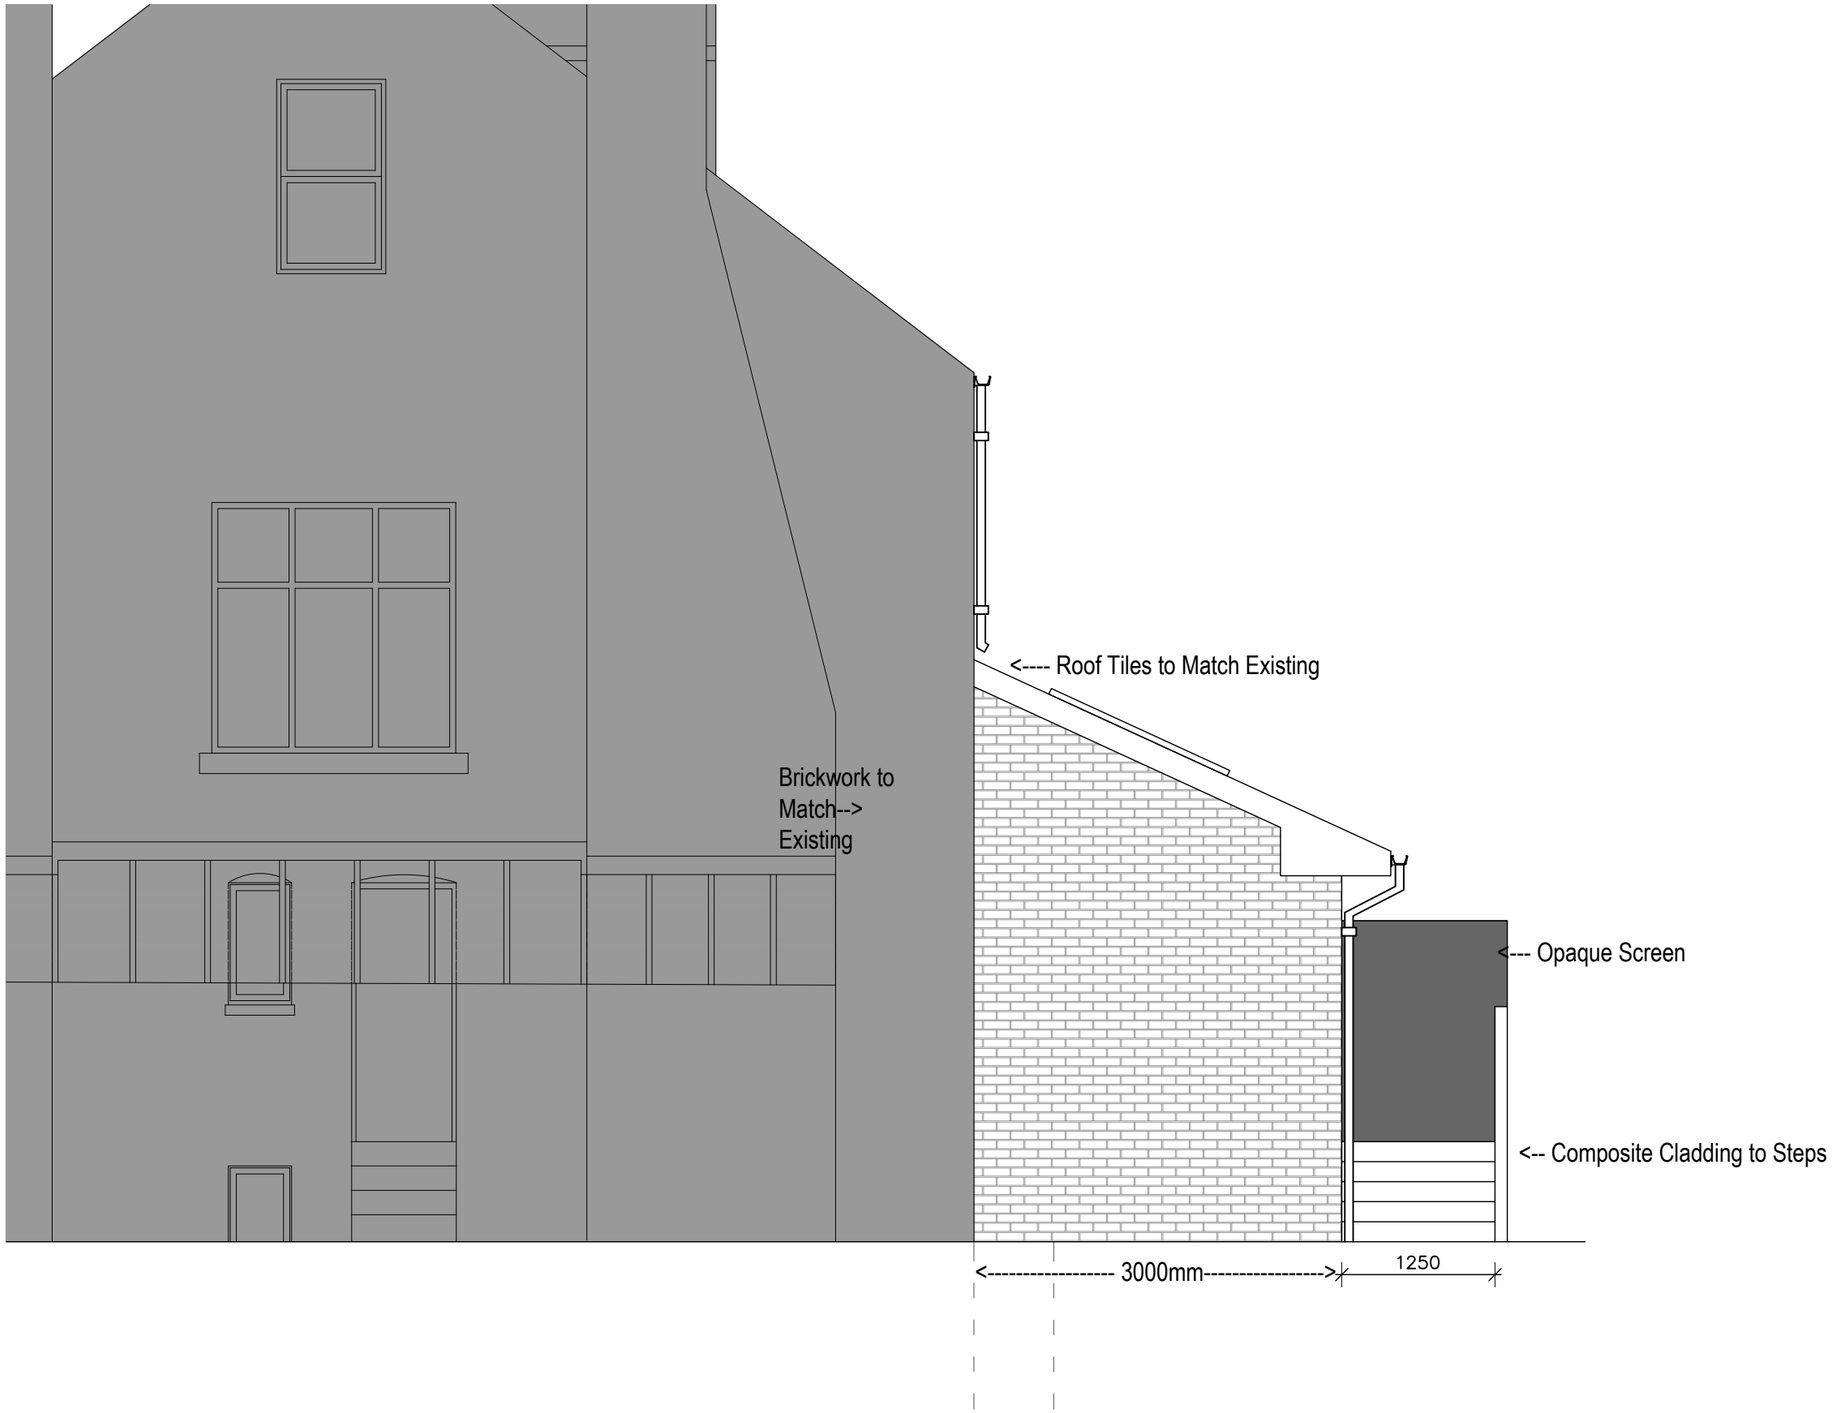


Proposed Side Elevation (South Facing) - Scale 1:50

SCALE m 0 0.5 1.0 1.5 2.0 2.5 3.0 3.5 4.0 4.5 5.0

1:50

Client:	Project:	Drawing:
Mr & Mrs Challiner	Proposed Extension & Alterations	Proposed Side Elevation

Project no:	Drawing no:	Rev:	Drawn:	checked	Date:	Scale: A3
391	PR06				AUG 23	1:50

CONDRON DESIGN CONSULTANTS
Specialist in Planning, Design and Building Regulation Submissions
Mobile: 07734 669651
Email: Condrondesignconsultants@outlook.com