


To threshold 291mm - 265mm finished  
floor level = 26mm / 25.4mm =  
1.023m over 5.070m shallower than  
1:20 (approx 1:180)

Handrail option to left of ramp 900mm above  
surface due to difference in ground level

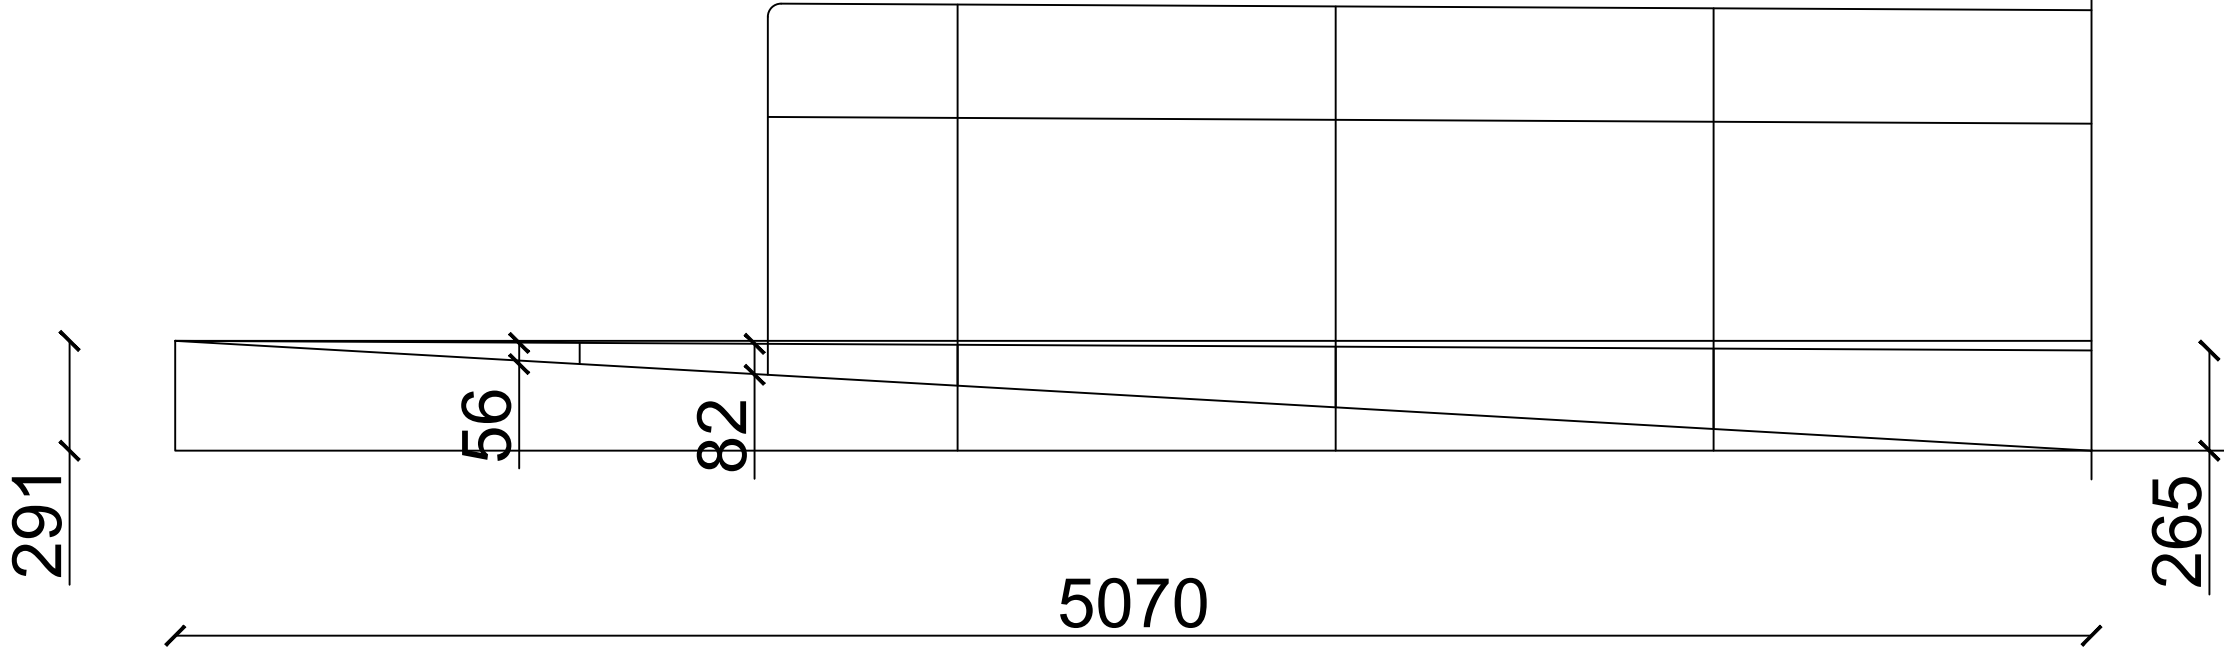

Proposed side elevation

|   |                                                                                  |  |                       |   |
|---|----------------------------------------------------------------------------------|--|-----------------------|---|
| Manchester Council Housing Services<br>Hendham Vale Industrial Park<br>Unit 11, Vale Park Way<br>Manchester, M8 0AD<br>Tel: 0161 203 2941 / 2945 | Project: Ramp to front garden<br>Address: 37 Cooper Lane, Higher Blackley M9 OQN |  |                       | <div>Signatures</div> <div>Tenant: _____</div> <div>Technical Surveyor: _____</div> <div>M&amp;E Surveyor: _____</div> <div>Date Agreed: _____</div> |
|   | DRAWING No. 37 Cooper Lane - 002                                                 |  | TYPE: 1004LG          |   |
|   | DRAWING TITLE: Side elevation with ramp                                          |  |                       |   |
|   | Scale: 1:20                                                                      |  | Date: 11th April 2023 |   |
|   |                                                                                  |  | Drawn By: IRo         |   |