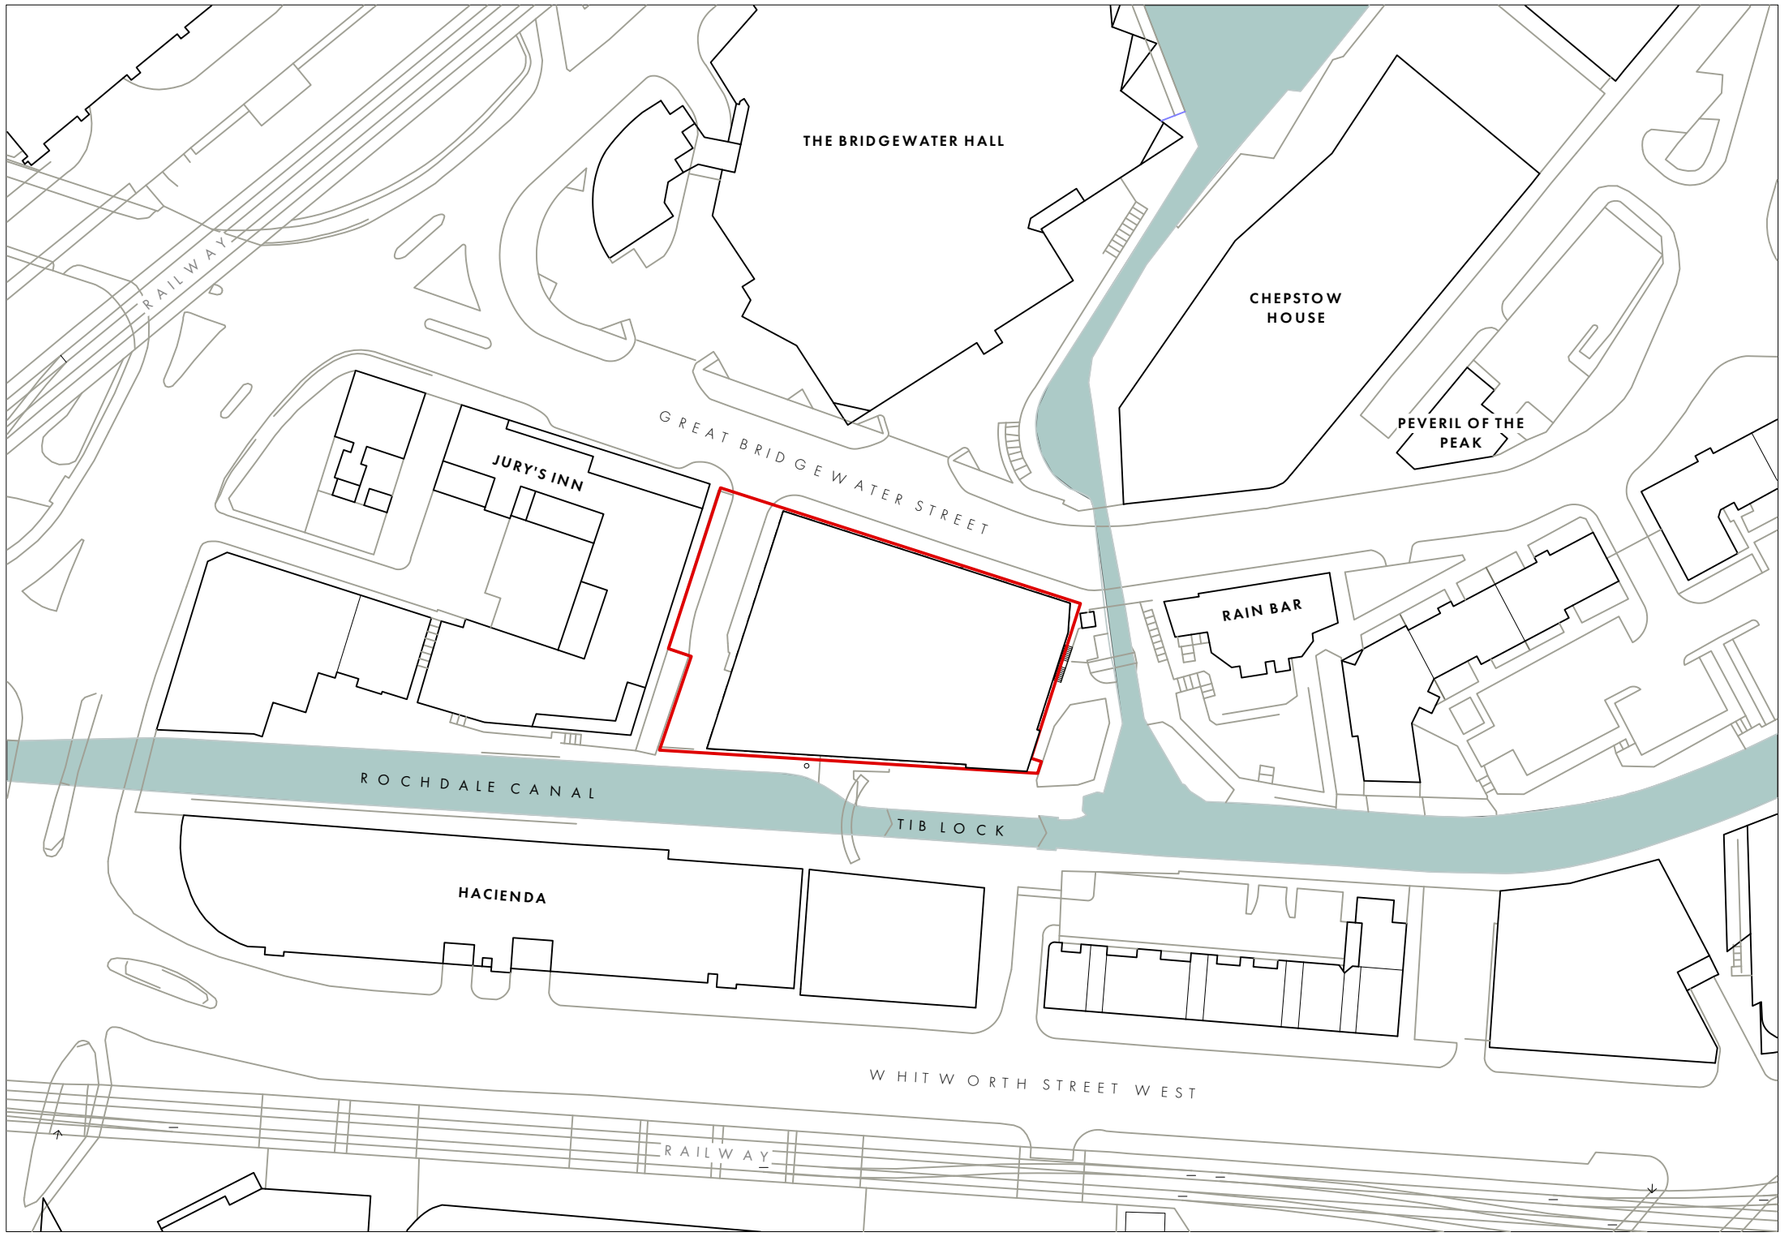


REVISION	DATE	DESCRIPTION
--	27.11.20	PLANNING ISSUE

PLAN KEY

PROPOSED DEVELOPMENT SITE [AREA = 0.221 HECTARES]

0 5 10 20 100m

PLANNING ISSUE

OMI Architects

31Blackfriars Road, Salford, Manchester, M3 7AQ
+44(0)161 832 3242 / info@omiarchitects.com / www.omiarchitects.com

PROJECT	70 GREAT BRIDGEWATER STREET				
DRAWING	LOCATION PLAN				
DATE	DEC'19	DRAWN BY	KT	SCALE	1.1000 @A3
JOB NO.	1420	DWG.NO.	L0001		