


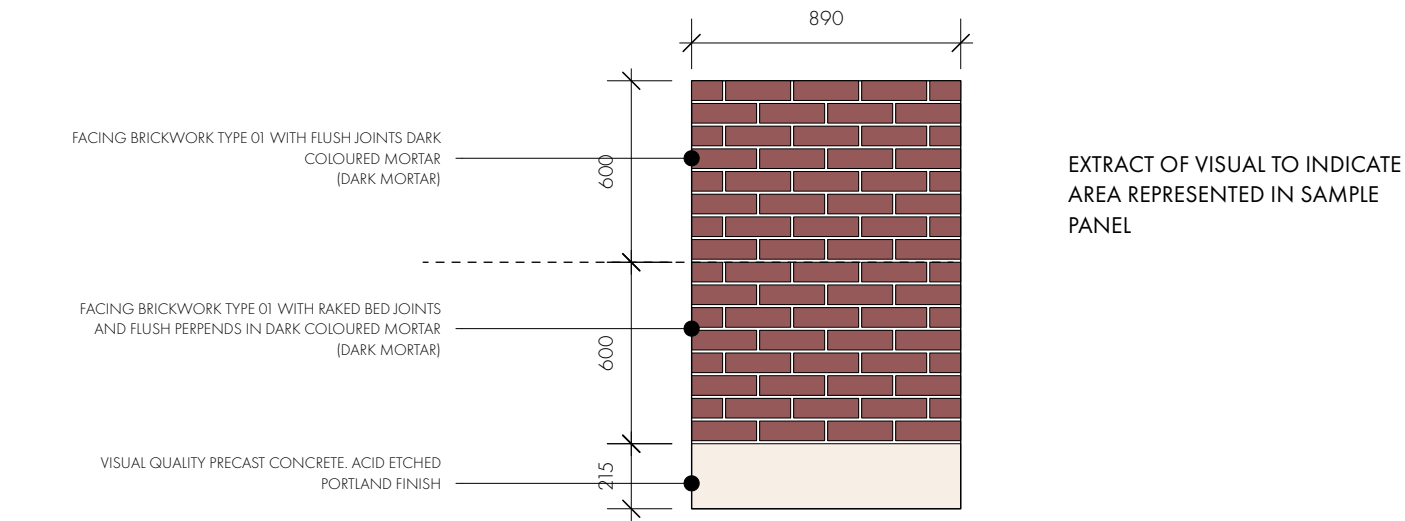


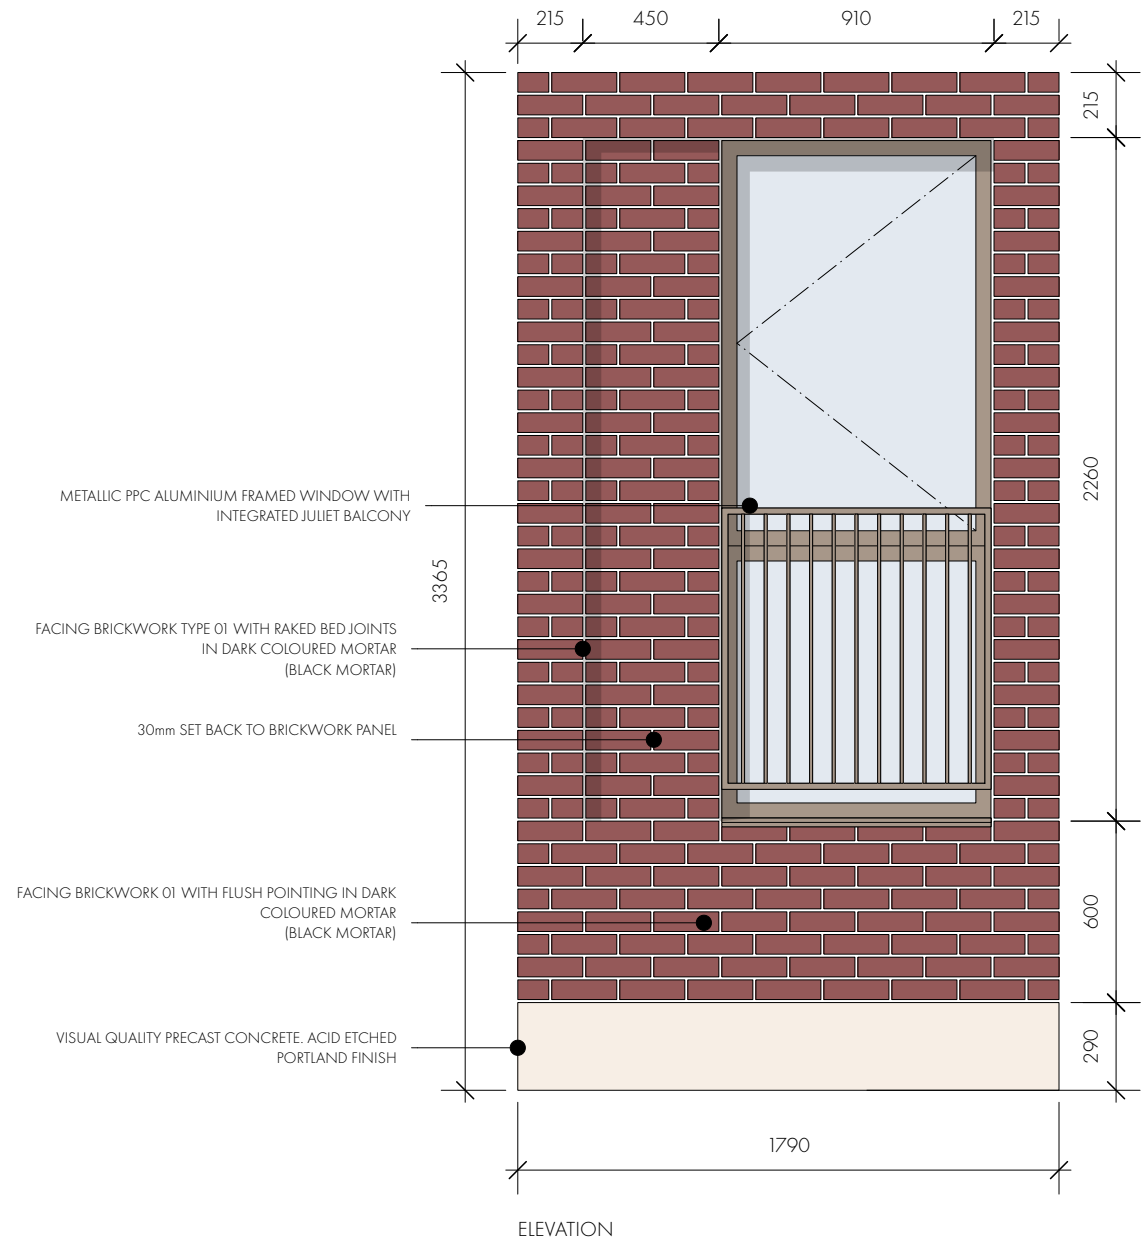

INITIAL SAMPLE PANEL  
TO BE CONSTRUCTED TO ESTABLISH MORTAR COLOUR AND POINTING 1:25

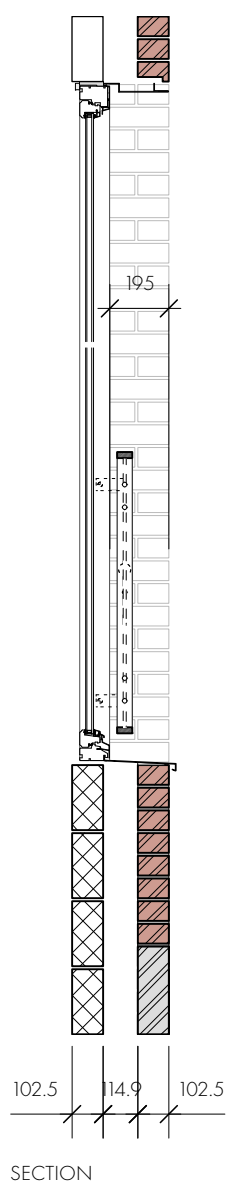

SAMPLE PANEL  
DEMONSTRATING KEY JUNCTIONS 1:25

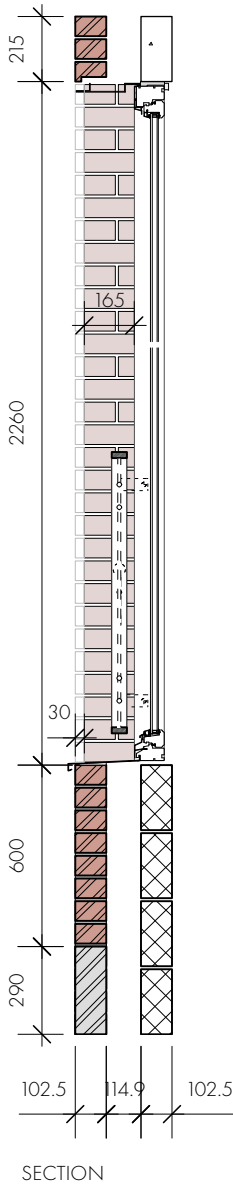

| REVISION | DATE       | DESCRIPTION                     |
|----------|------------|---------------------------------|
| A        | 17/05/2022 | STAGE 3+ TENDER ISSUE           |
| P01      | 23/03/2023 | Updated to Planners comment     |
| P02      | 23/08/2023 | SIZE OF SAMPLE PANELS INCREASED |
|          |            |                                 |
|          |            |                                 |
PHOTOGRAPH OF PROPOSED BRICKWORK TYPE 01  
AGAINST EXISTING LISTED BUILDING

MANUFACTURER: IBSTOCK  
REFERENCE: BIRTLEY COMMERCIAL RED

OMIArchitects

31 Blackfriars Road, Salford, Manchester, M3 7AQ  
+44(0)161 832 3242 / info@omiarchitects.com / www.omiarchitects.com

|         |                                        |          |                                |       |      |      |
|---------|----------------------------------------|----------|--------------------------------|-------|------|------|
| PROJECT | LAYSTALL STREET – NEW BUILD APARTMENTS |          |                                |       |      |      |
| DRAWING | BRICKWORK SAMPLE PANELS TYPE 01        |          |                                |       |      |      |
| DATE    | MAY' 22                                | DRAWN BY | RP                             | SCALE | 1:25 | @ A3 |
| JOB NO. | 1383                                   | DWG.NO.  | 1383-OMI-00-ZZ-DR -A-A2003-P02 |       |      |      |