
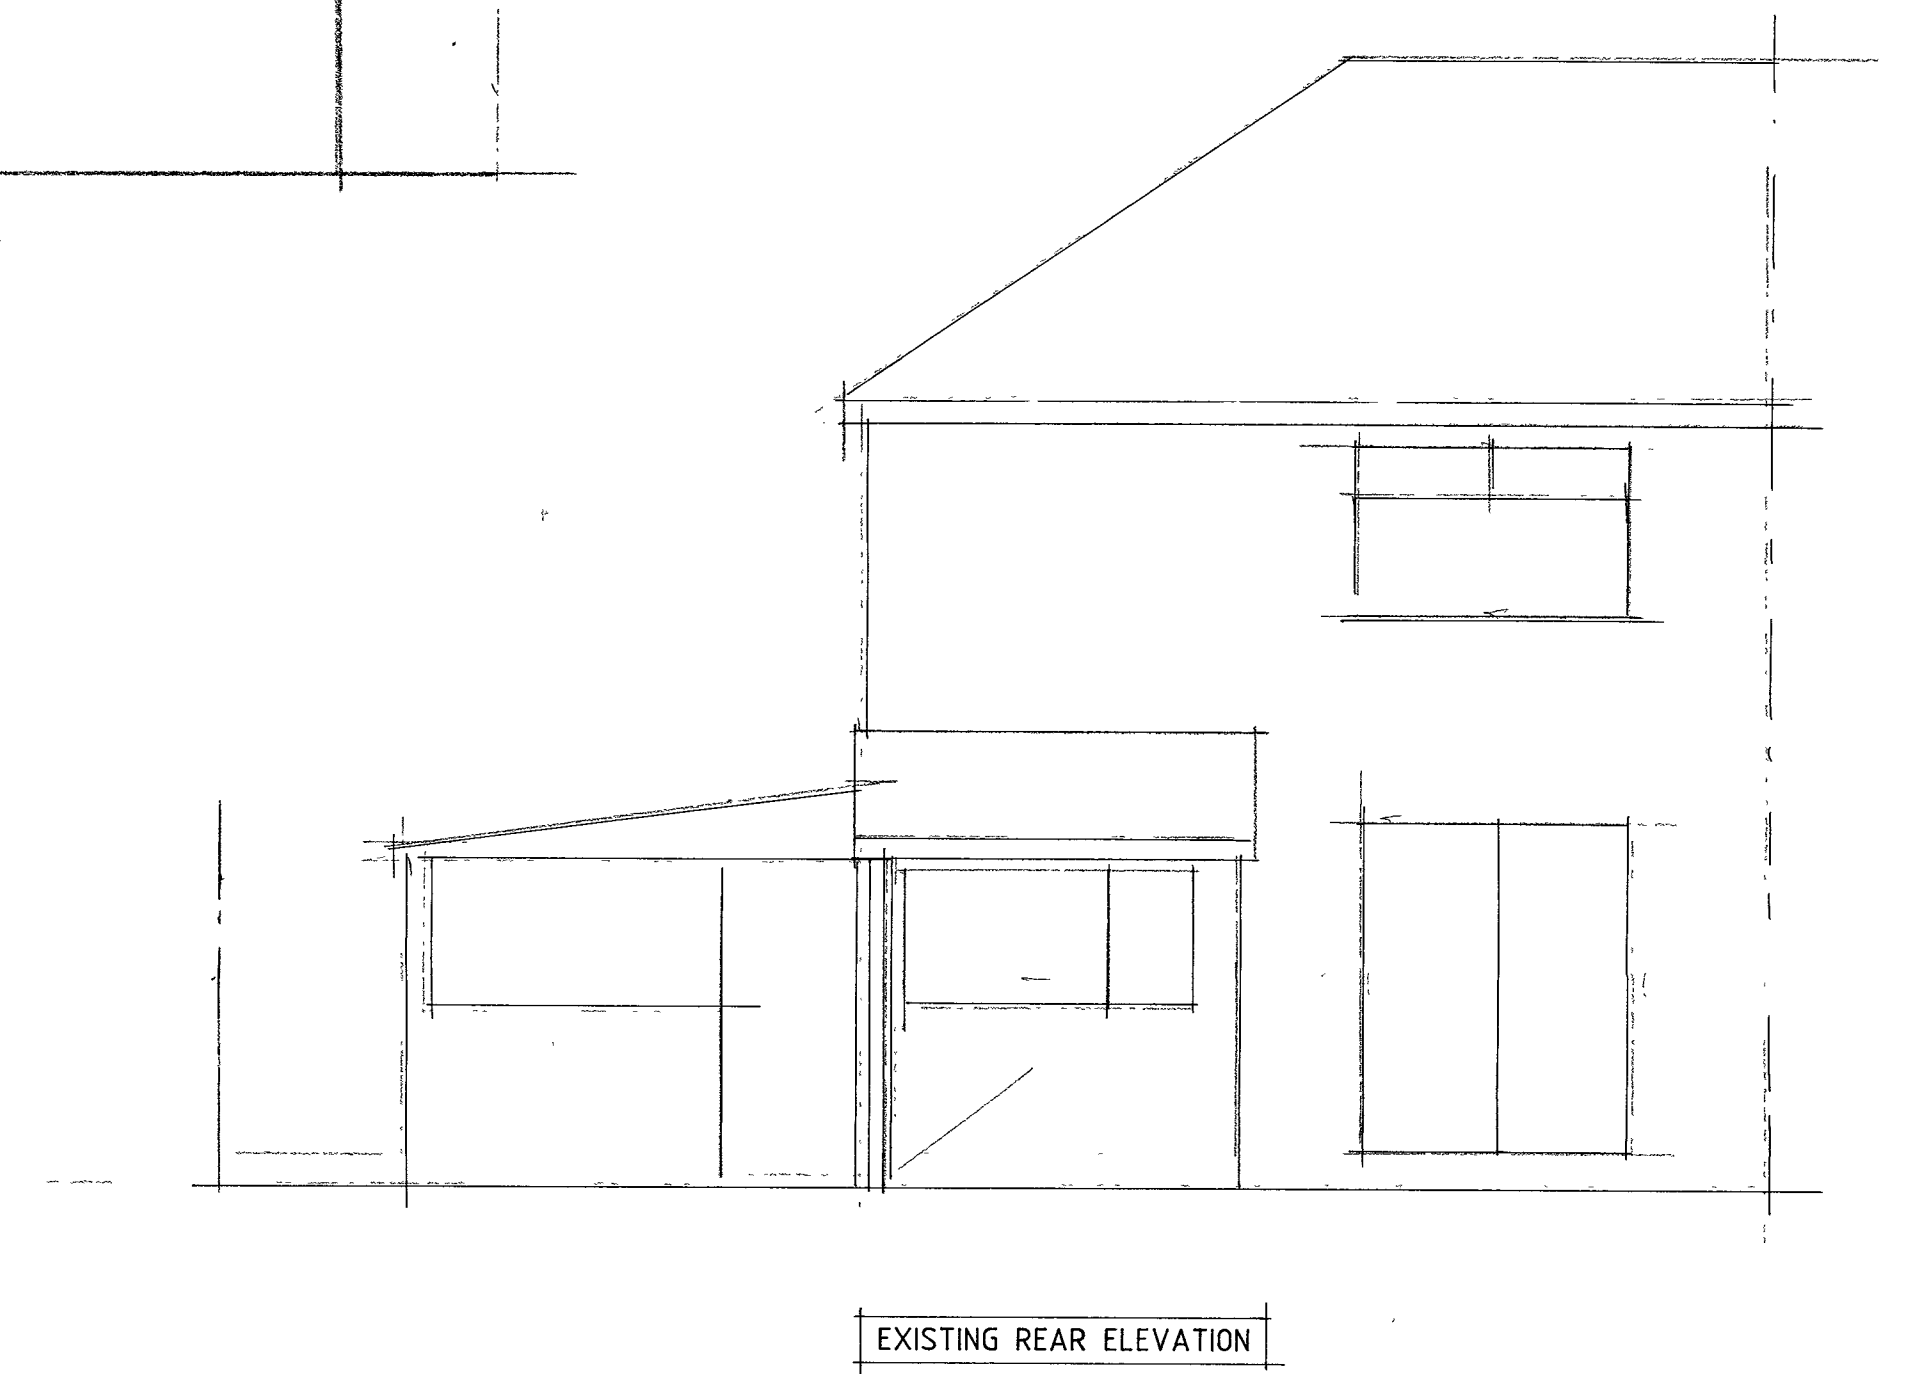
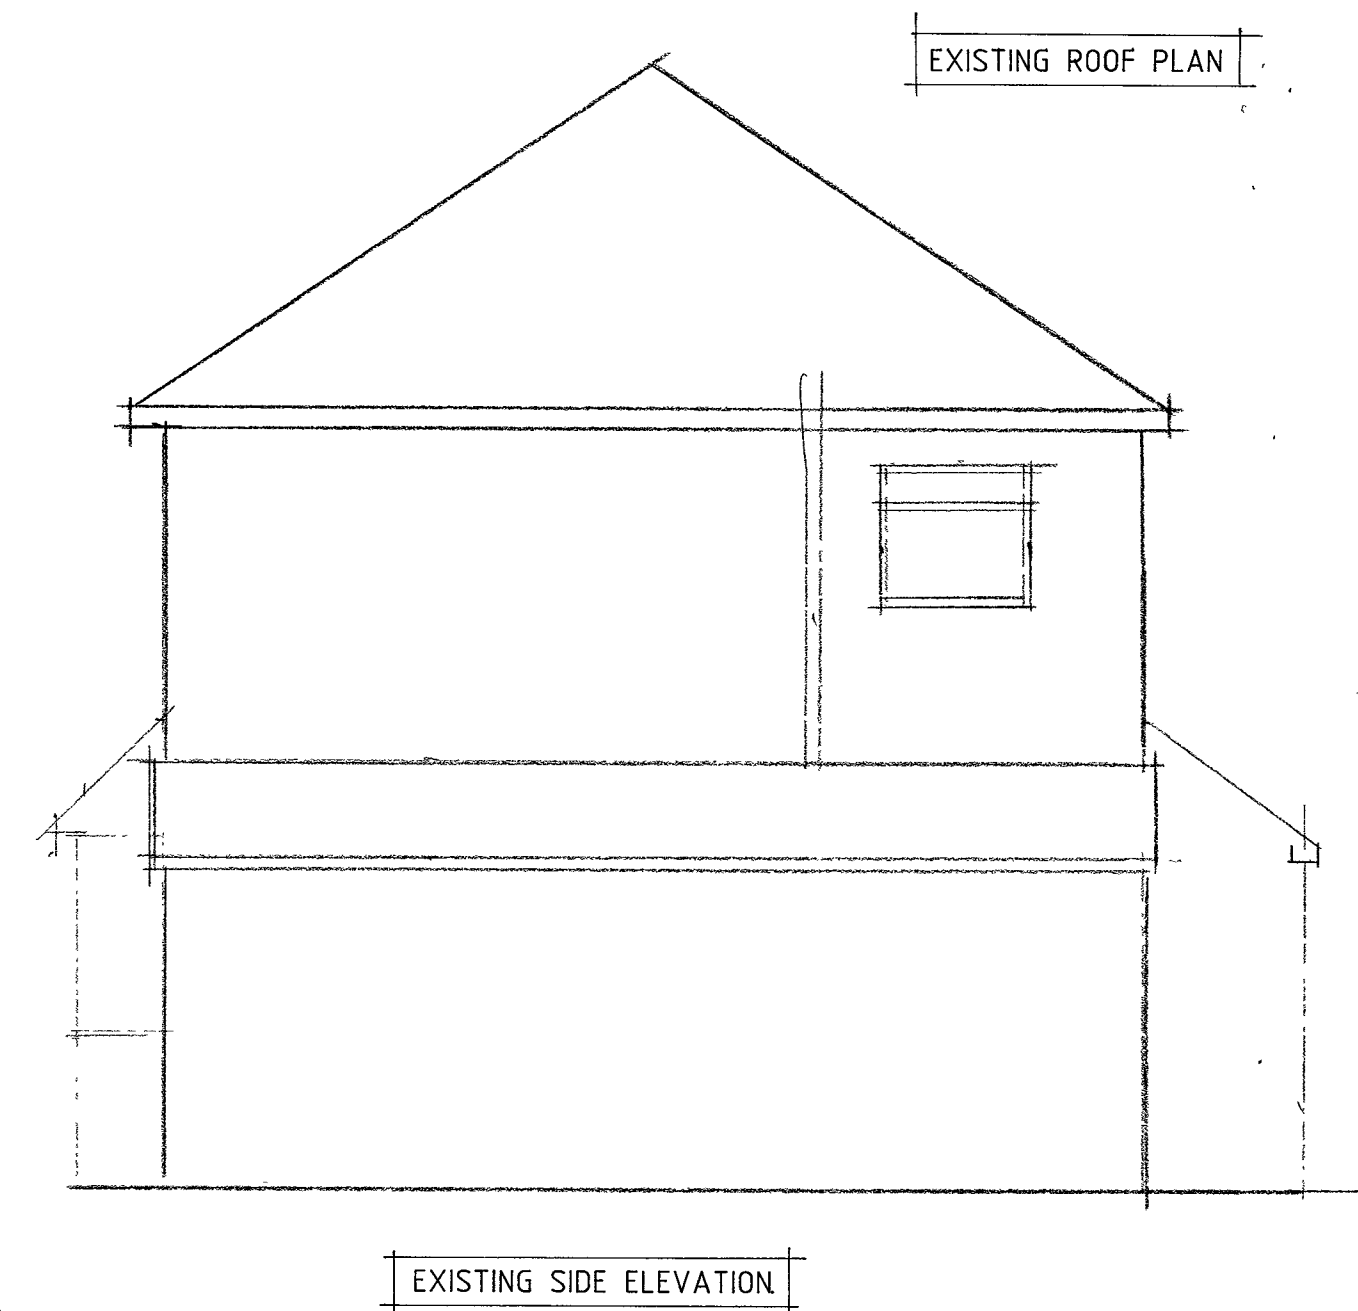
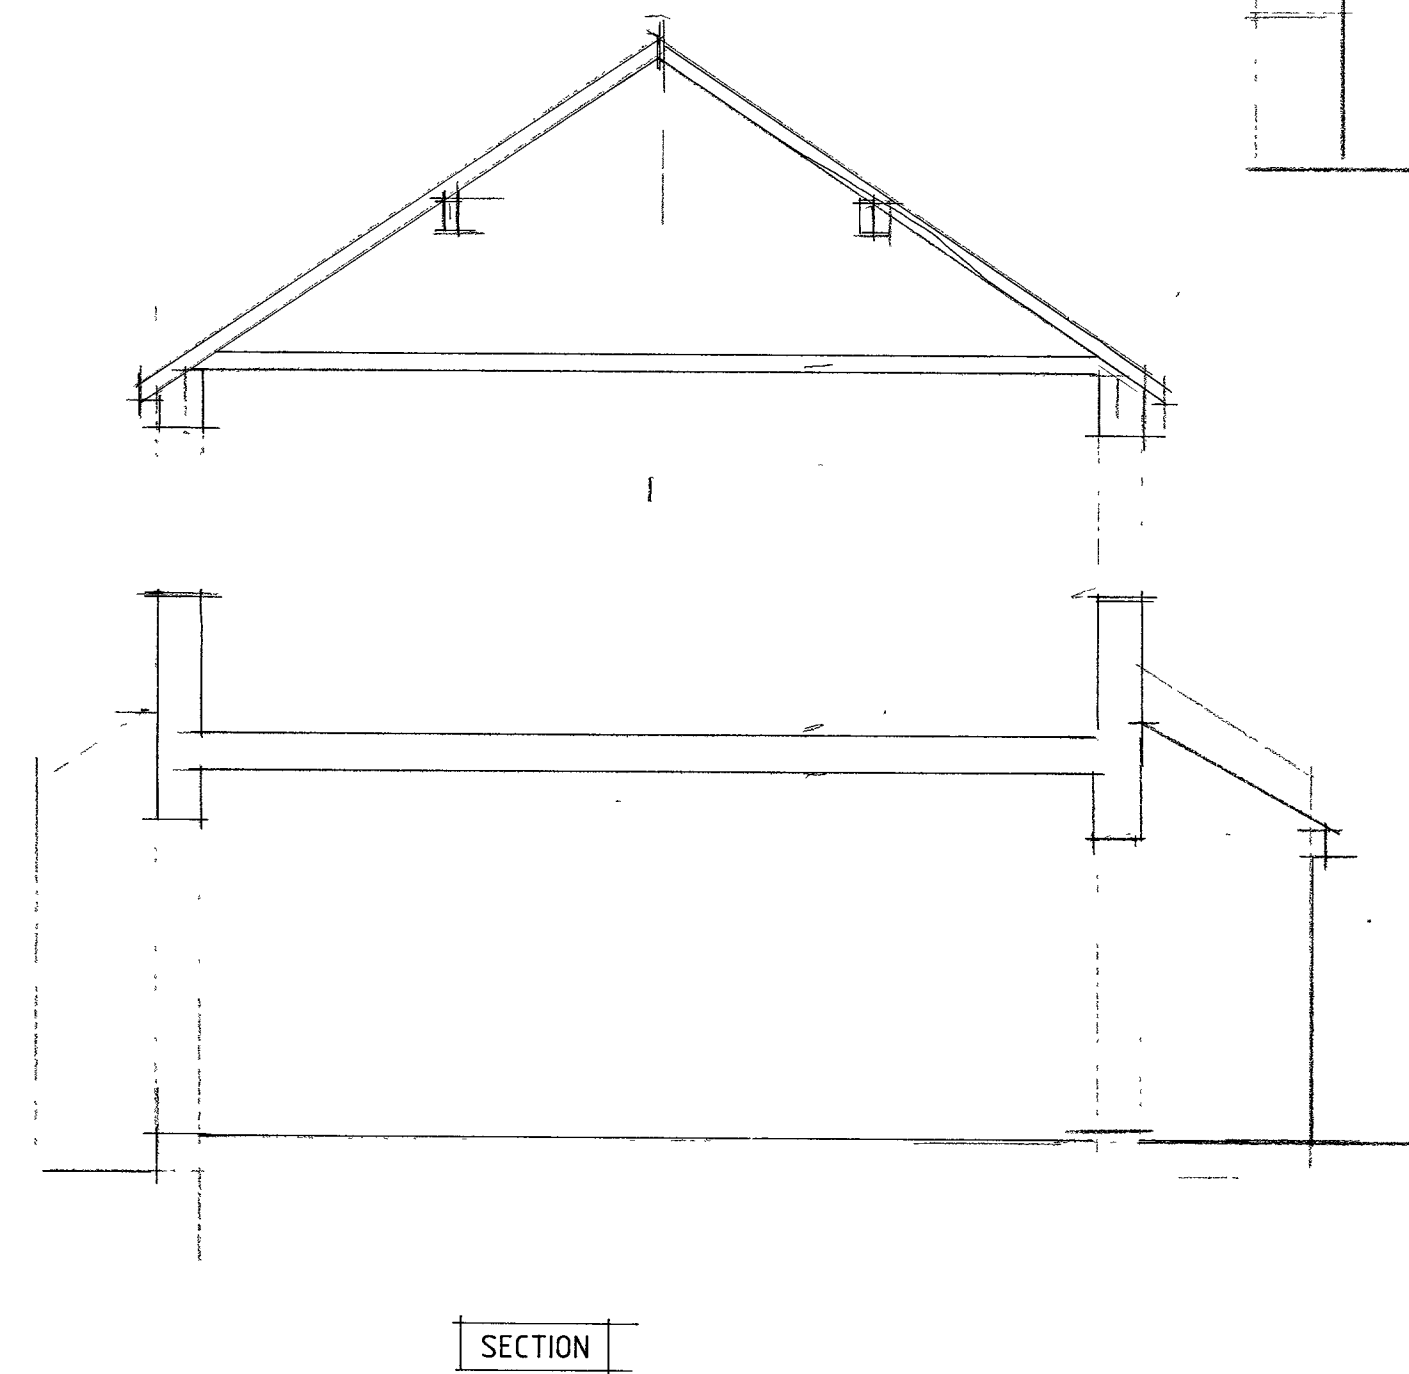
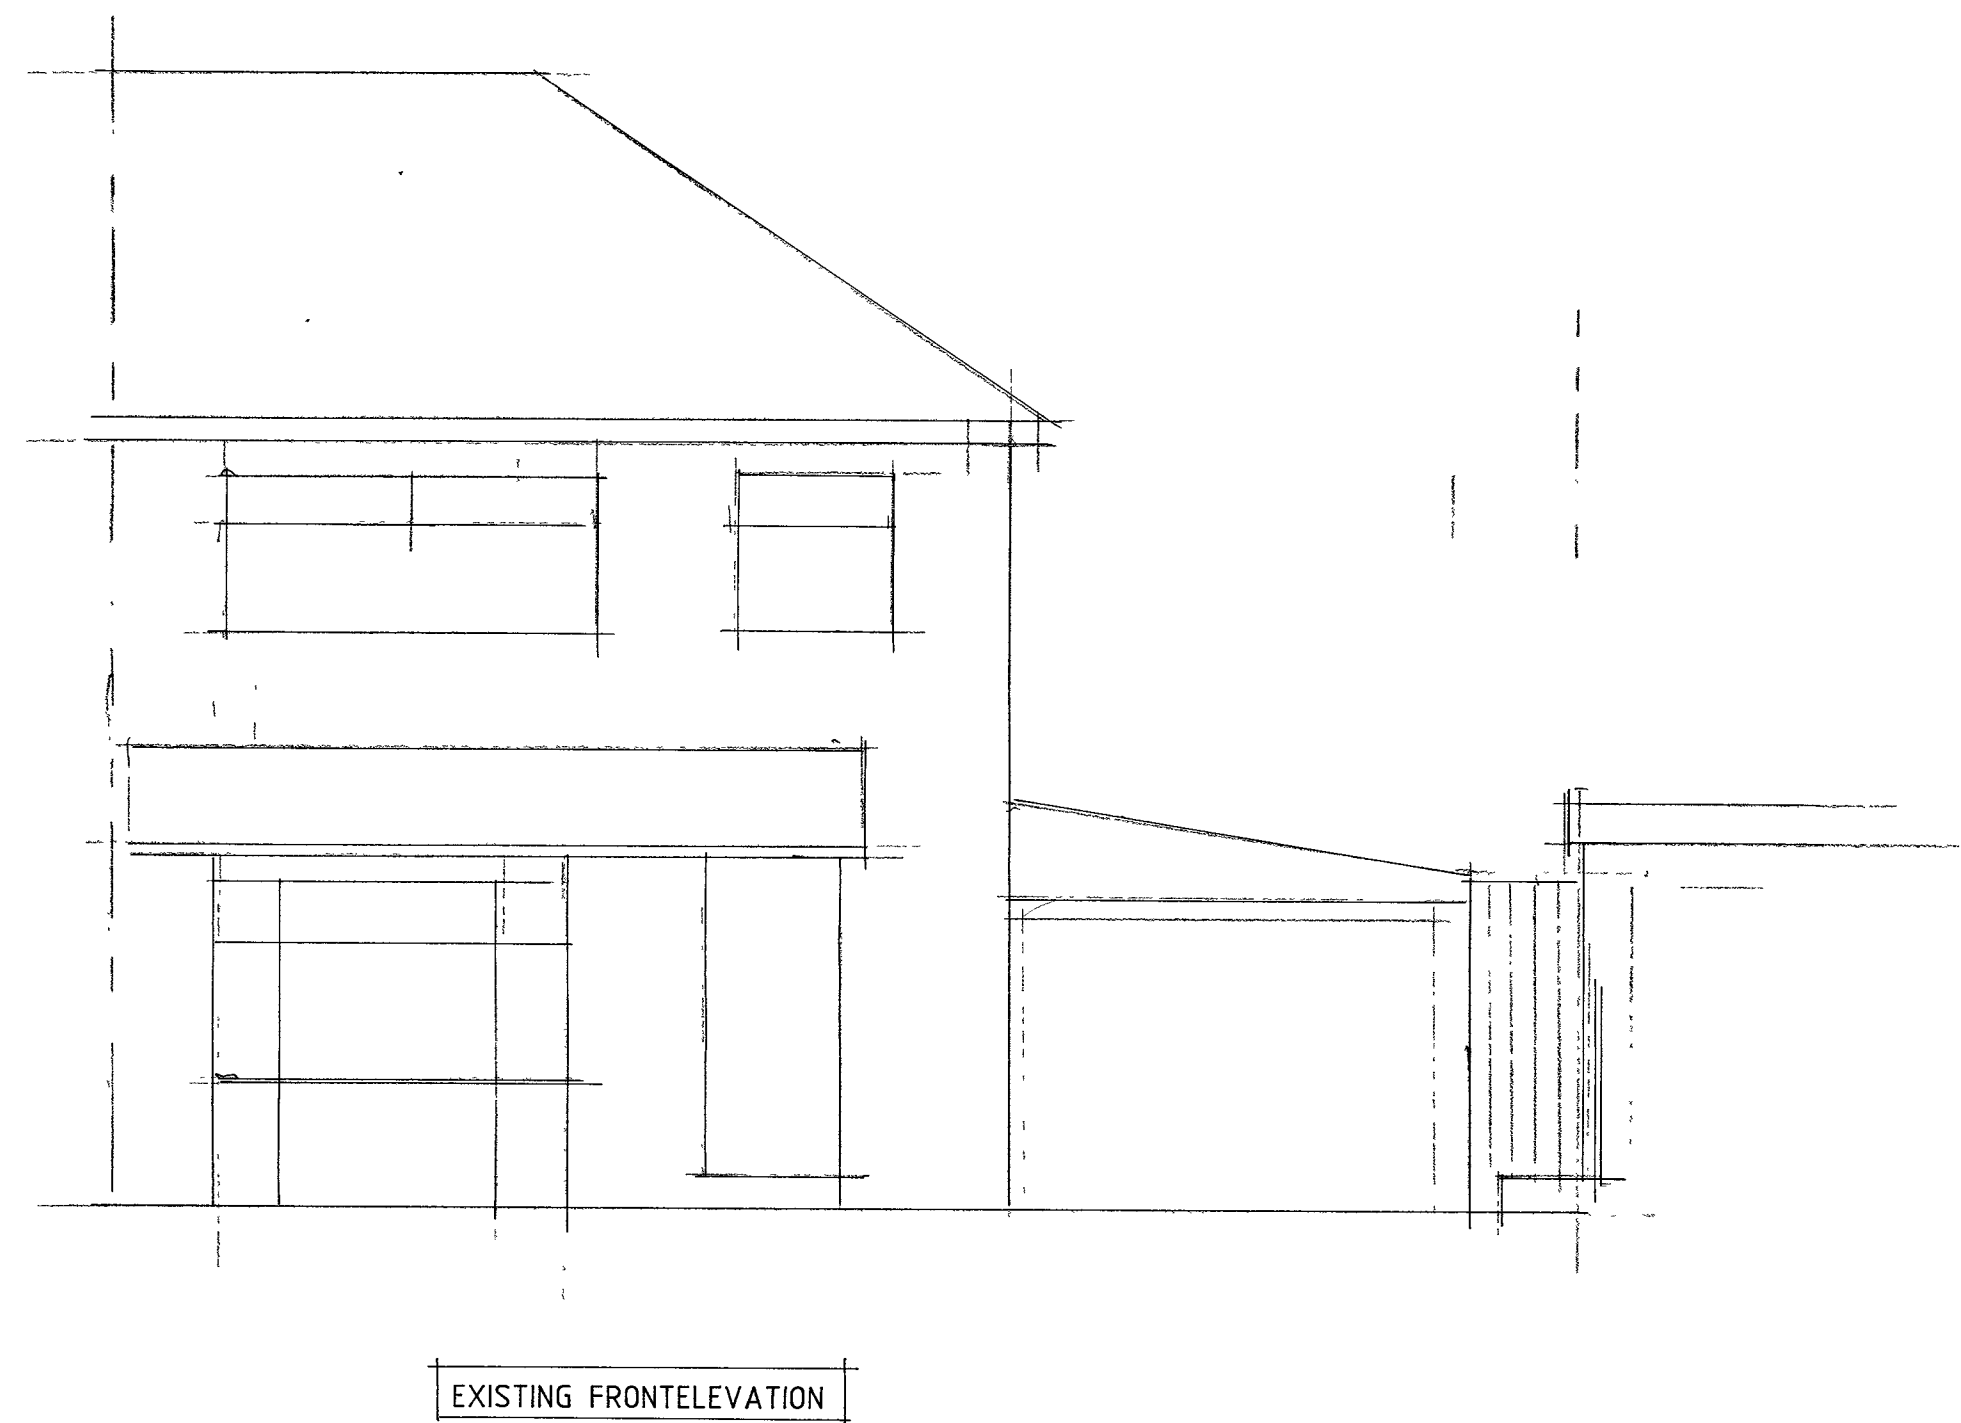
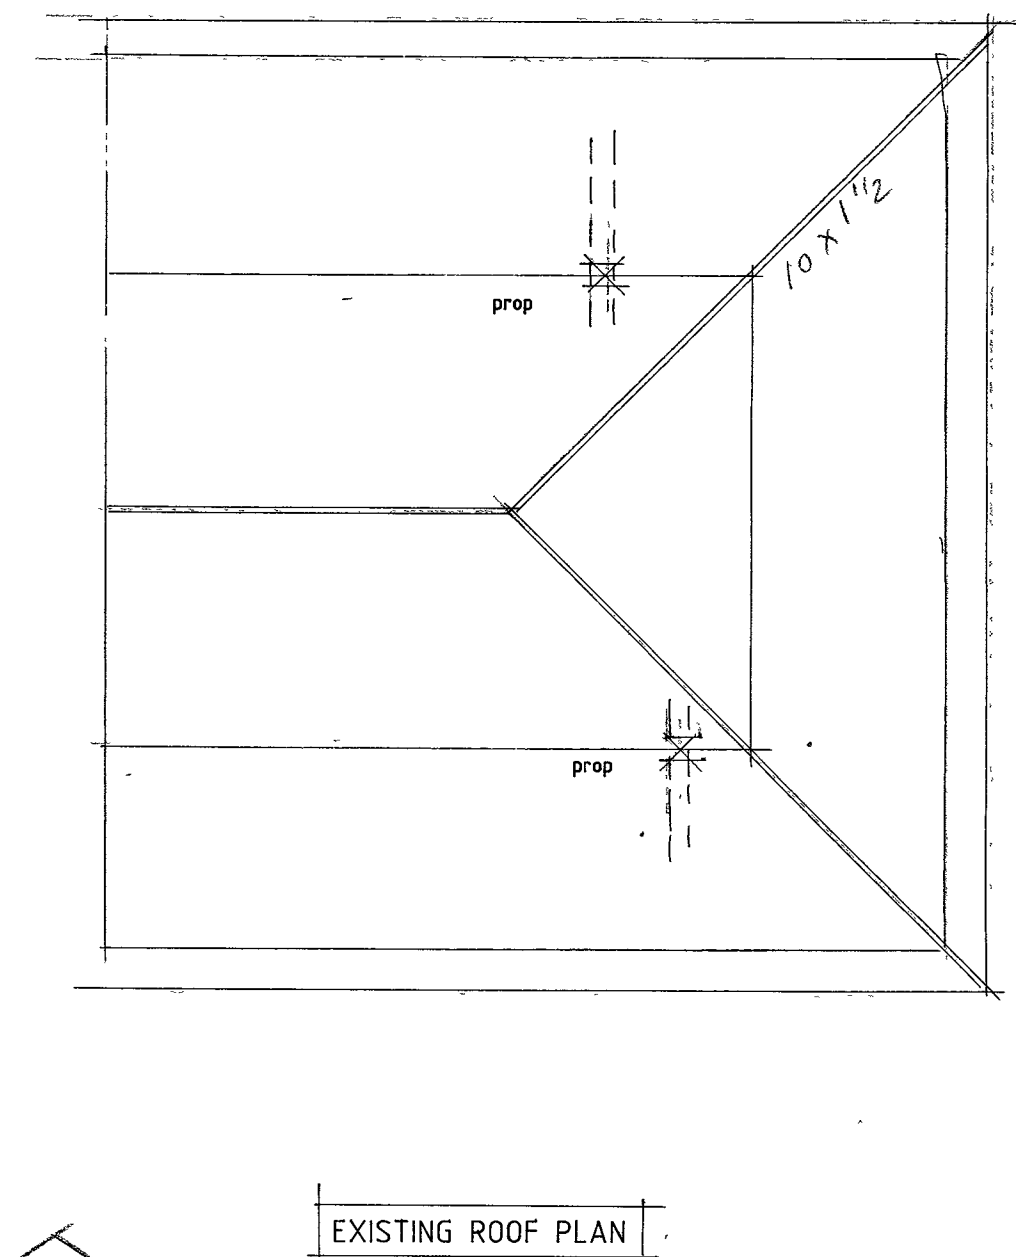
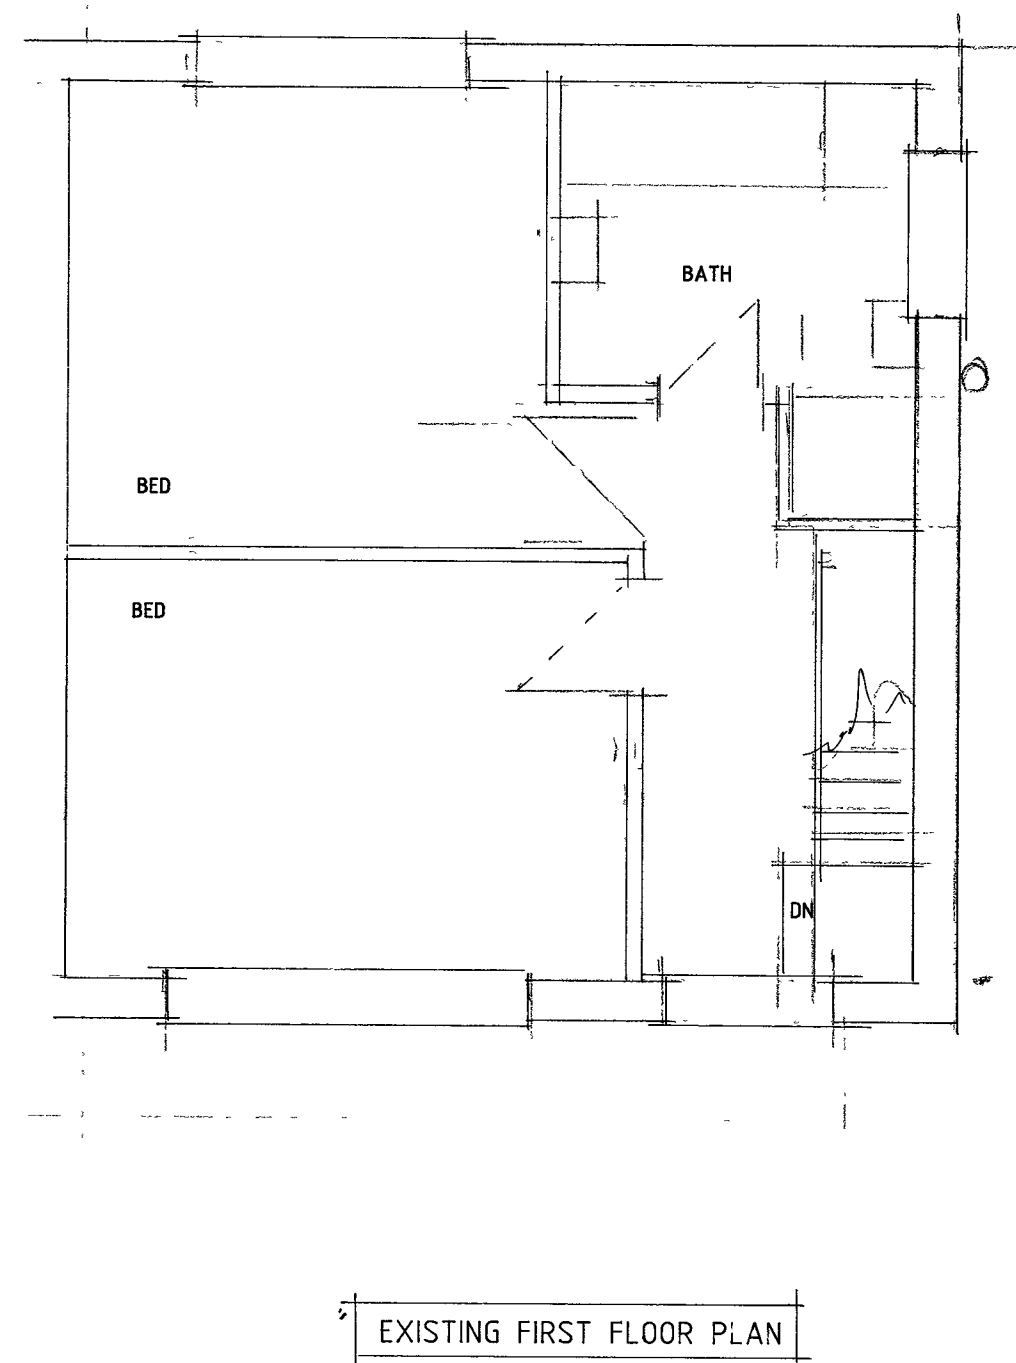


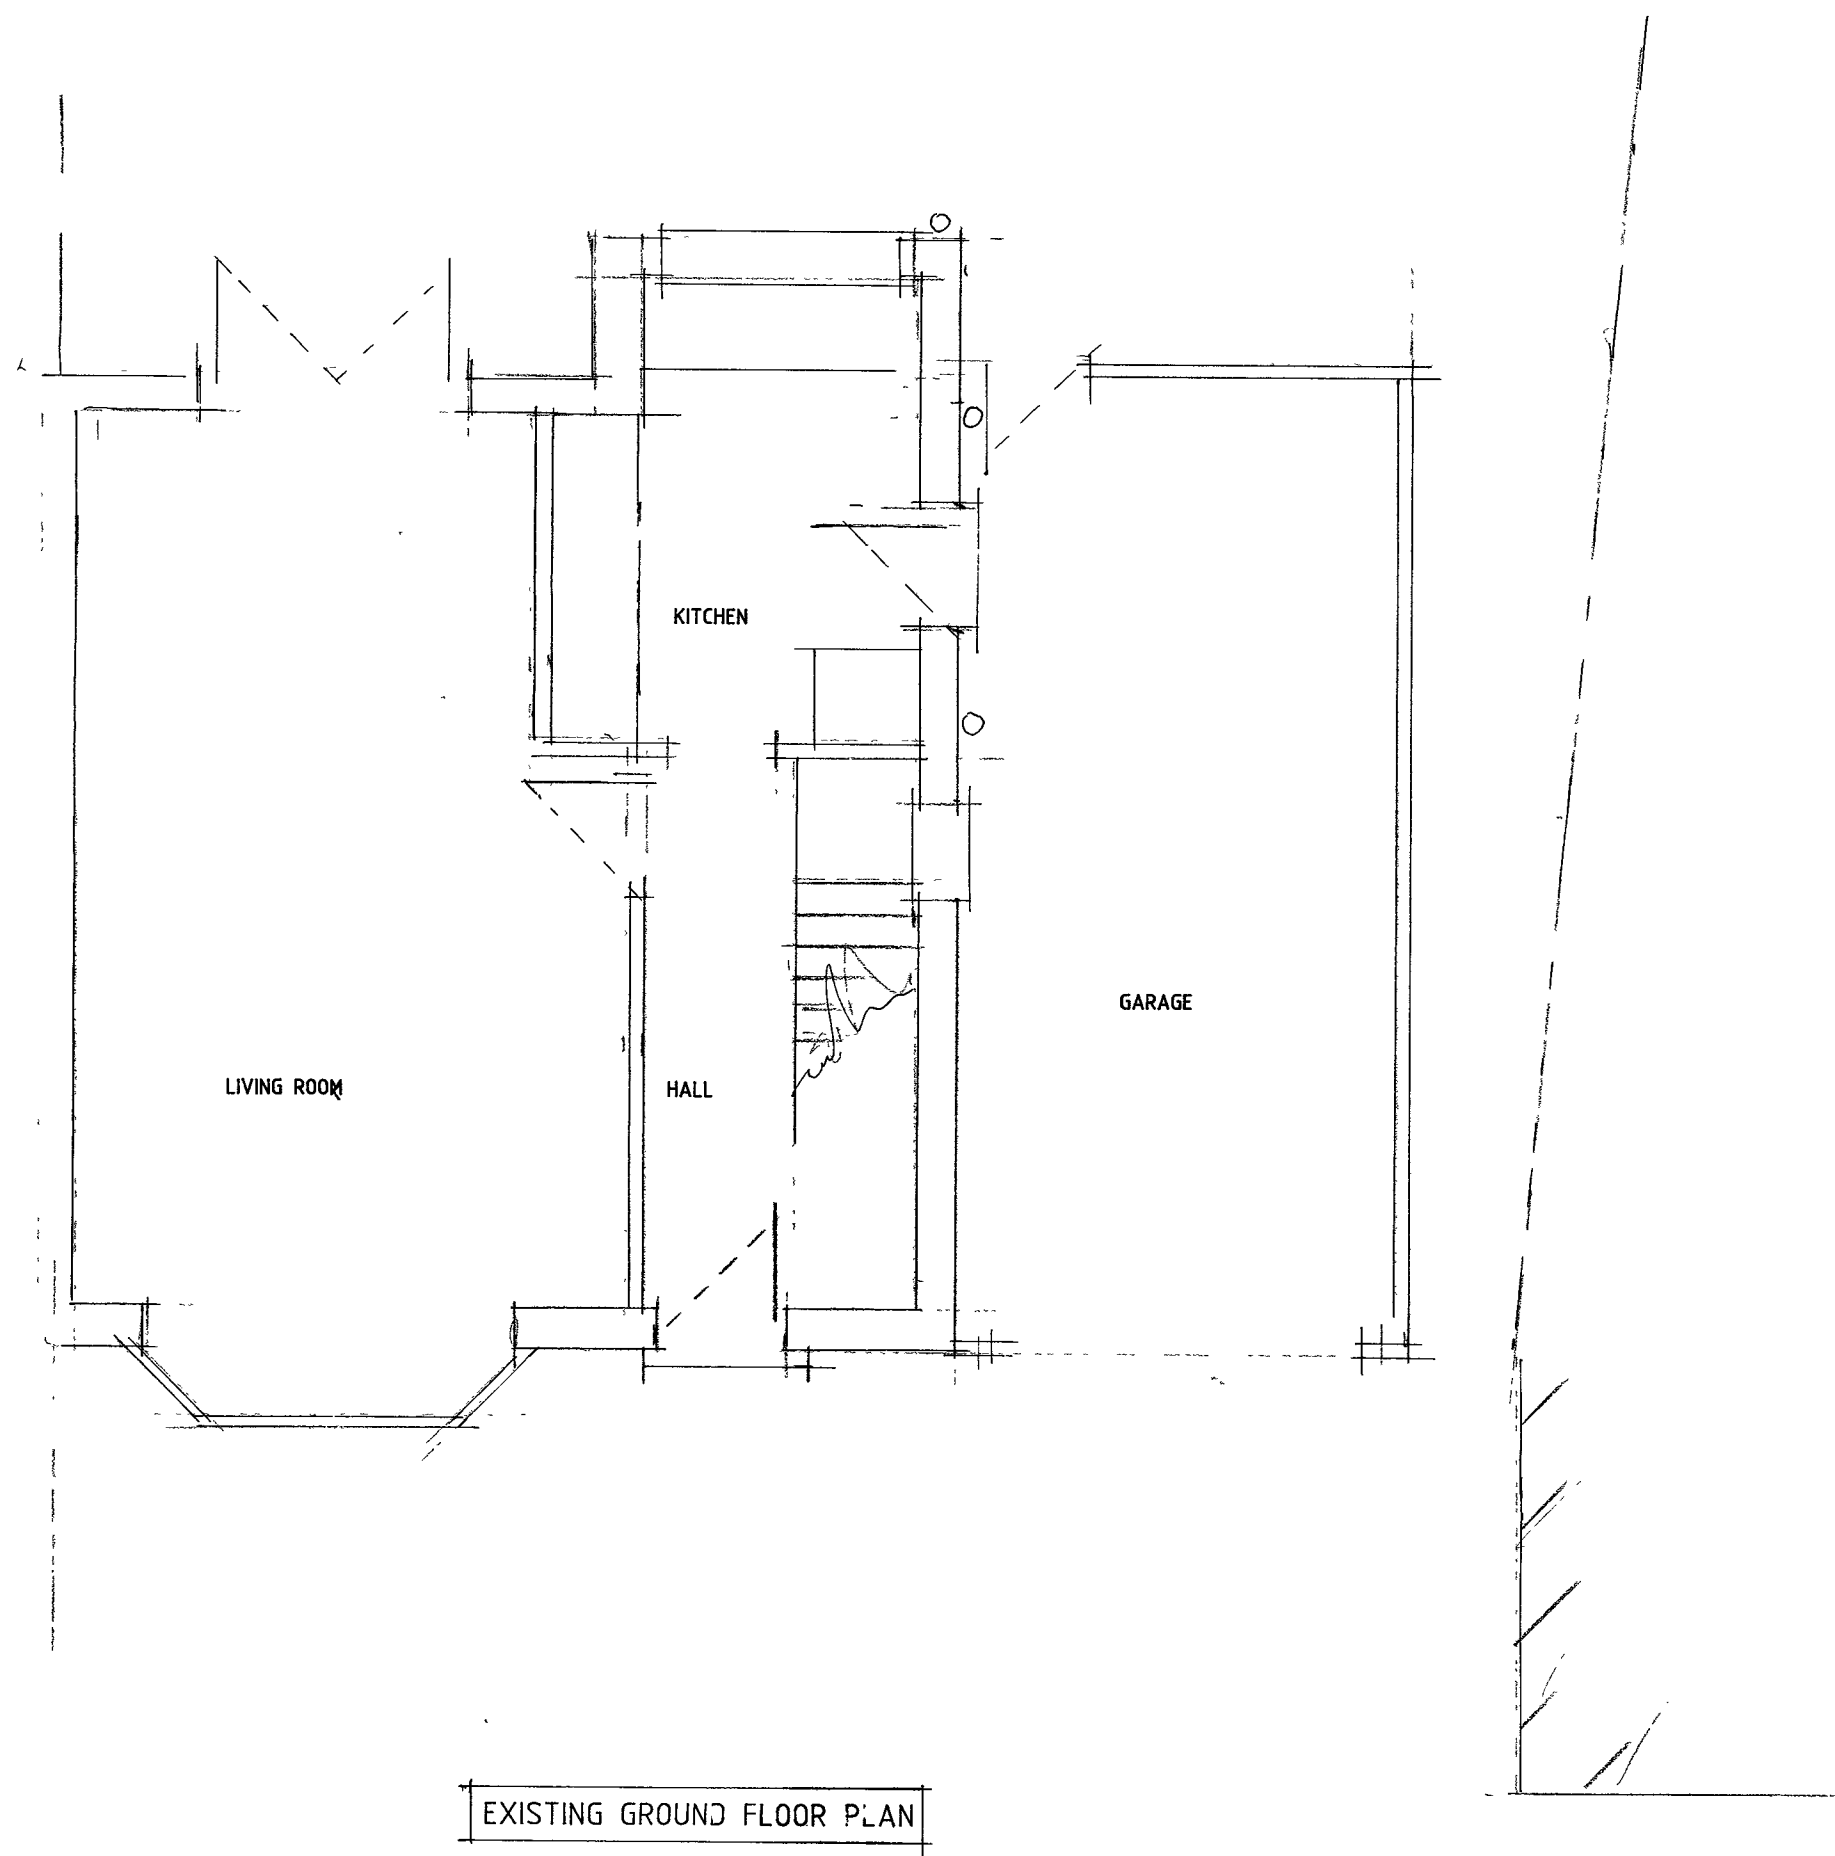

7 Highdales Road Wythenshaw M23 2YW	
Proposed two storey side extension	
Existing plans and elevations	Dwg No 001
Scale 1/50@A1 reproduction	March 2023