ST. JAMES

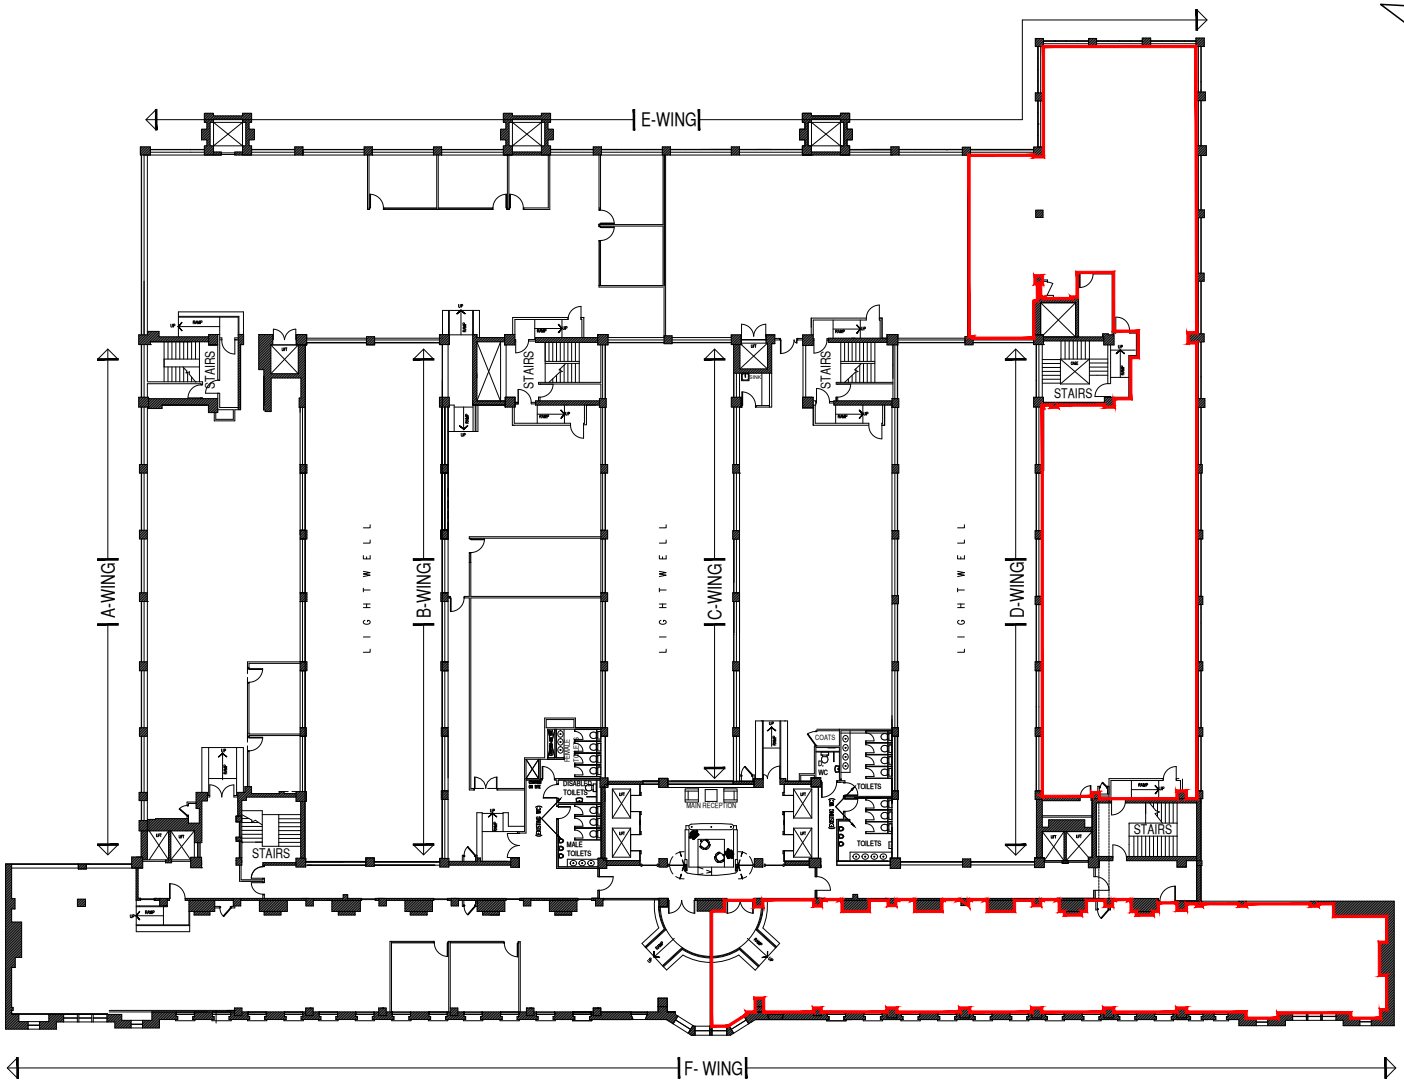

0 5m 10m 20m 30m 40m 50m

SCALE 1:500 IN METERS

REVISION	DATE	NOTES
-	-	-

NOTE: ALL CONTRACTORS MUST VISIT THE SITE AND BE RESPONSIBLE FOR TAKING AND CHECKING ALL DIMENSIONS RELATIVE TO THEIR WORK. PLEASE INFORM BRUNTWOOD DESIGN STUDIO OF ANY VARIATION BETWEEN DRAWINGS AND SITE CONDITIONS. COPYRIGHT OF THIS DRAWING IS VESTED IN BRUNTWOOD AND IT MUST NOT BE COPIED WITHOUT APPROVAL. **USE FIGURED DIMENSIONS ONLY FROM THIS DRAWING. DO NOT SCALE OFF THIS DRAWING!**

Status: LEASE PLAN		Title: LEASE PLAN	Revision: -	Date: 28.07.23
Building: ST JAMES	Floor: 5F			Drawn: LK
Customer: -	Suite: BLK D	Drawing Number: - | 3 | 01	Scale: 1:500	PaperSize: A3

bruntwood