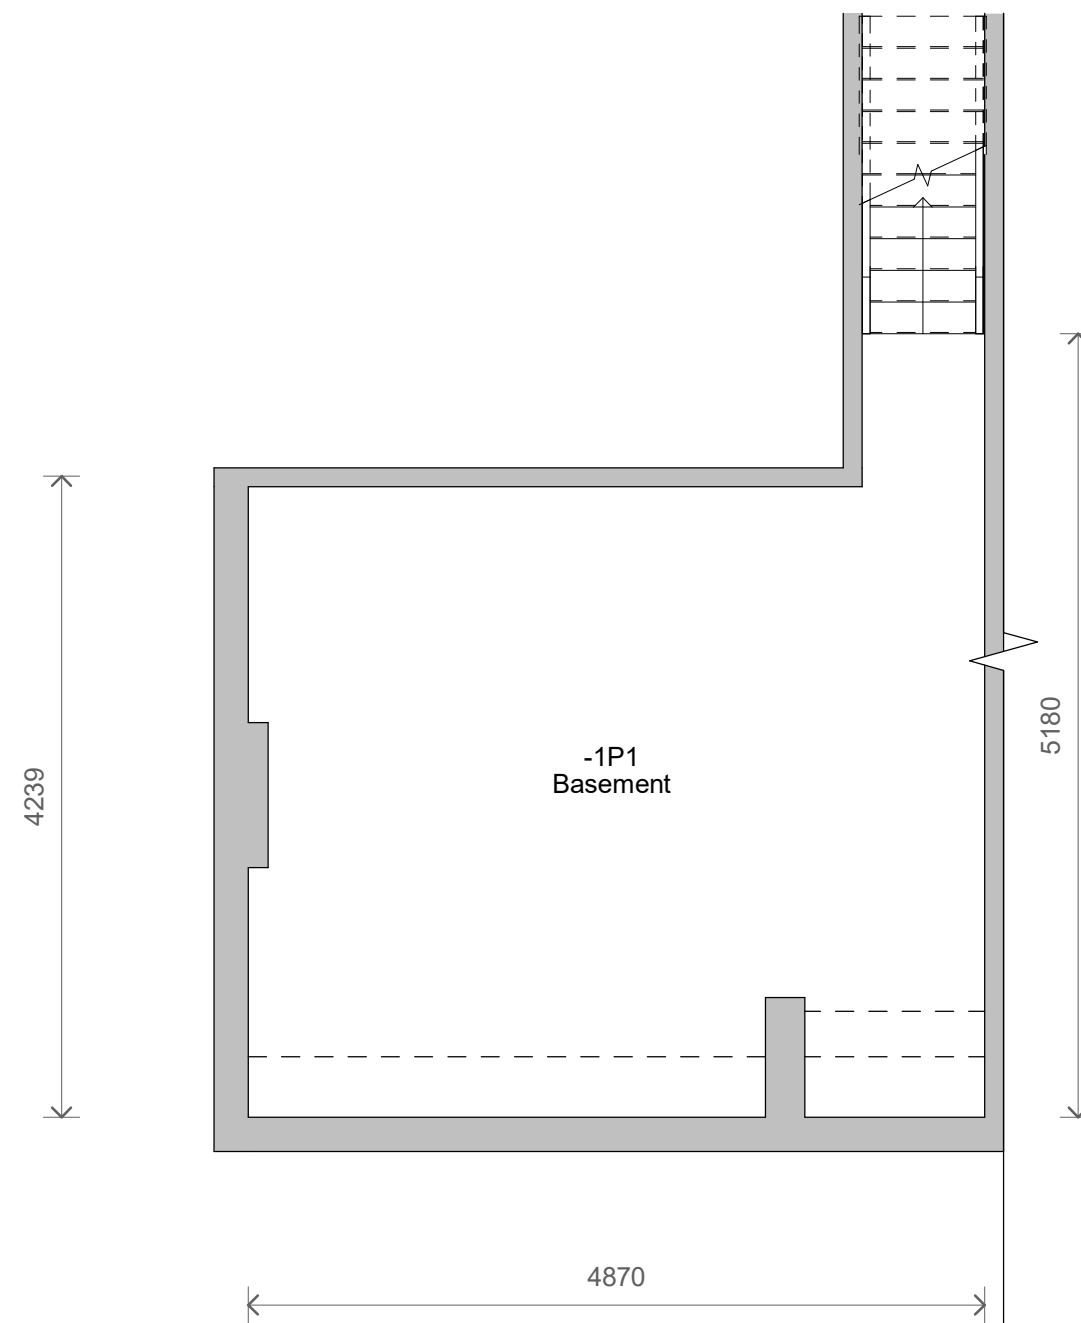
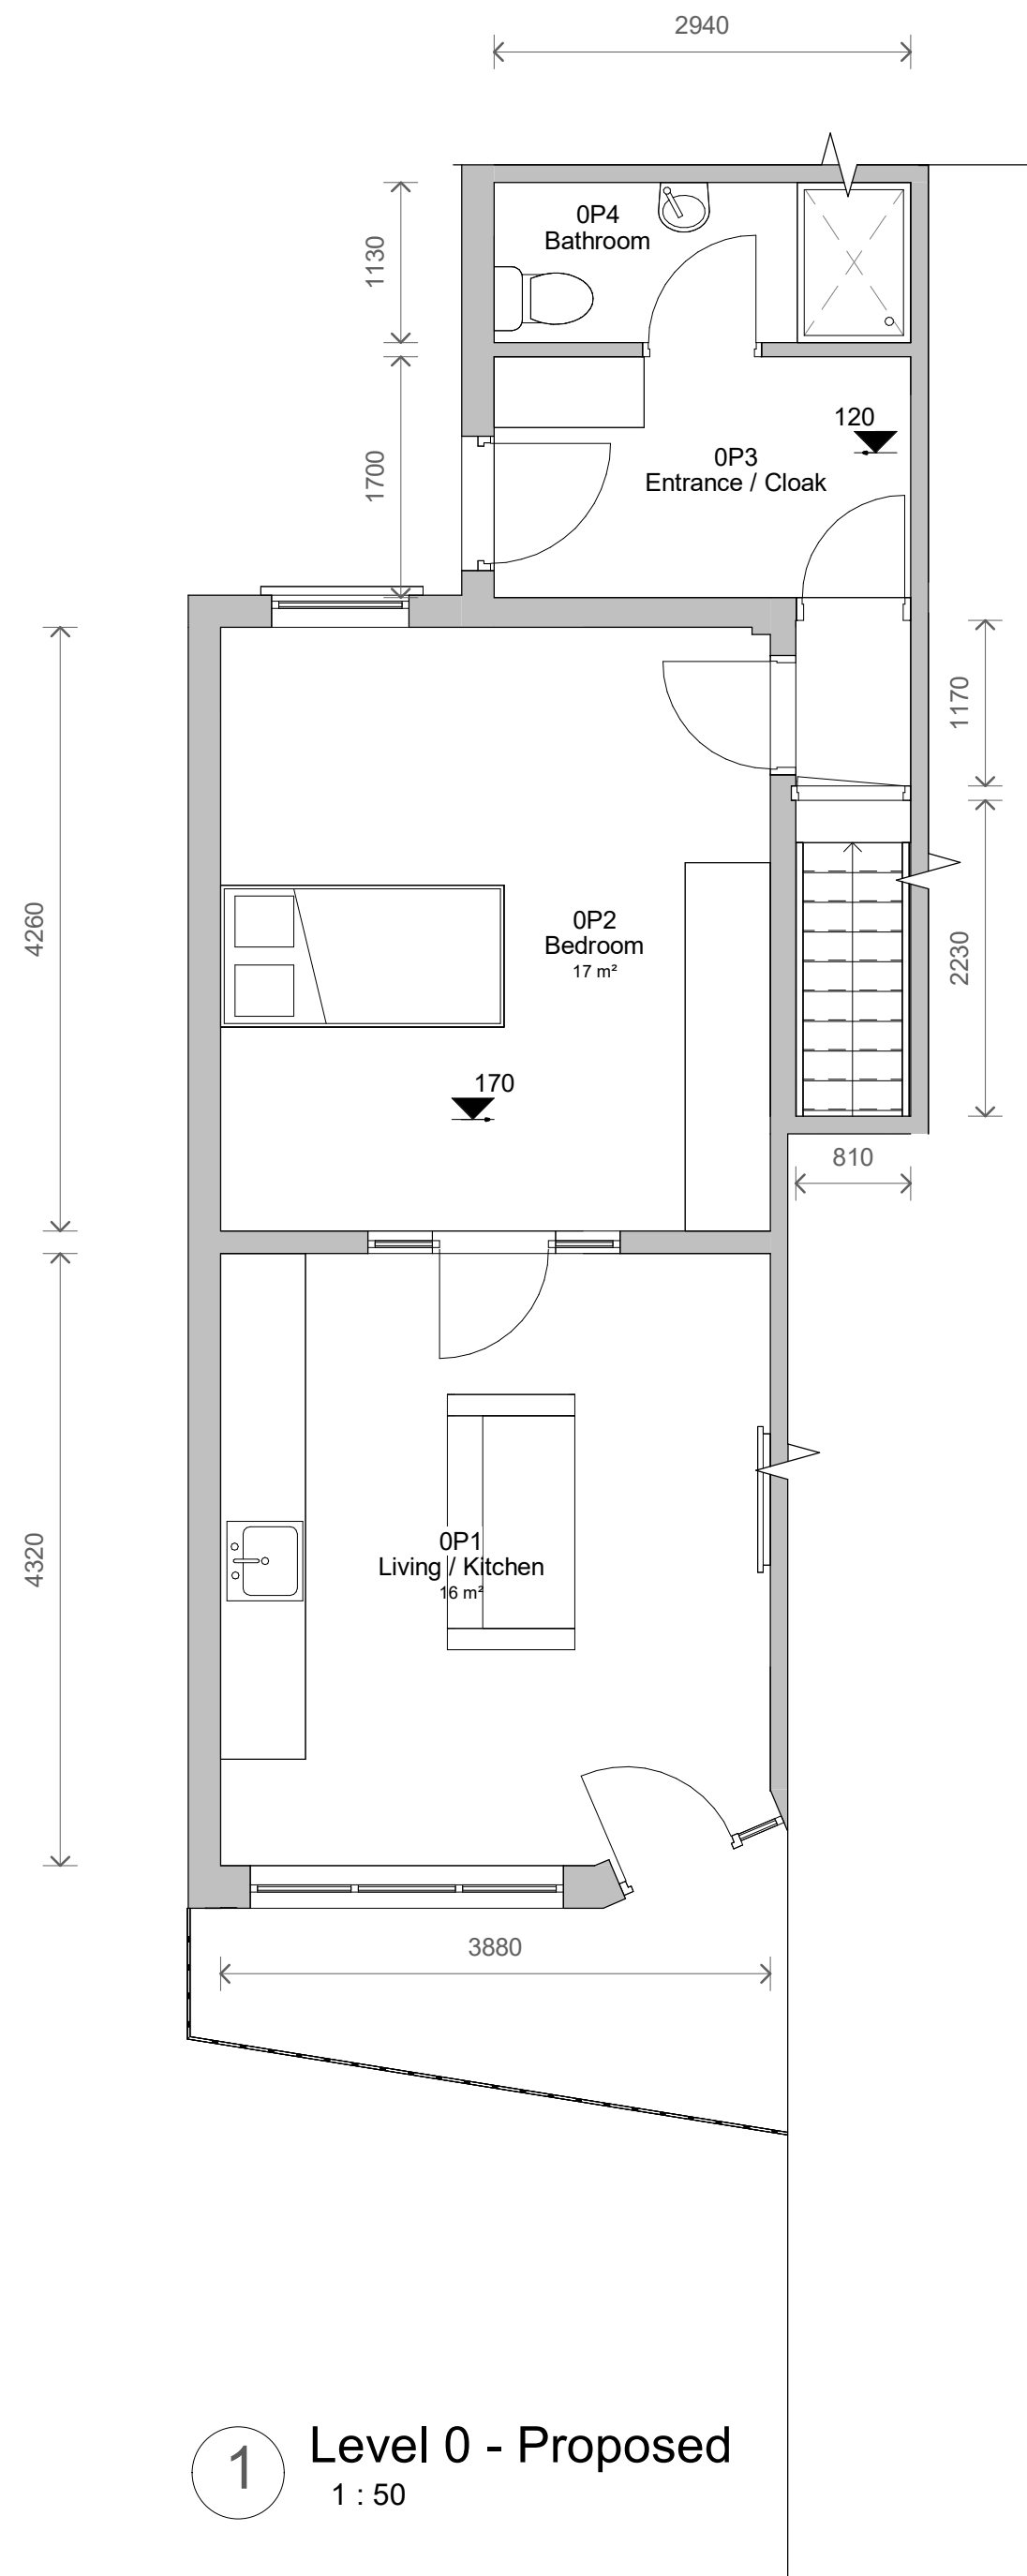
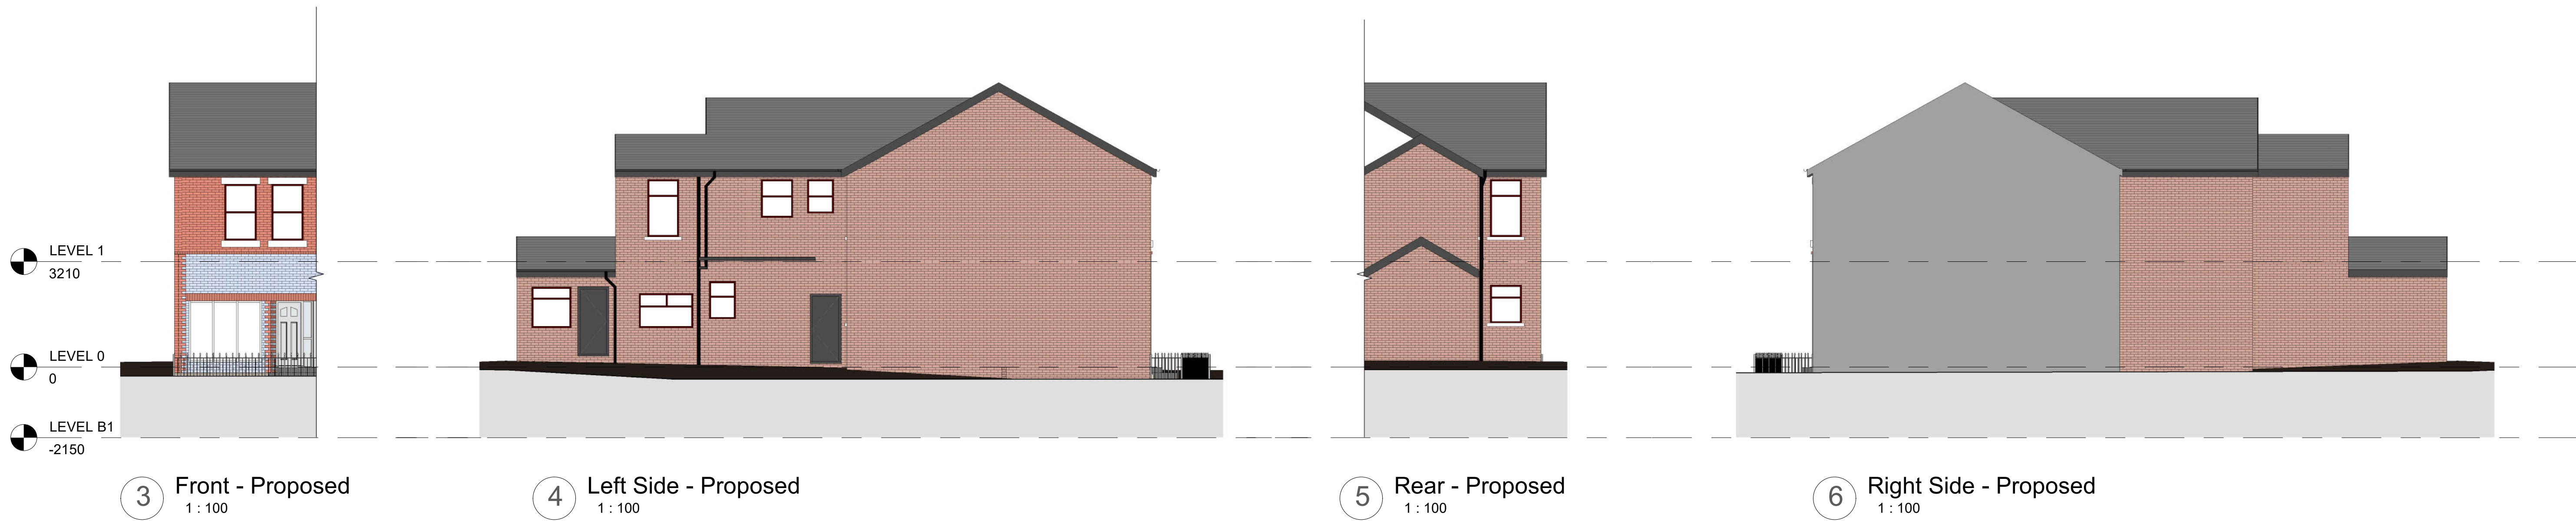


1	Revised Plans	29/06/2023
No.	Description	Date
PROJECT		
4a Royle Green Road		
TITLE		
Proposed Plans and Elevations		
CLIENT		
Edelstein		
STATUS		
DESIGN		
DRAWN BY	DATE	SCALE (@ A1)
SG	27/07/2023	As indicated
PROJECT NUMBER	DRAWING NUMBER	REV
GSS23080	003	1
GOLD SKETCH		
S T U D I O S		
www.goldsketch.co.uk info@goldsketch.co.uk 0161 792 9595		
NOTES		
© COPYRIGHT. ALL RIGHTS RESERVED. THIS DRAWING MUST NOT BE REPRODUCED WITHOUT PRIOR WRITTEN COMMENT. DRAWING TO BE USED FOR THE STATUS INDICATED ONLY. COPIED/REPRODUCED ON SITE. ANY DISCREPANCIES TO BE REPORTED TO THE ARCHITECT. ALL DIMENSIONS ARE TO FACE UNLESS OTHERWISE SPECIFIED. ALL DIMENSIONS ARE IN METERS UNLESS OTHERWISE SPECIFIED. LEGISLATION, RELEVANT CODES OF PRACTICE AND BRITISH STANDARDS. ALL DIMENSIONS ON THIS DRAWING ARE IN METERS UNLESS OTHERWISE SPECIFIED.		