



54 PRINCESS STREET

GENERAL DETAILS - SHEET 1 OF 2

This drawing is the property of **bluesky** Design and must not be copied or otherwise reproduced. All dimensions must be checked on site before commencing work. This drawing was produced using AutoCAD 2019.

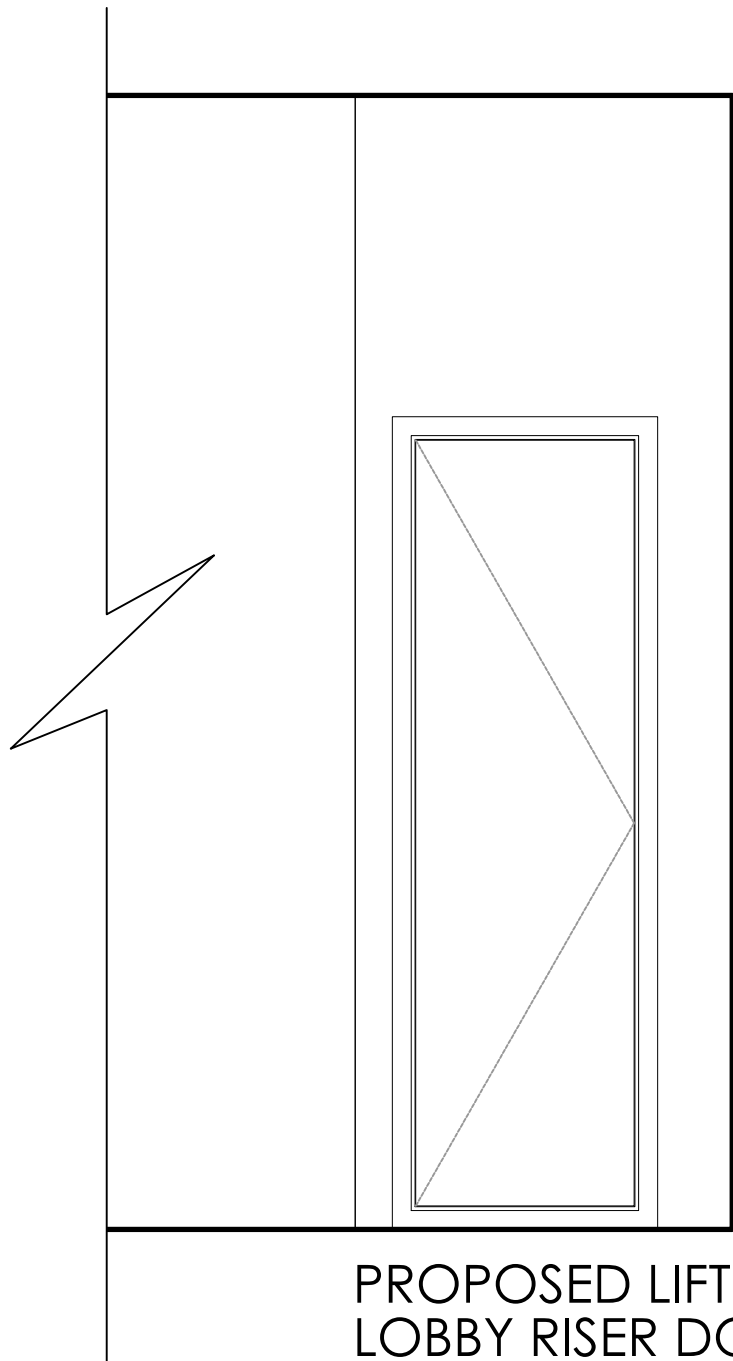


PROPOSED LIFT LOBBY RISER DOOR
1:20

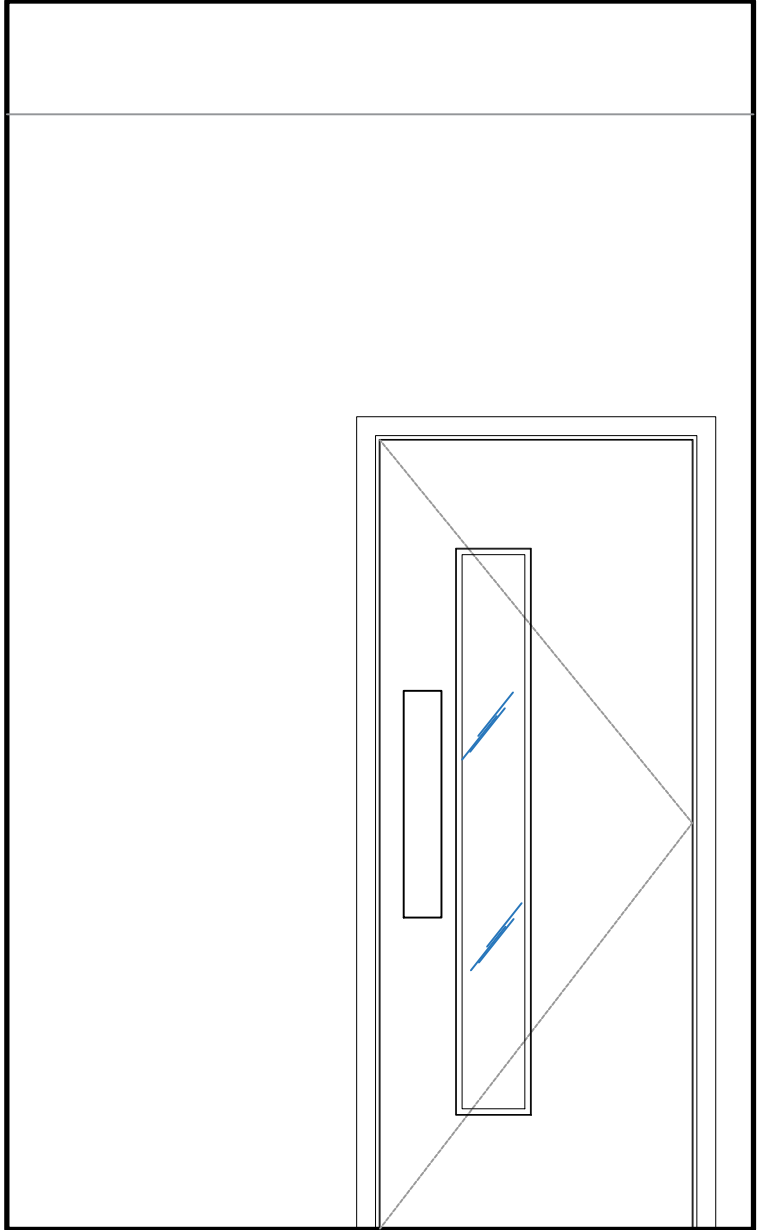


PROPOSED 2ND FLOOR CORRIDOR DOOR
1:20


DOORSET 1 - FD30 - Scale 1:5
[2ND FLOOR CORRIDOR]

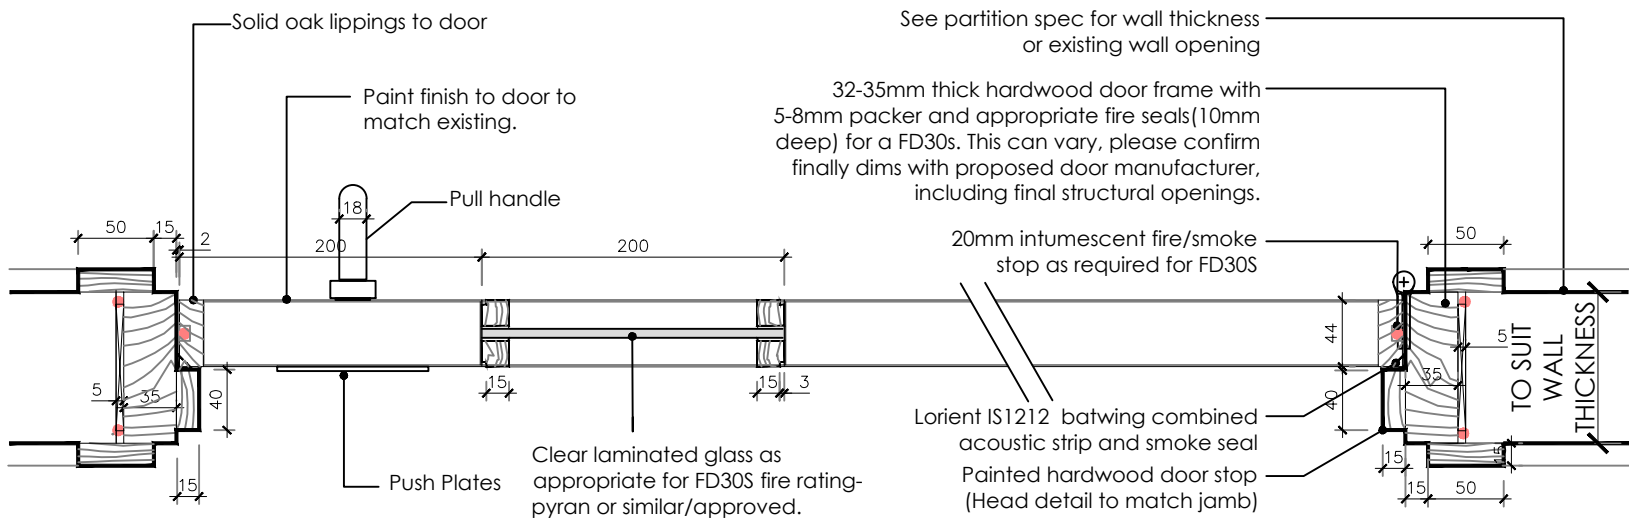

DOORSET 2 - FD60 - Scale 1:5
[LIFT LOBBY RISER DOORS - GROUND TO 4TH]

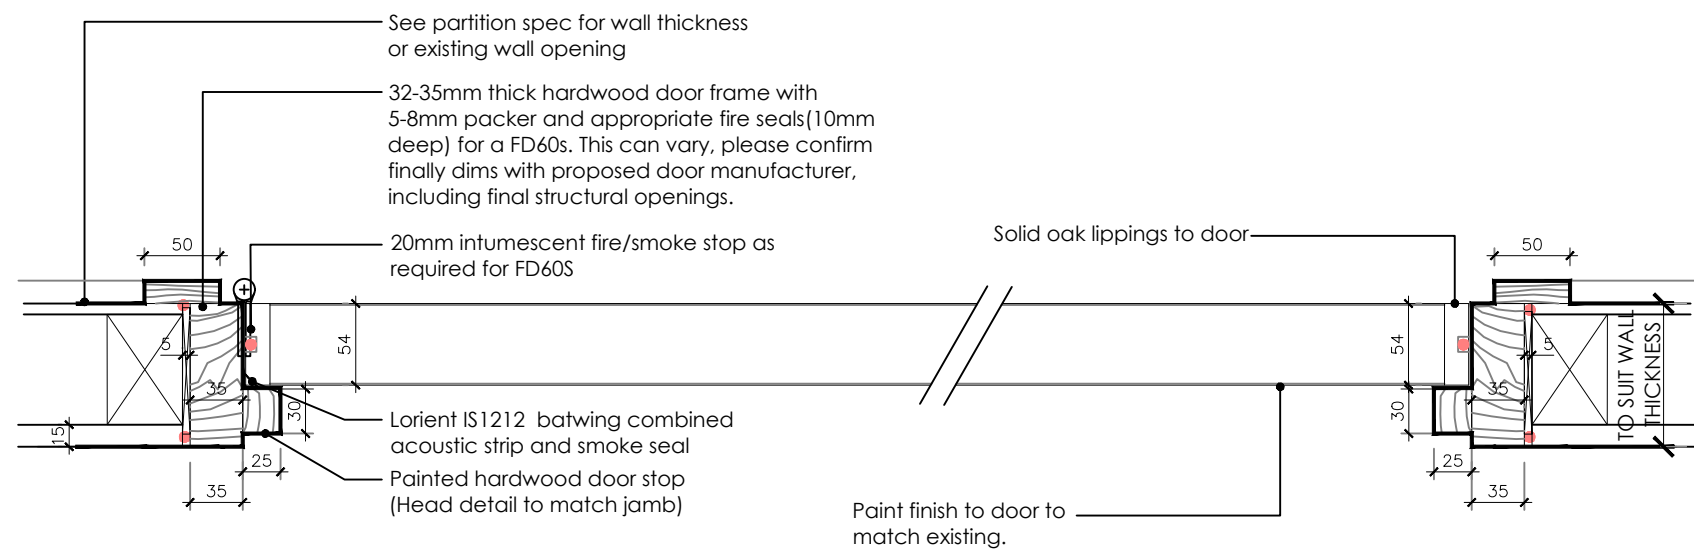

NOTE: DRAWINGS & DETAILS ARE DESIGN INTENT ONLY & DOOR MANUFACTURERS FD30s & FD60s DOORS MUST COMPLY WITH BS 8214 2016 FOR FIRE DOORS.
ALL DIMENSIONS OF STRUCTURAL OPENINGS TO NEW DOORS TO BE CHECKED ON SITE AND WITH DOOR SUPPLIER PRIOR TO ORDER, ALL TO DOOR MANUFACTURER'S RECOMMENDATIONS.

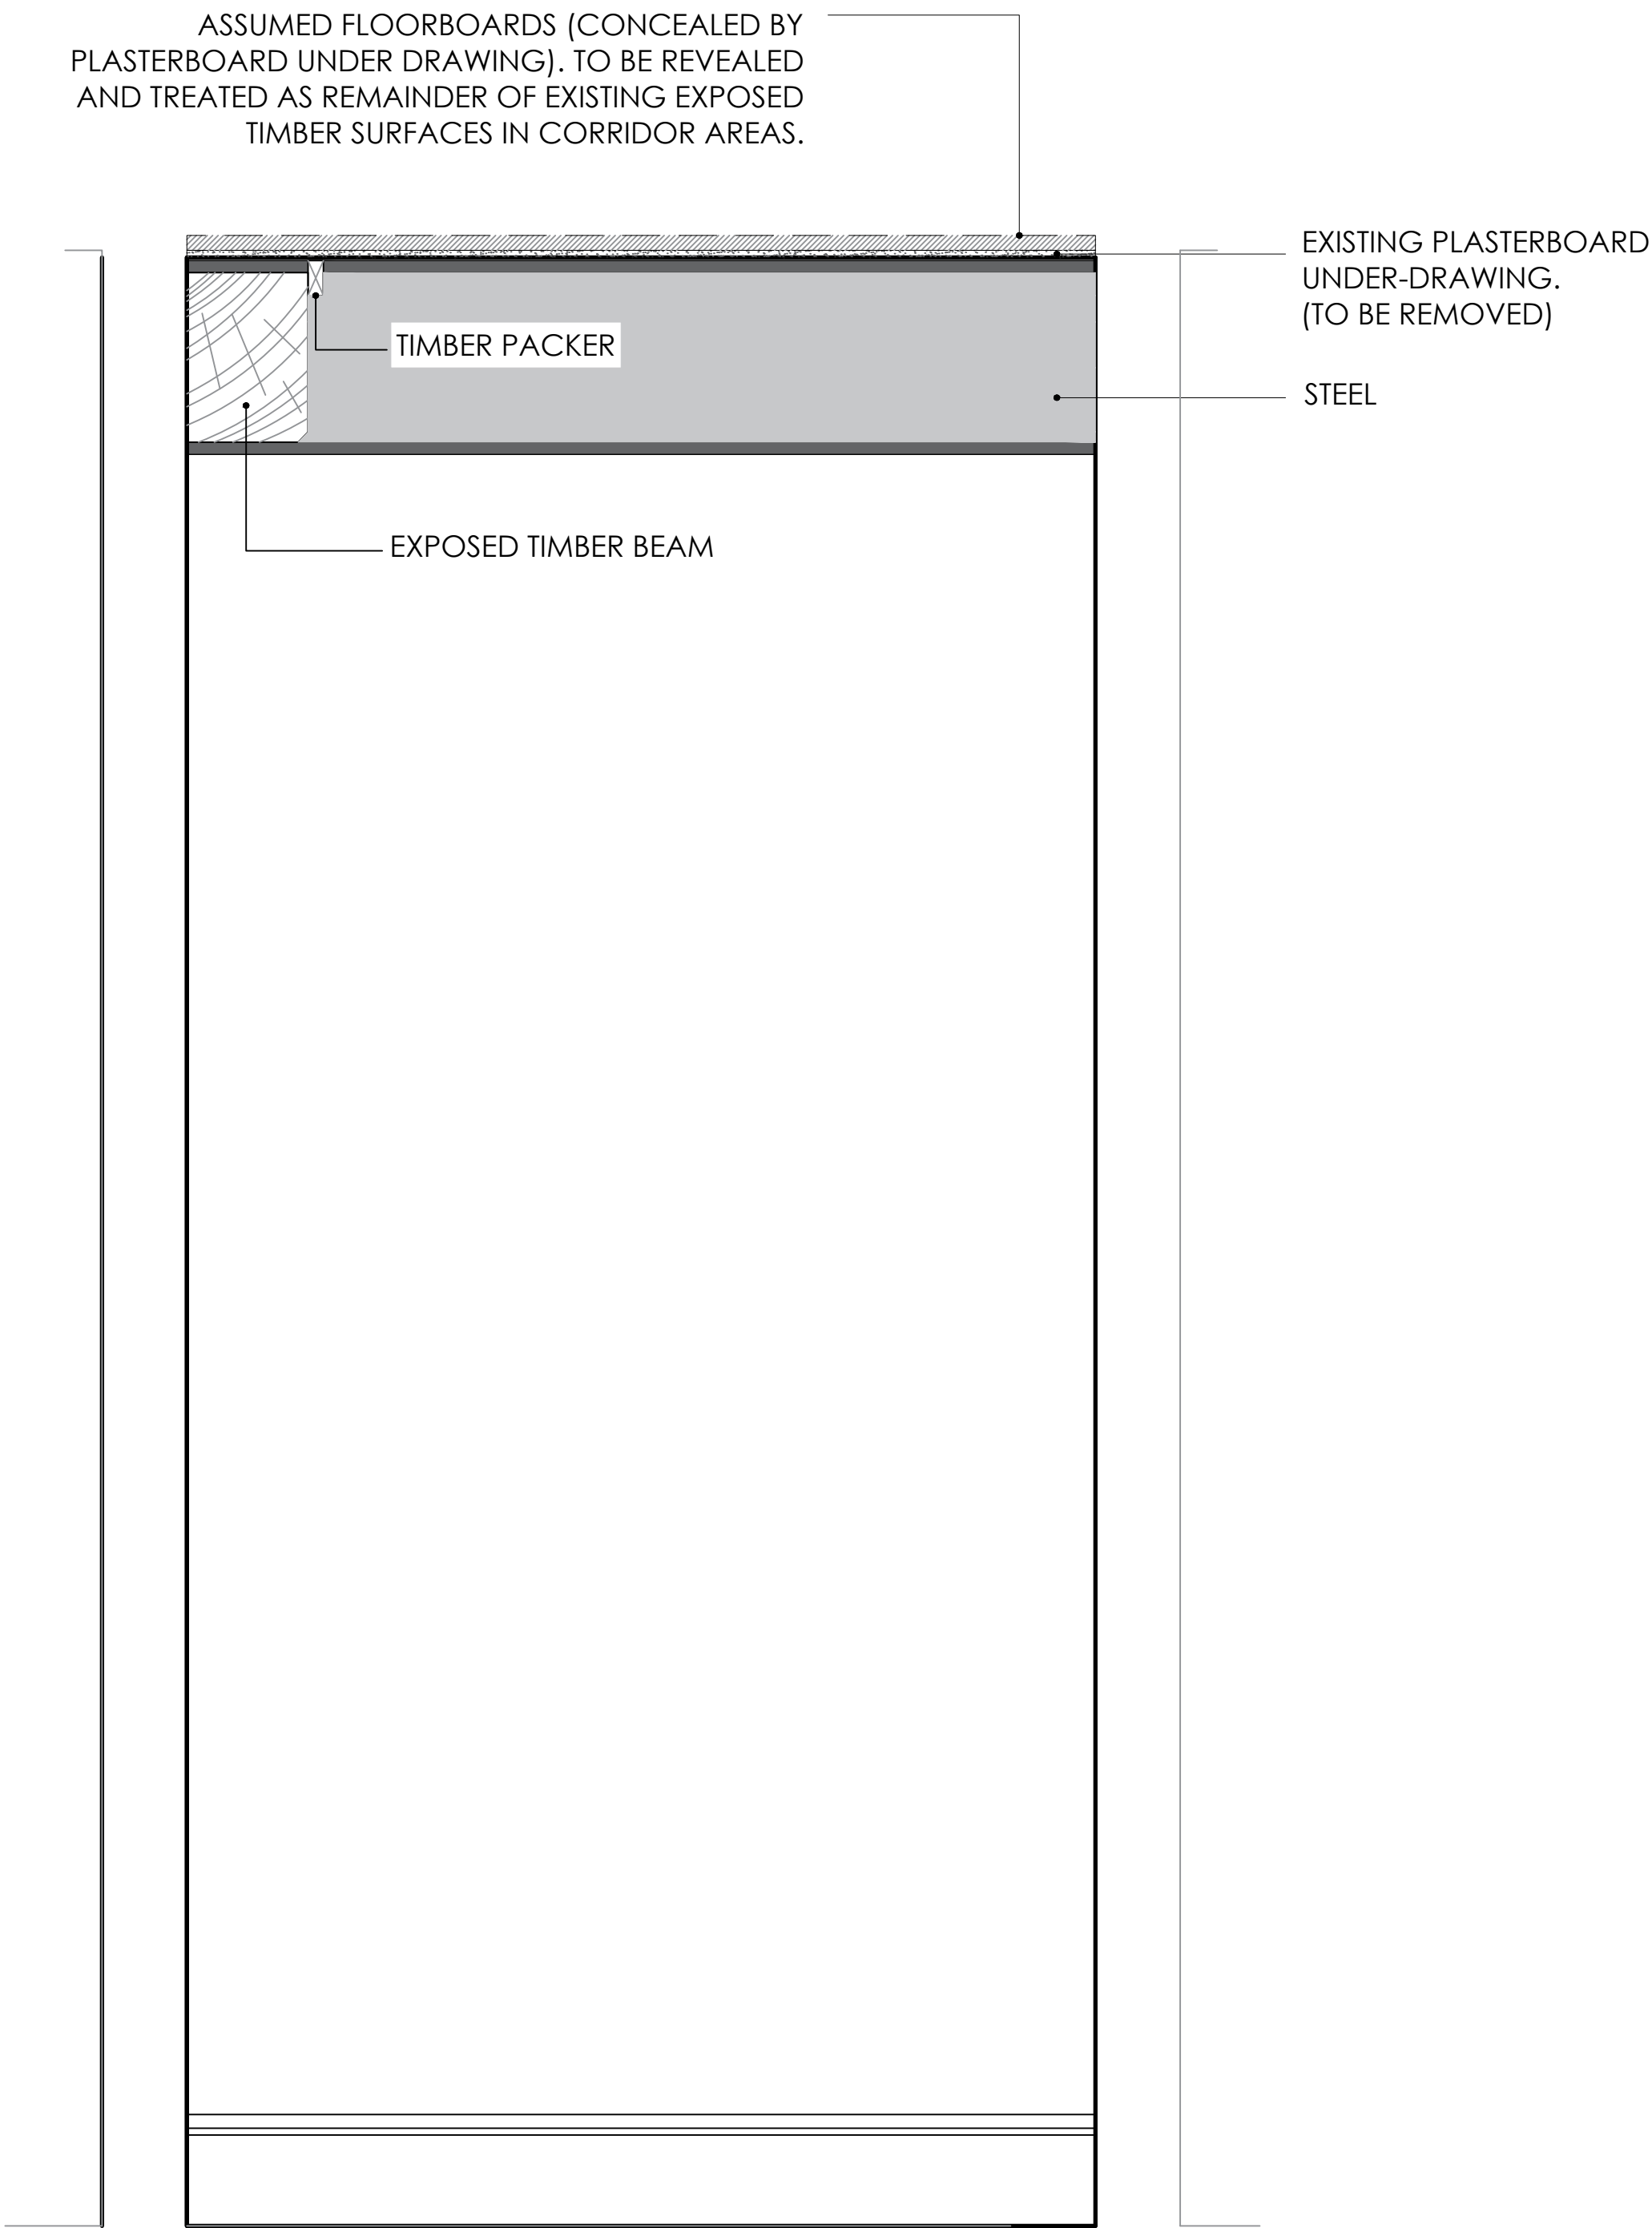

Rev	Date	Description	Initials

Client:	
Project:	
COMMON PARTS FIRE PROTECTION ENHANCEMENT	
Address:	
54 PRINCESS STREET MANCHESTER	
Drawing Title:	
GENERAL DETAILS SHEET 1 OF 2	
Date:	20.09.23
Project Number:	1244
Scale:	1:20 & 1:5 @A1
Drawn by:	FLC
Drawing Number:	1244-0X-DT01