


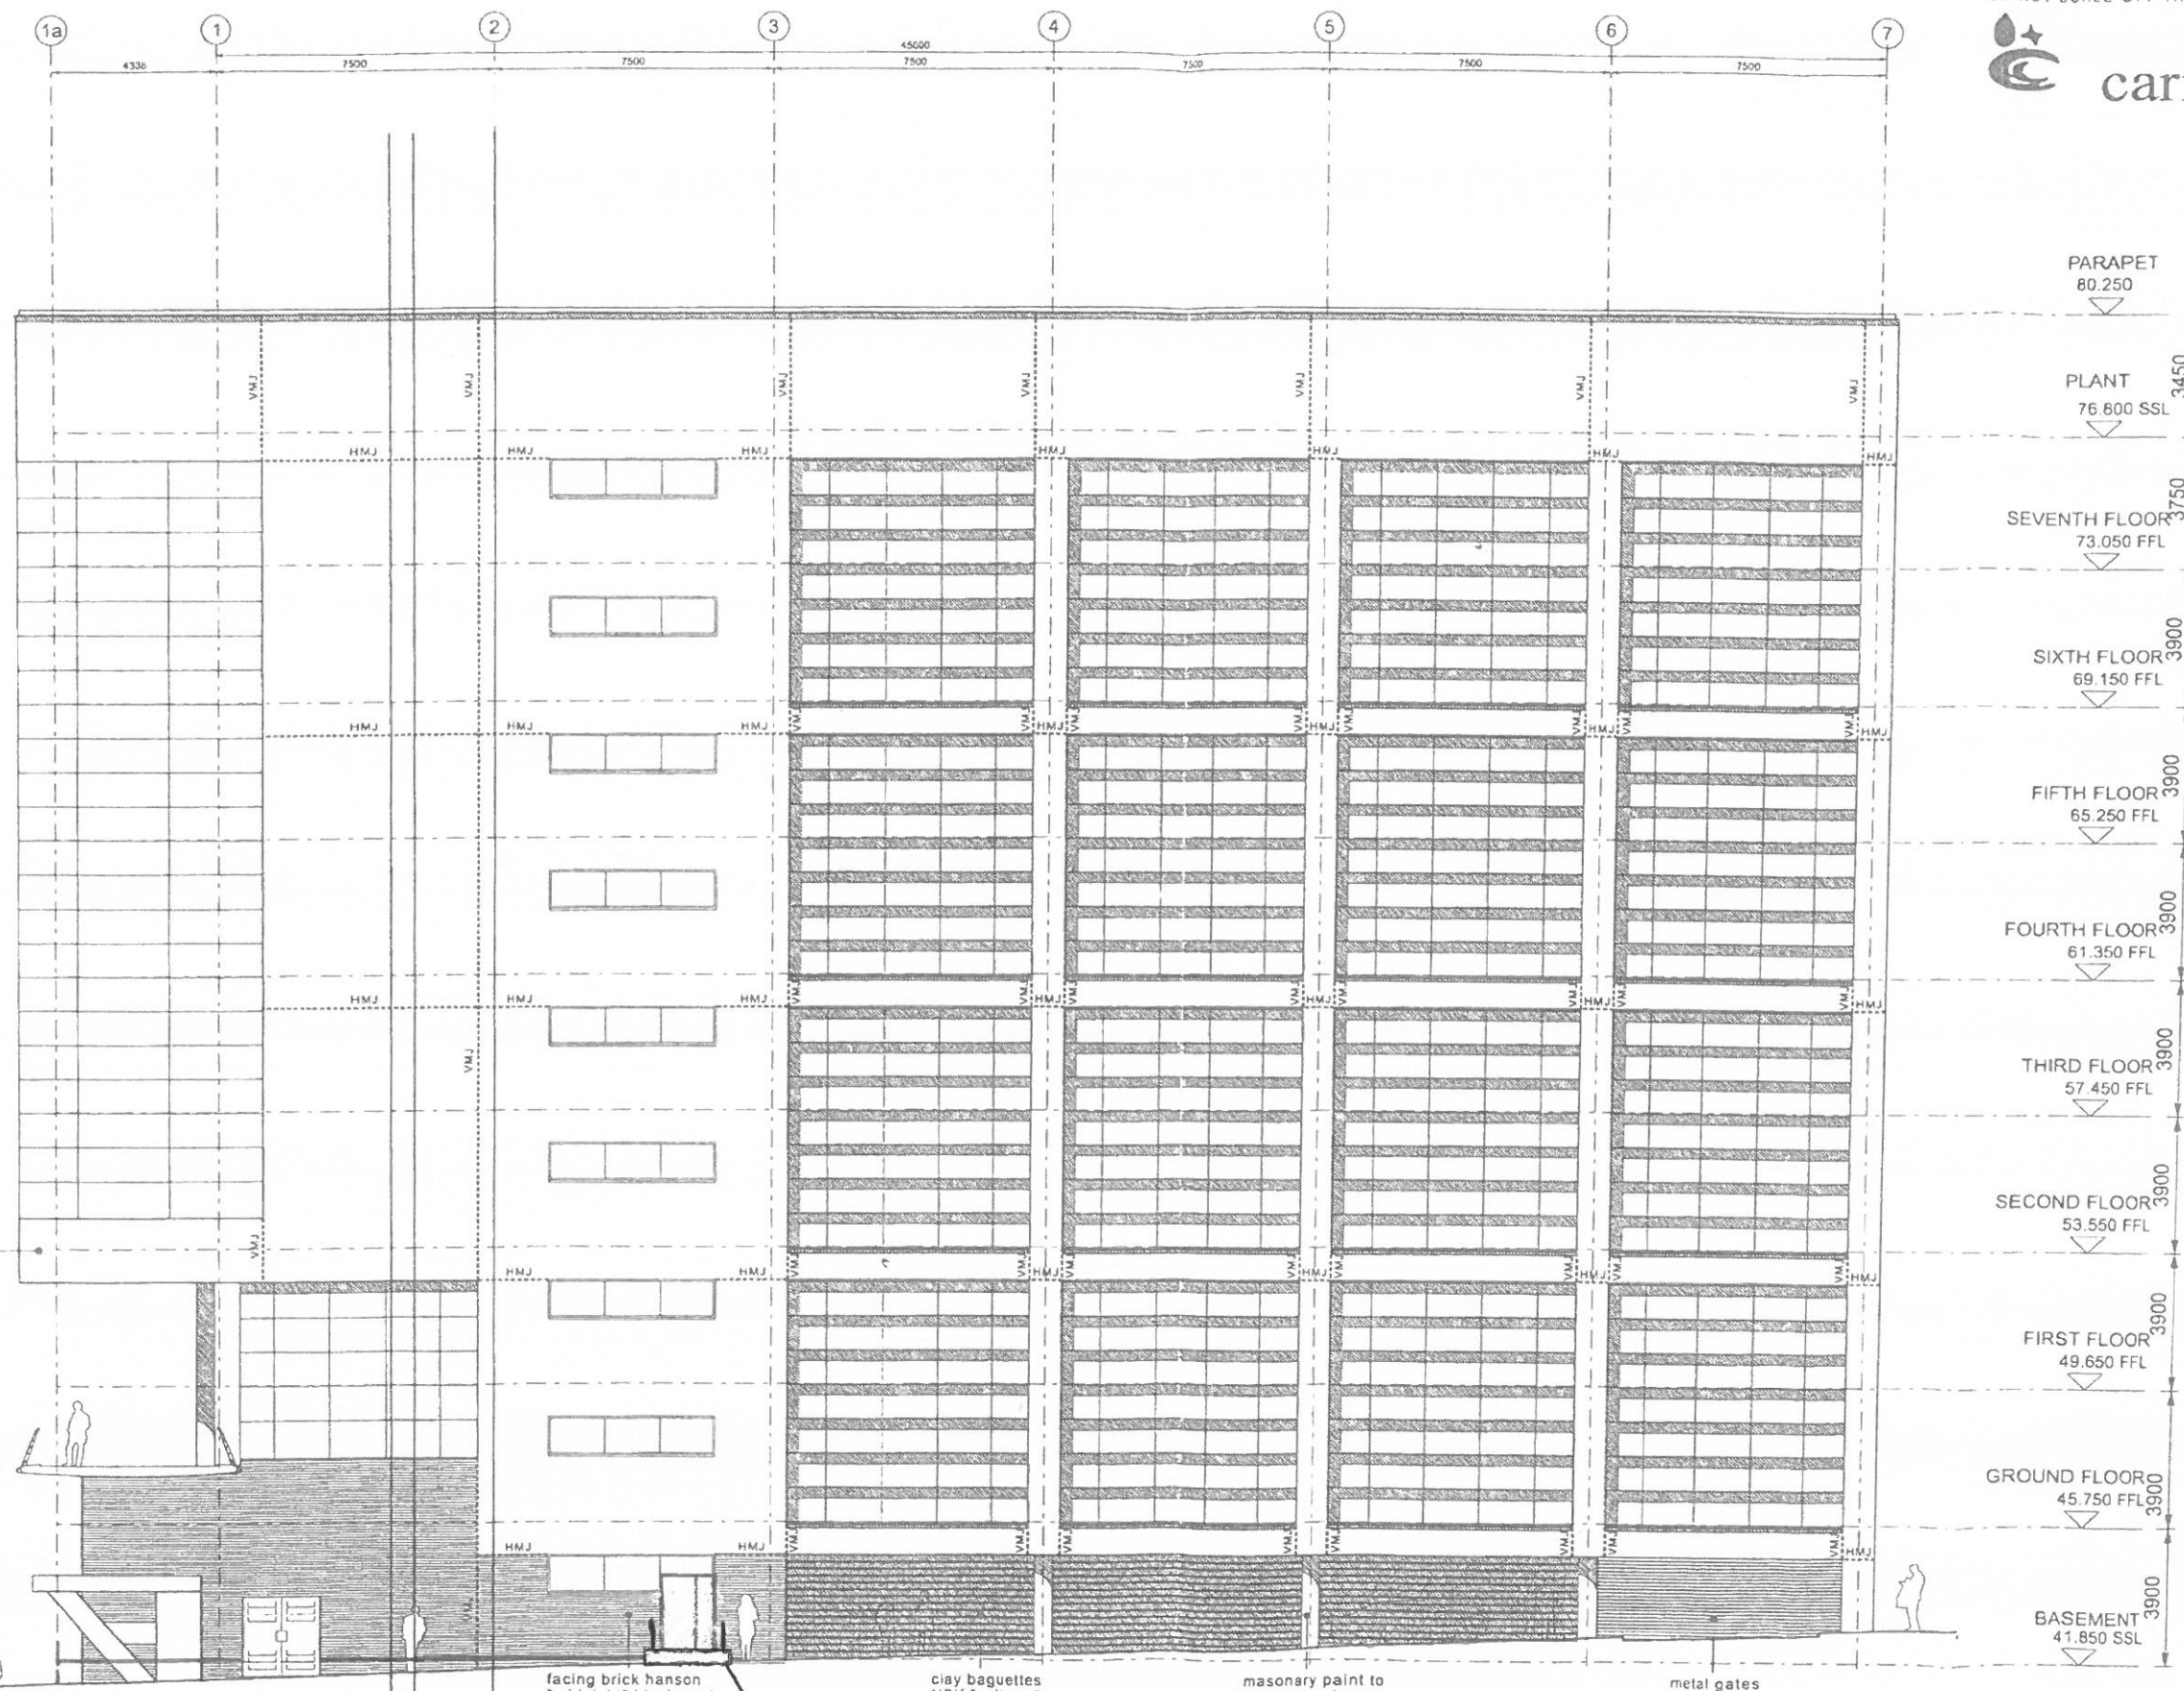

facing brick hanson  
"albinoni" light mortar  
tilcon 101

facing brick hanson  
"midnight" black mortar

clay baguettes  
NBK "volterra"  
anthracite

masonry paint to  
concrete column

metal gates

Access step &  
Hand rails



| Rev | Drawn | Date     | Comment                  |
|-----|-------|----------|--------------------------|
| MA  |       | 20.07.06 | FINAL CONSTRUCTION ISSUE |

weedon partnership architects

Quadrant Court 47+48 Calthorpe Road Edgbaston Birmingham B15 1TH  
T 0121 454 4171 F 0121 455 9152  
architects@weedonpartnership.co.uk www.weedonpartnership.co.uk

TWO PICCADILLY PLACE  
MANCHESTER  
EXISTING ELEVATION

Drawn AL Date DEC 2017 FINAL CONSTRUCTION ISSUE  
Checked MJW Scale 1:200 @A3 15737 A1012-5

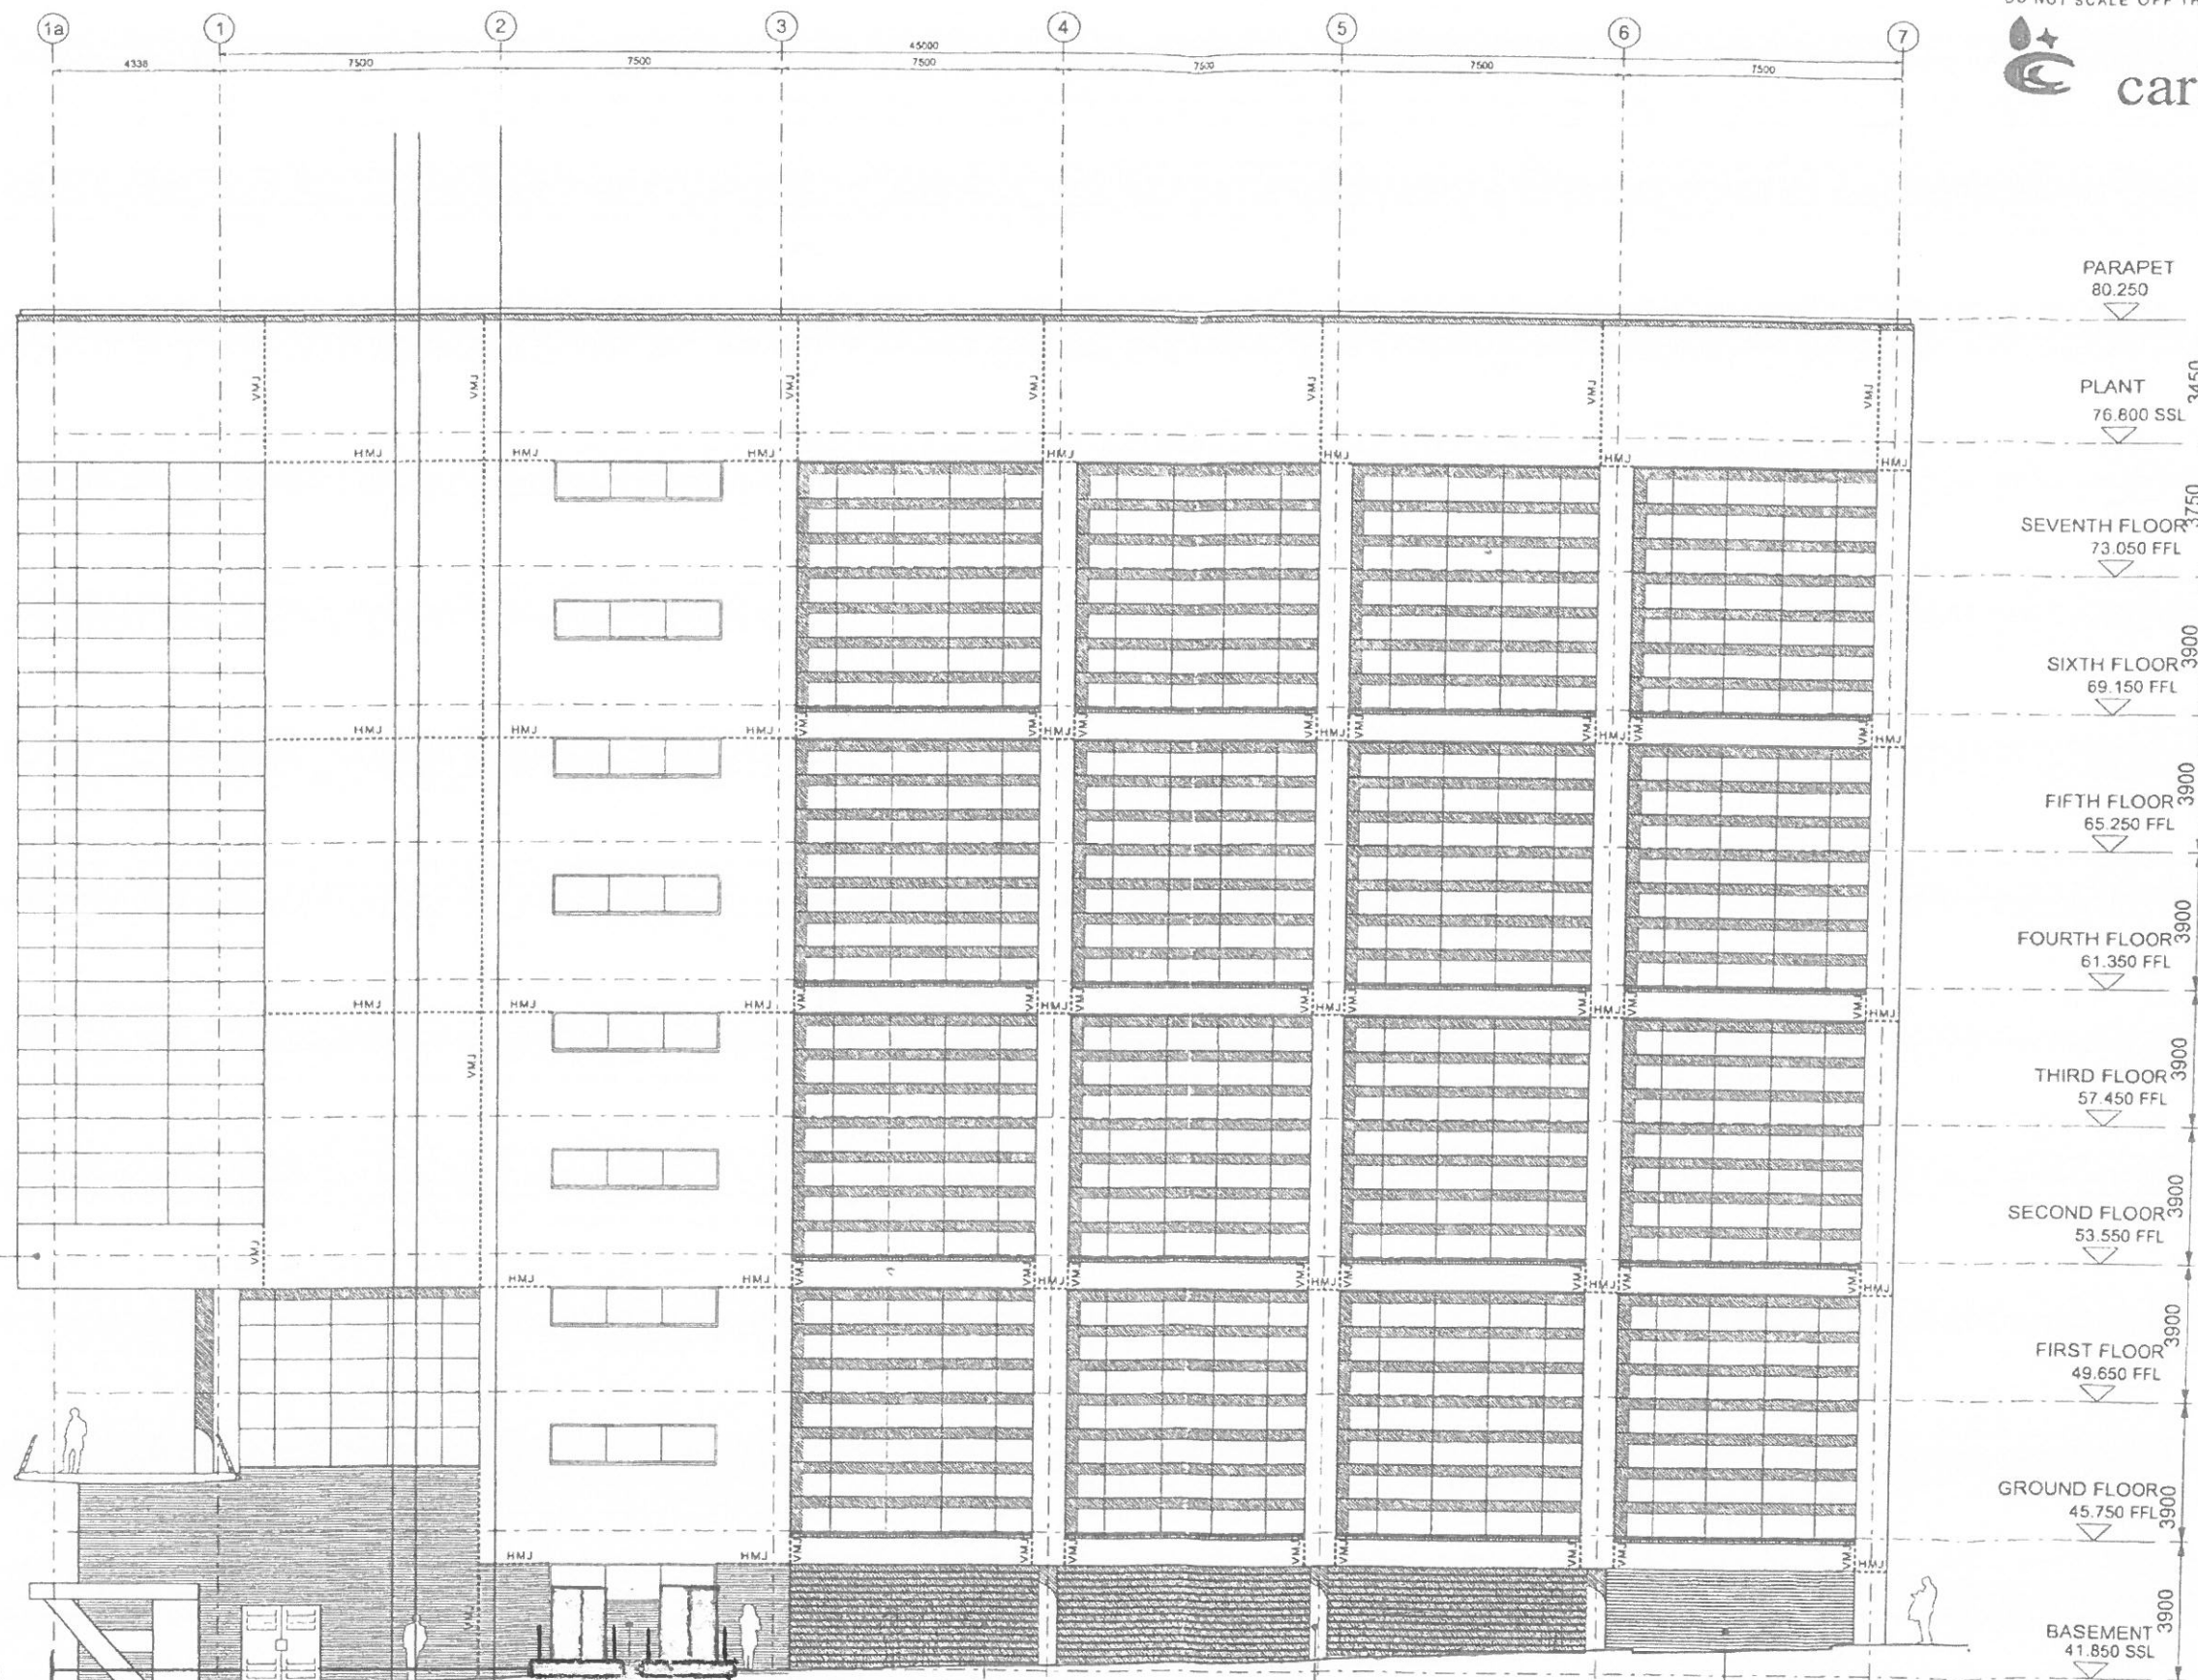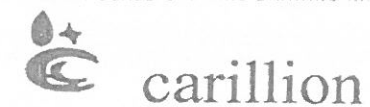

Rev Drawn Date Comment  
MA 12.9.23 FINAL CONSTRUCTION ISSUE

weedon partnership architects

TWO PICCADILLY PLACE  
MANCHESTER  
PROPOSED ELEVATION

Quadrant Court 47+48 Calthorpe Road Edgbaston Birmingham B15 1TH  
T 0121 454 4171 F 0121 455 9152  
architects@weedonpartnership.co.uk www.weedonpartnership.co.uk

Drawn AL Date Sep 2023 FINAL CONSTRUCTION ISSUE  
Checked MJW Scale 1:200 @ A3 15737 A1012-6