

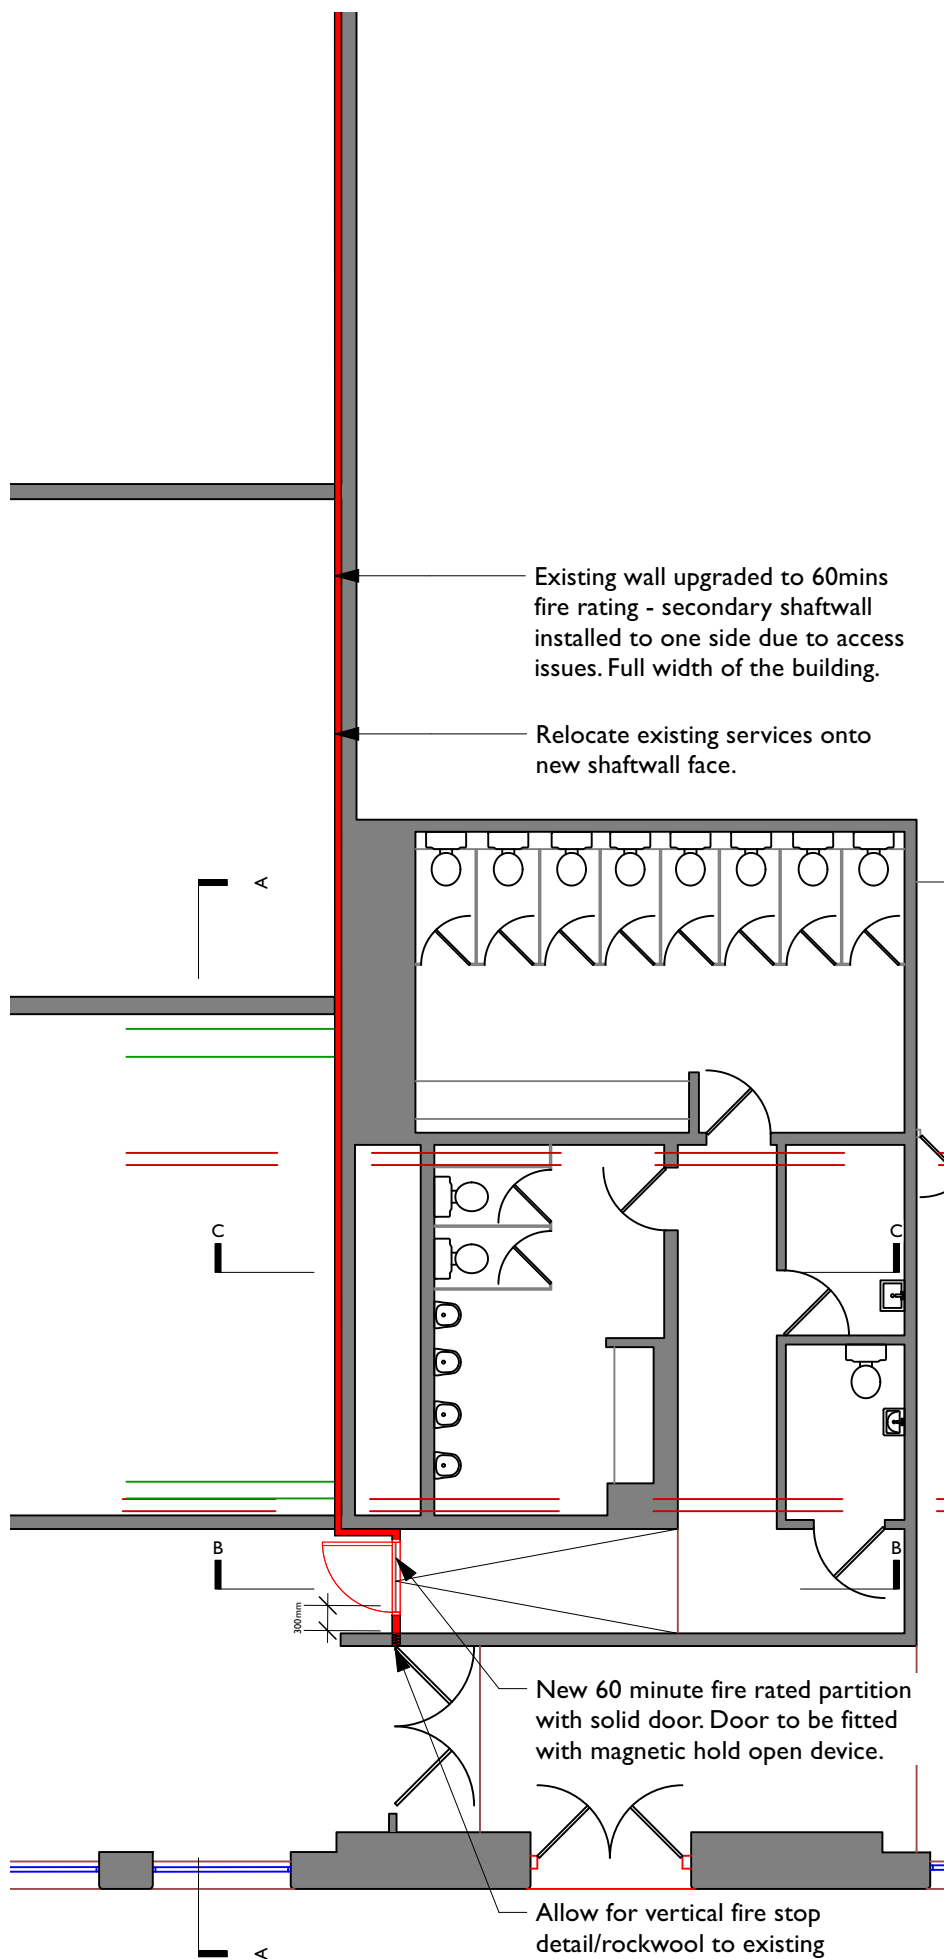


Key


- Existing construction
- Existing high level pipes
- Existing high level ducts
- Existing structure
- New 60 minute fire rated fabric
- New 60 minute fire rated partition - elevation

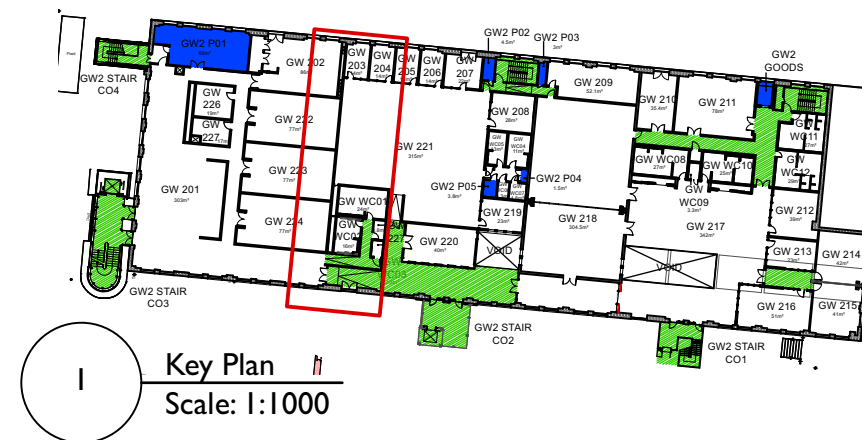


2 Pins: AIGW201 (door) AIGW224 (partition), A2GW224 (wall lining)
Scale: 1:100

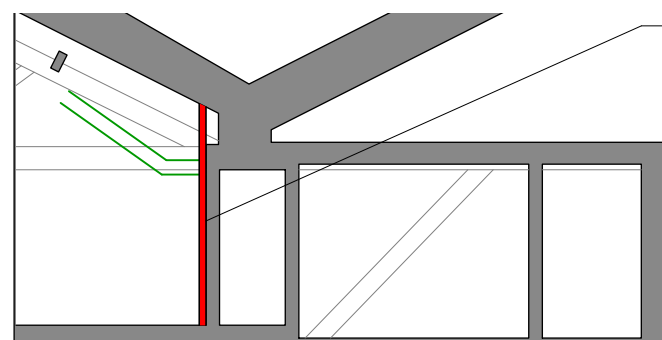

3 Section CC
Scale: 1:100

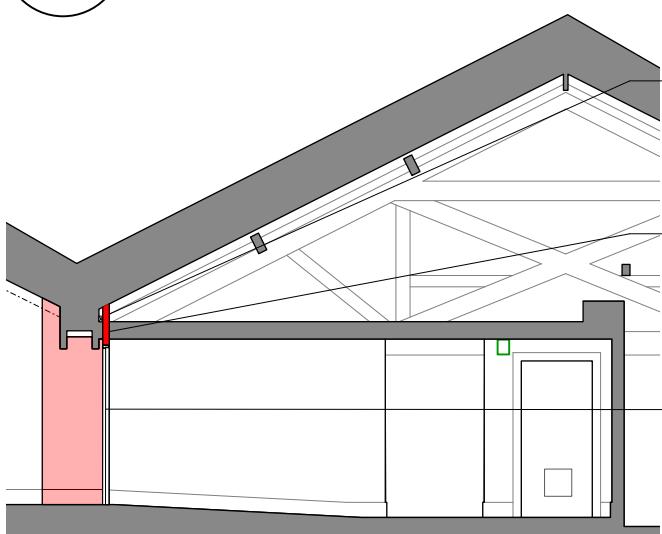

4 Section BB
Scale: 1:100

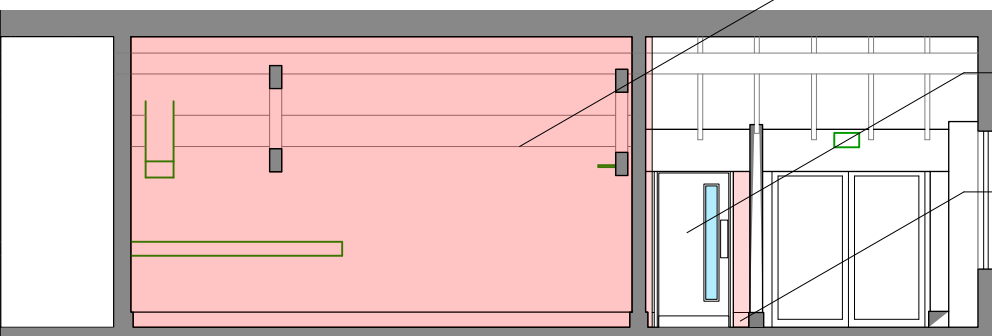

5 Section AA
Scale: 1:100

B	13/07/2023	Fixing note updated following S.E input. Opt A omitted following client comments.	HW	H	W
A	09/06/2023	pin ref. changed.	HW	H	W
Rev	Note		DRN	CHK	

Science and Industry Museum

Fire Works

NW - 2nd. Proposed Plan I

scheme 2002
drwg no. **P(108)**
revision B

scale AS NOTED
date first drawn March 23
drawn HW

SK sketch E existing P proposed T tender C construction F final issue

www.ateliermb.co.uk
t 0161 236 0051
e architect@ateliermb.co.uk