

KEY

NEW RECLAIMED FACING
BRICK SPEC F10/140


NEW BLOCKWORK
SPEC F10/120

EXTG MODERN BRICKS TO BE
REMOVED AND REPLACED WITH
RECLAIMED BRICK SPEC F10/140

APPROX AREAS OF LOCALISED
REPAIRS AND REPOINTING OF EXTG
BRICKWORK AS SPEC F10/665

CRACK IN BRICKWORK TO BE
REPAIRED AS ENGINEER DETAIL

PPC ALUMINIUM SLEEVES TO REVEALS
OF WINDOWS AND DOOR OPENINGS

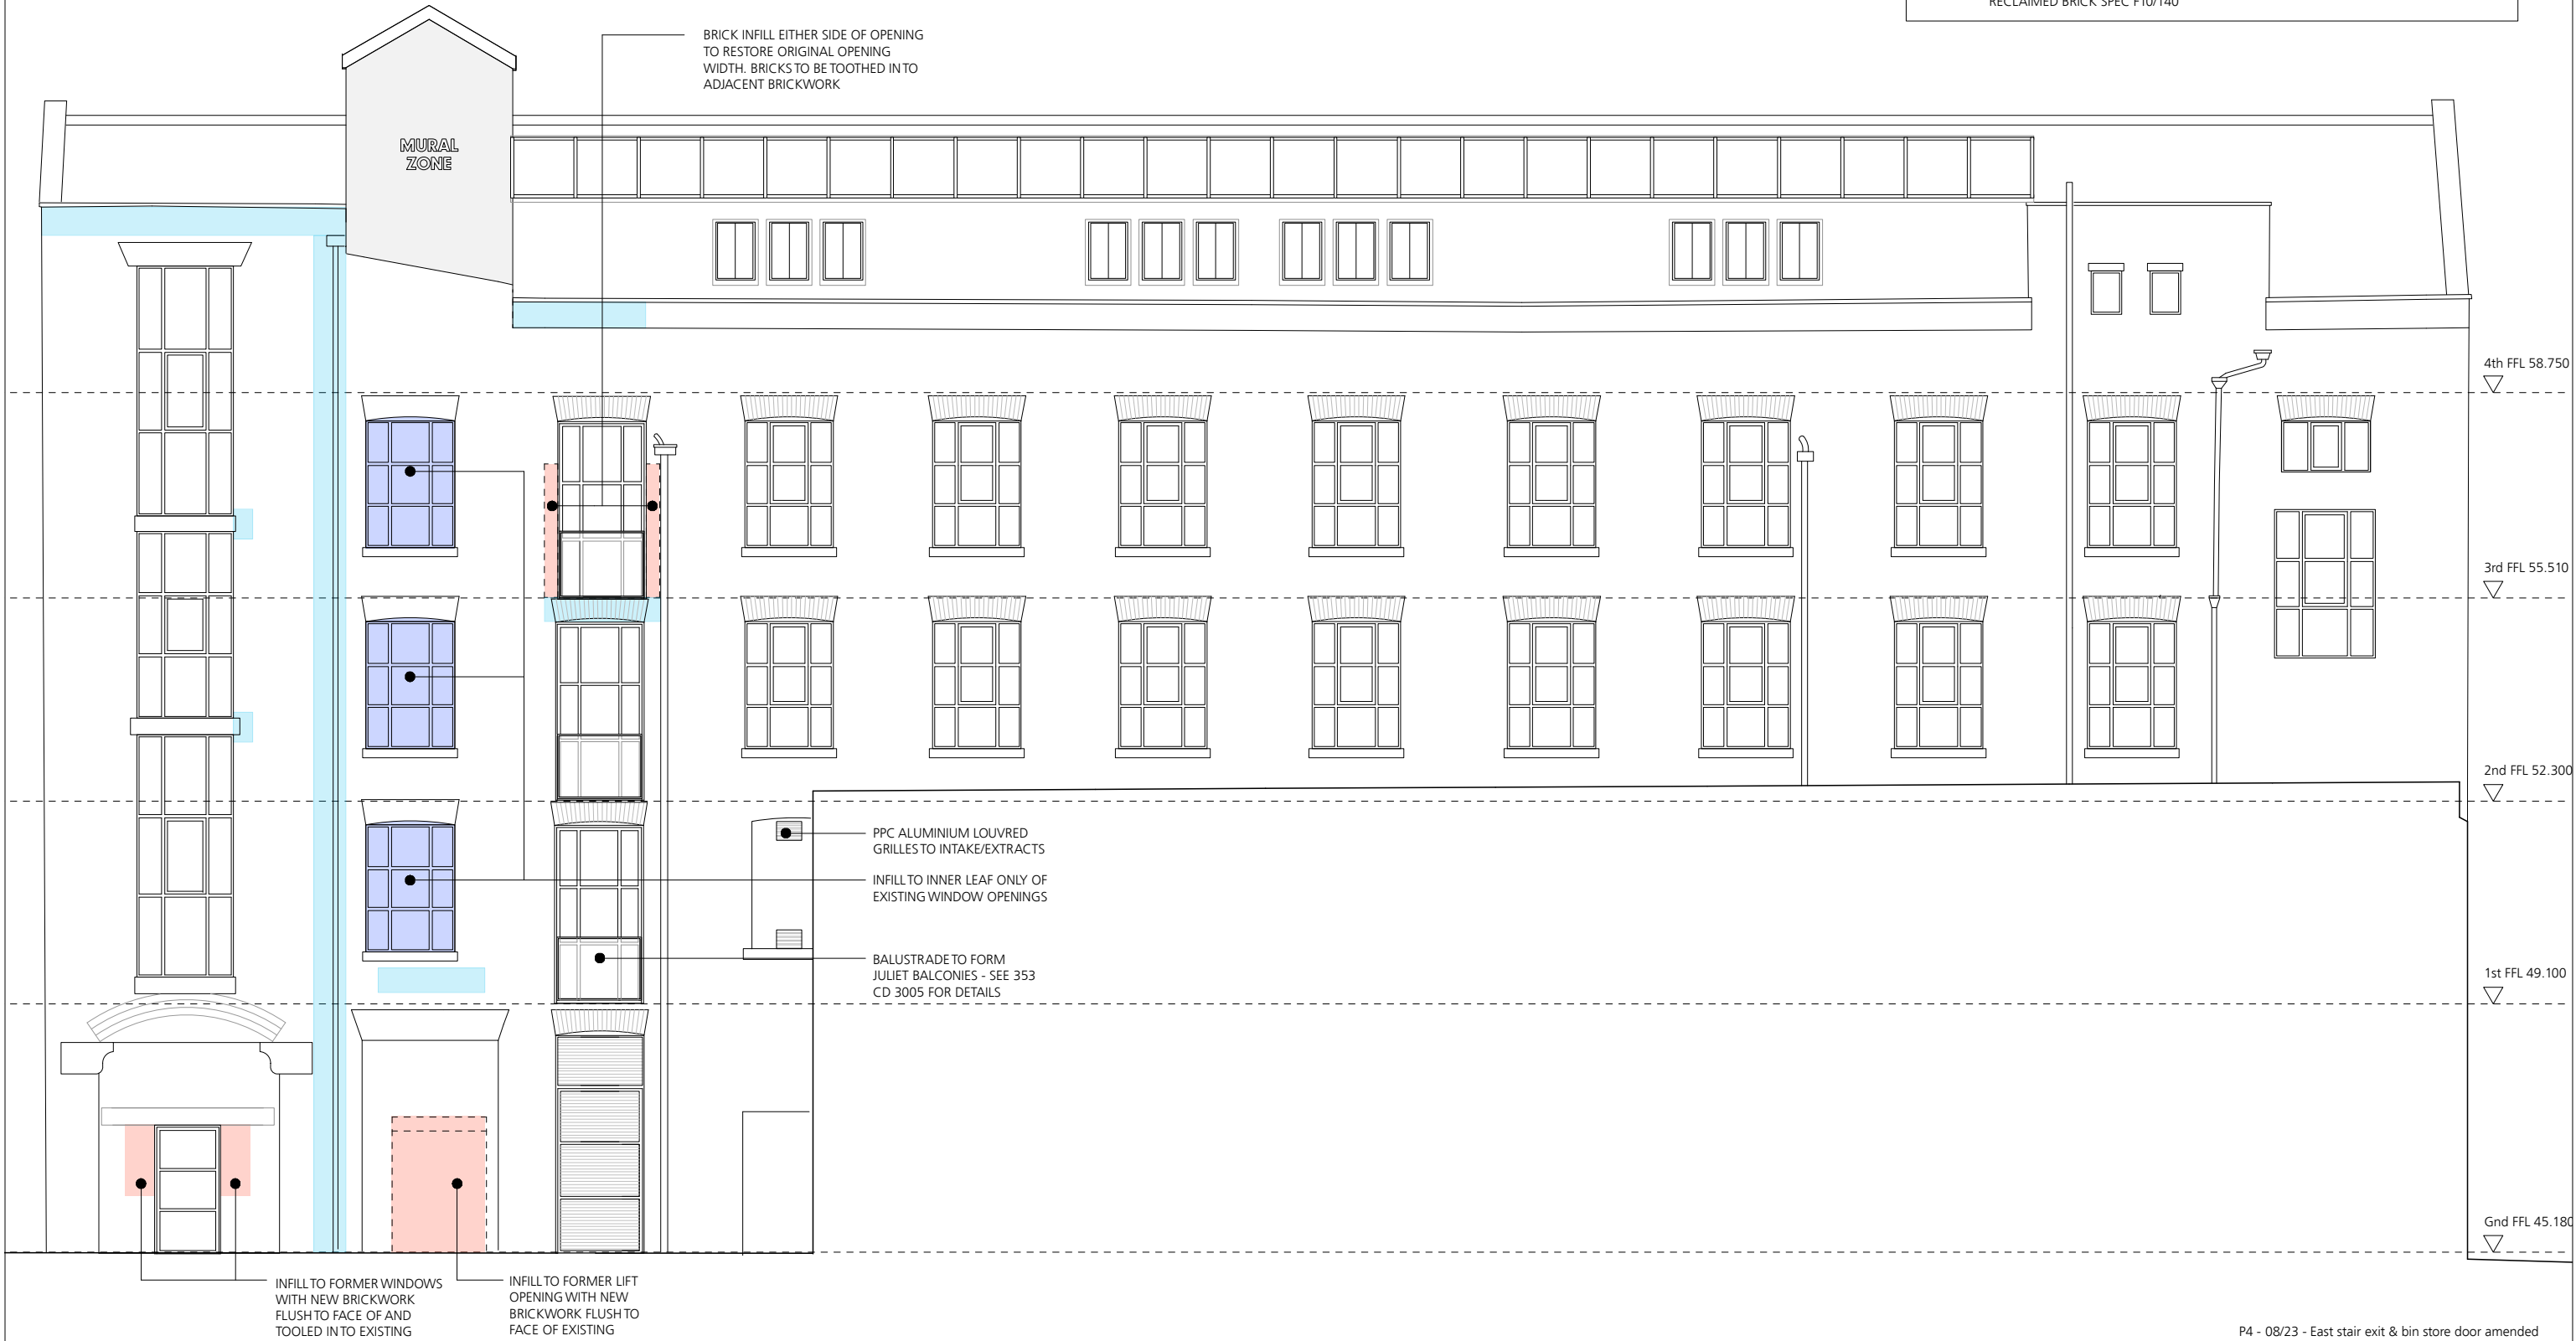

P4 - 08/23 - East stair exit & bin store door amended
P3 - 08/23 - Infill modified to lift shaft windows and ground floor doors, louvred cladding added at ground floor, mural zone reduced, juliet balconies noted, services louvres added